




E PROPOSED EAST ELEVATION (REAR)
1 : 50

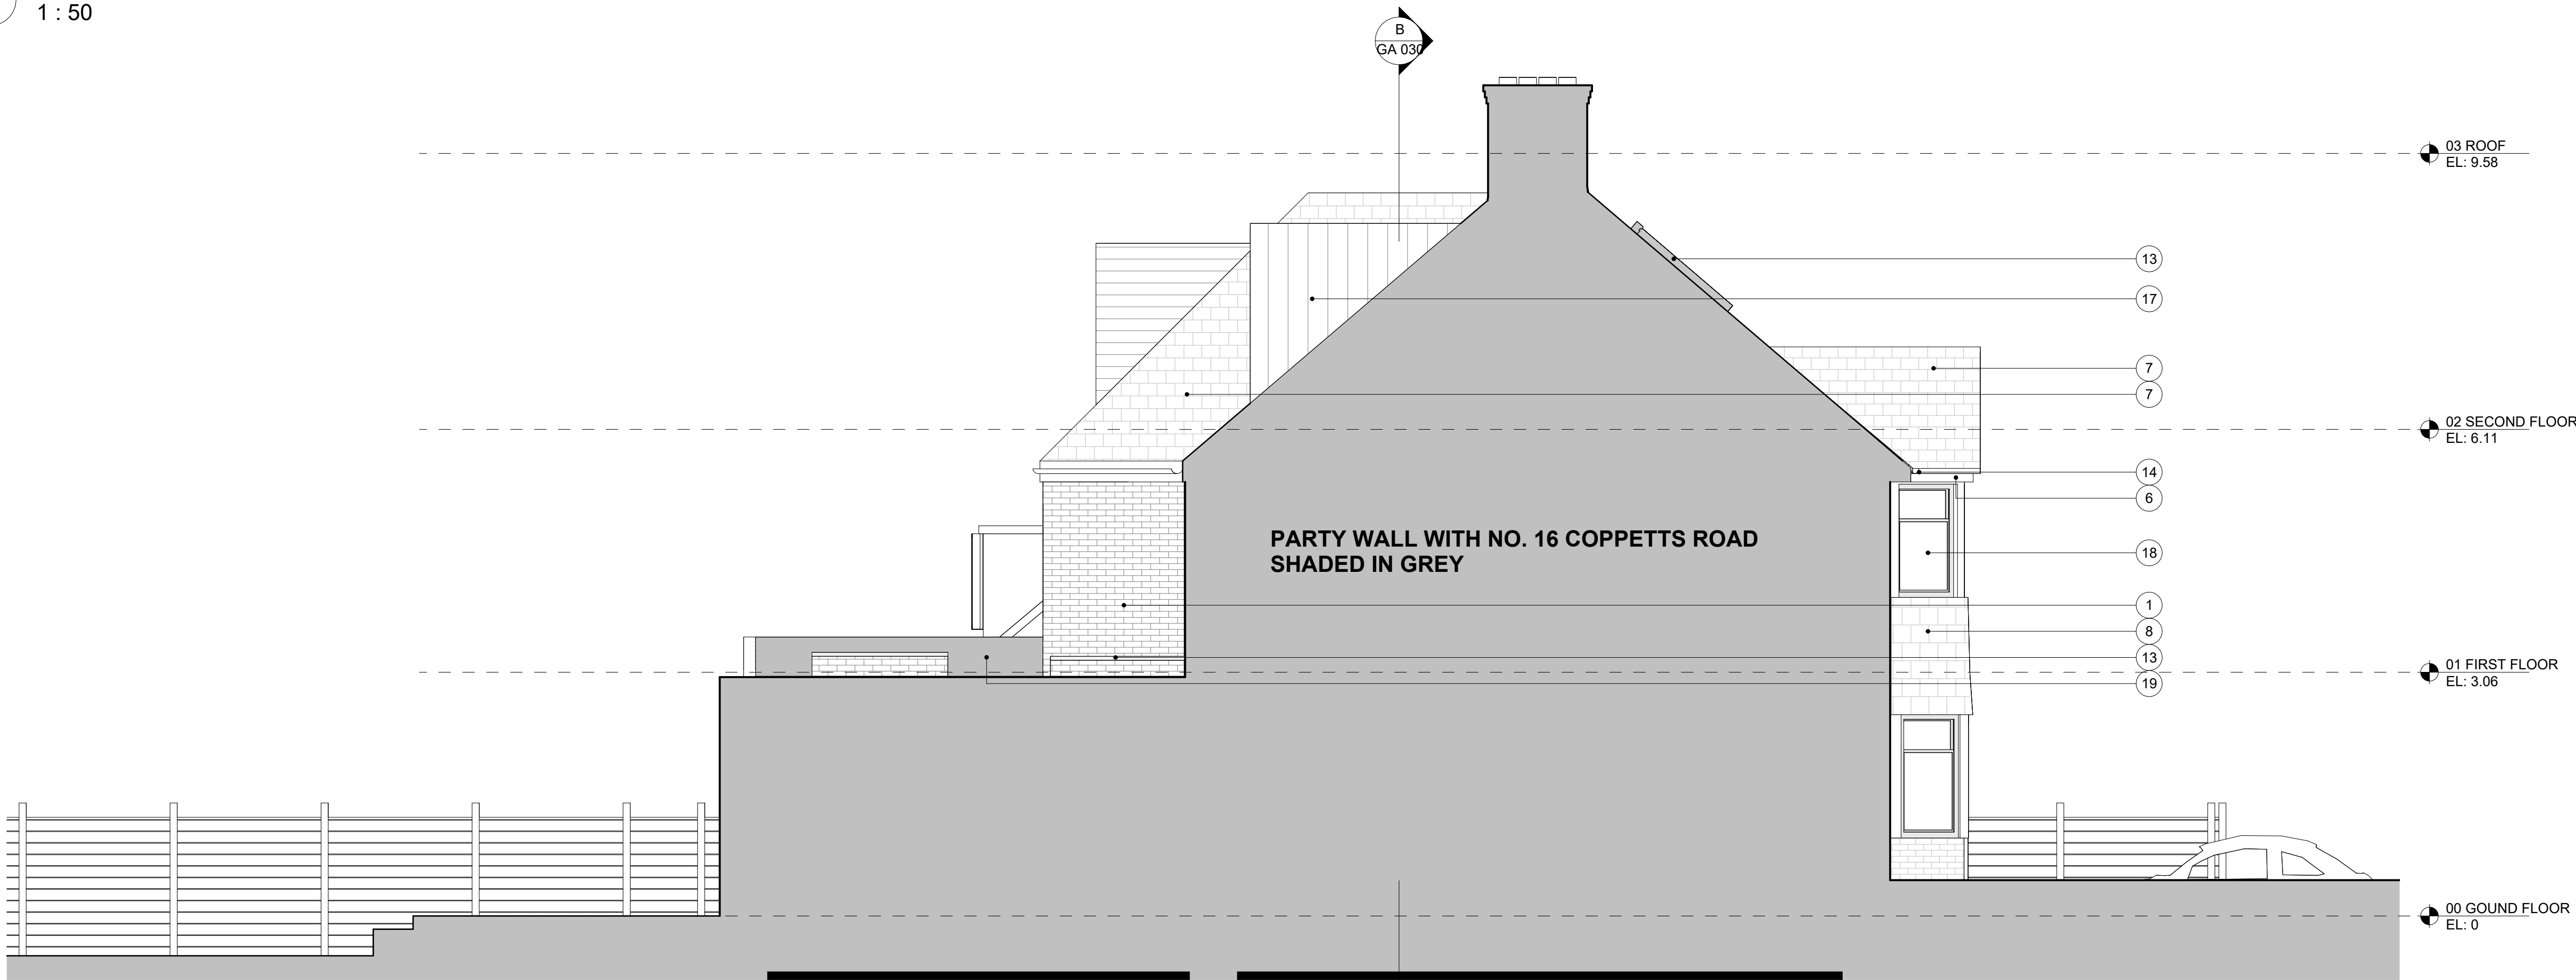

N PROPOSED NORTH ELEVATION (PARTY WALL SIDE)
1 : 50

PROPOSED MATERIALS KEY

1. Red brickwork
2. Brown brickwork
3. White concrete cladding
4. Red clay roof tiles
5. Black painted timber
6. White painted timber fascia
7. Slate tile roof
8. Red clay tile cladding
9. Black tile covering
10. Ceramic chimney pots
11. White uPVC windows
12. White uPVC doors
13. Rooflight
14. Black gutters and downpipes
15. Cream brickwork boundary
16. Flat roof
17. Red aluminium standing seam metal cladding
18. Grey aluminium frame windows
19. Curved aluminium cladding
20. Grey aluminium frame doors


LINEWORKS

A 724 Holloway Rd, Archway, London N19 3JD
T 07973 629 252
W www.lineworksarchitects.co.uk

Drawings Notes:

ALL EXISTING SASH WINDOWS AT NO. 14 COPPETTS ROAD ARE TO BE REPLACED WITH DOUBLE GLAZED PAINTED TIMBER UNITS.

This drawing is intended for the purpose indicated in the status box only. Scale from this drawing for planning purposes only. All site dimensions shown should be checked on site and discrepancies verified with the architect. This drawing must be read in conjunction with the relevant details and specifications shown.

 

Rev Date Note

P1 02/03/2026 PLANNING

Drawing Status:

PLANNING

Drawing Title:

PROPOSED EAST AND NORTH ELEVATIONS

Client:

MR JOE DAVIES

Drawing Reference:

2125

GA 020

P1

Project No.

Drawing Number

Revision

Scale @A1As indicated

Drawn By: FB

Checked By: RH

02/03/2026

Project Title:

14 COPPETTS ROAD, N10 1JY