



1 EXISTING GROUND FLOOR PLAN
1 : 50

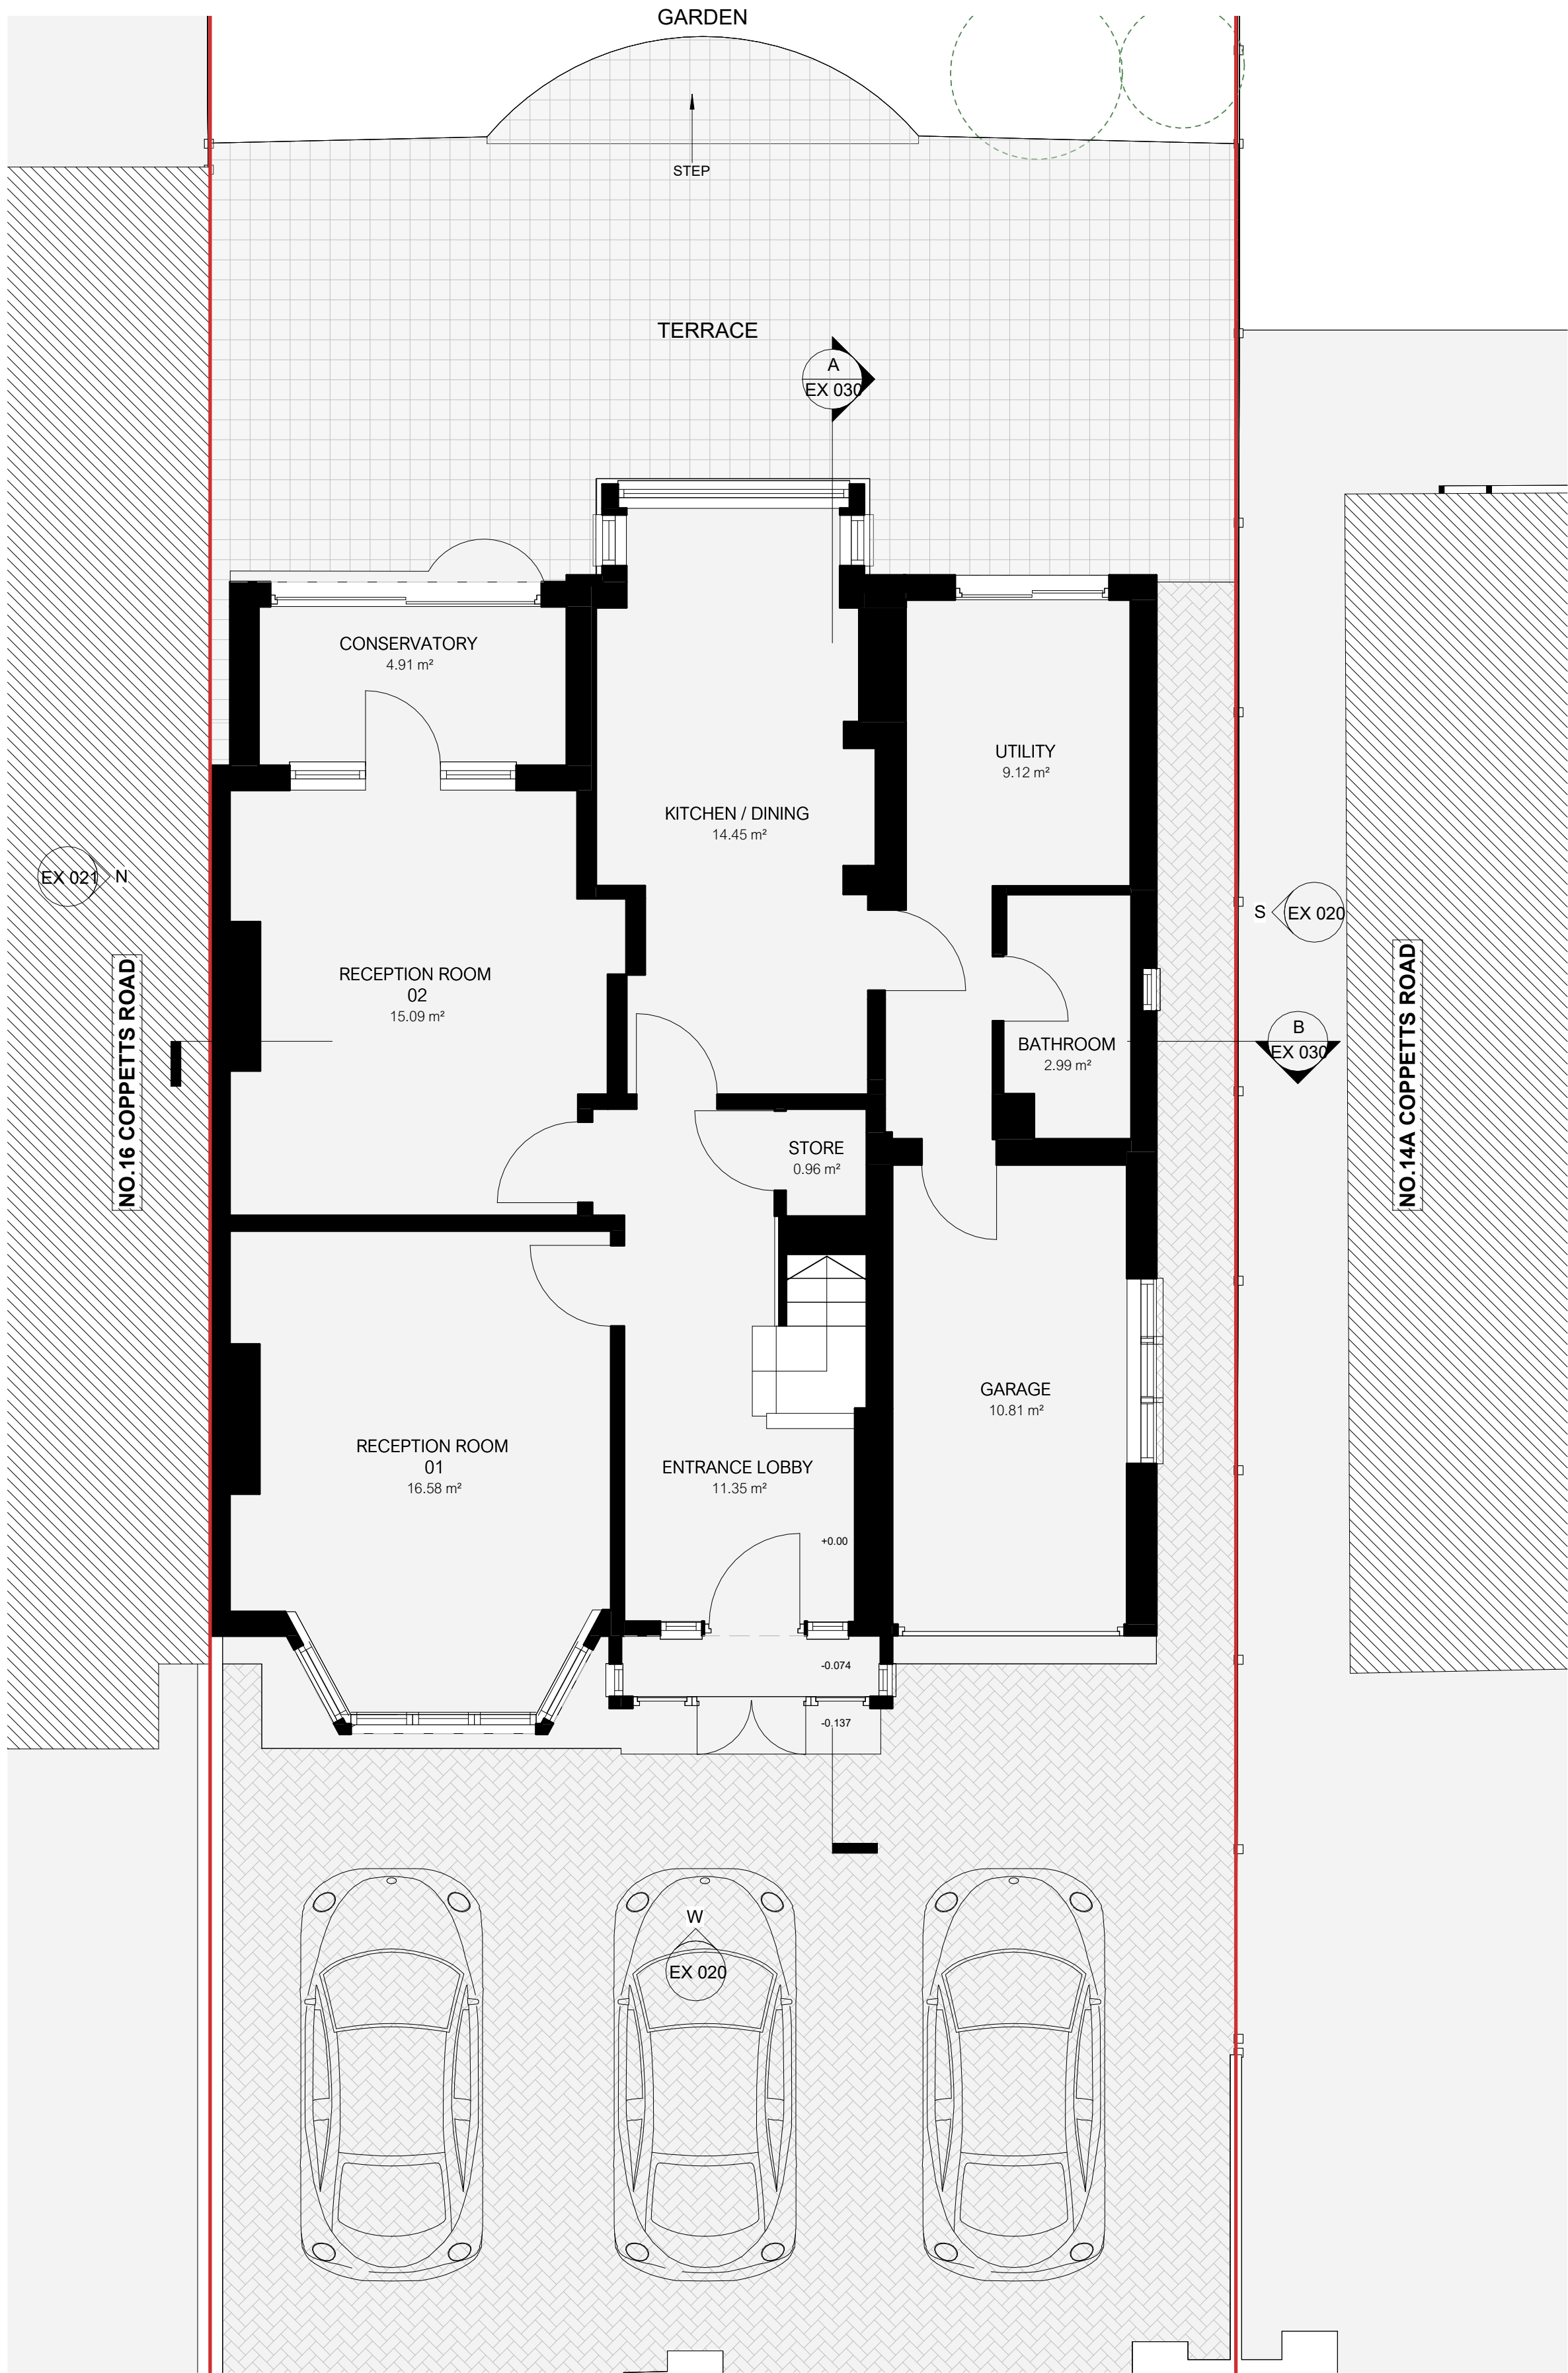


2 EXISTING FIRST FLOOR PLAN
1 : 50

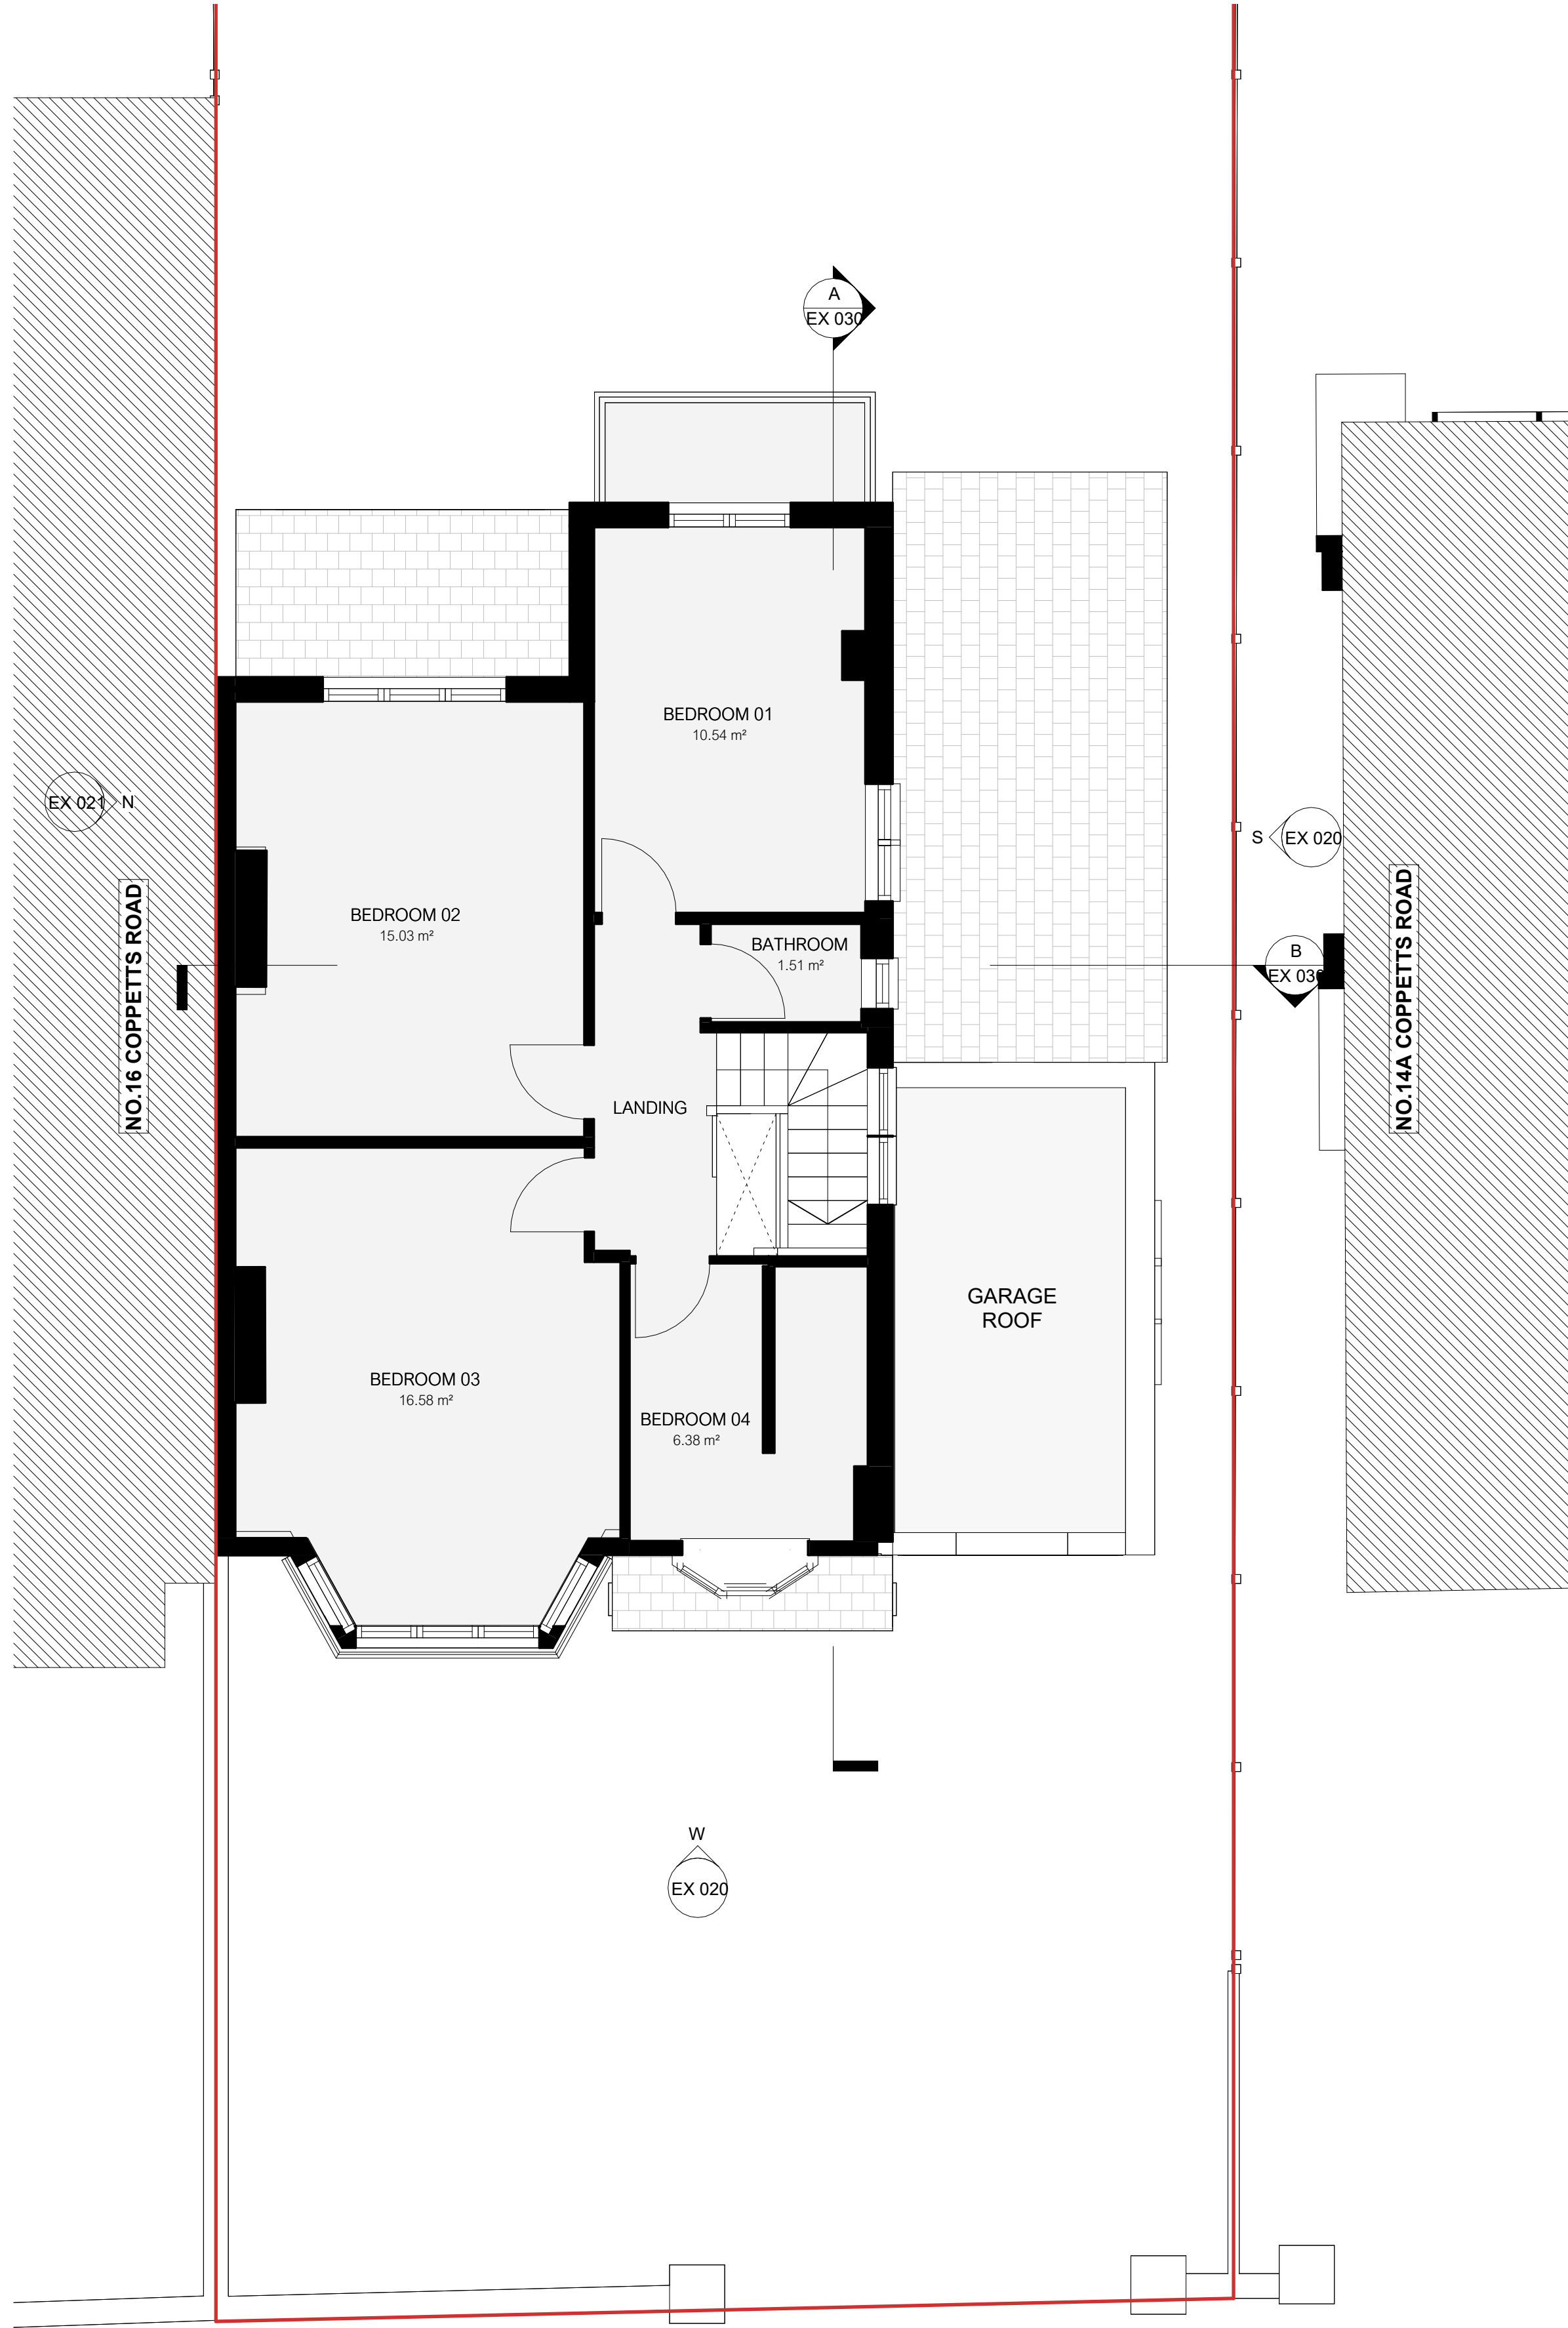

LINEWORKS

Drawings Notes:

 

Rev	Date	Note	CHKD
P1	02/03/2026	PLANNING	RH

Drawing Status:
PLANNING
Drawing Title:
EXISTING GROUND AND FIRST FLOOR PLANS
Client:
MR JOE DAVIES

Drawing Reference:
2125 EX 010 P1
Project No. Drawing Number Revision
Scale @A1: 1 : 50 Drawn By: FB Checked By: RH 02/03/2026
Project Title:
14 COPPETTS ROAD, N10 1JY