



1 PROPOSED SECOND FLOOR PLAN
1 : 50

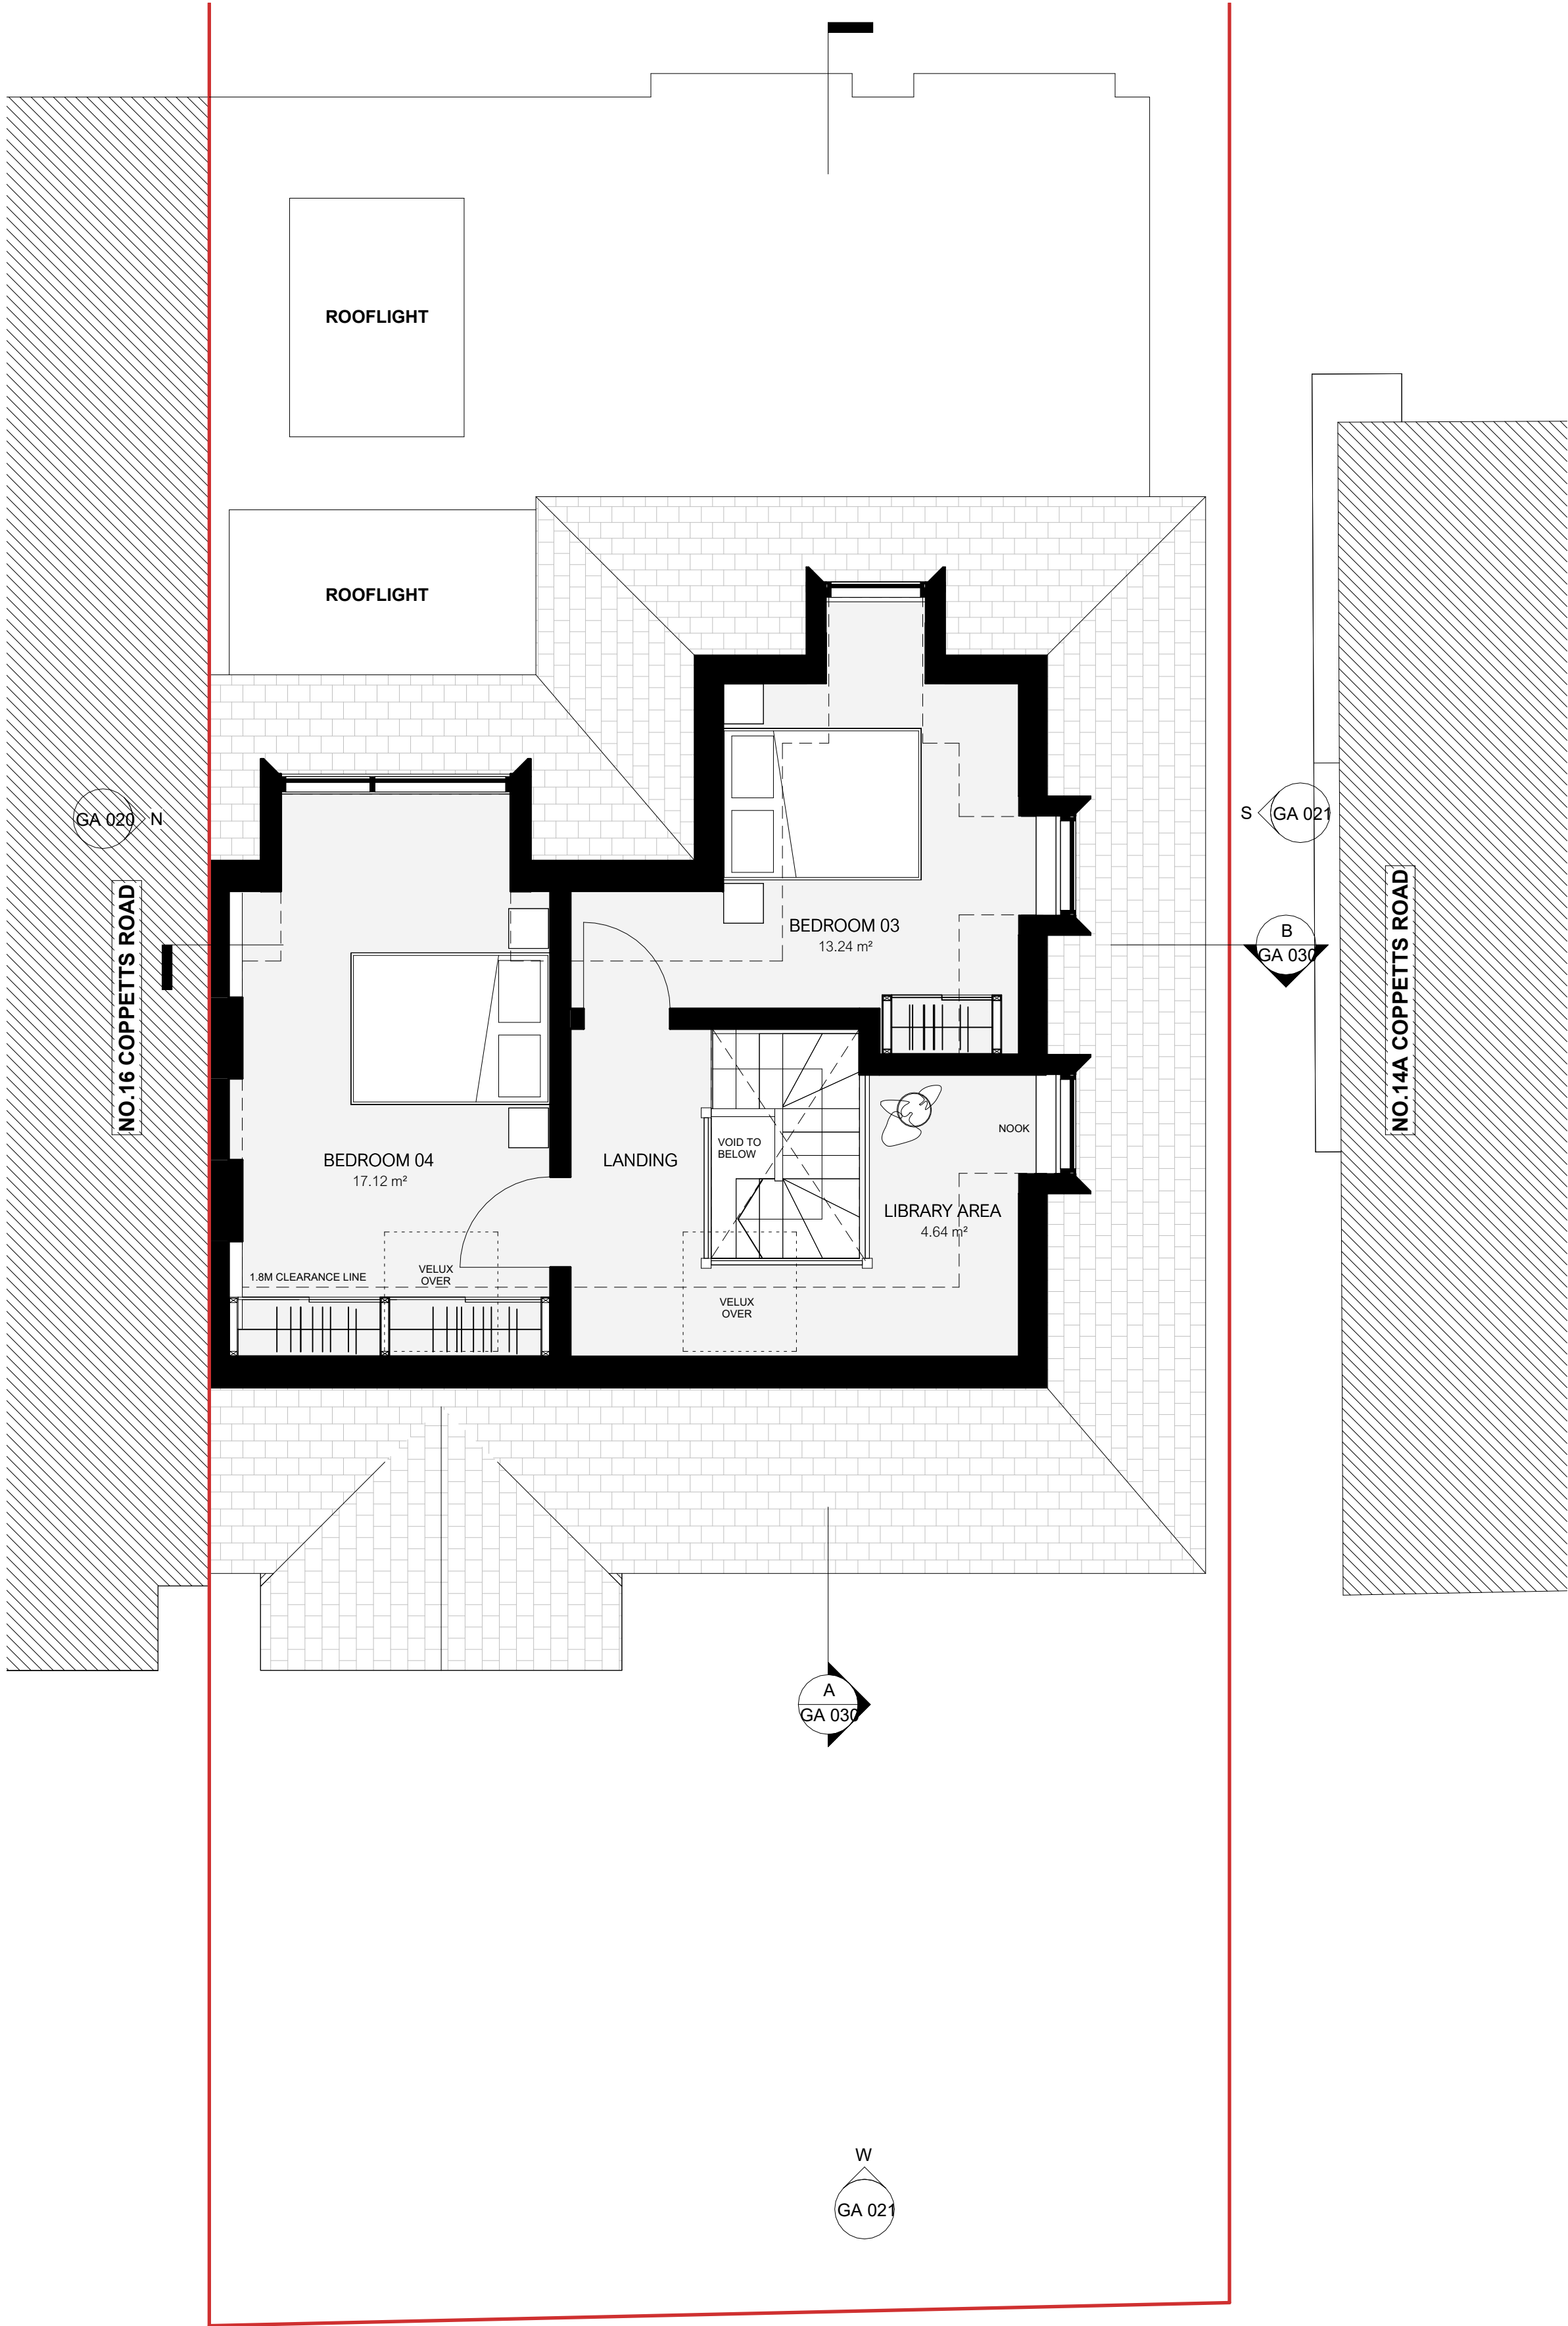


2 PROPOSED ROOF PLAN
1 : 50

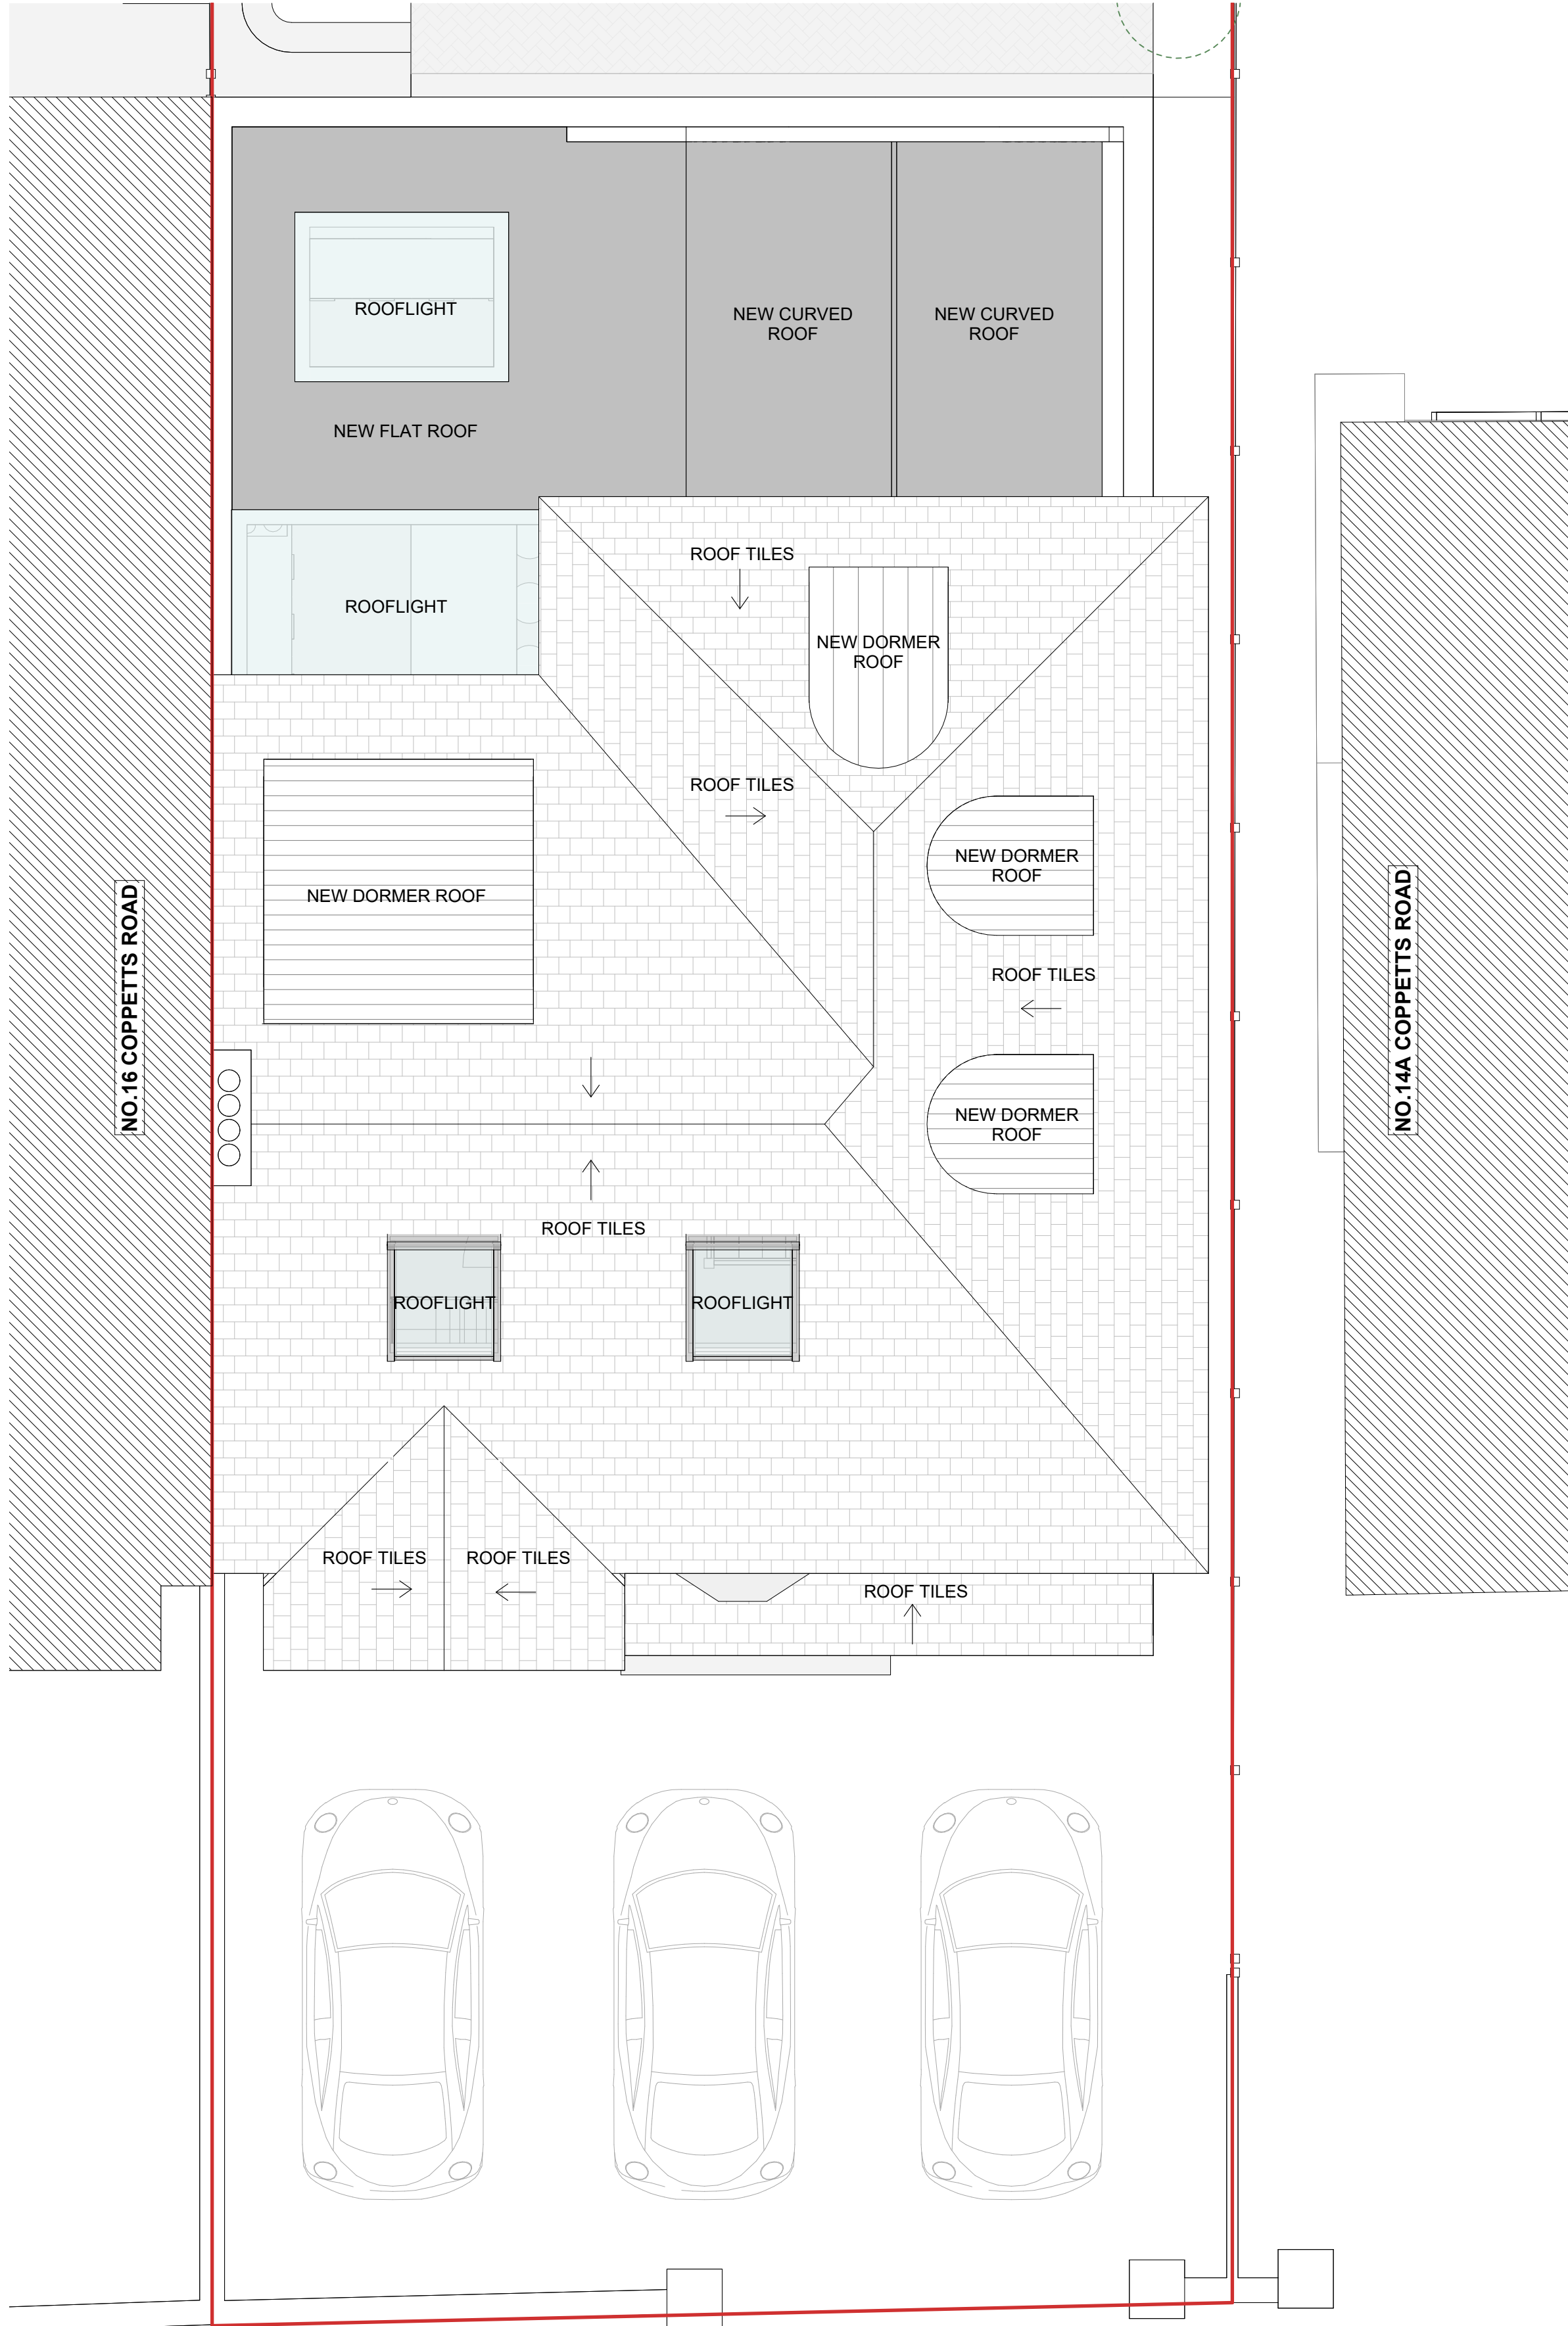

LINEWORKS

Drawings Notes:

This drawing is intended for the purpose indicated in the status box only. Scale from this drawing for planning purposes only. All site dimensions shown should be checked on site and discrepancies verified with the architect. This drawing must be read in conjunction with the relevant details and specifications shown.

 

Rev	Date	Note	CHKD
P1	02/03/2026	PLANNING	RH

Drawing Status:
PLANNING
Drawing Title:
PROPOSED SECOND FLOOR AND ROOF PLANS
Client:
MR JOE DAVIES

Drawing Reference:			
2125	GA 011		P1
Project No.	Drawing Number		Revision
Scale @A1: 1 : 50	Drawn By: FB	Checked By: RH	02/03/2026
Project Title:			
14 COPPETTS ROAD, N10 1JY			