



1 PROPOSED GROUND FLOOR PLAN
1 : 50

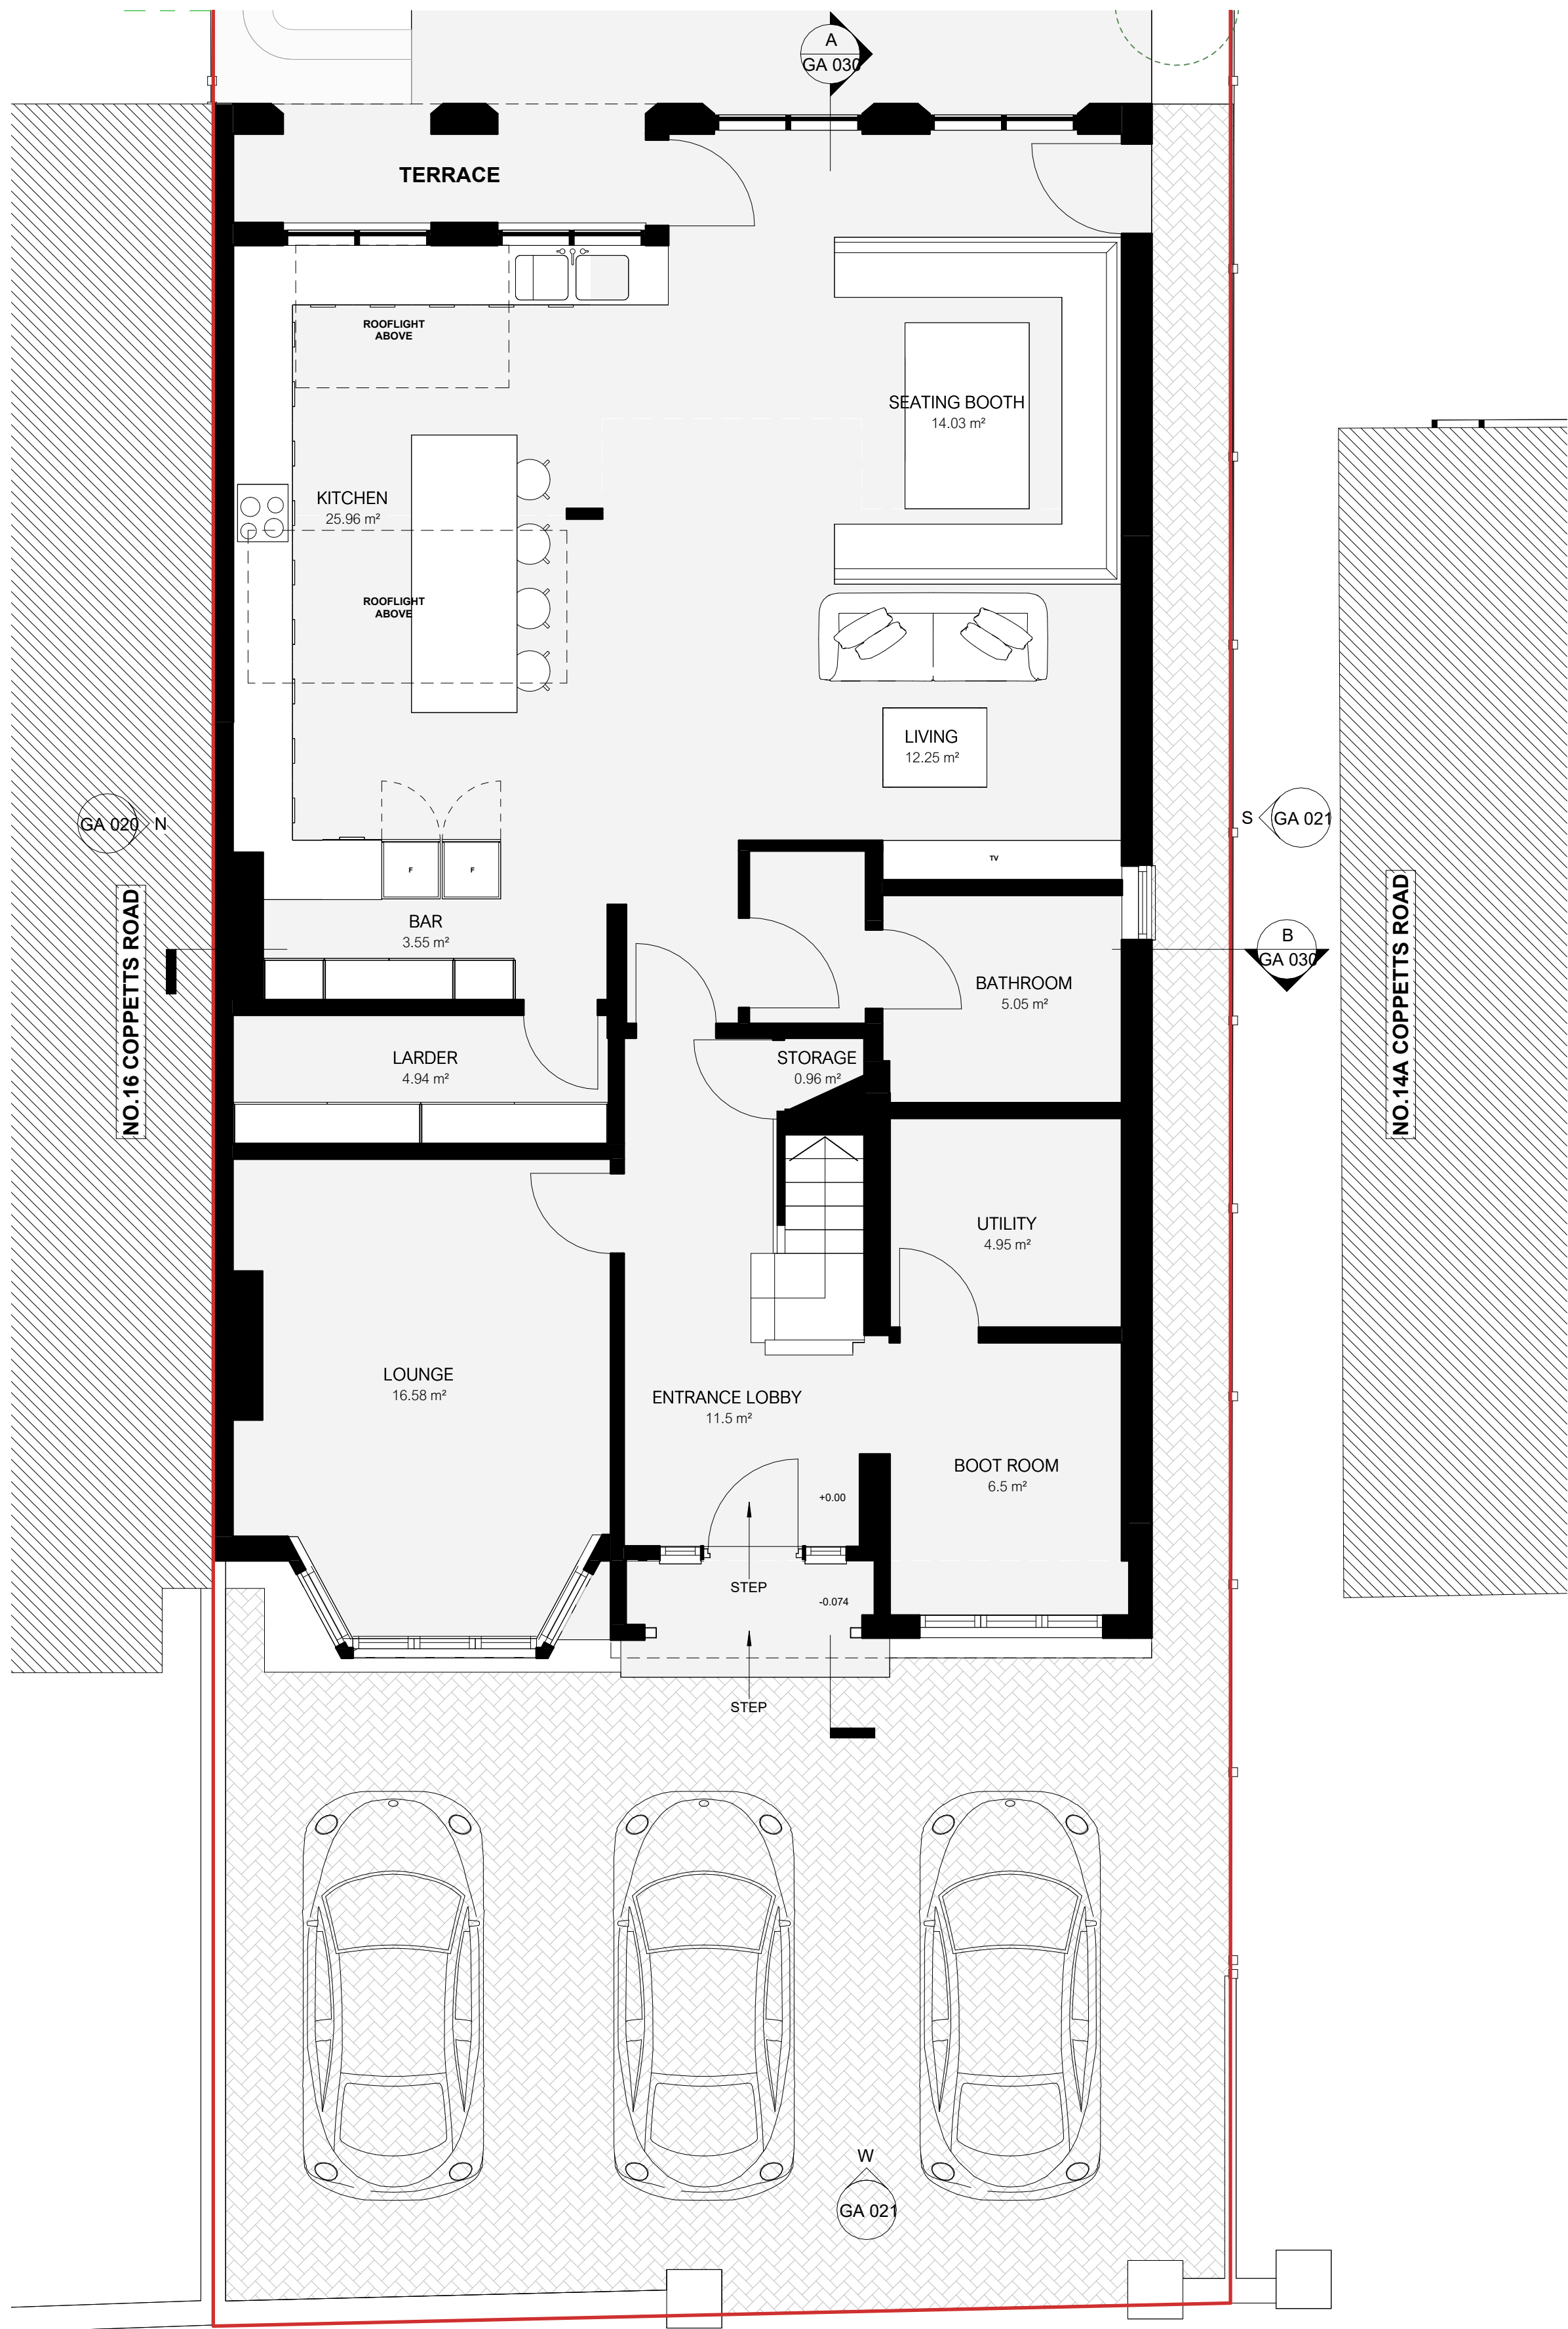


2 PROPOSED FIRST FLOOR PLAN
1 : 50

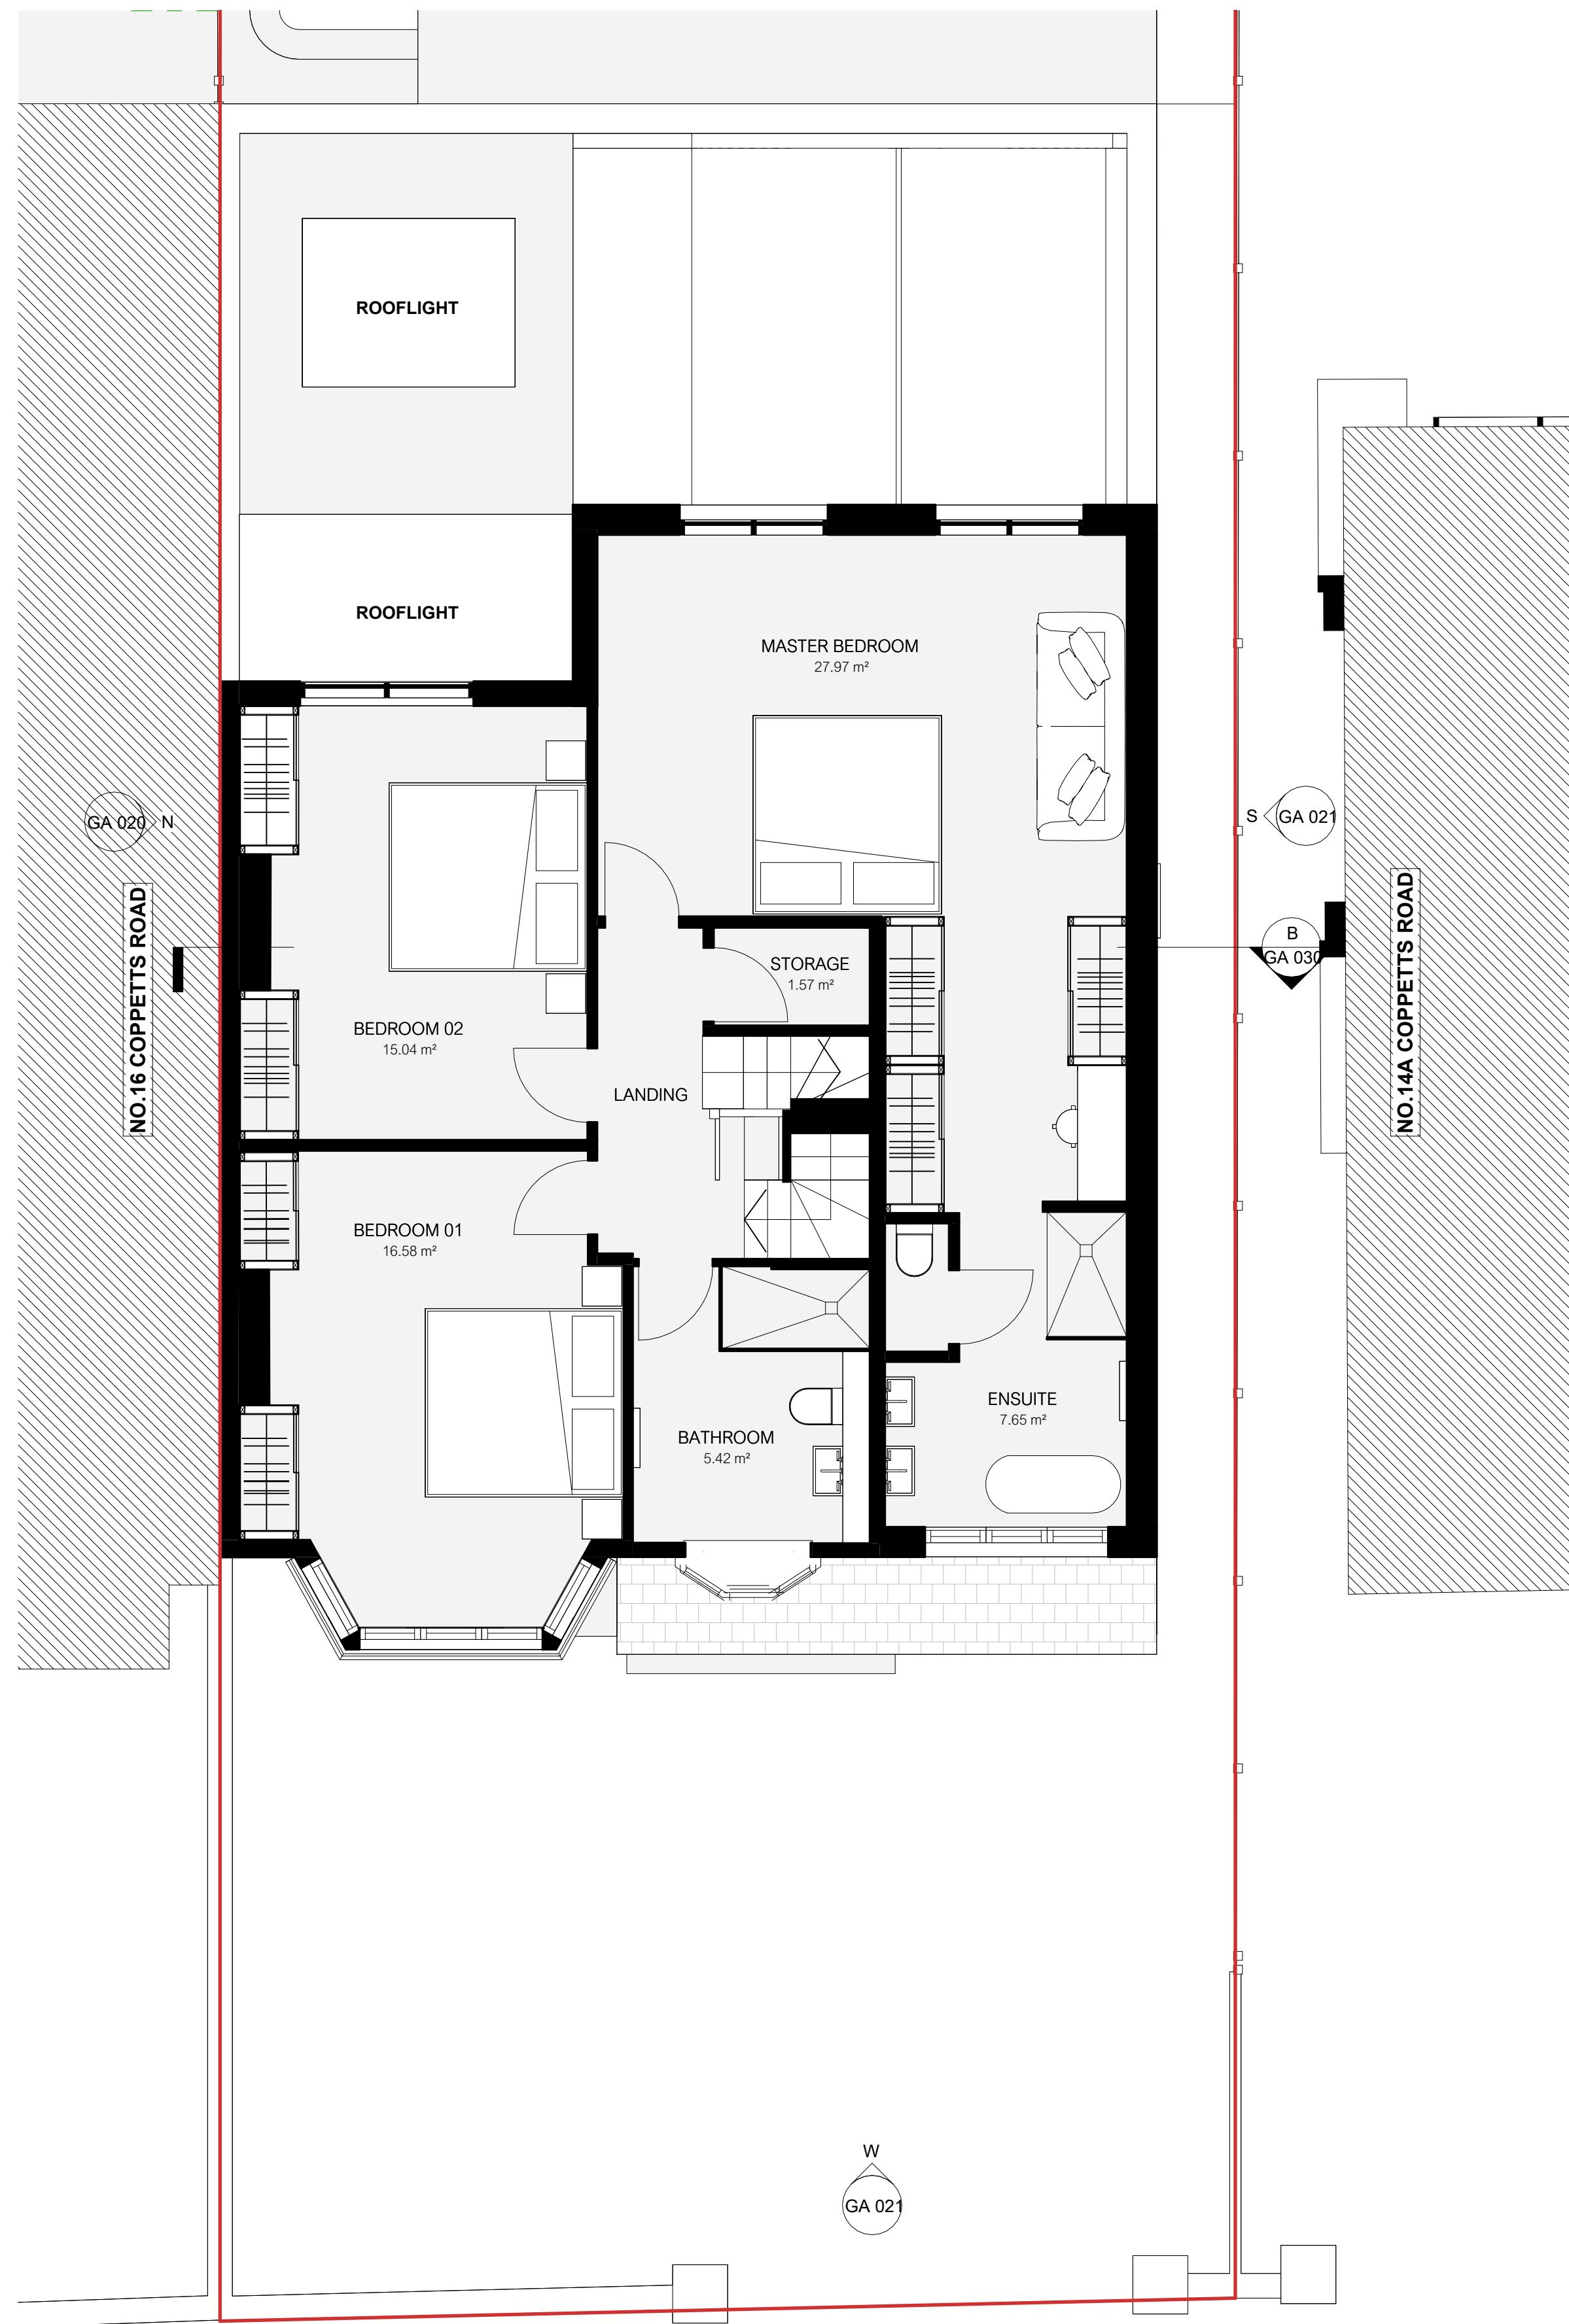

LINEWORKS

Drawings Notes:

This drawing is intended for the purpose indicated in the status box only. Scale from this drawing for planning purposes only. All site dimensions shown should be checked on site and discrepancies verified with the architect. This drawing must be read in conjunction with the relevant details and specifications shown.

 

Rev	Date	Note	CHKD
P1	02/03/2026	PLANNING	RH

Drawing Status:	PLANNING
Drawing Title:	PROPOSED GROUND AND FIRST FLOOR PLANS
Client:	MR JOE DAVIES

Drawing Reference:	2125	GA 010	P1
Project No.	2125	Drawing Number	GA 010
Scale @A1: 1 : 50	Drawn By: FB	Checked By: RH	Revision: 02/03/2026
Project Title:	14 COPPETTS ROAD, N10 1JY		