




|        | LIVING/KITCHEN/DINING | BEDROOM 1          | BEDROOM 2          | BEDROOM 3          | STUDY             | STORAGE           | TOTAL AREA        | GARDEN/COURTYARD |
|--------|-----------------------|--------------------|--------------------|--------------------|-------------------|-------------------|-------------------|------------------|
| FLAT 3 | 30M <sup>2</sup>      | 13.5M <sup>2</sup> | 14.5M <sup>2</sup> | 13.5M <sup>2</sup> | 5.5M <sup>2</sup> | 2.5M <sup>2</sup> | 104M <sup>2</sup> | 19M <sup>2</sup> |

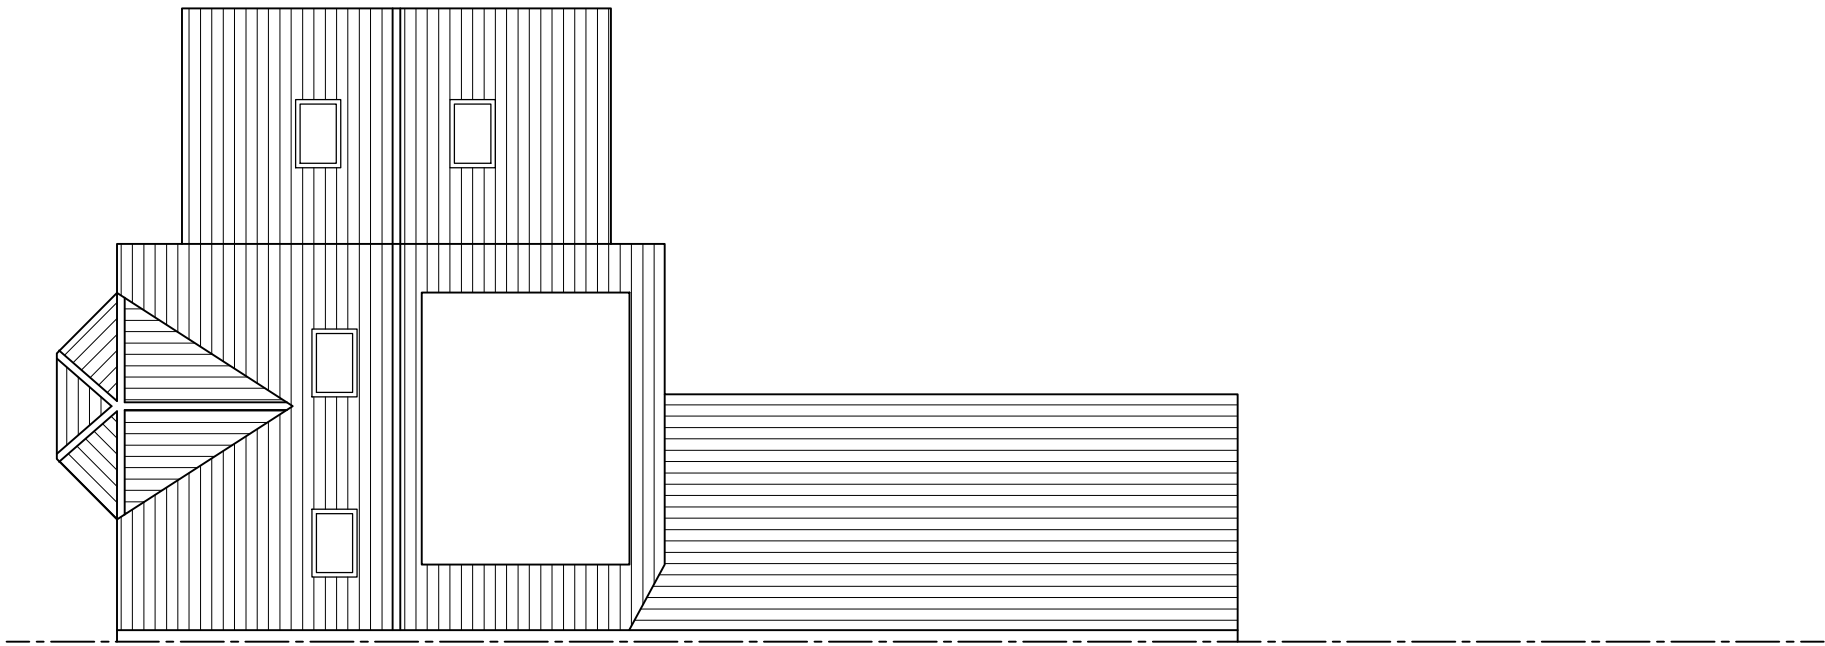

PROPOSED ROOF PLAN

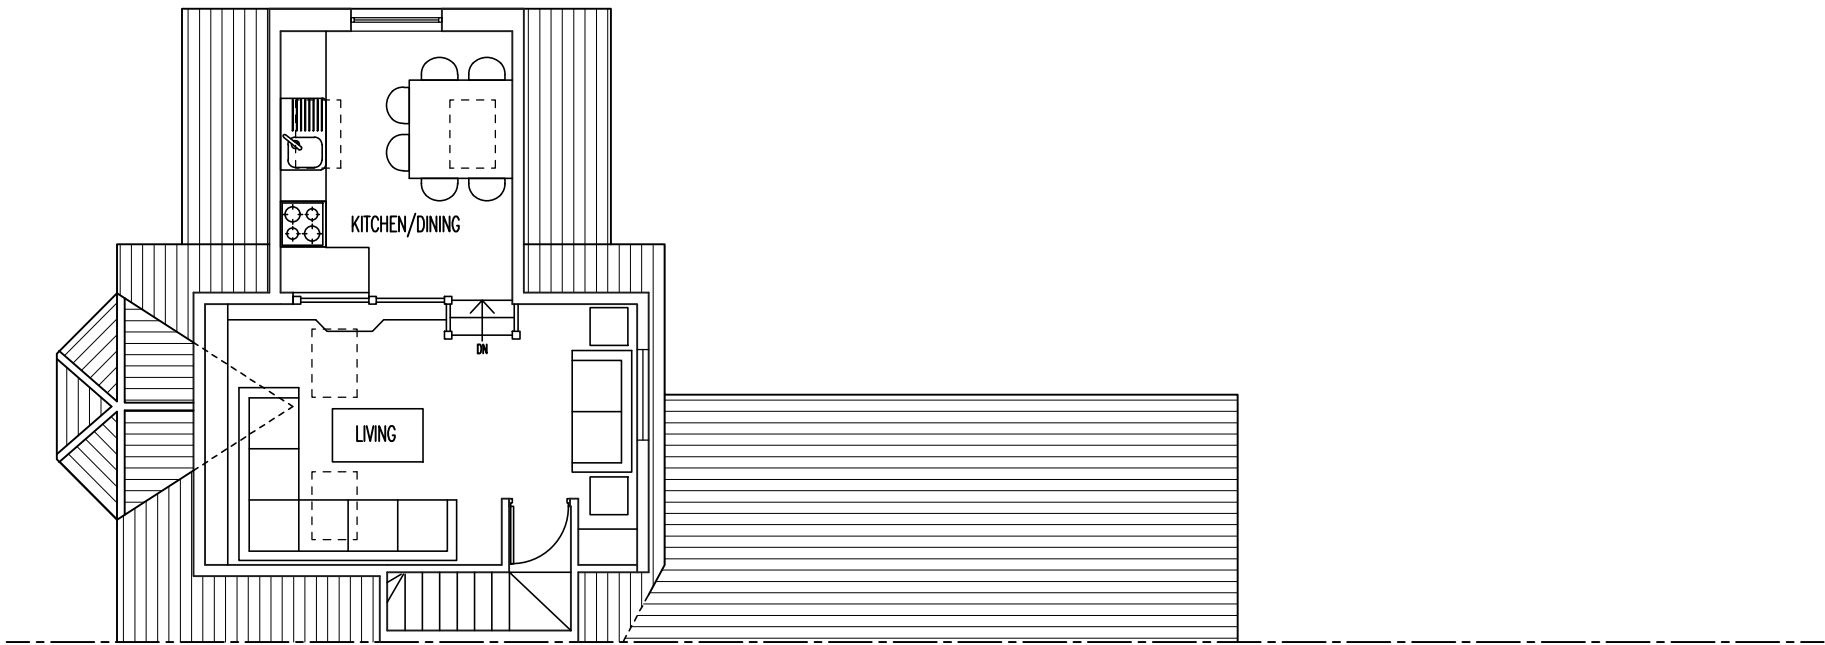


PROPOSED LOFT FLOOR PLAN

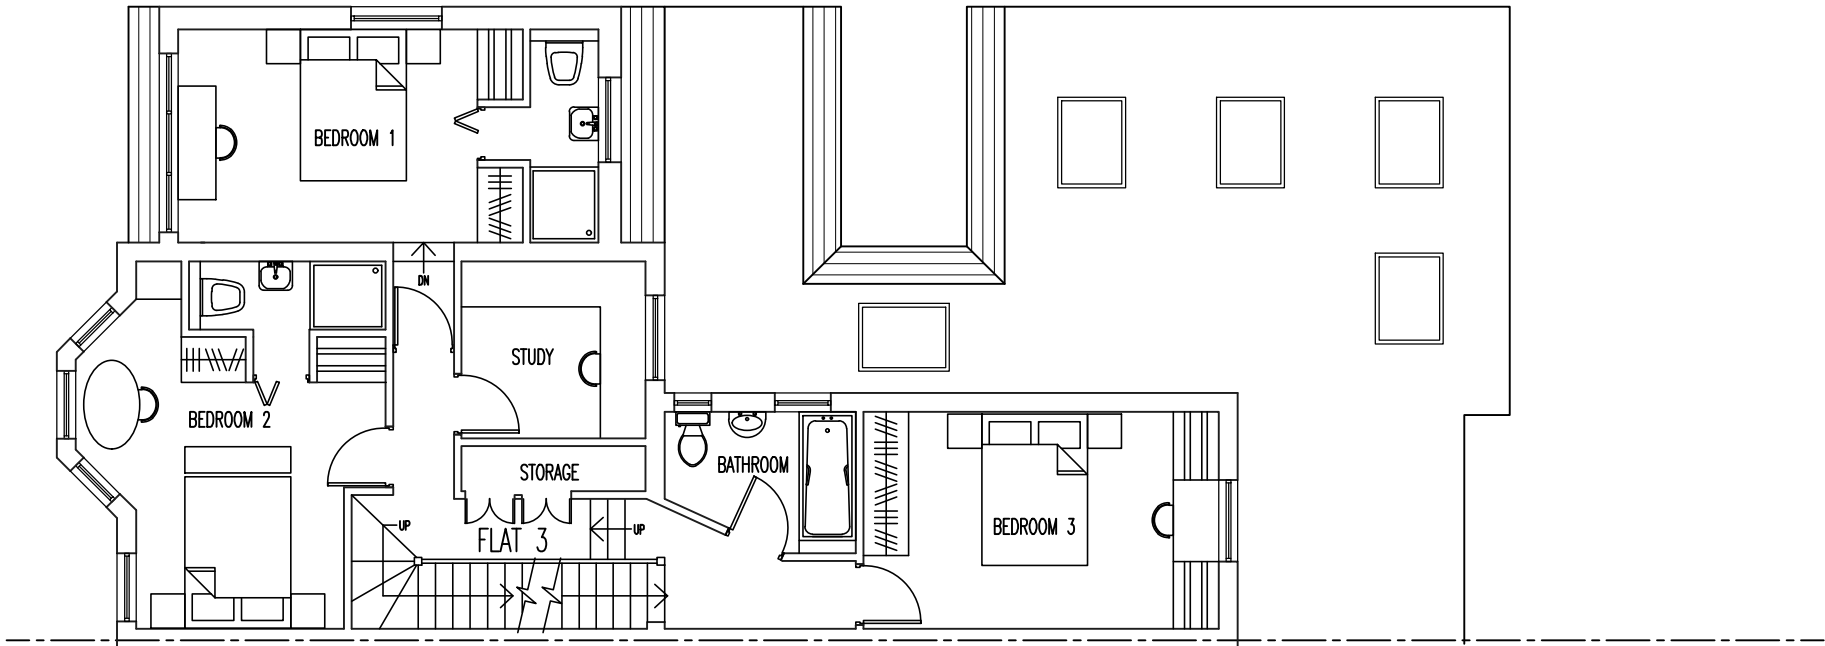

PROPOSED FIRST FLOOR PLAN

ISSUED FOR PLANNING PERMISSION ONLY

 

THE COPYRIGHT OF THIS DRAWING BELONGS TO THE ARCHITECT AND MAY NOT BE ALTERED WITHOUT THE ARCHITECT'S WRITTEN CONSENT

BUILDING REGULATION APPROVAL IS REQUIRED PRIOR TO CONSTRUCTION COMMENCING  
THE CONTRACTOR IS TO CHECK ALL DIMENSIONS ON SITE PRIOR TO CONSTRUCTION COMMENCING AND REPORT ANY DISCREPANCIES TO THE ARCHITECT

WWW.IBIDESIGN.COM

PROJECT 1 LAKEFIELD ROAD, LONDON N22 6RR



CHARTERED ARCHITECTS AND DESIGNERS  
59 CHELMSFORD ROAD, LONDON N14 5PY  
T: 020 8447 8434 F: 020 8447 8448  
e-mail: ibides@aol.com

DRAWING TITLE

PROPOSED FLOOR AND ROOF PLANS

SCALE 1:100 @ A3

DATE DECEMBER 2025

PROJECT No.

HA/01/P05