



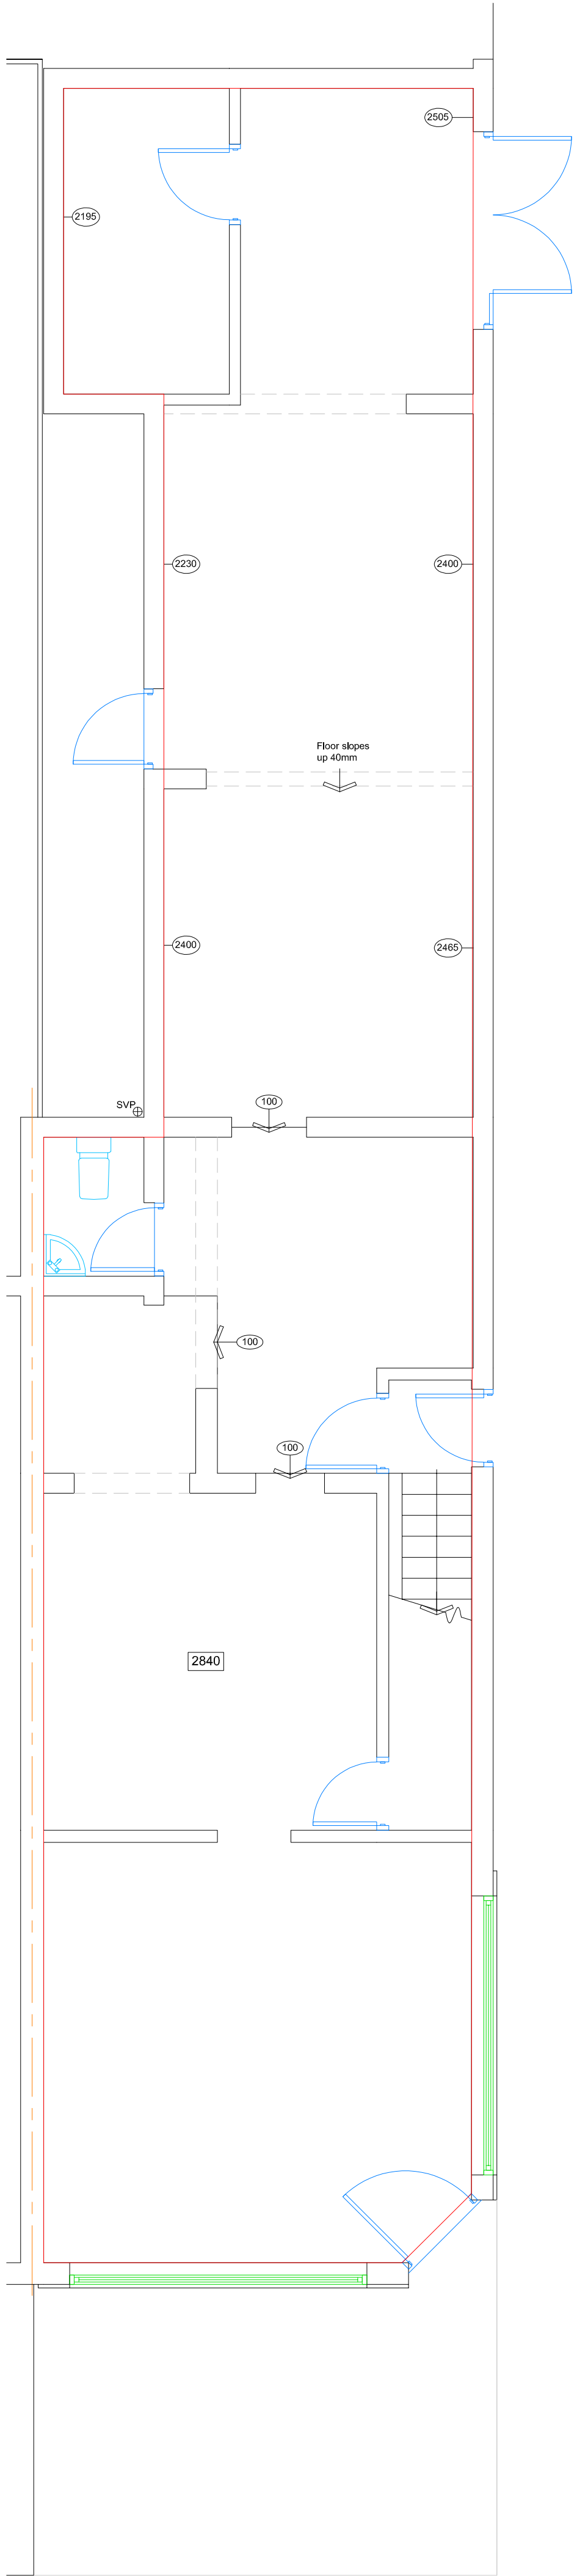


GROUND FLOOR & SITE PLAN 1:50

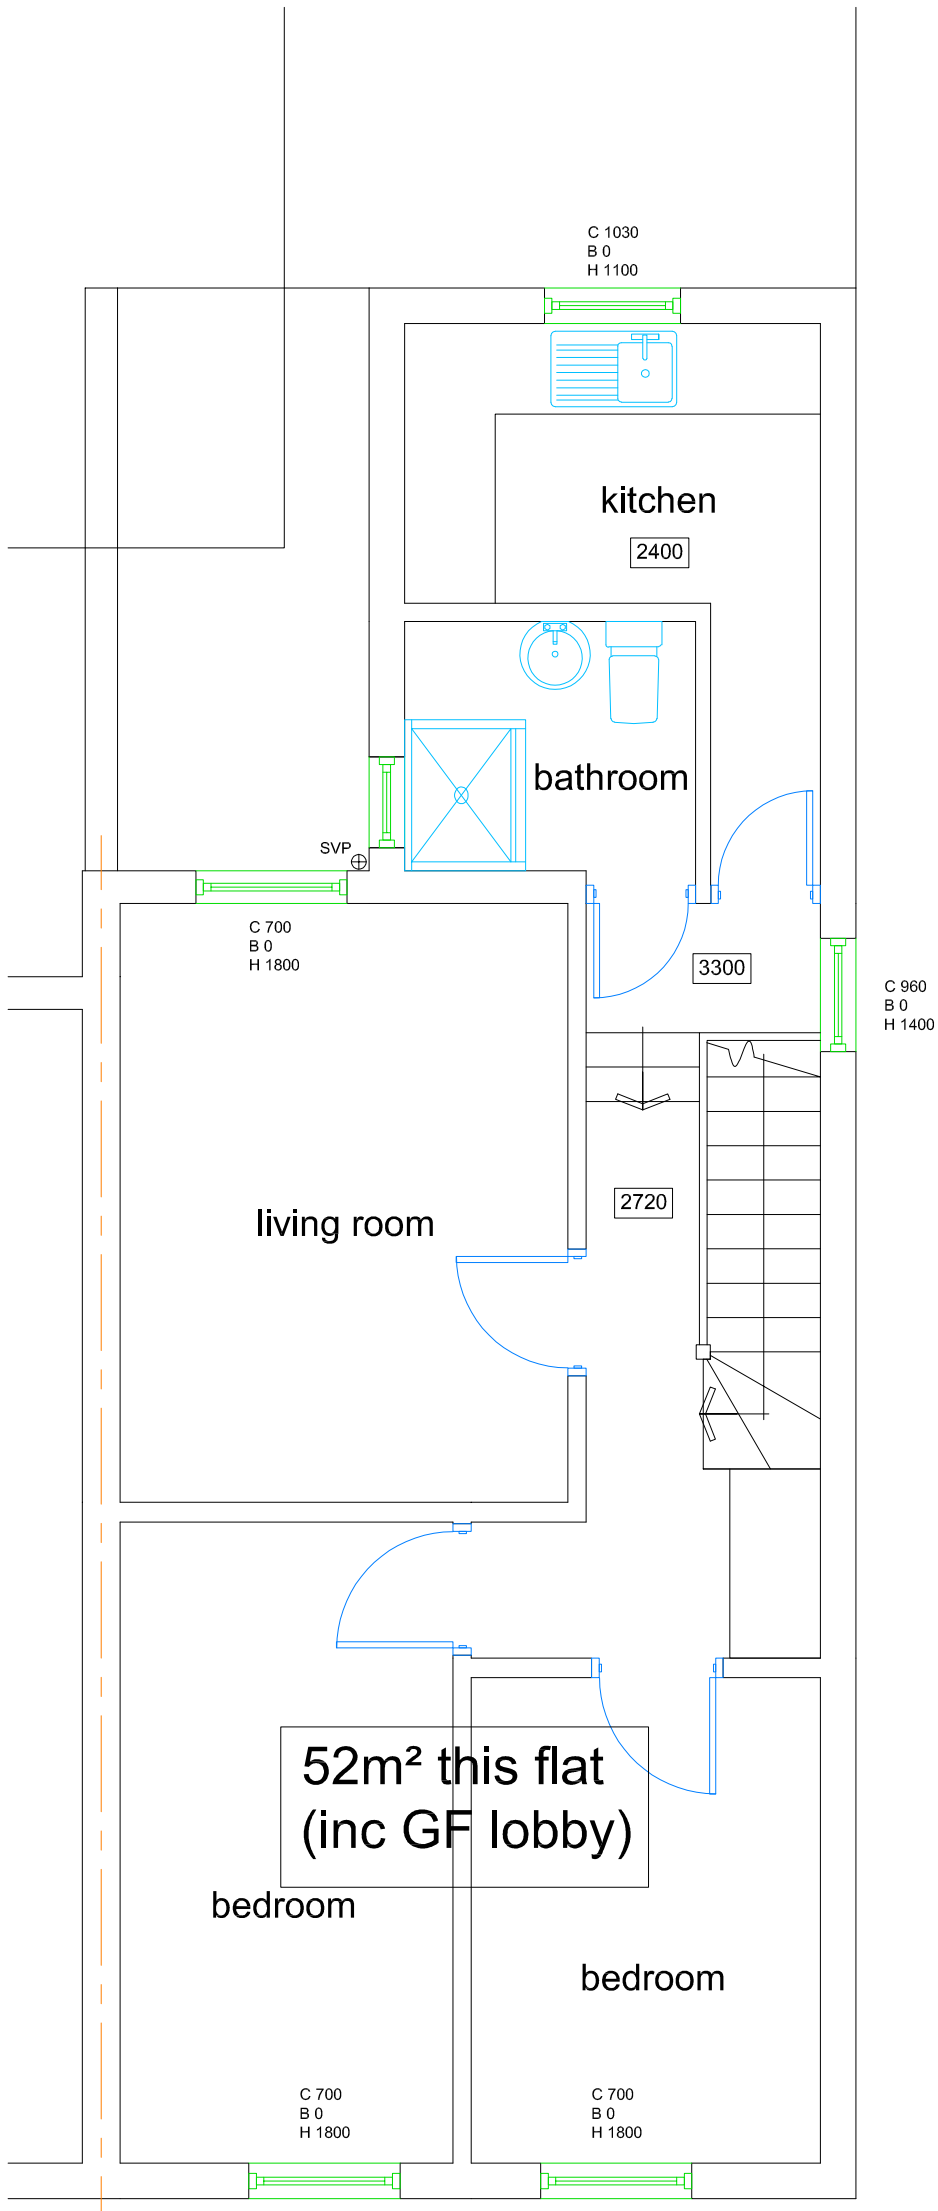

FIRST FLOOR PLAN 1:50

Notes:
All dimensions must be checked on site and not scaled from this drawing

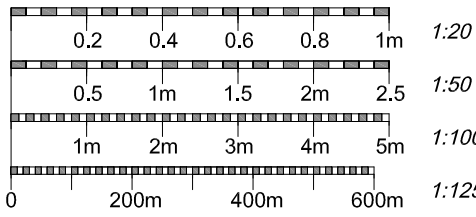

© Copyright

Simon Hands and Associates
Chartered Surveyors & Architects
12 Ruislip Road
Greenford
Middlesex
UB6 9QN
Tel 020 8575 5959
Fax 020 8575 8866
email: enquiries@shandsassociates.co.uk

Client
Miss K. Aresti

Job Title
**Proposed Change of Use at
8 SIDNEY ROAD
LONDON
N22 8LS**

Drawing Title
EXISTING PLANS

Scale
1:50

Paper Size
A1

Date
APRIL 2025

Drawn By
NRH

Job No
2025056

Drng No
01

Rev