
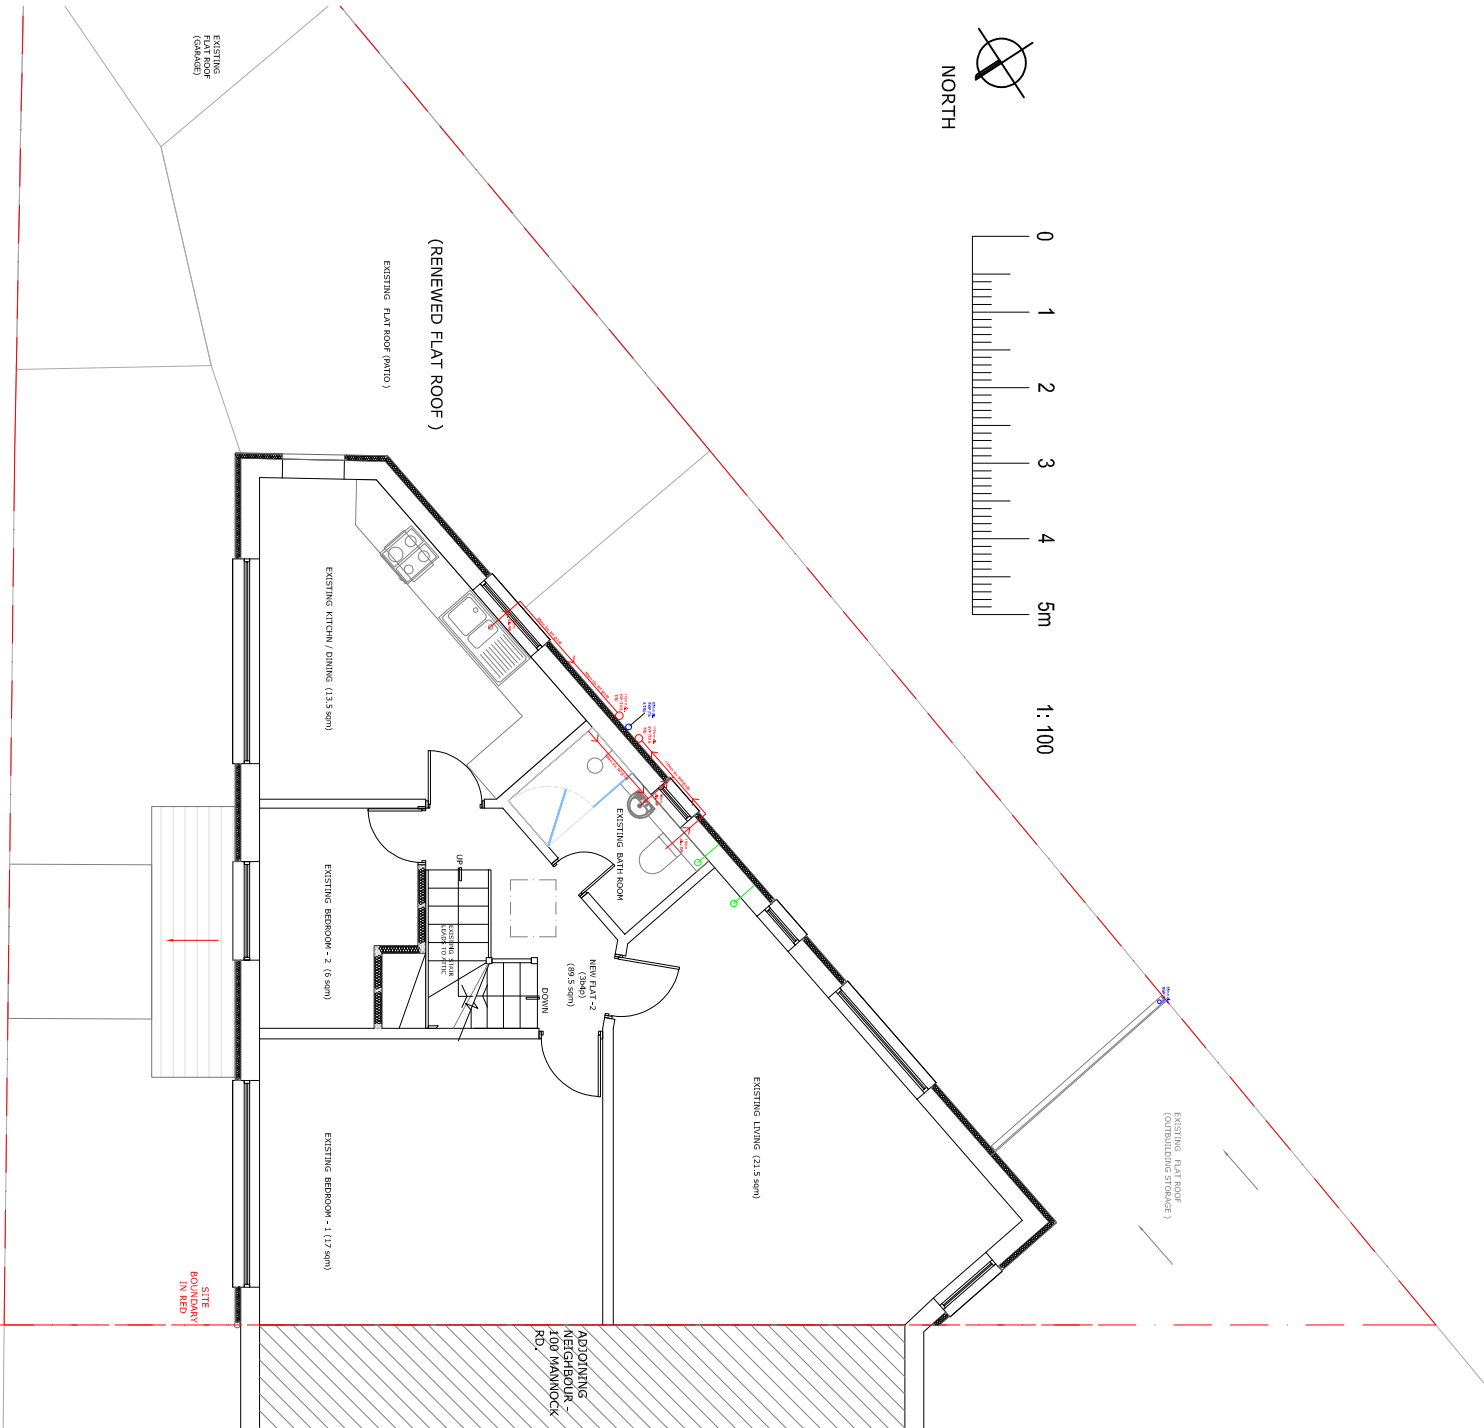
 


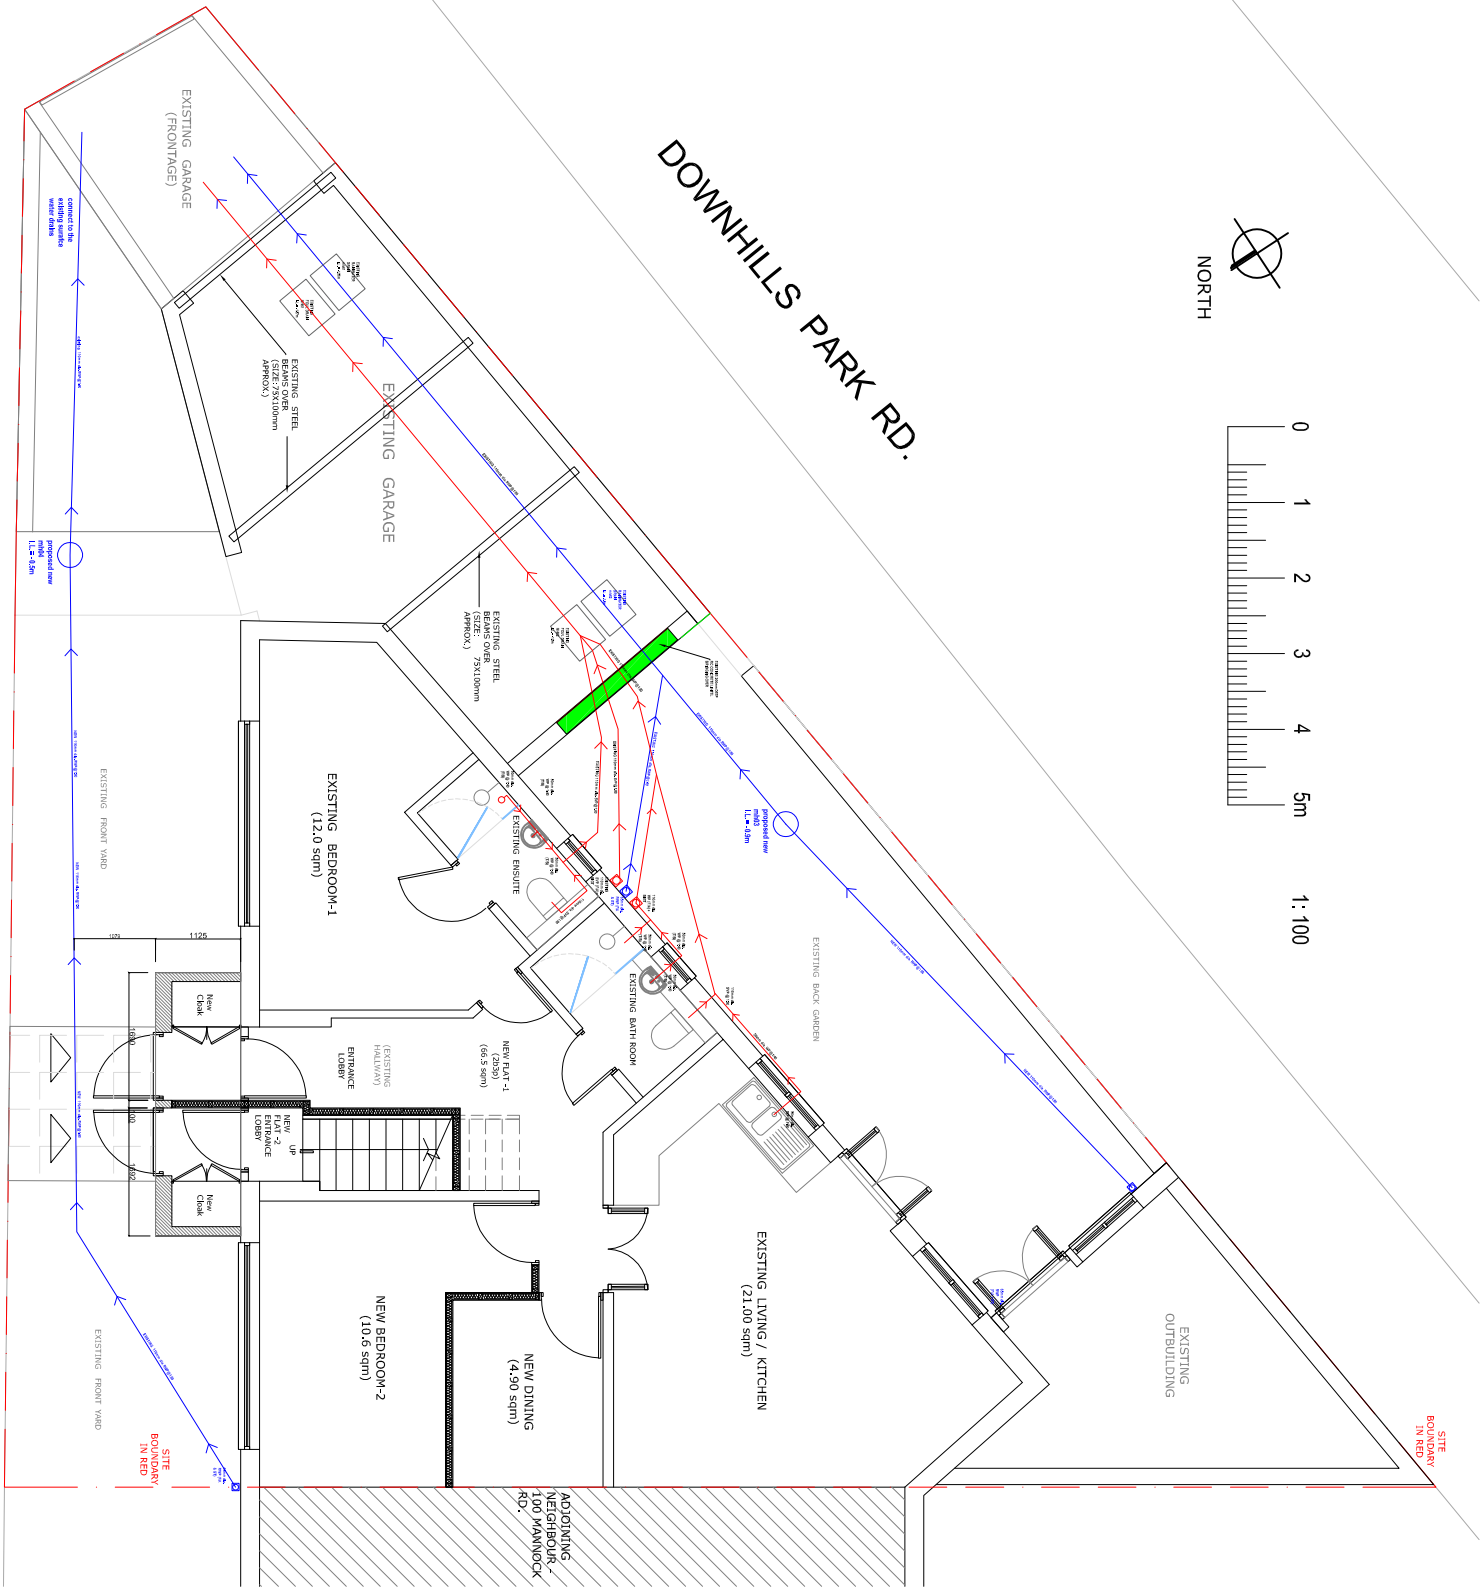

PROPOSED GROUND FLOOR LAYOUT (1 : 100)

PROPOSED FIRST FLOOR LAYOUT (1 : 100)

FILE PATH SHOWN IN MARGIN

MANNOCK ROAD

GAVIN FUNG ARCHITECTS

16 BROWNLOW COURT, BROWNLOW ROAD,
LONDON N11 2BH

e: gavin.fung@yvhoo.co.uk m: 0790 6126 474



DRAWING TITLE:

PROPOSED DRAINAGE LAYOUTS – G/F & 1/F

PROJECT TITLE:

PROPOSED ROOF EXTENSION TO THE EXISTING PITCH ROOF WITH
A NEW LOFT ROOM CONVERSION AND A NEW PORCH TO THE FRONT FACADE
PLUS TWO FLATS CONVERSION FROM THE EXISTING SINGLE DWELLING HOUSE
AT 102 MANNOCK ROAD, LONDON N22 6AA

DRAWING BY:

GF

SCALE:

1: 100 @ A3

DATE:

OCT' 2025

DRAWING NUMBER:

PROJECT

STATUS

NUMBER | REV.

2503

BR

010

—