



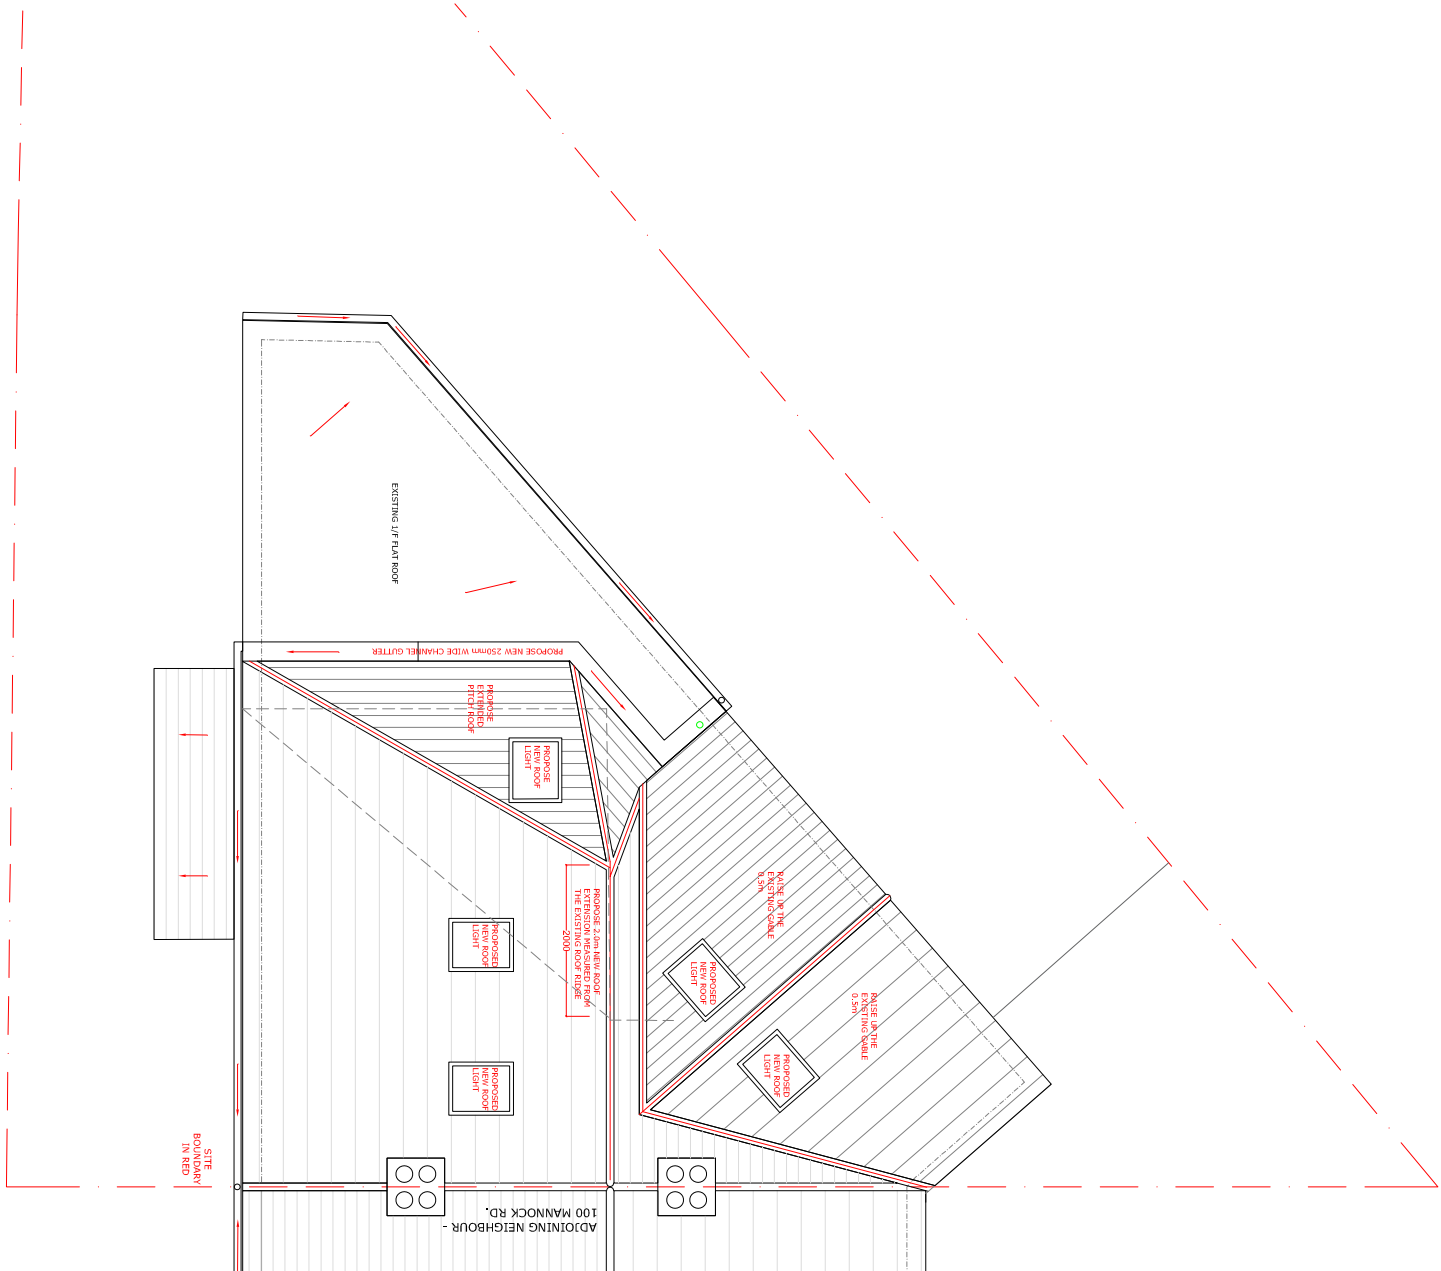

1:100

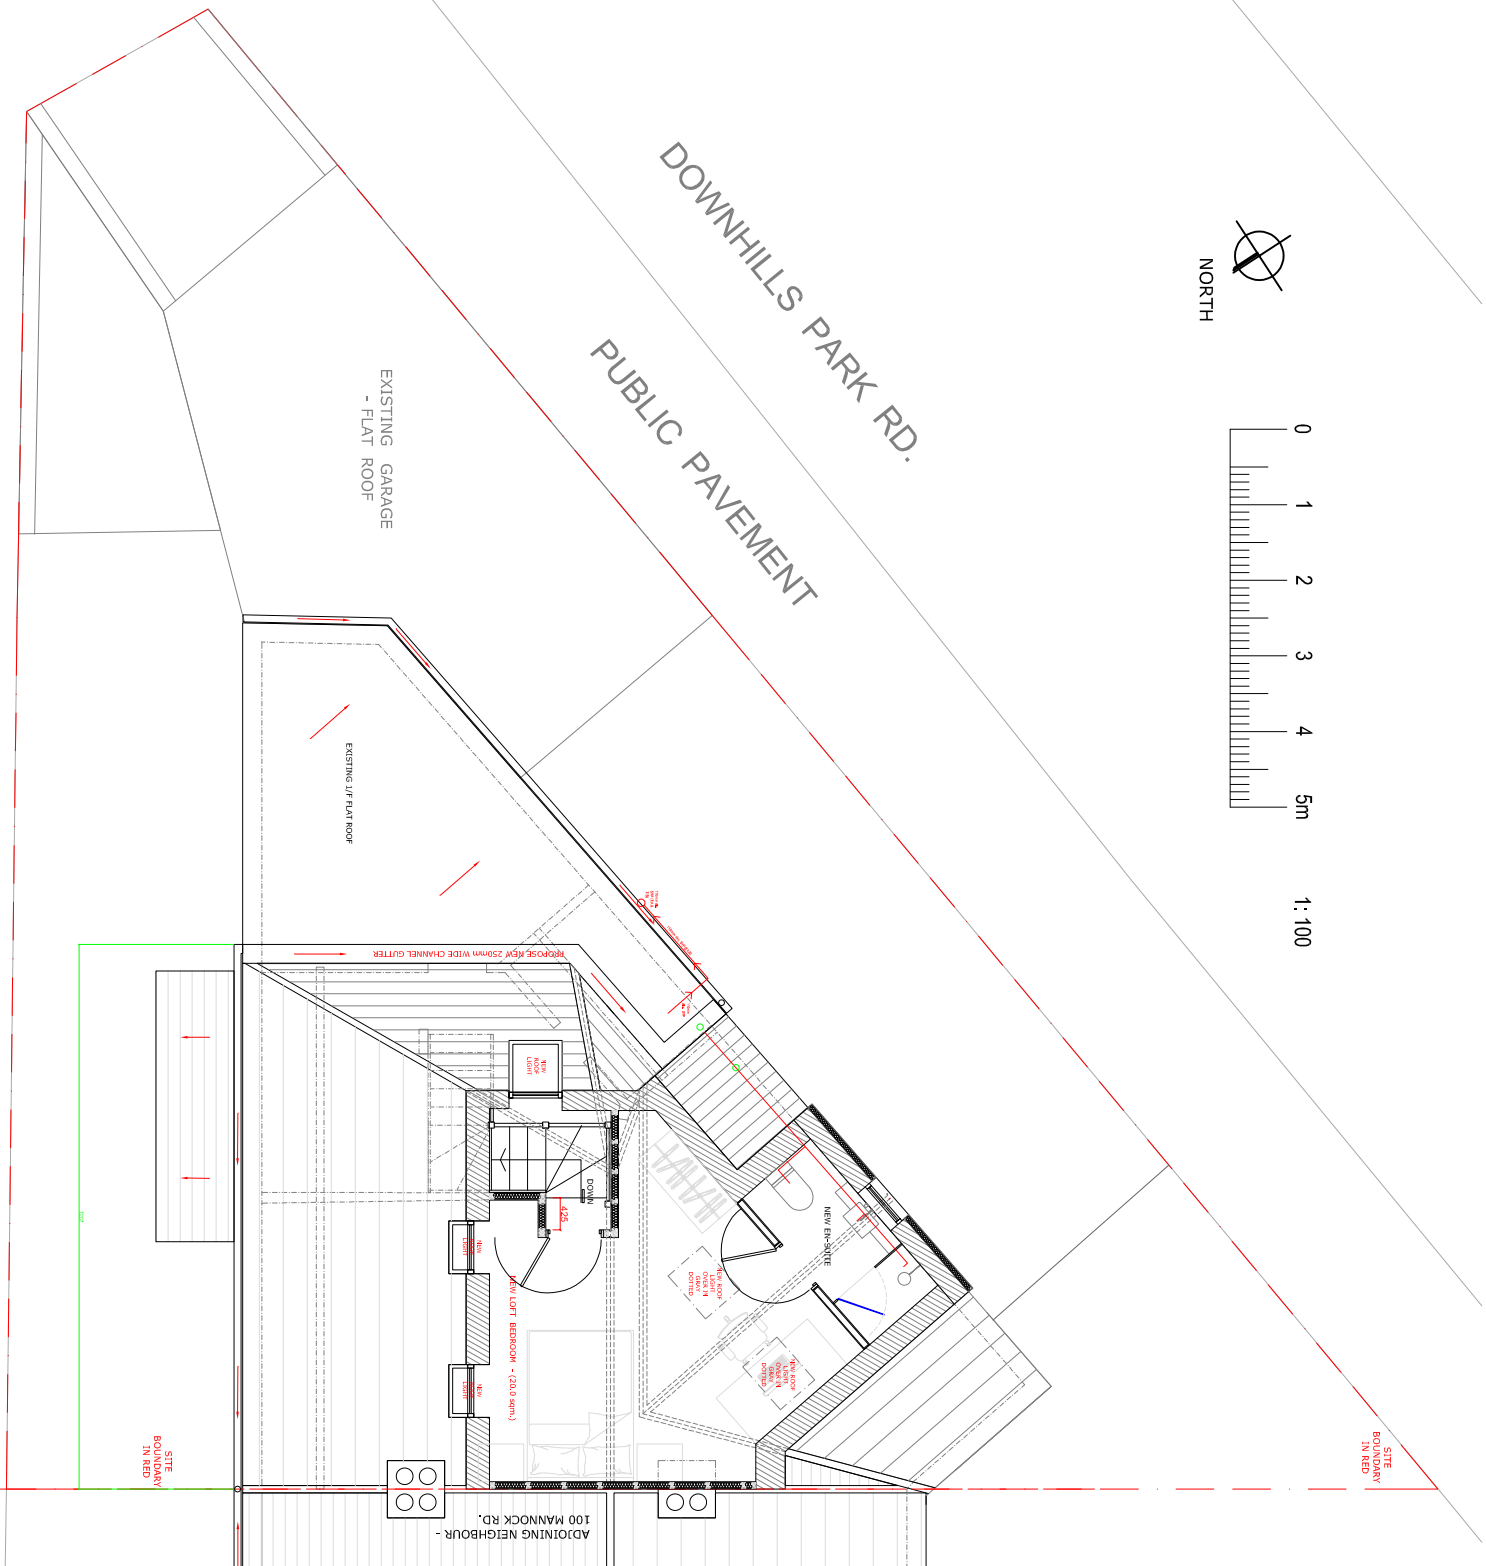

PUBLIC PAVEMENT

MANNOCK ROAD

PROPOSED SECOND FLOOR - LOFT (1:100)

PROPOSED ROOF PLAN (1:100)

FILE PATH SHOWN IN MARGIN

DRAWING TITLE:

PROPOSED DRAINAGE LAYOUTS – 2/F & ROOF

PROJECT TITLE:

PROPOSED ROOF EXTENSION TO THE EXISTING PITCH ROOF WITH
A NEW LOFT ROOM CONVERSION AND A NEW PORCH TO THE FRONT FACADE
PLUS TWO FLATS CONVERSION FROM THE EXISTING SINGLE DWELLING HOUSE
AT 102 MANNOCK ROAD, LONDON N22 6AA

DRAWING BY:

GF

SCALE:

1: 100 @ A3

DATE:

OCT' 2025

DRAWING NUMBER:

PROJECT

STATUS

NUMBER

REV.

2503

BR

011

—

GAVIN FUNG ARCHITECTS

16 BROWNLOW COURT, BROWNLOW ROAD,
LONDON N11 2BH

e: gavin.fung@yahoo.co.uk m: 0790 6126 474

