




NORTH

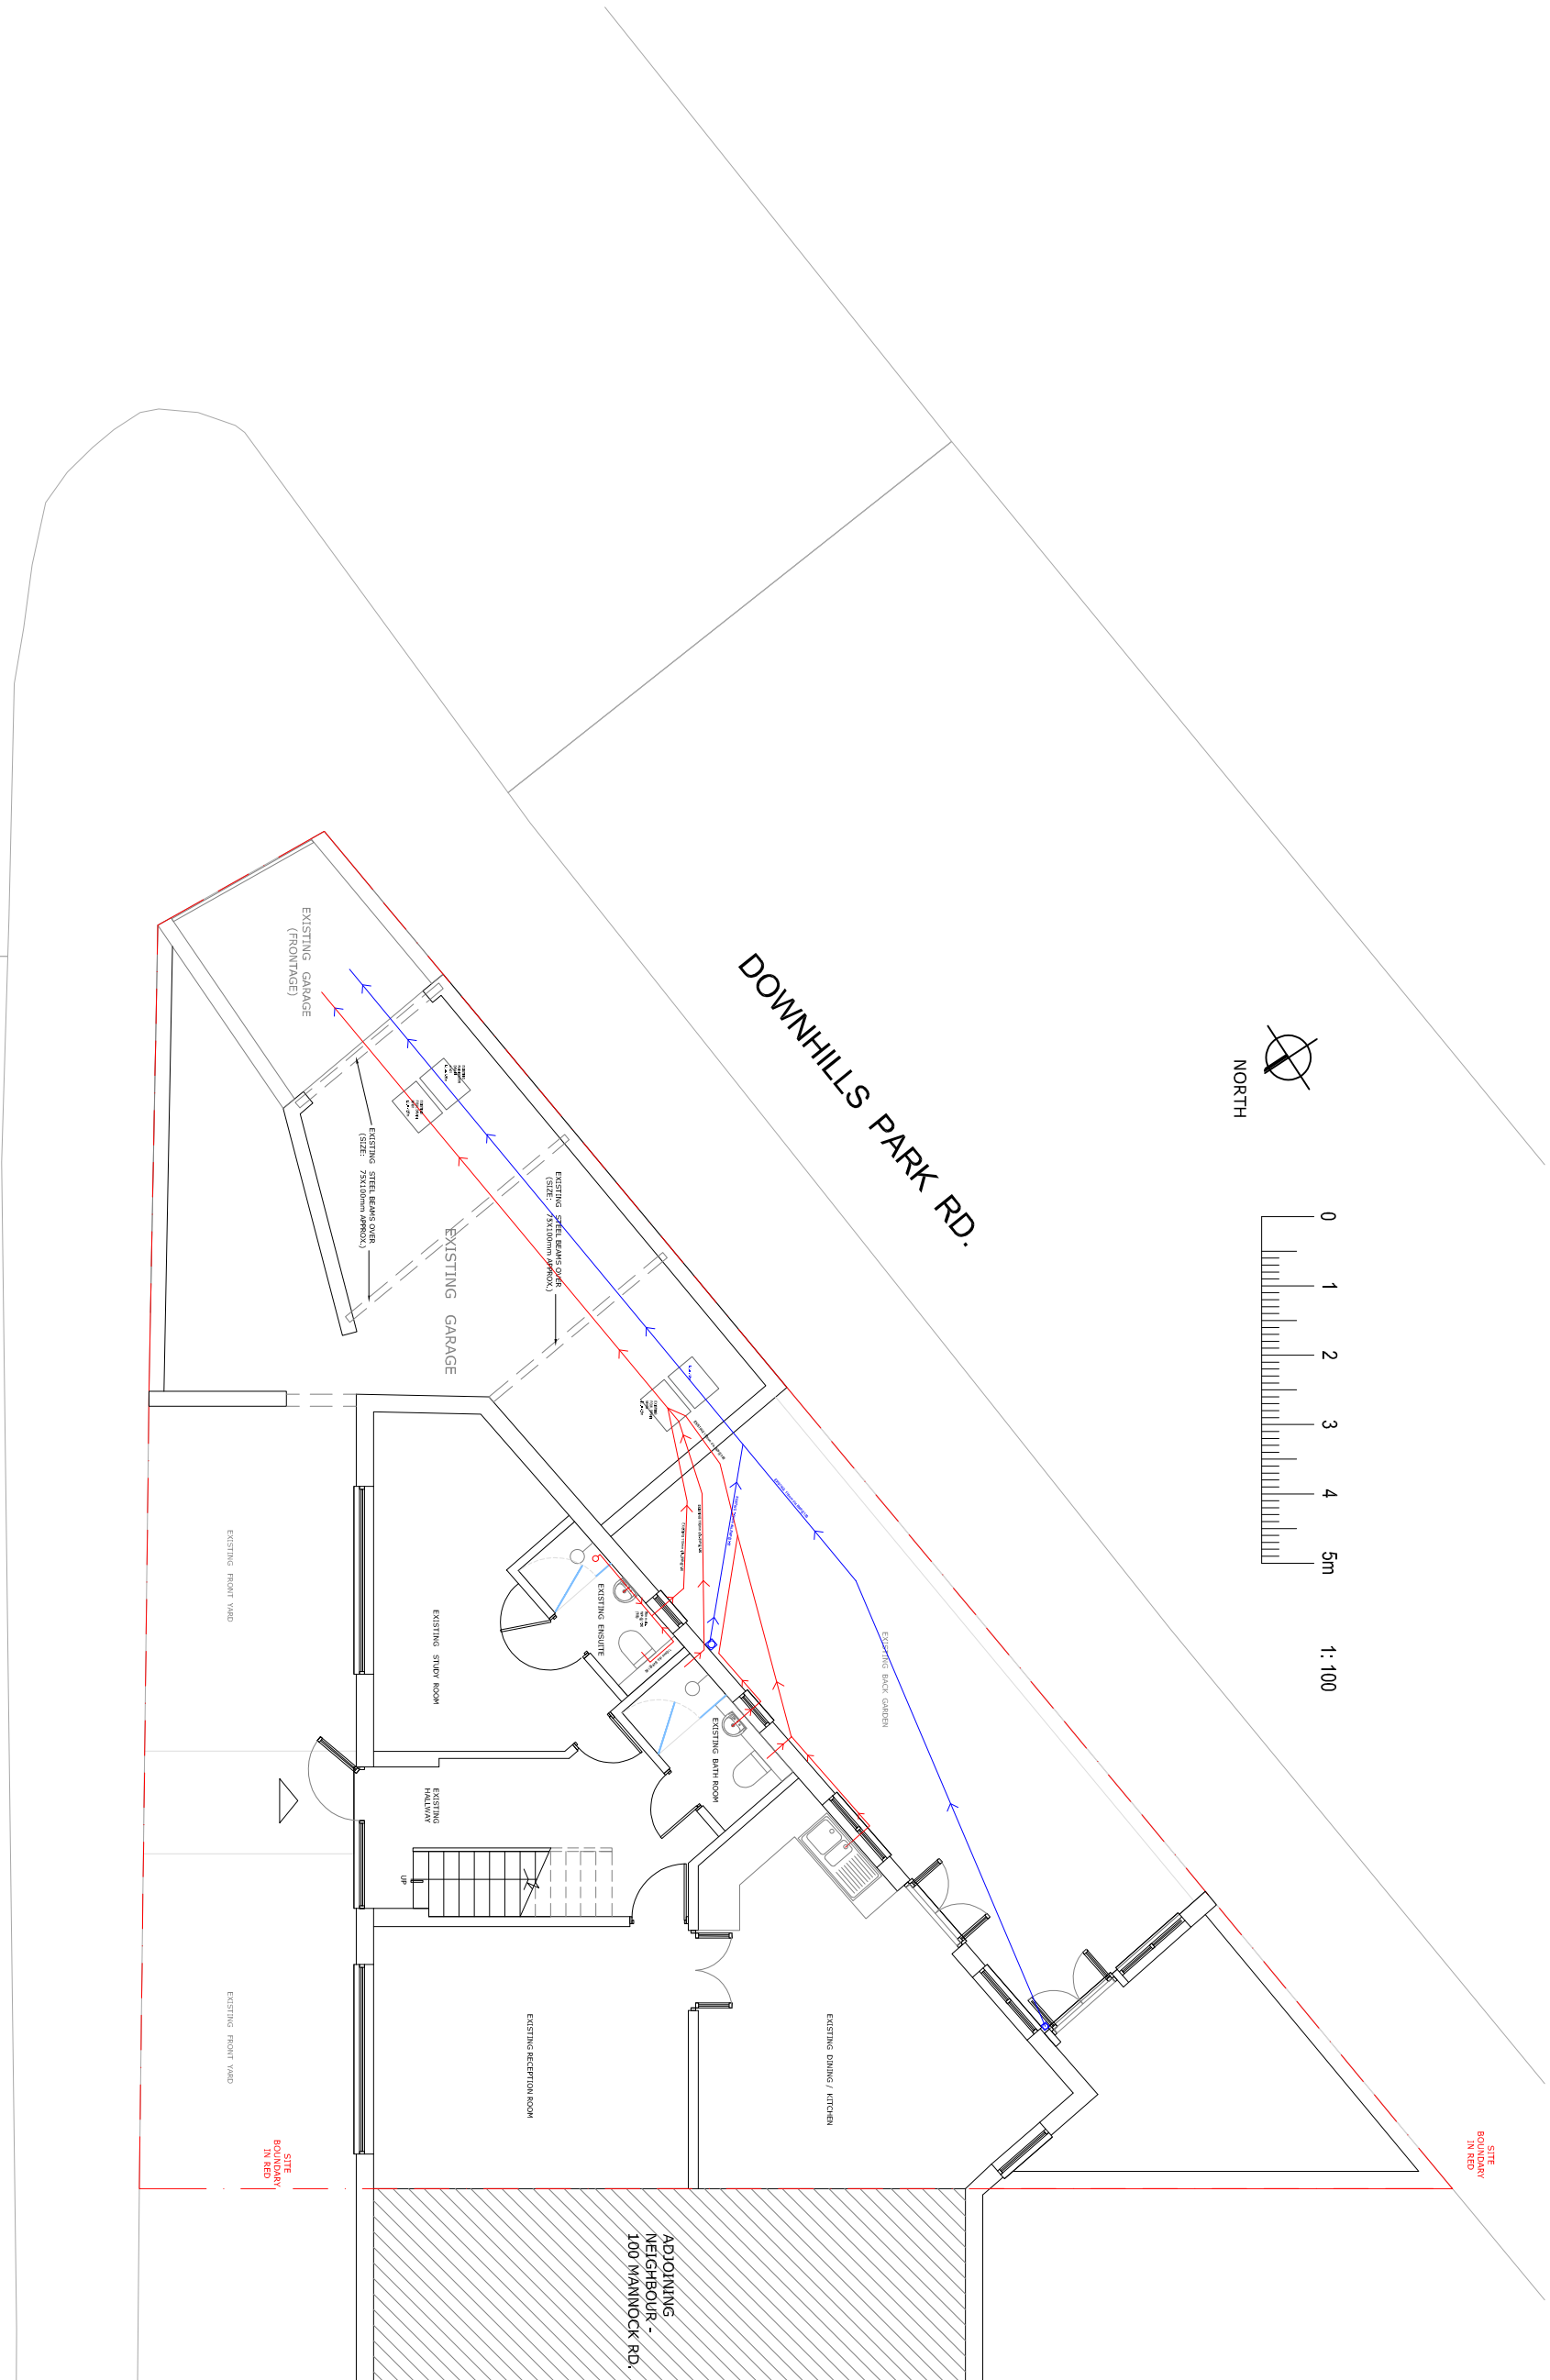

MANNOCK ROAD

EXISTING GROUND FLOOR PLAN (1 : 100)

FILE PATH SHOWN IN MARGIN

DRAWING TITLE:

EXISTING GROUND FLOOR PLAN – EXISTING DRAINAGE LAYOUT

PROJECT TITLE:

PROPOSED ROOF EXTENSION TO THE EXISTING PITCH ROOF WITH  
A NEW LOFT ROOM CONVERSION AND A NEW PORCH TO THE FRONT FACADE  
PLUS TWO FLATS CONVERSION FROM THE EXISTING SINGLE DWELLING HOUSE  
AT 102 MANNOCK ROAD, LONDON N22 6AA

DRAWING BY:

GF

SCALE:

1: 100 @ A3

DATE:

FEB 2025

DRAWING NUMBER:

PROJECT  
2503

STATUS

PL-BR

NUMBER

001

REV.

—

**GAVIN FUNG ARCHITECTS**

16 BROWNLOW COURT, BROWNLOW ROAD,  
LONDON N11 2BH

e: gavin.fung@yahoo.co.uk m: 0790 6126 474

