



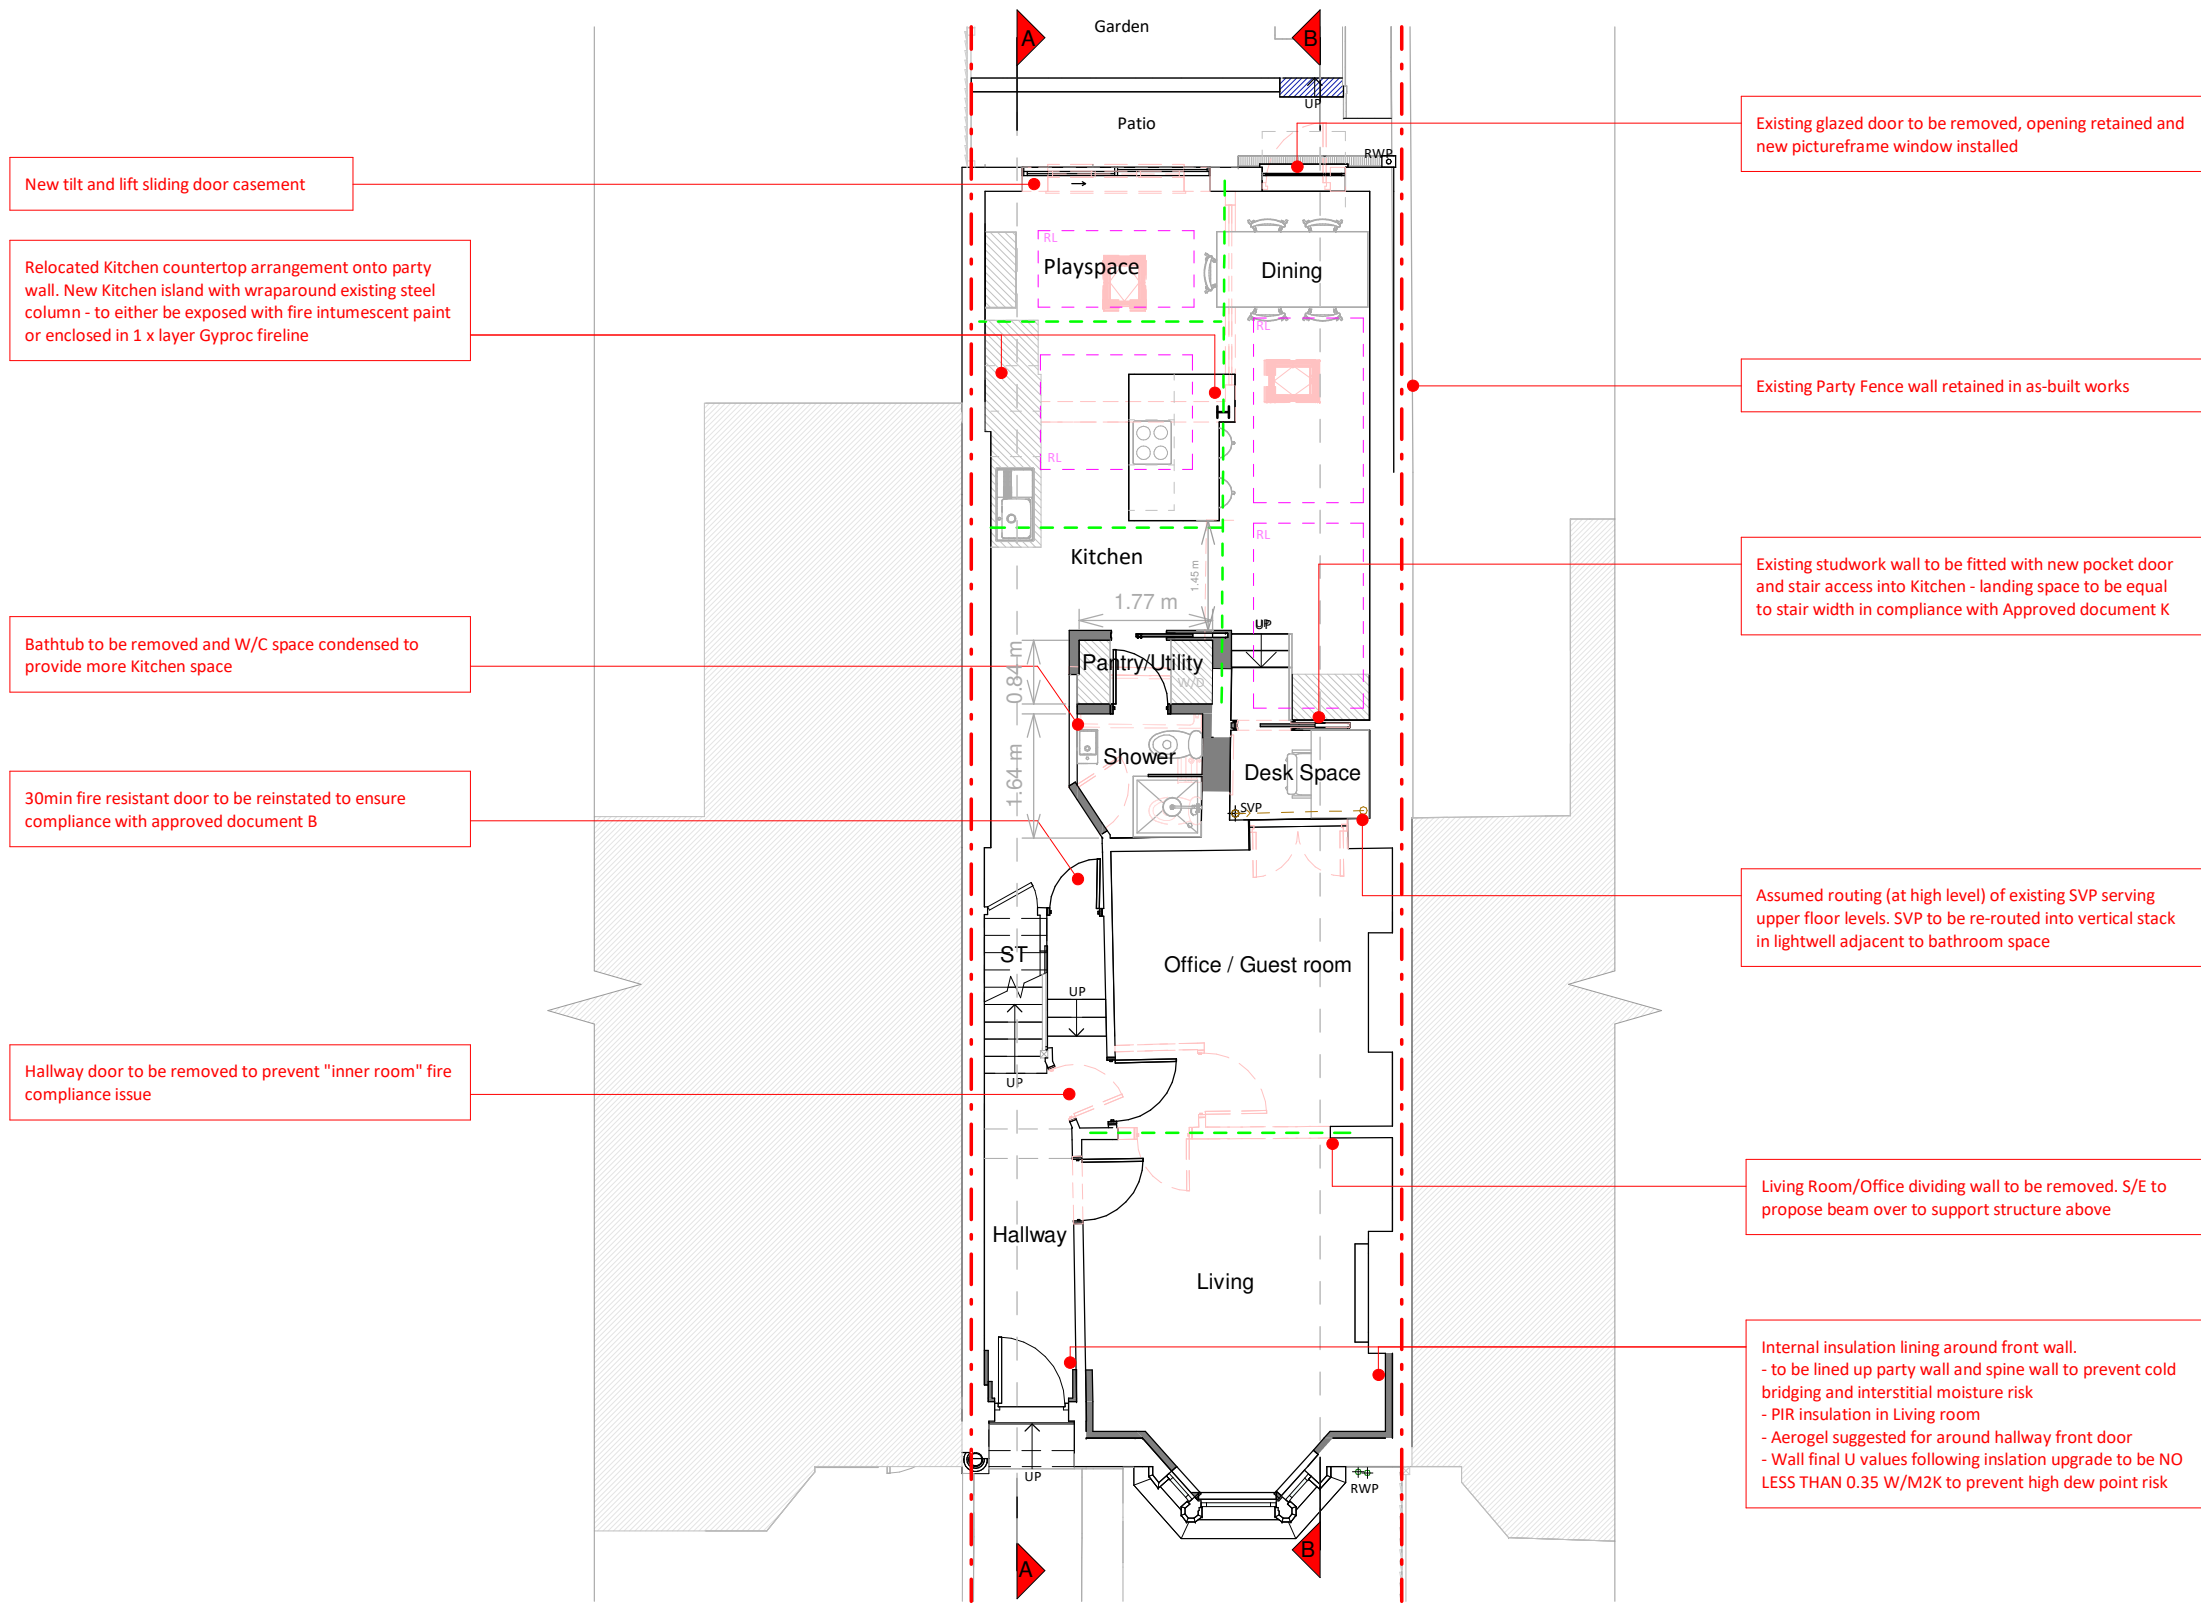


Proposed Ground Floor Plan

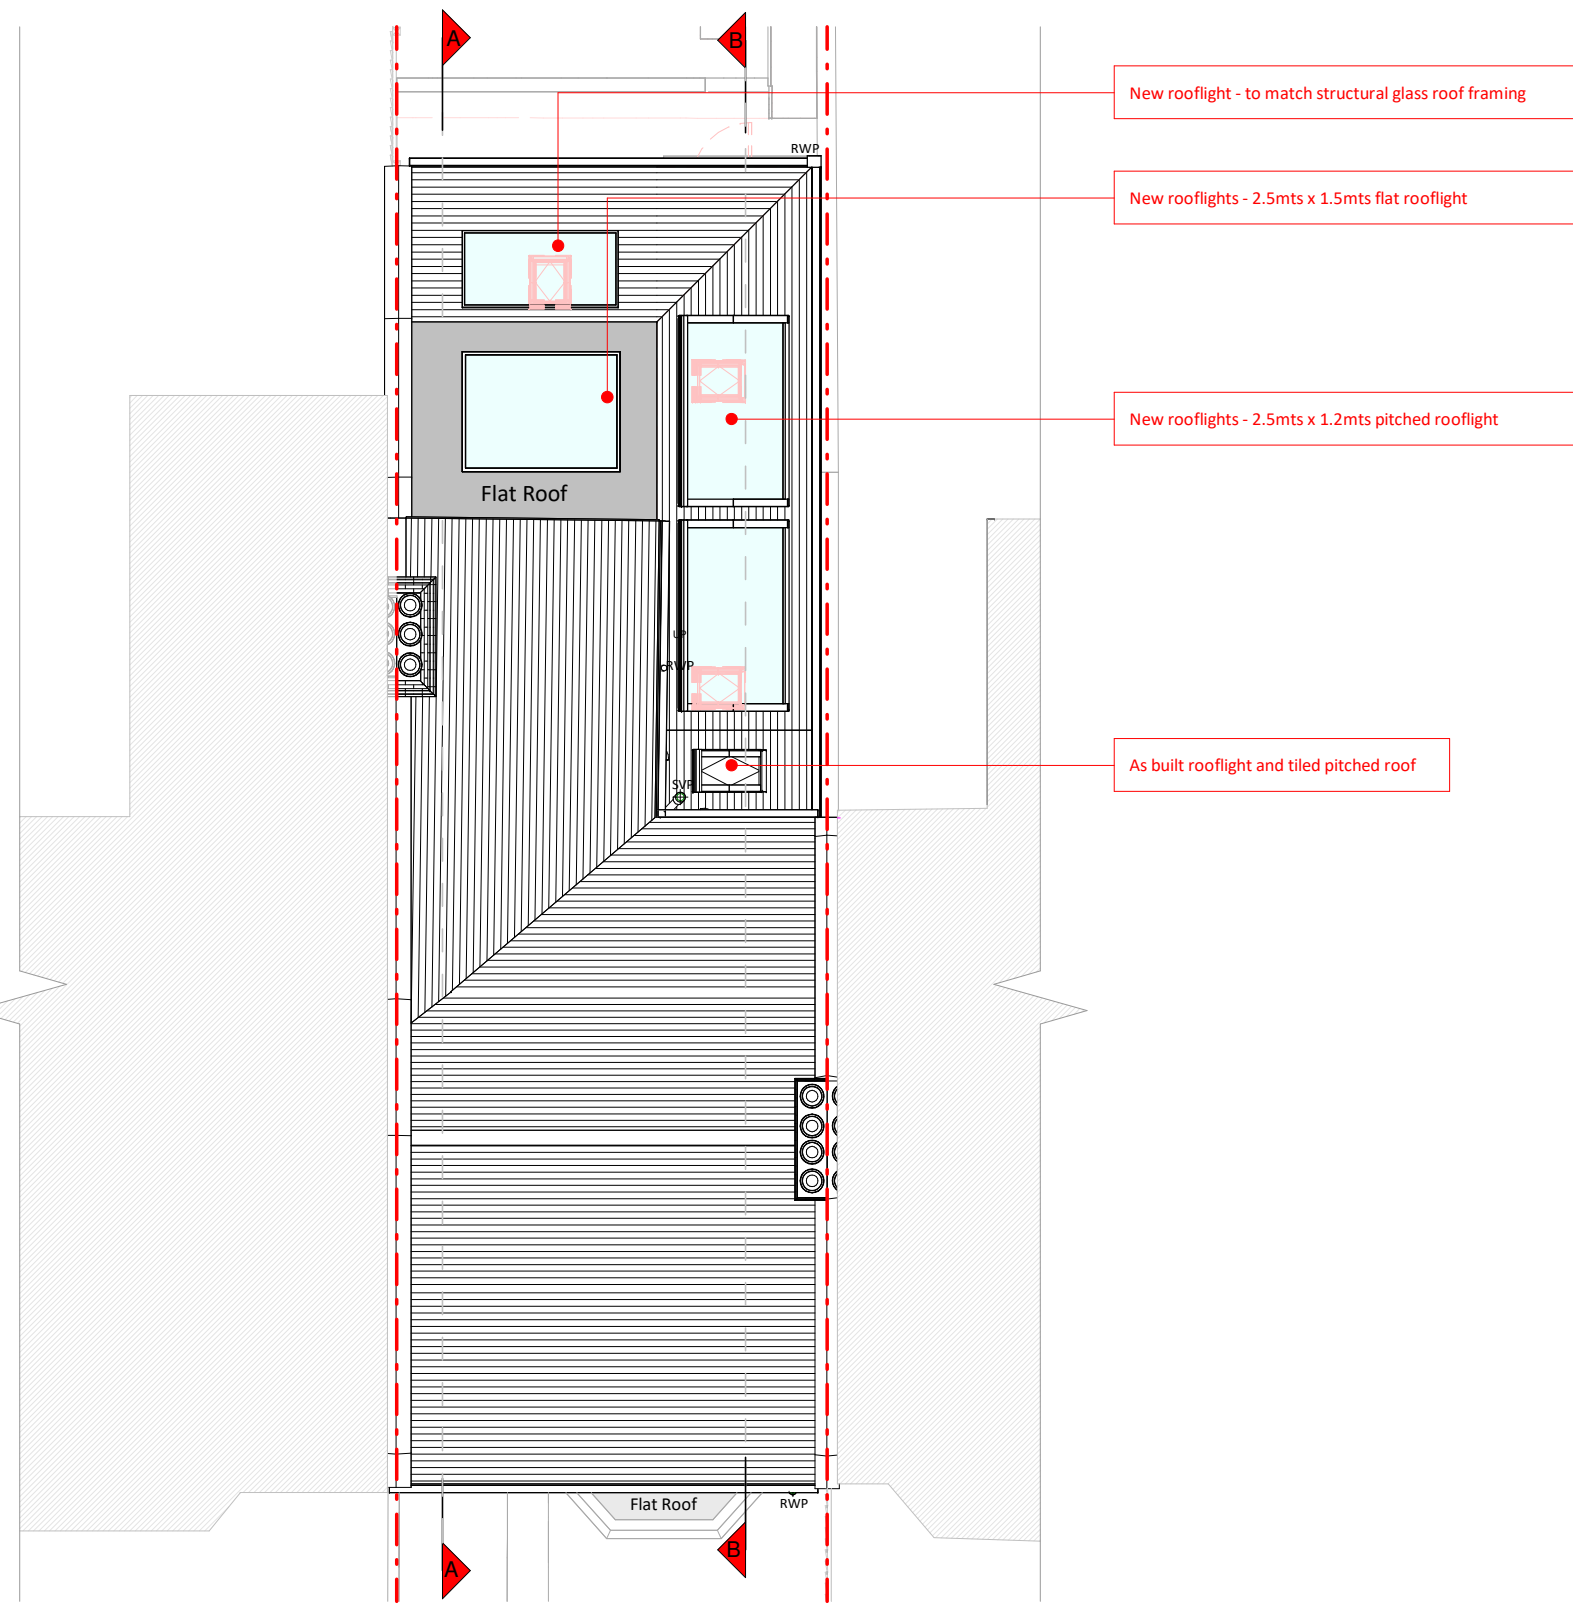


Proposed Roof Plan




Proposed Rear Elevation

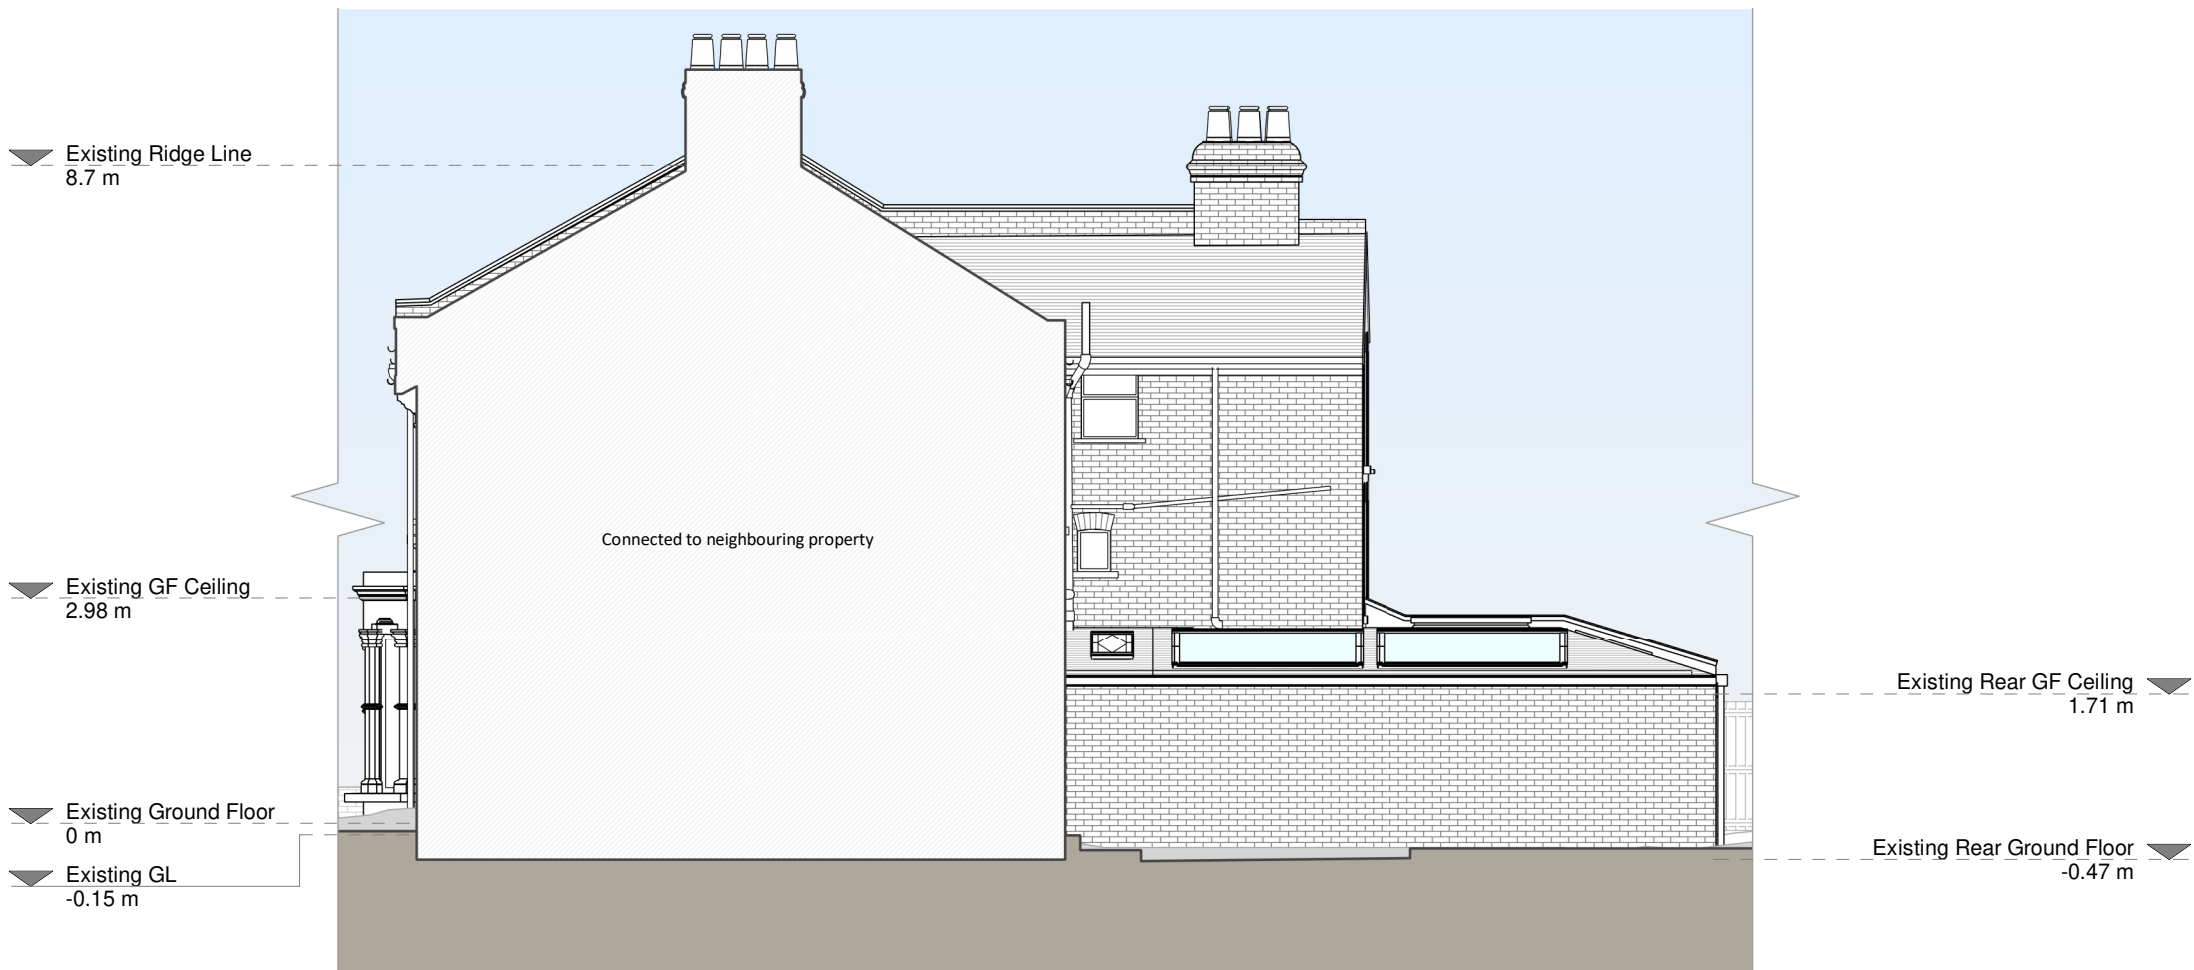


Proposed Right Side Elevation

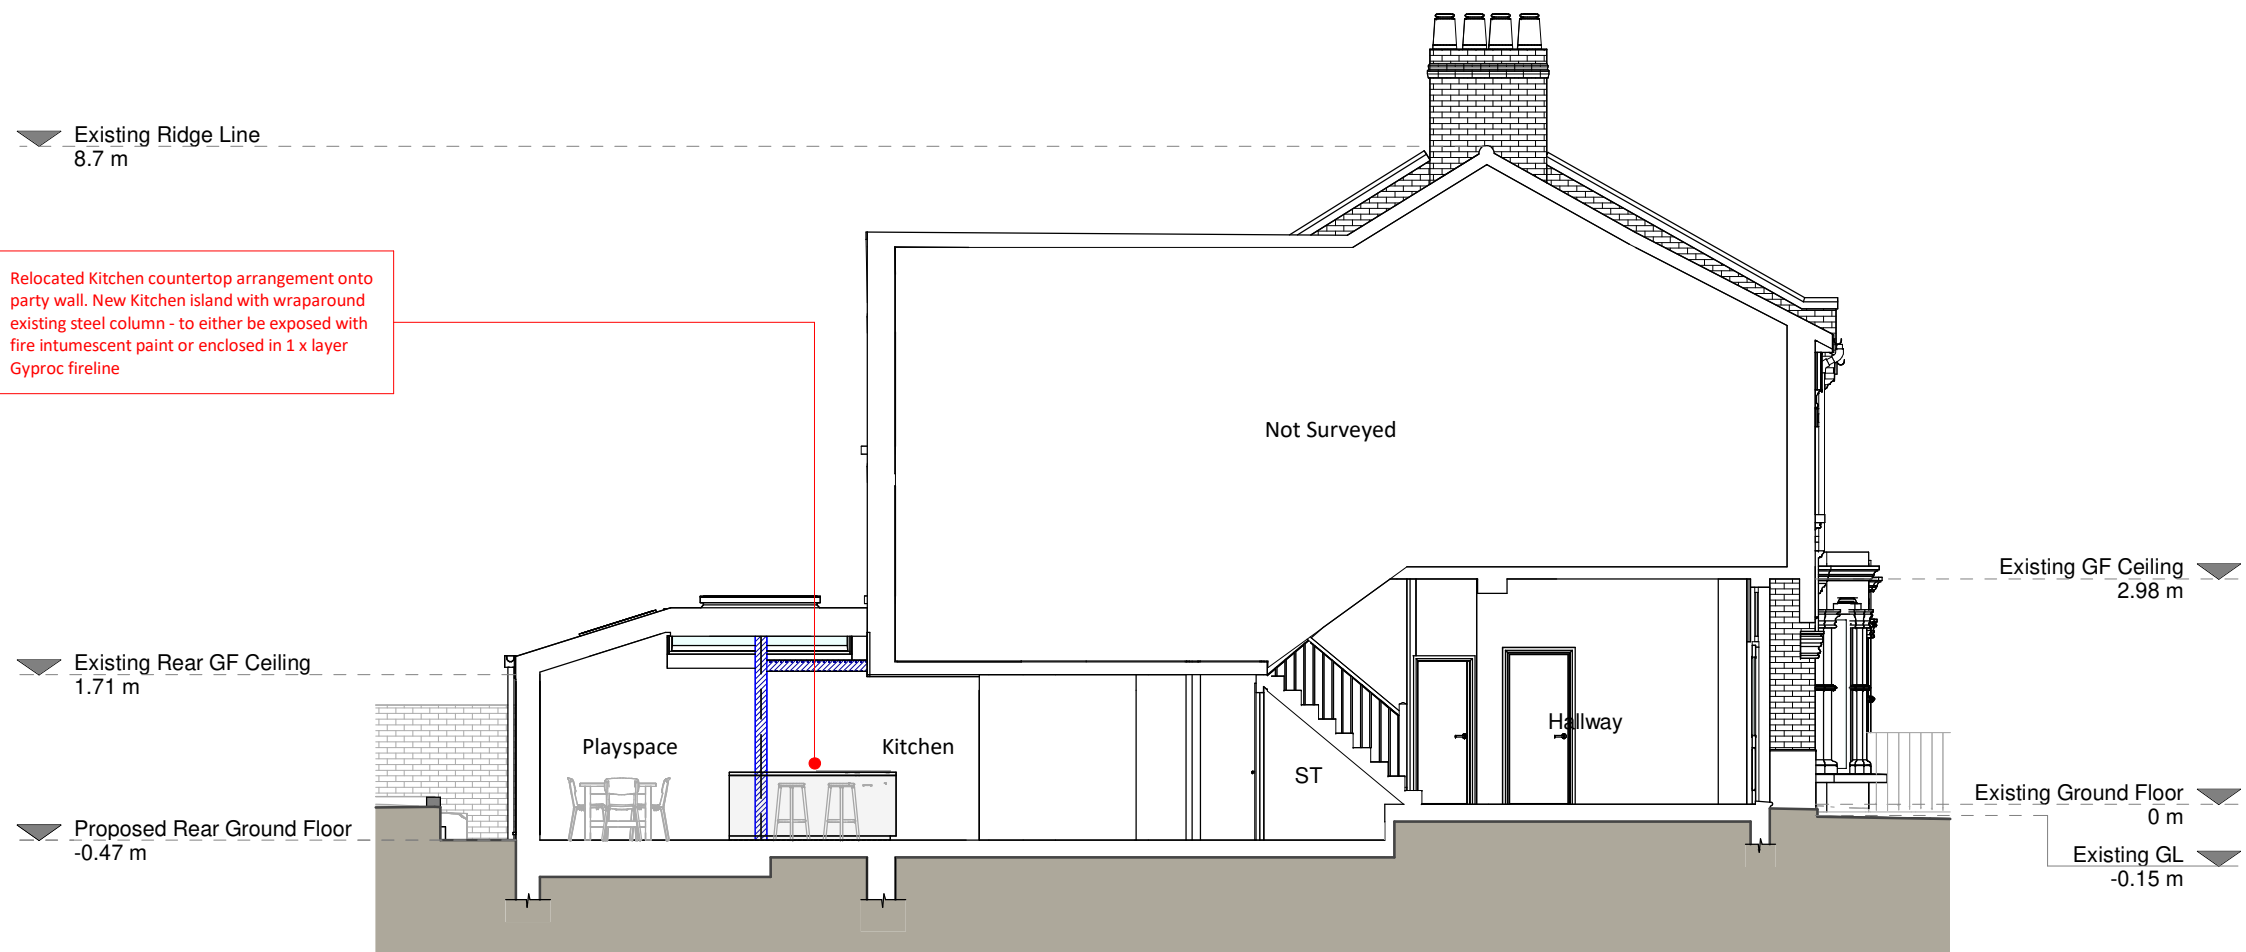

Proposed Section A - A

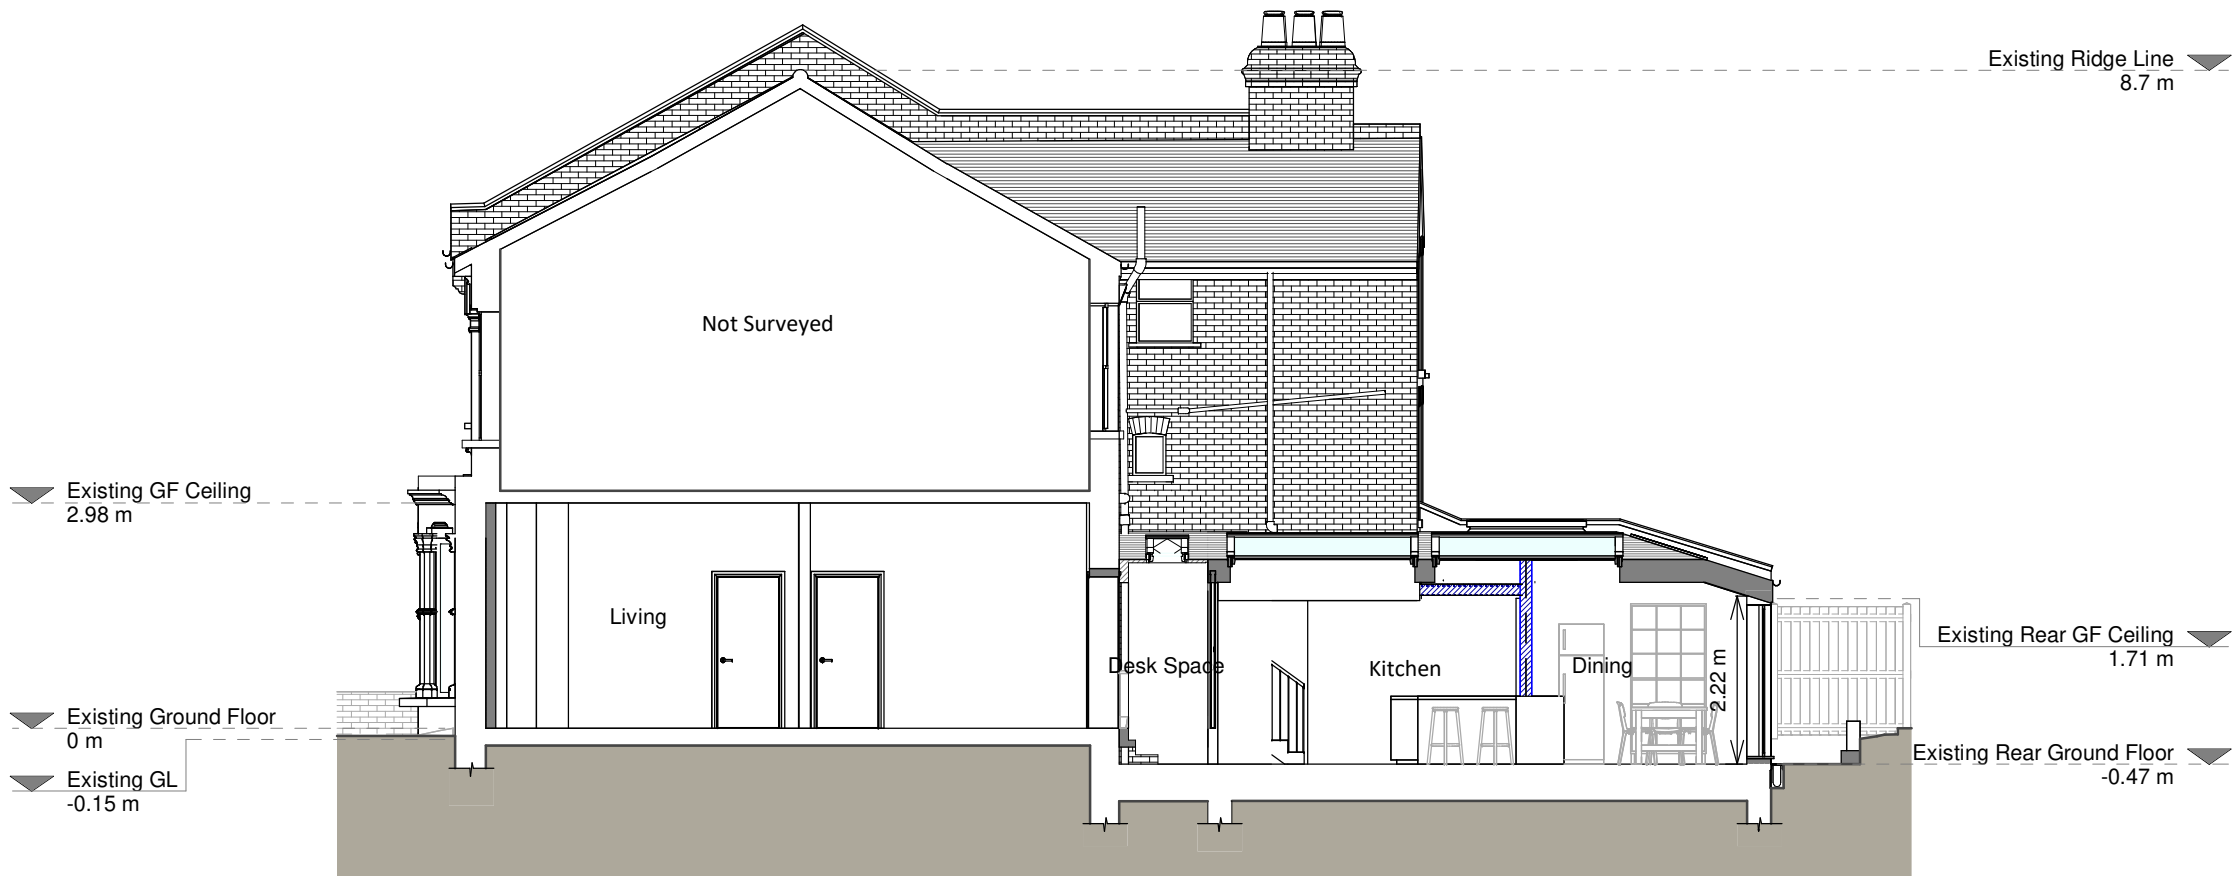

Proposed Section B - B

 

Copyright in the design and this drawing is the property of RESI. Reproduction in whole or in part is forbidden without written sanction of RESI. This drawing must be read in conjunction with all other relevant documentation and drawings.

RESI accepts no liability for any expense, loss or damage of whatever nature and however arising from any variation which has not been referred to them and their approval obtained.

RESI do not advise using planning drawings for the construction stages. All dimensions to be cross-checked on-site prior to manufacture and construction. Any discrepancies to be reported to RESI immediately.

Proposed Materials

Brickwork / Walls - London London stock brickwork to match existing

Pitched roof - Concrete tiles to match existing

Flat roof - Single Ply felt or GFB to match existing

Windows - dark aluminium frame windows and glazed rooflights

Doors - dark aluminium frame glazed door

Roofing / Gutters / Fascia's - Black uPVC downpipes, guttering and fascias.



Revision		
Rev	Notes	Date
A	VOC Planning Issue	26/02/2026

resi

Job Title

Ground floor conservatory replacement, side infill, floor plan redesign and all associated works at 15 Dagmar Road, N4 4NY

Drawing Status

Planning Drawings

Client

Wayne Morley

Drawing Title

Proposed Drawings

Scale	1:100 @ A1	Drawn	AR
Date	February 2026	Checked	BW
Drawing No.	8312447-3101	Rev	A