



NOTES
THIS DRAWING IS FOR PLANNING USE ONLY, STRUCTURE AND BUILDING CONTROL APPROVAL IS REQUIRED BEFORE COMMENCEMENT OF ANY BUILDING WORKS.DO NOT REPRODUCE THIS DRAWING WITHOUT PERMISSION, THIS DRAWING IS SUBJECT TO COPYRIGHT

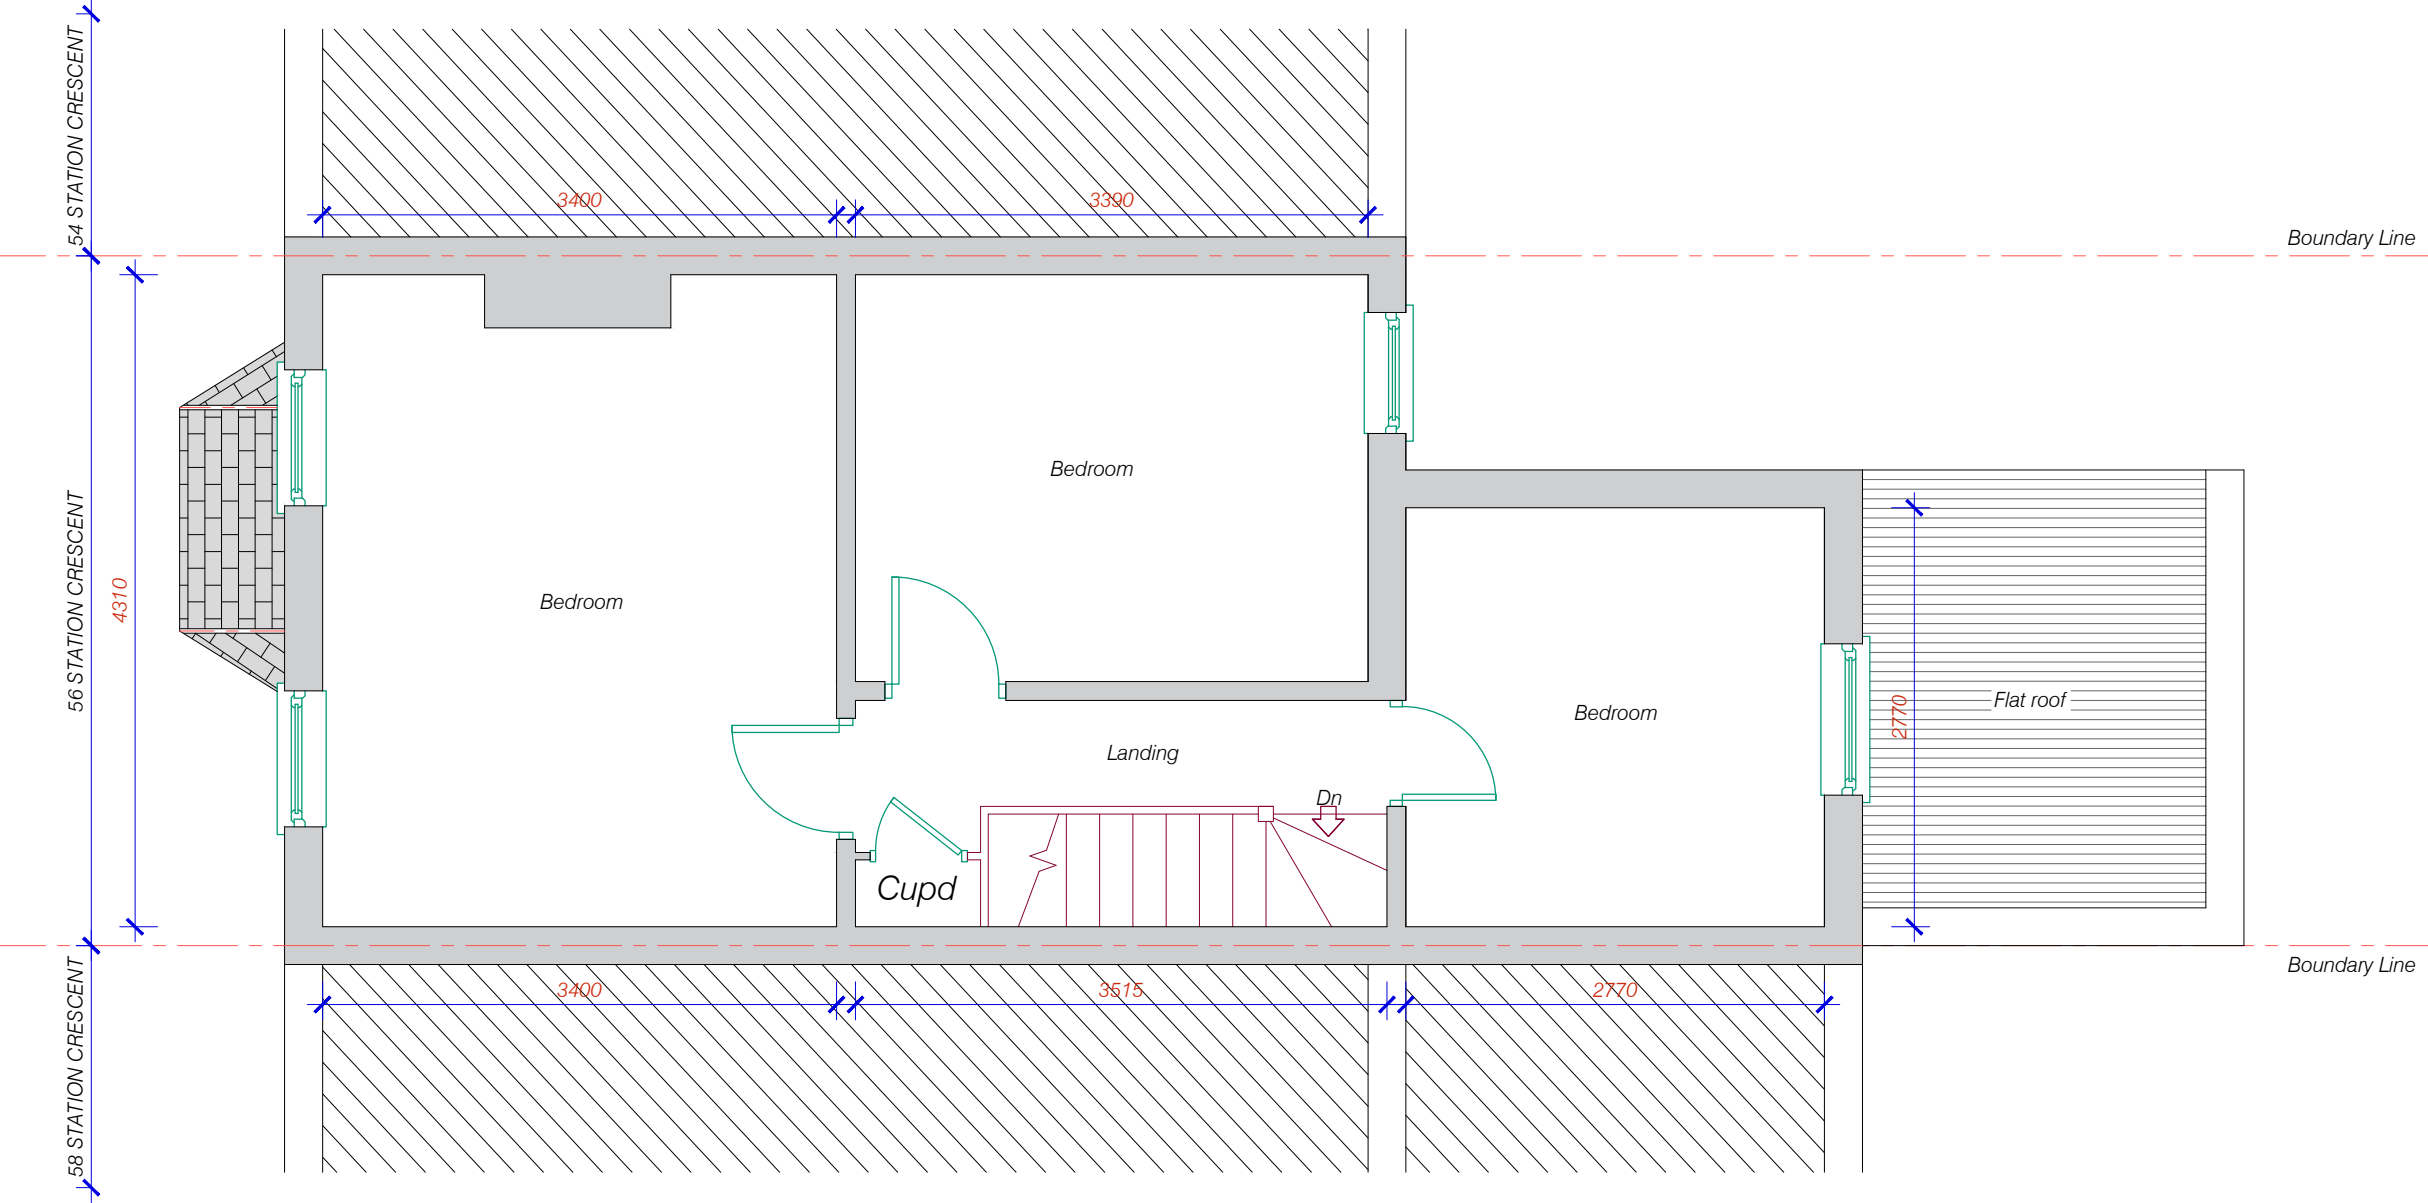

EXISTING FIRST FLOOR PLAN

 

THE LOFT CONVERTER			
The Loft Converter (City) Ltd 33 East Barnet road New barnet EN4 8RN info@theloftconverter.com www.theloftconverter.com Mobile: 07525041120 Tel:0208 361 7458			
Client 56 STATION CRESCENT, TOTTENHAM, LONDON N15 5BE			
Drawing Title EXISTING FIRST FLOOR PLAN			
Scale 1:50	Date 03/10/2025	Checked AZ	Drawn By AZ
Drawing Number D02			Revision