


NOTES
THIS DRAWING IS FOR PLANNING USE
ONLY, STRUCTURE AND BUILDING
CONTROL APPROVAL IS REQUIRED BEFORE
COMMENCEMENT OF ANY BUILDING
WORKS.DO NOT REPRODUCE THIS
DRAWING WITHOUT PERMISSION, THIS
DRAWING IS SUBJECT TO COPYRIGHT .

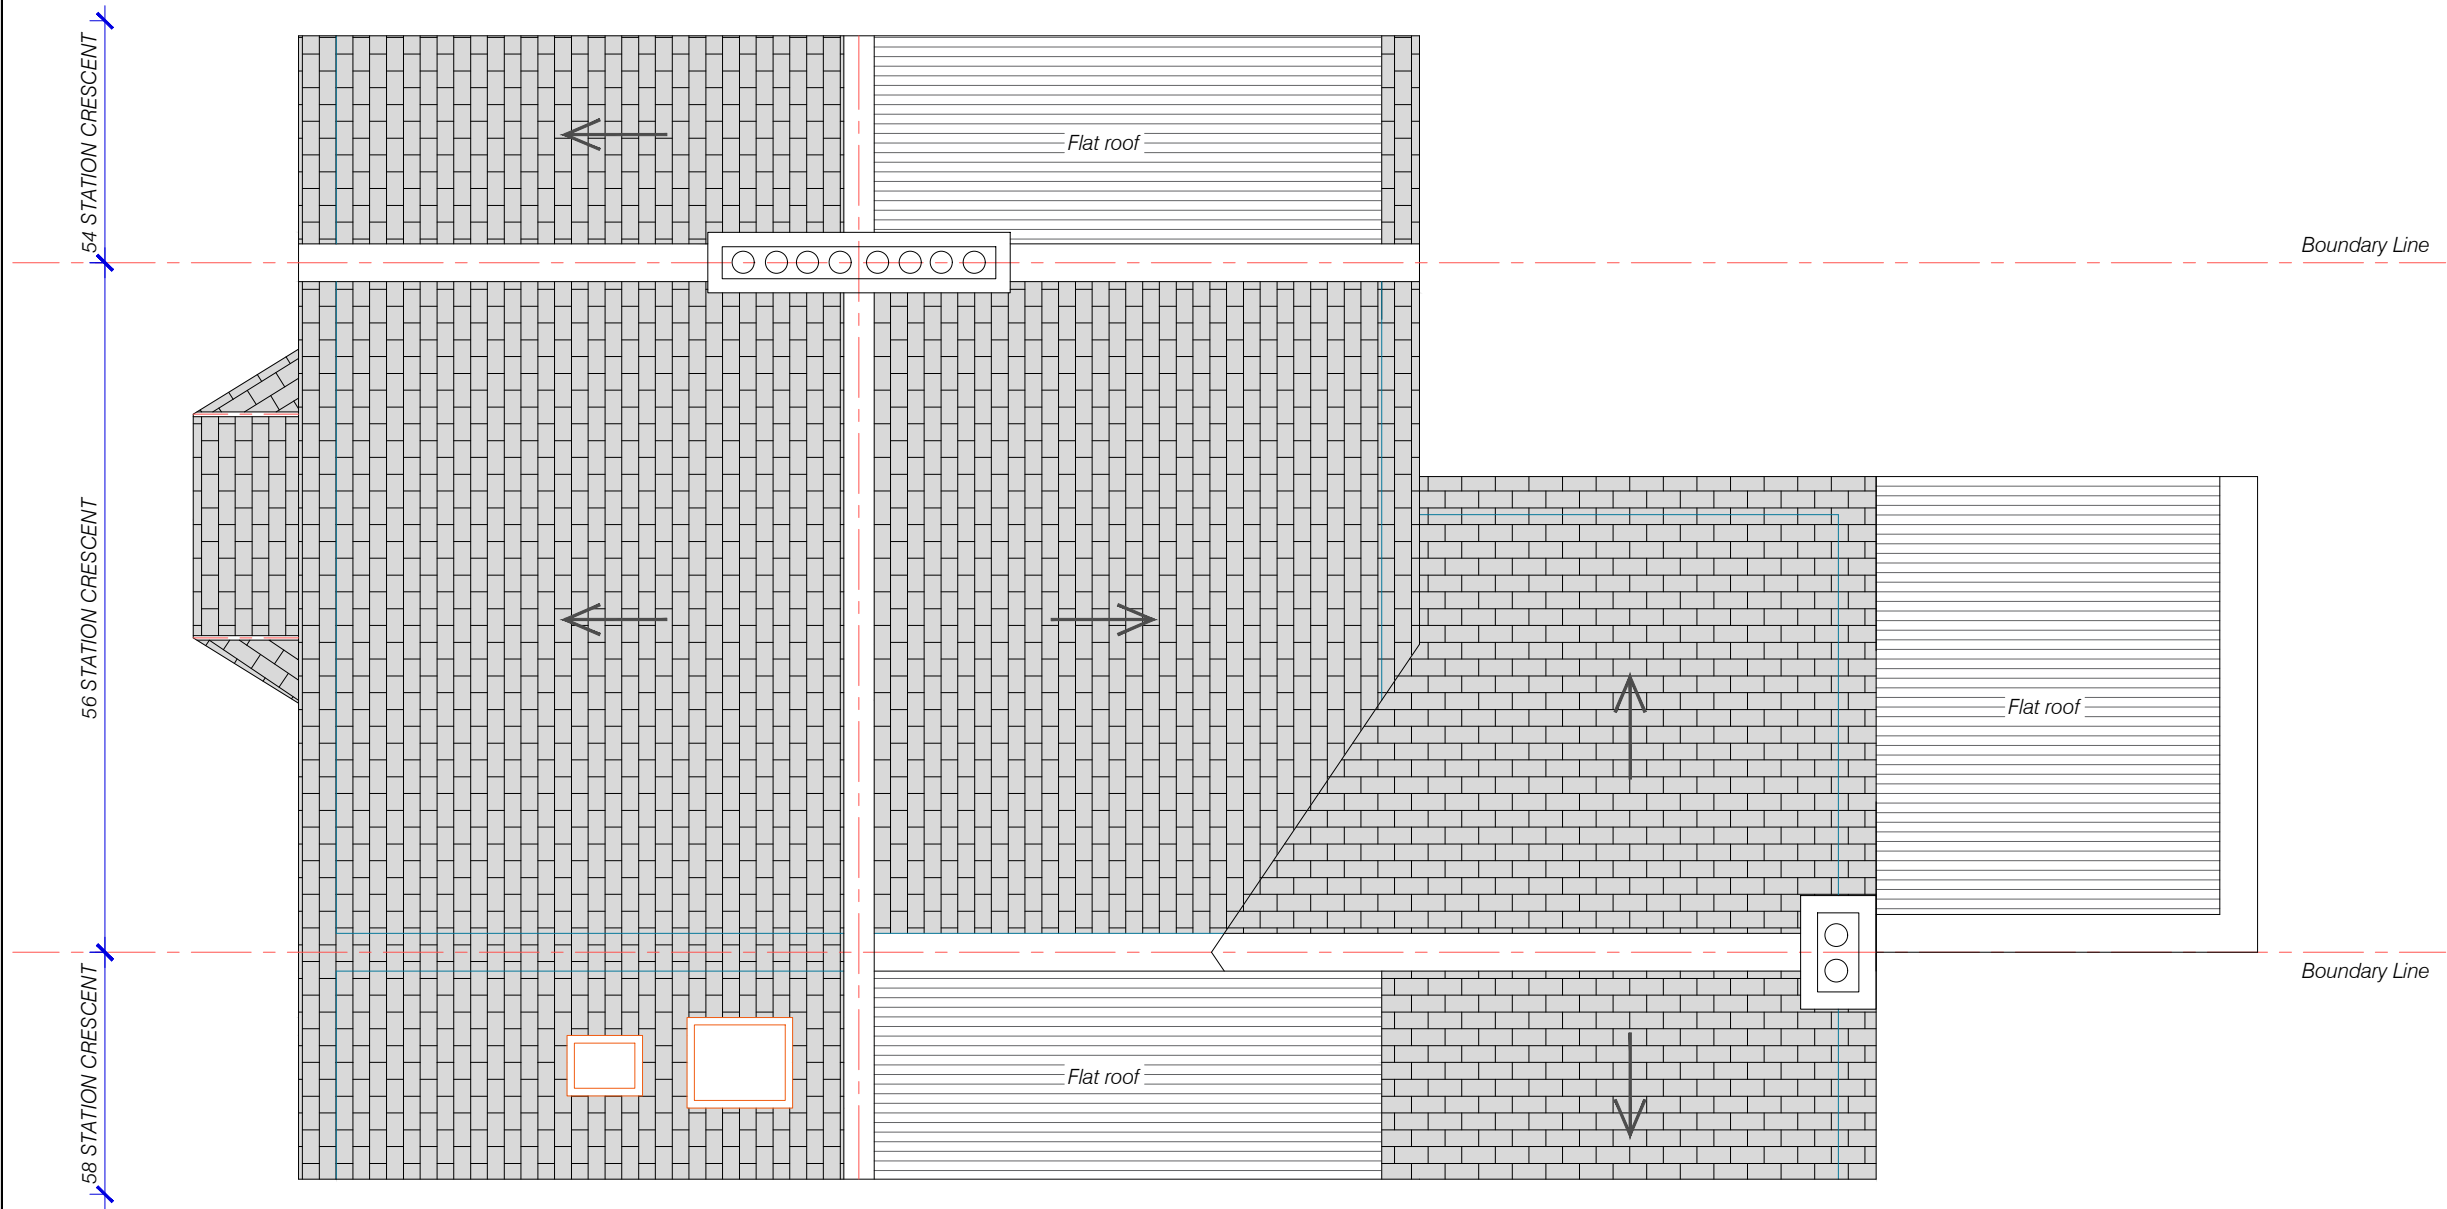

EXISTING ROOF PLAN



THE LOFT CONVERTER

The Loft Converter (City) Ltd
33 East Barnet road New barnet EN4 8RN
info@theloftconverter.com
www.theloftconverter.com
Mobile: 07525041120
Tel:0208 361 7458

Client
56 STATION CRESCENT,
TOTTENHAM, LONDON N15 5BE

Drawing Title
EXISTING ROOF PLAN

Scale 1:50	Date 03/10/2025	Checked AZ	Drawn By AZ
---------------	--------------------	---------------	----------------

Drawing Number D05	Revision
-----------------------	----------