


NOTES
THIS DRAWING IS FOR PLANNING USE ONLY, STRUCTURE AND BUILDING CONTROL APPROVAL IS REQUIRED BEFORE COMMENCEMENT OF ANY BUILDING WORKS.DO NOT REPRODUCE THIS DRAWING WITHOUT PERMISSION, THIS DRAWING IS SUBJECT TO COPYRIGHT .

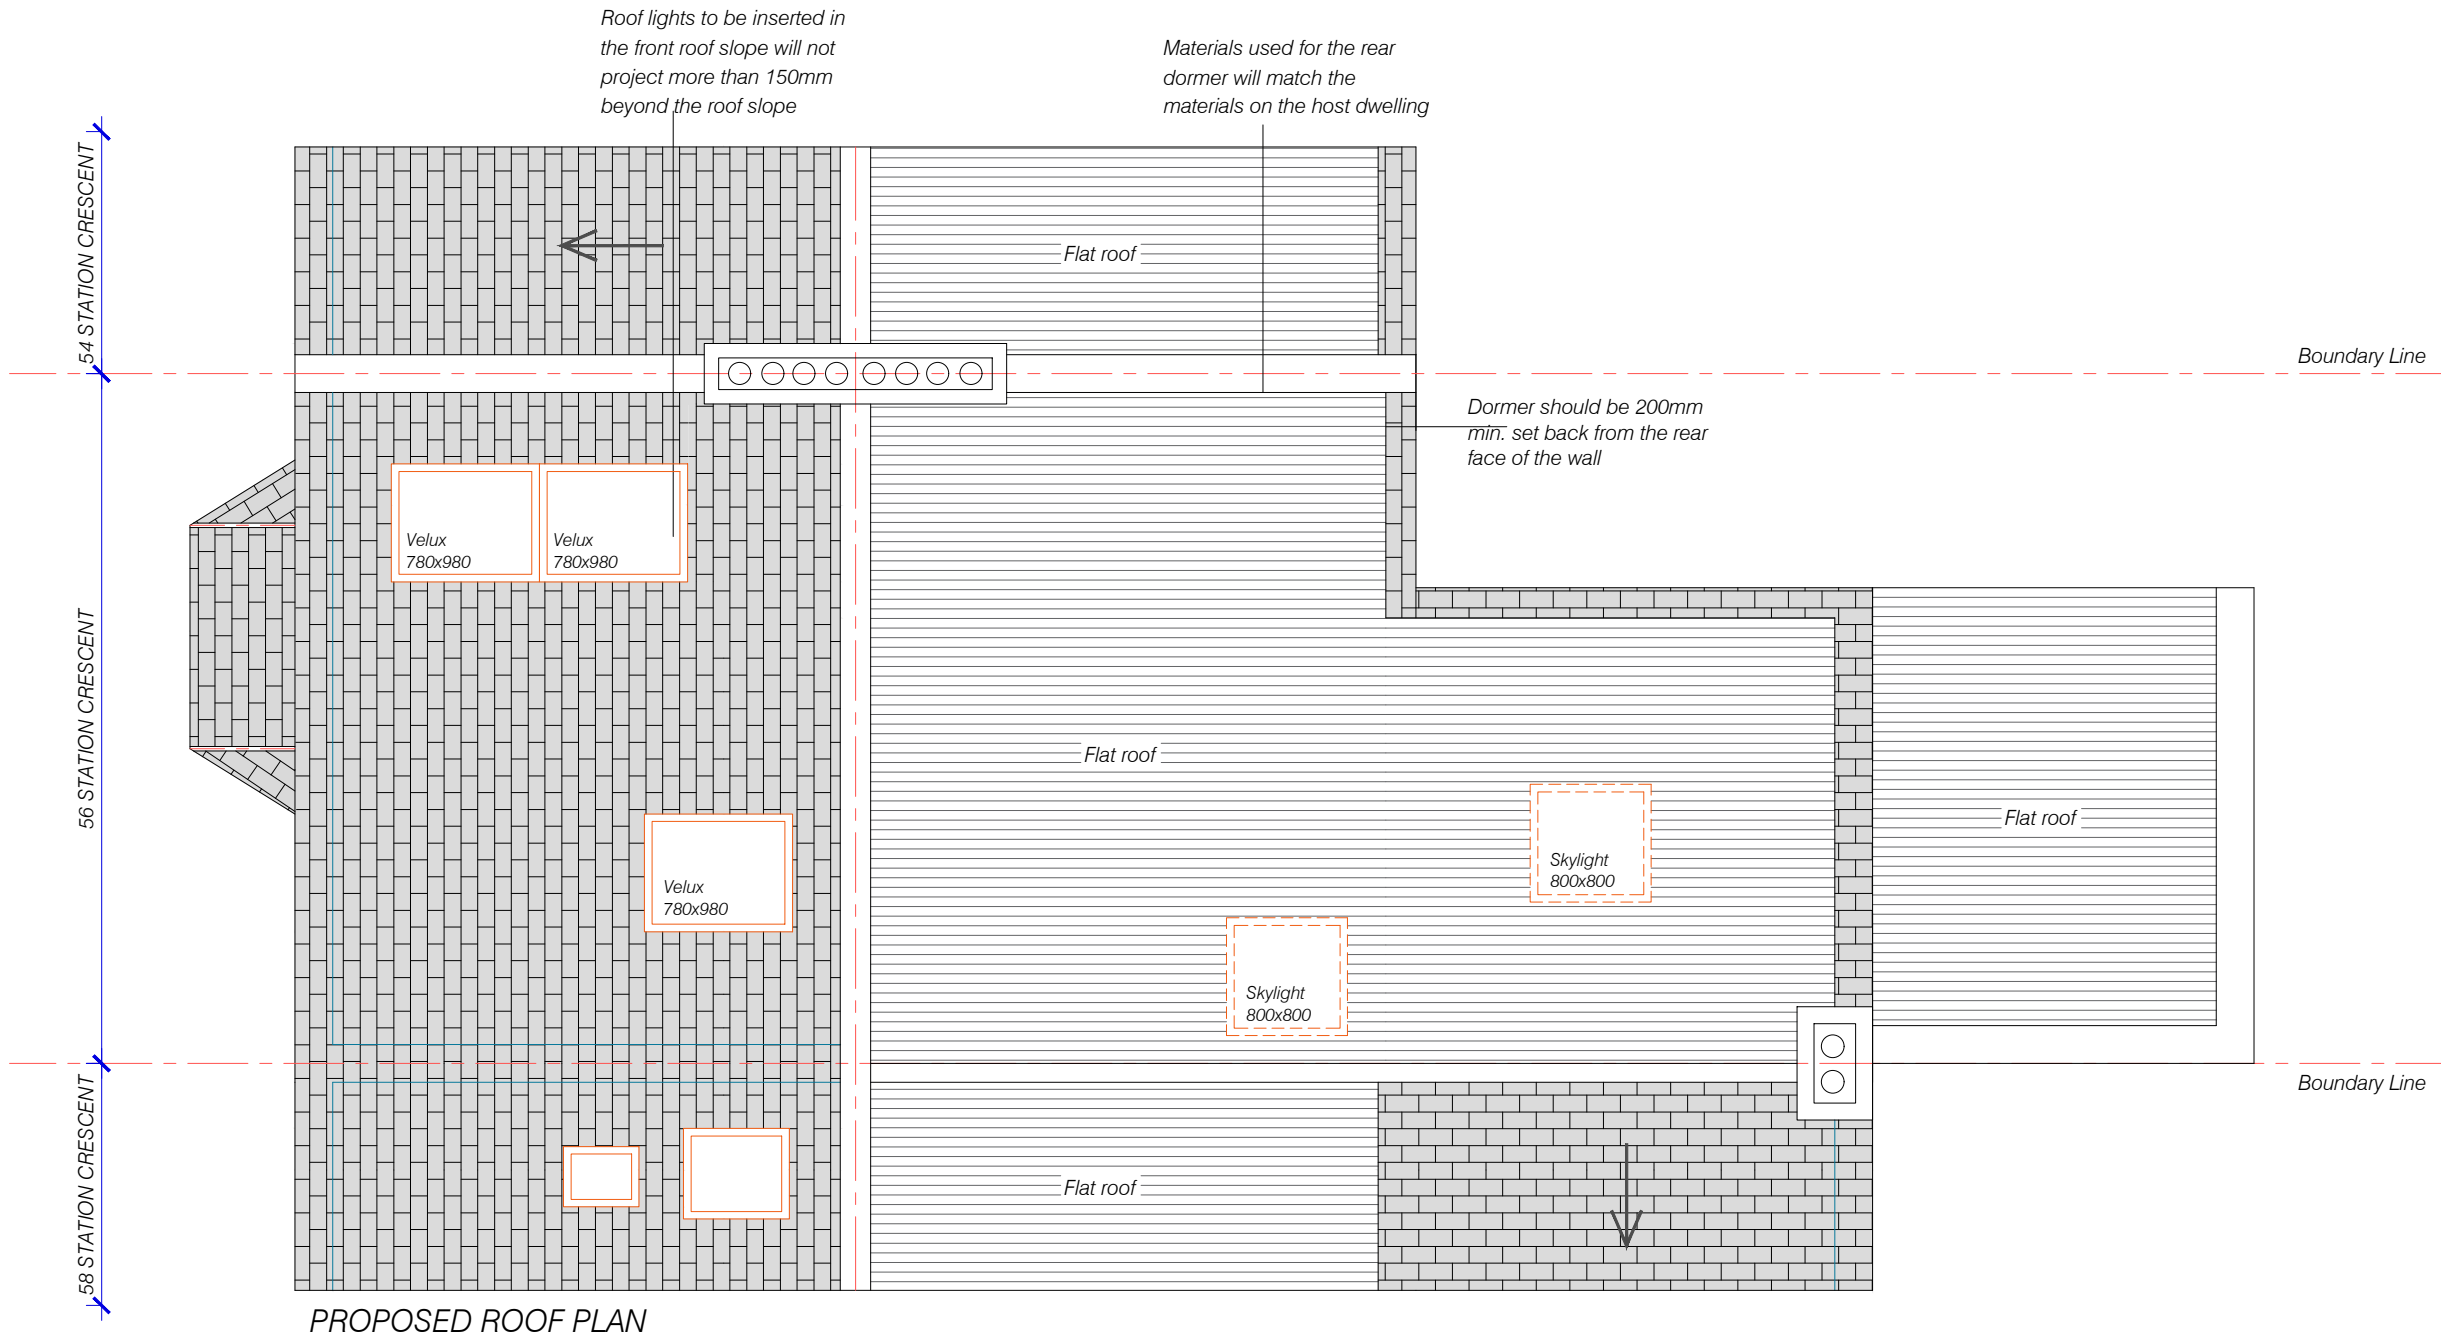

PROPOSED ROOF PLAN



THE LOFT CONVERTER

The Loft Converter (City) Ltd
33 East Barnet road New barnet EN4 8RN
info@theloftconverter.com
www.theloftconverter.com
Mobile: 07525041120
Tel:0208 361 7458

Client
56 STATION CRESCENT,
TOTTENHAM, LONDON N15 5BE

Drawing Title
PROPOSED ROOF PLAN

Scale 1:50	Date 03/10/2025	Checked AZ	Drawn By AZ
---------------	--------------------	---------------	----------------

Drawing Number D06	Revision
-----------------------	----------