




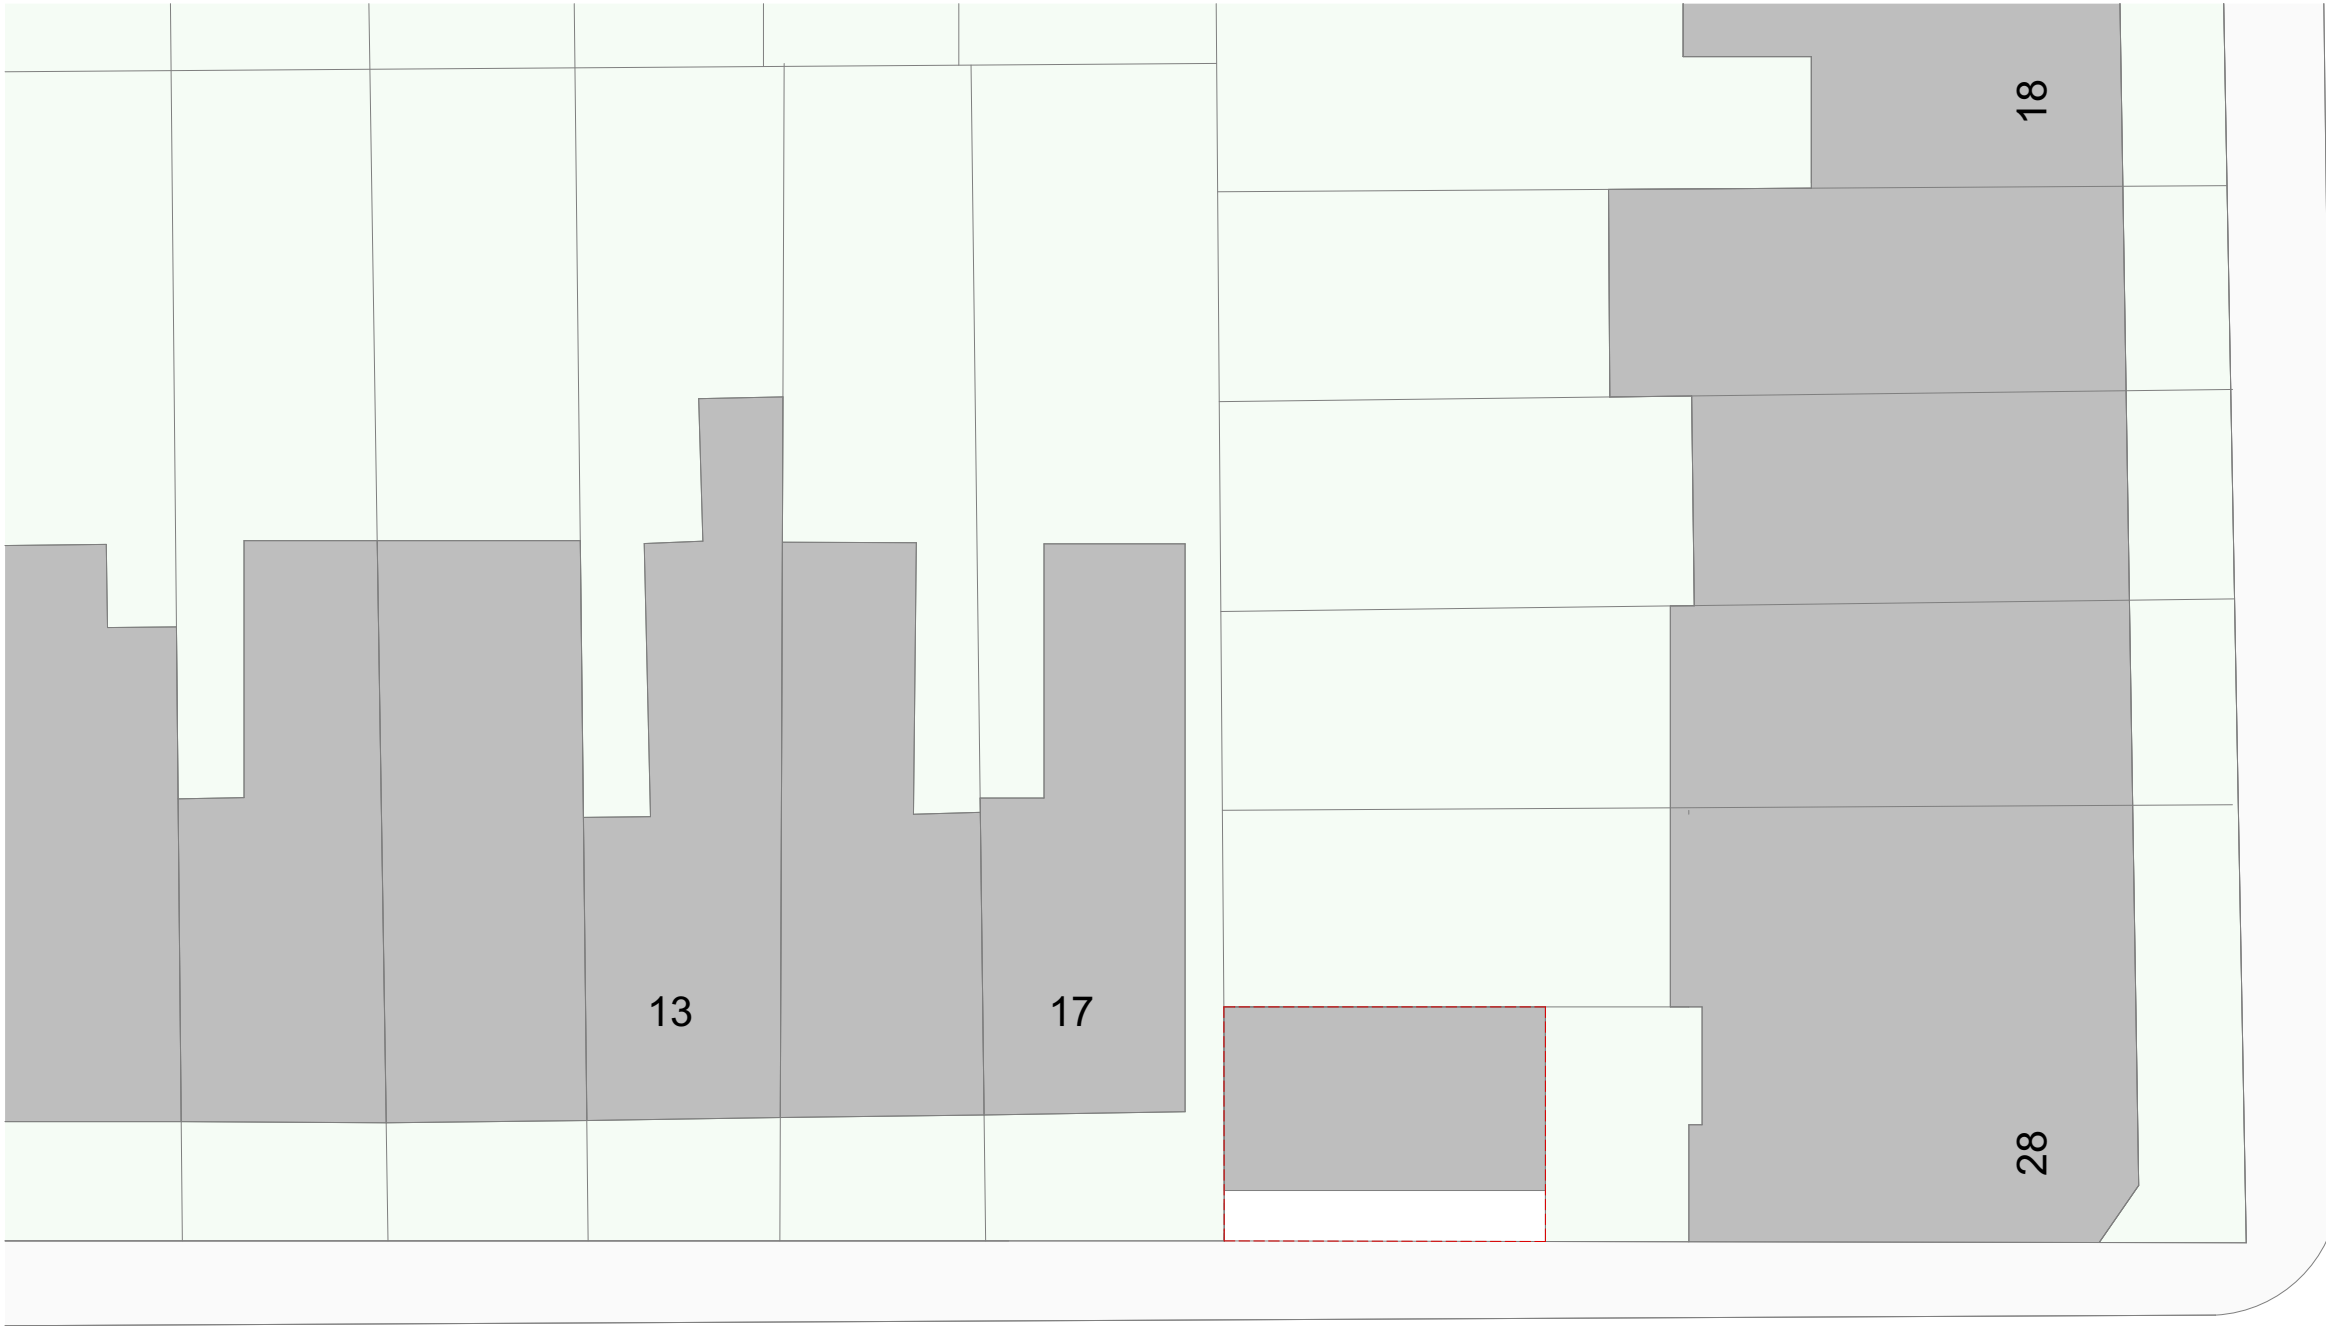


SIDNEY ROAD

SHROPSHIRE ROAD

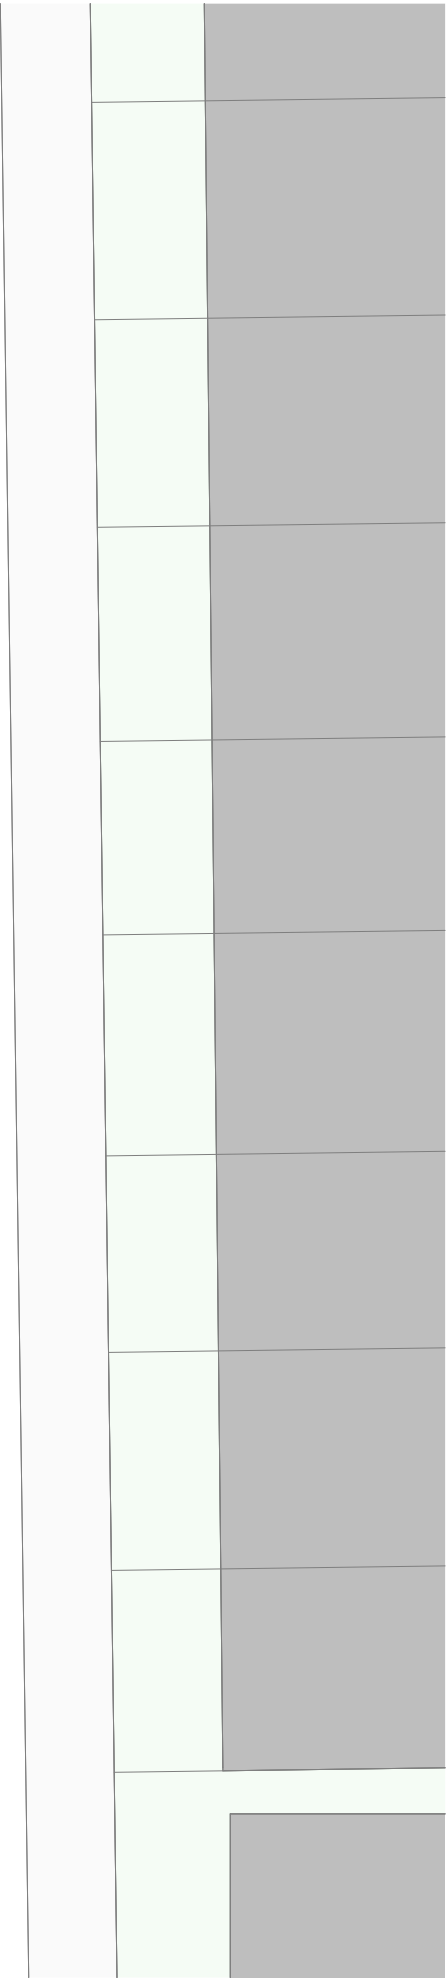


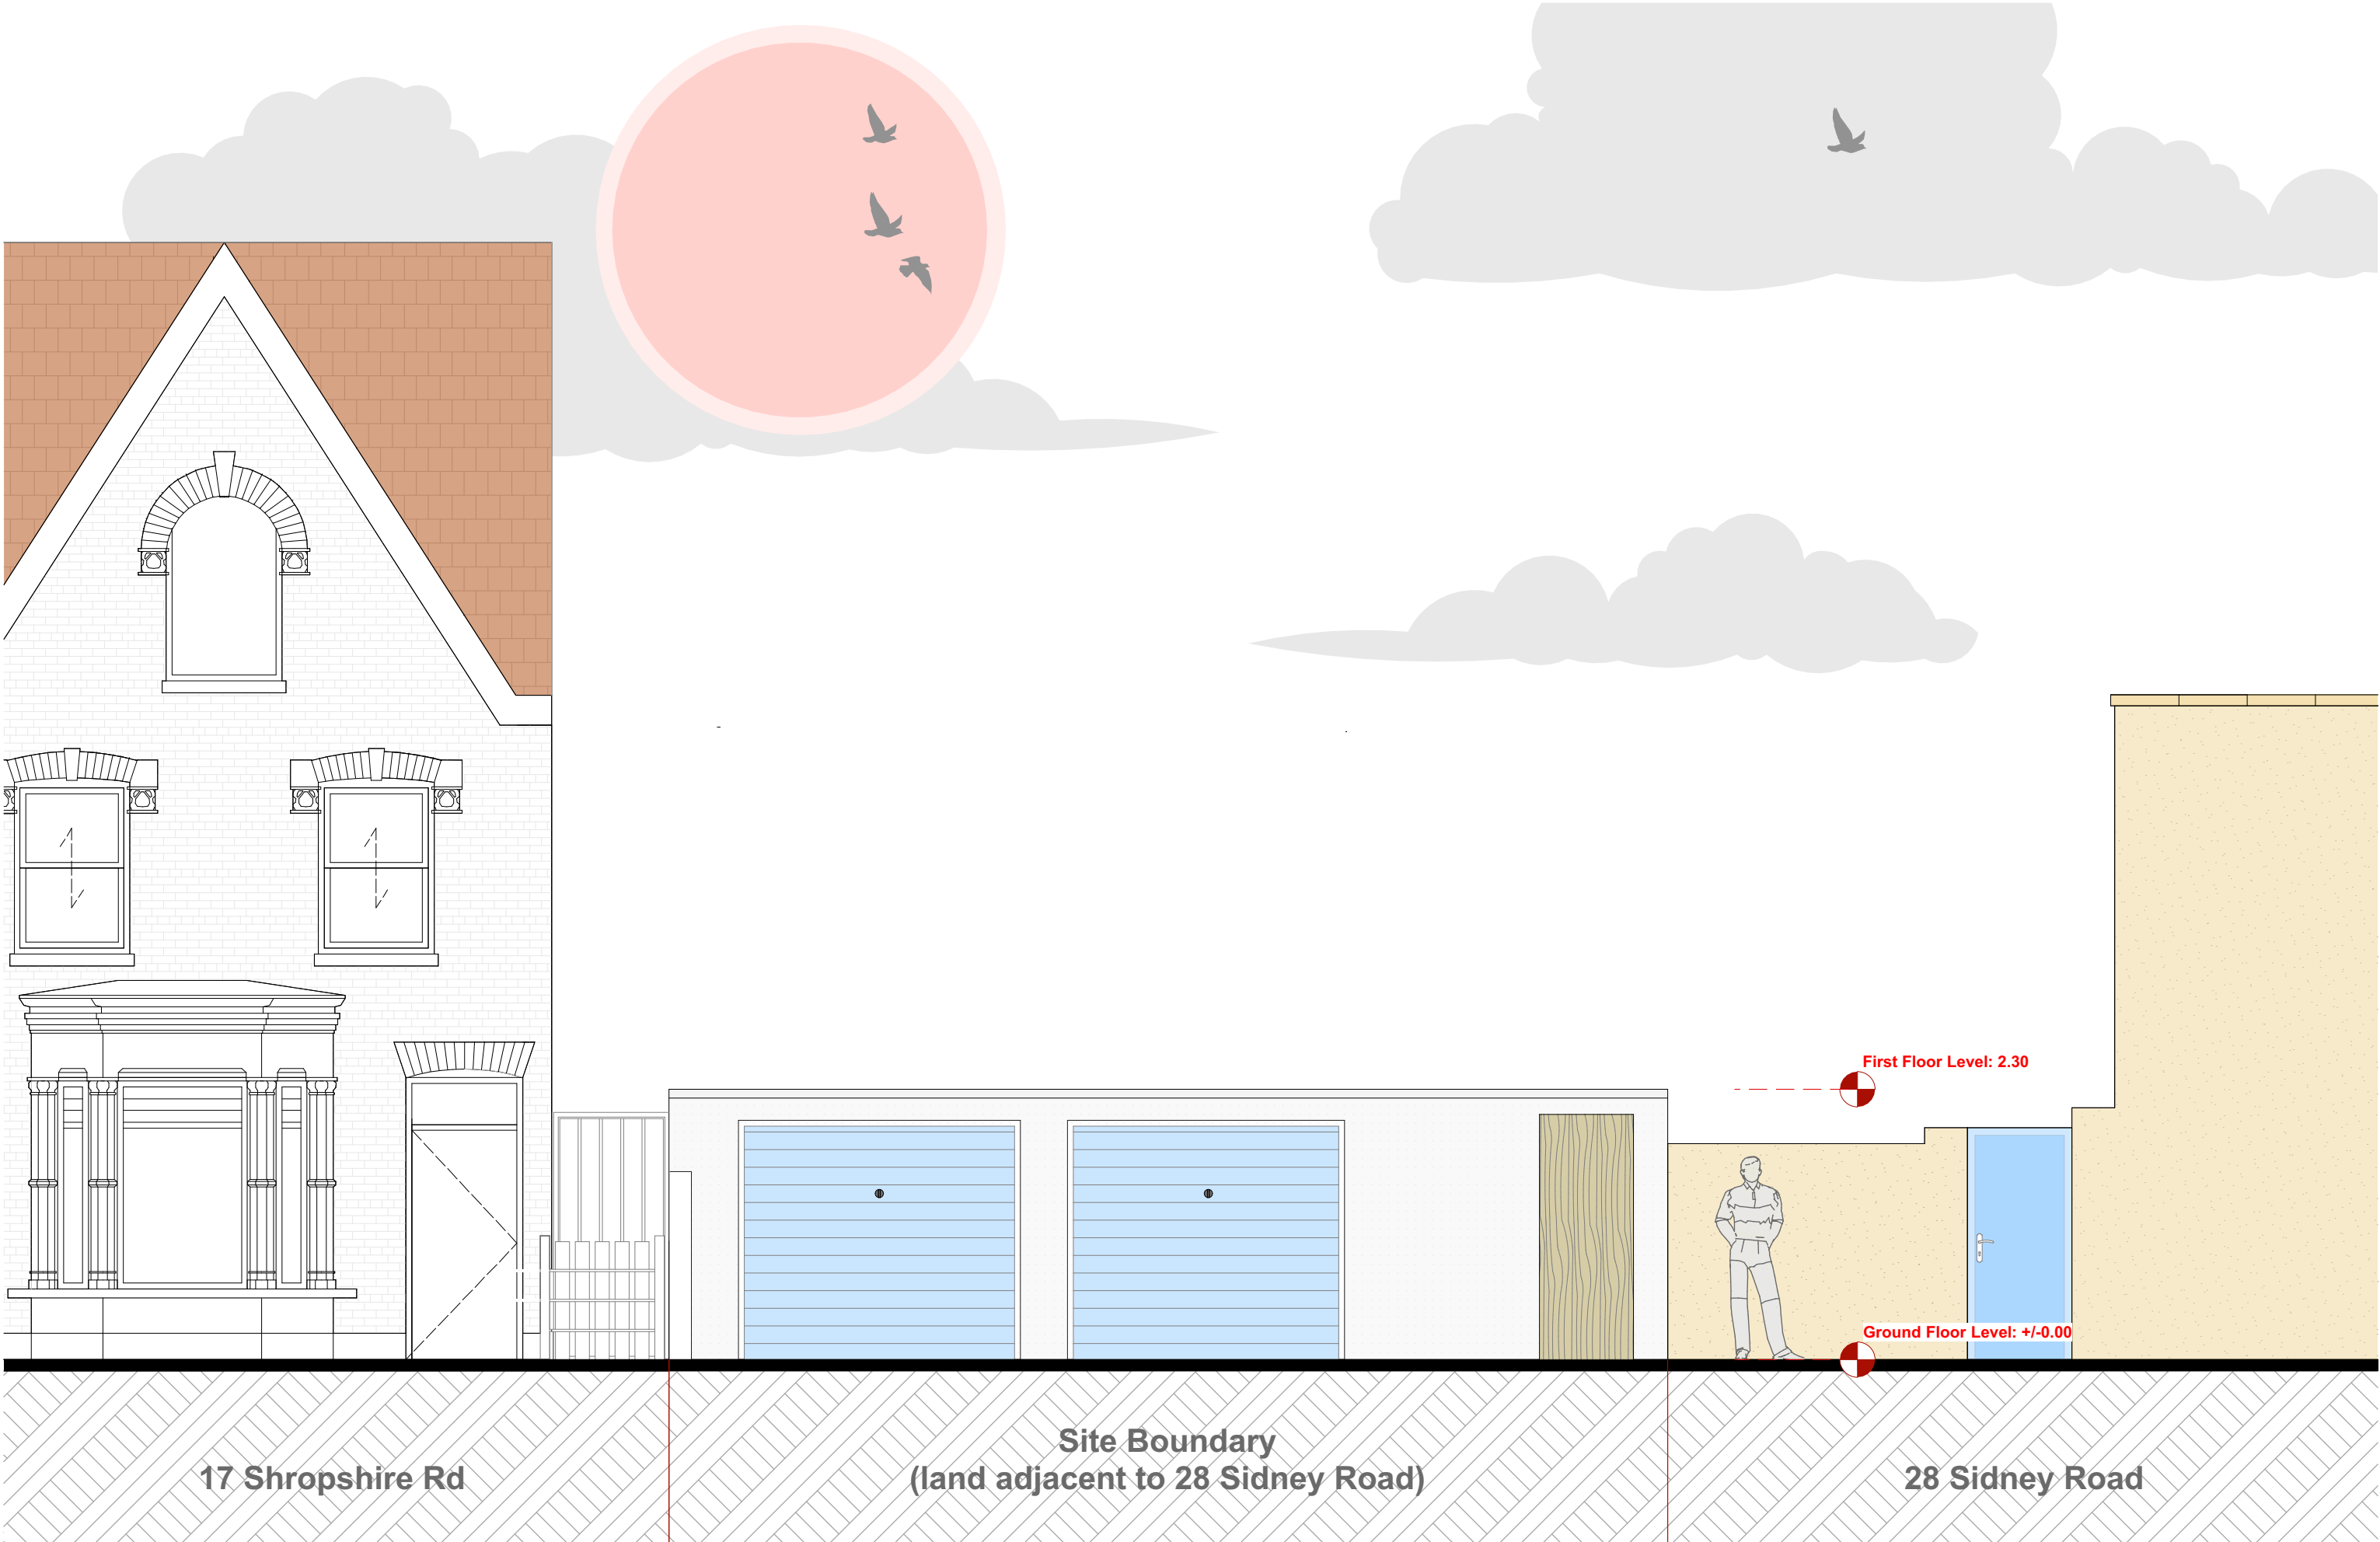


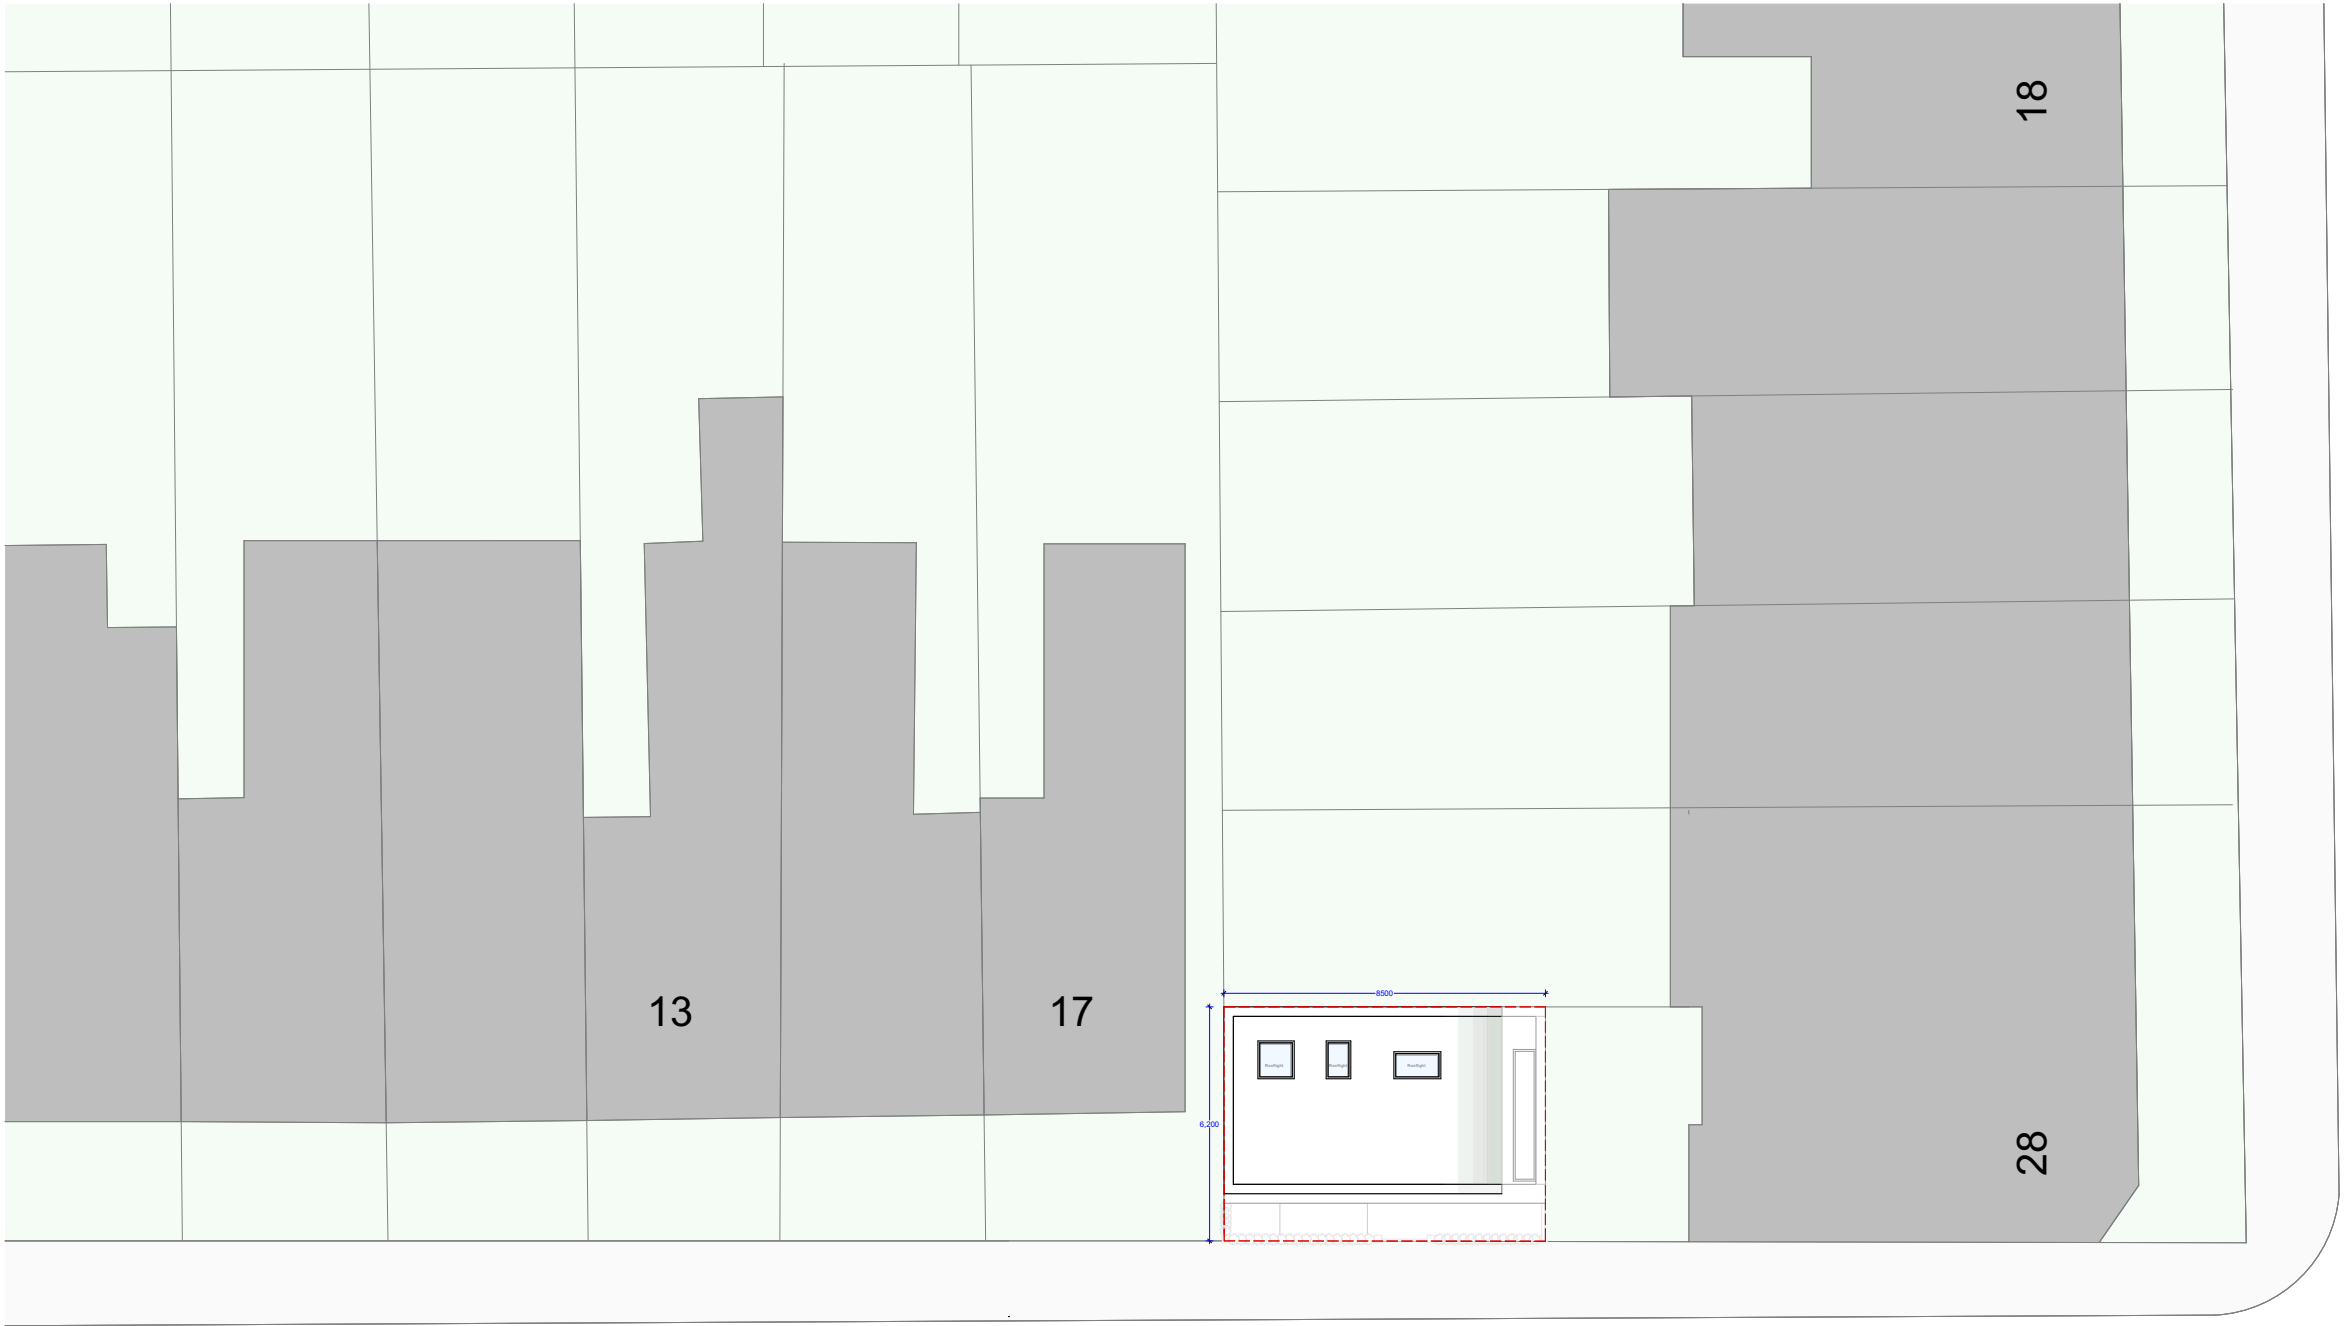



SIDNEY ROAD


SHROPSHIRE ROAD

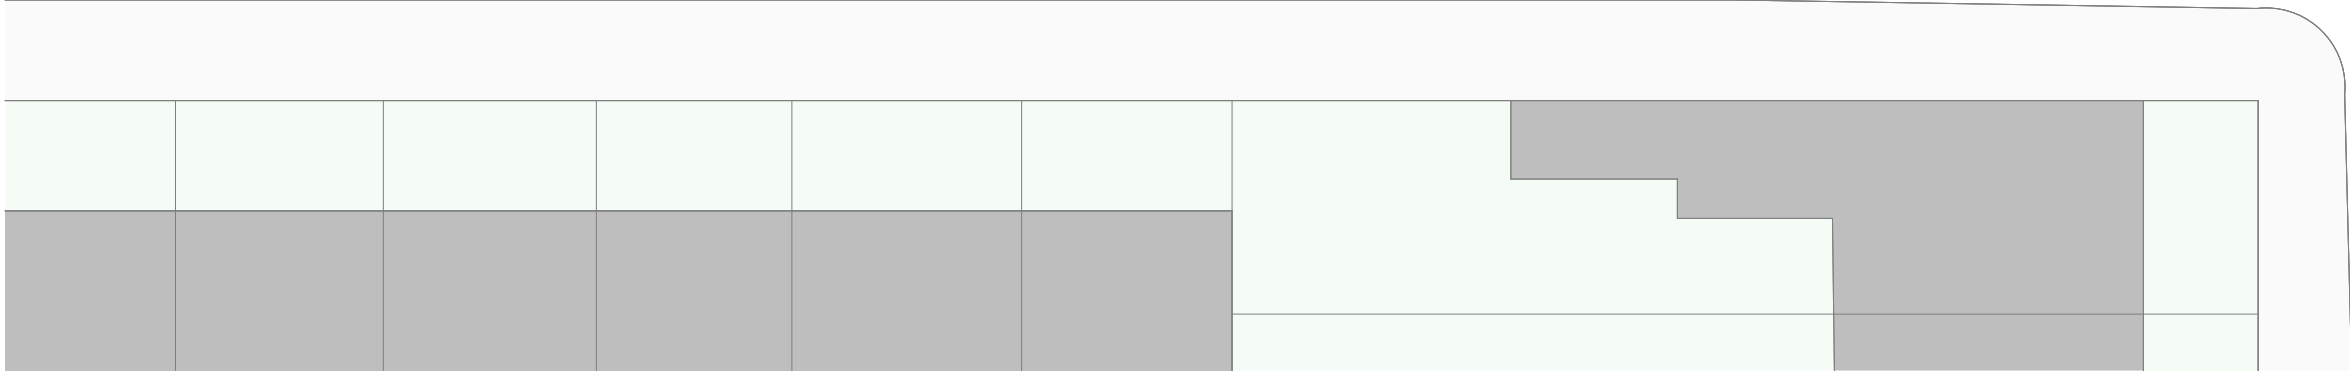

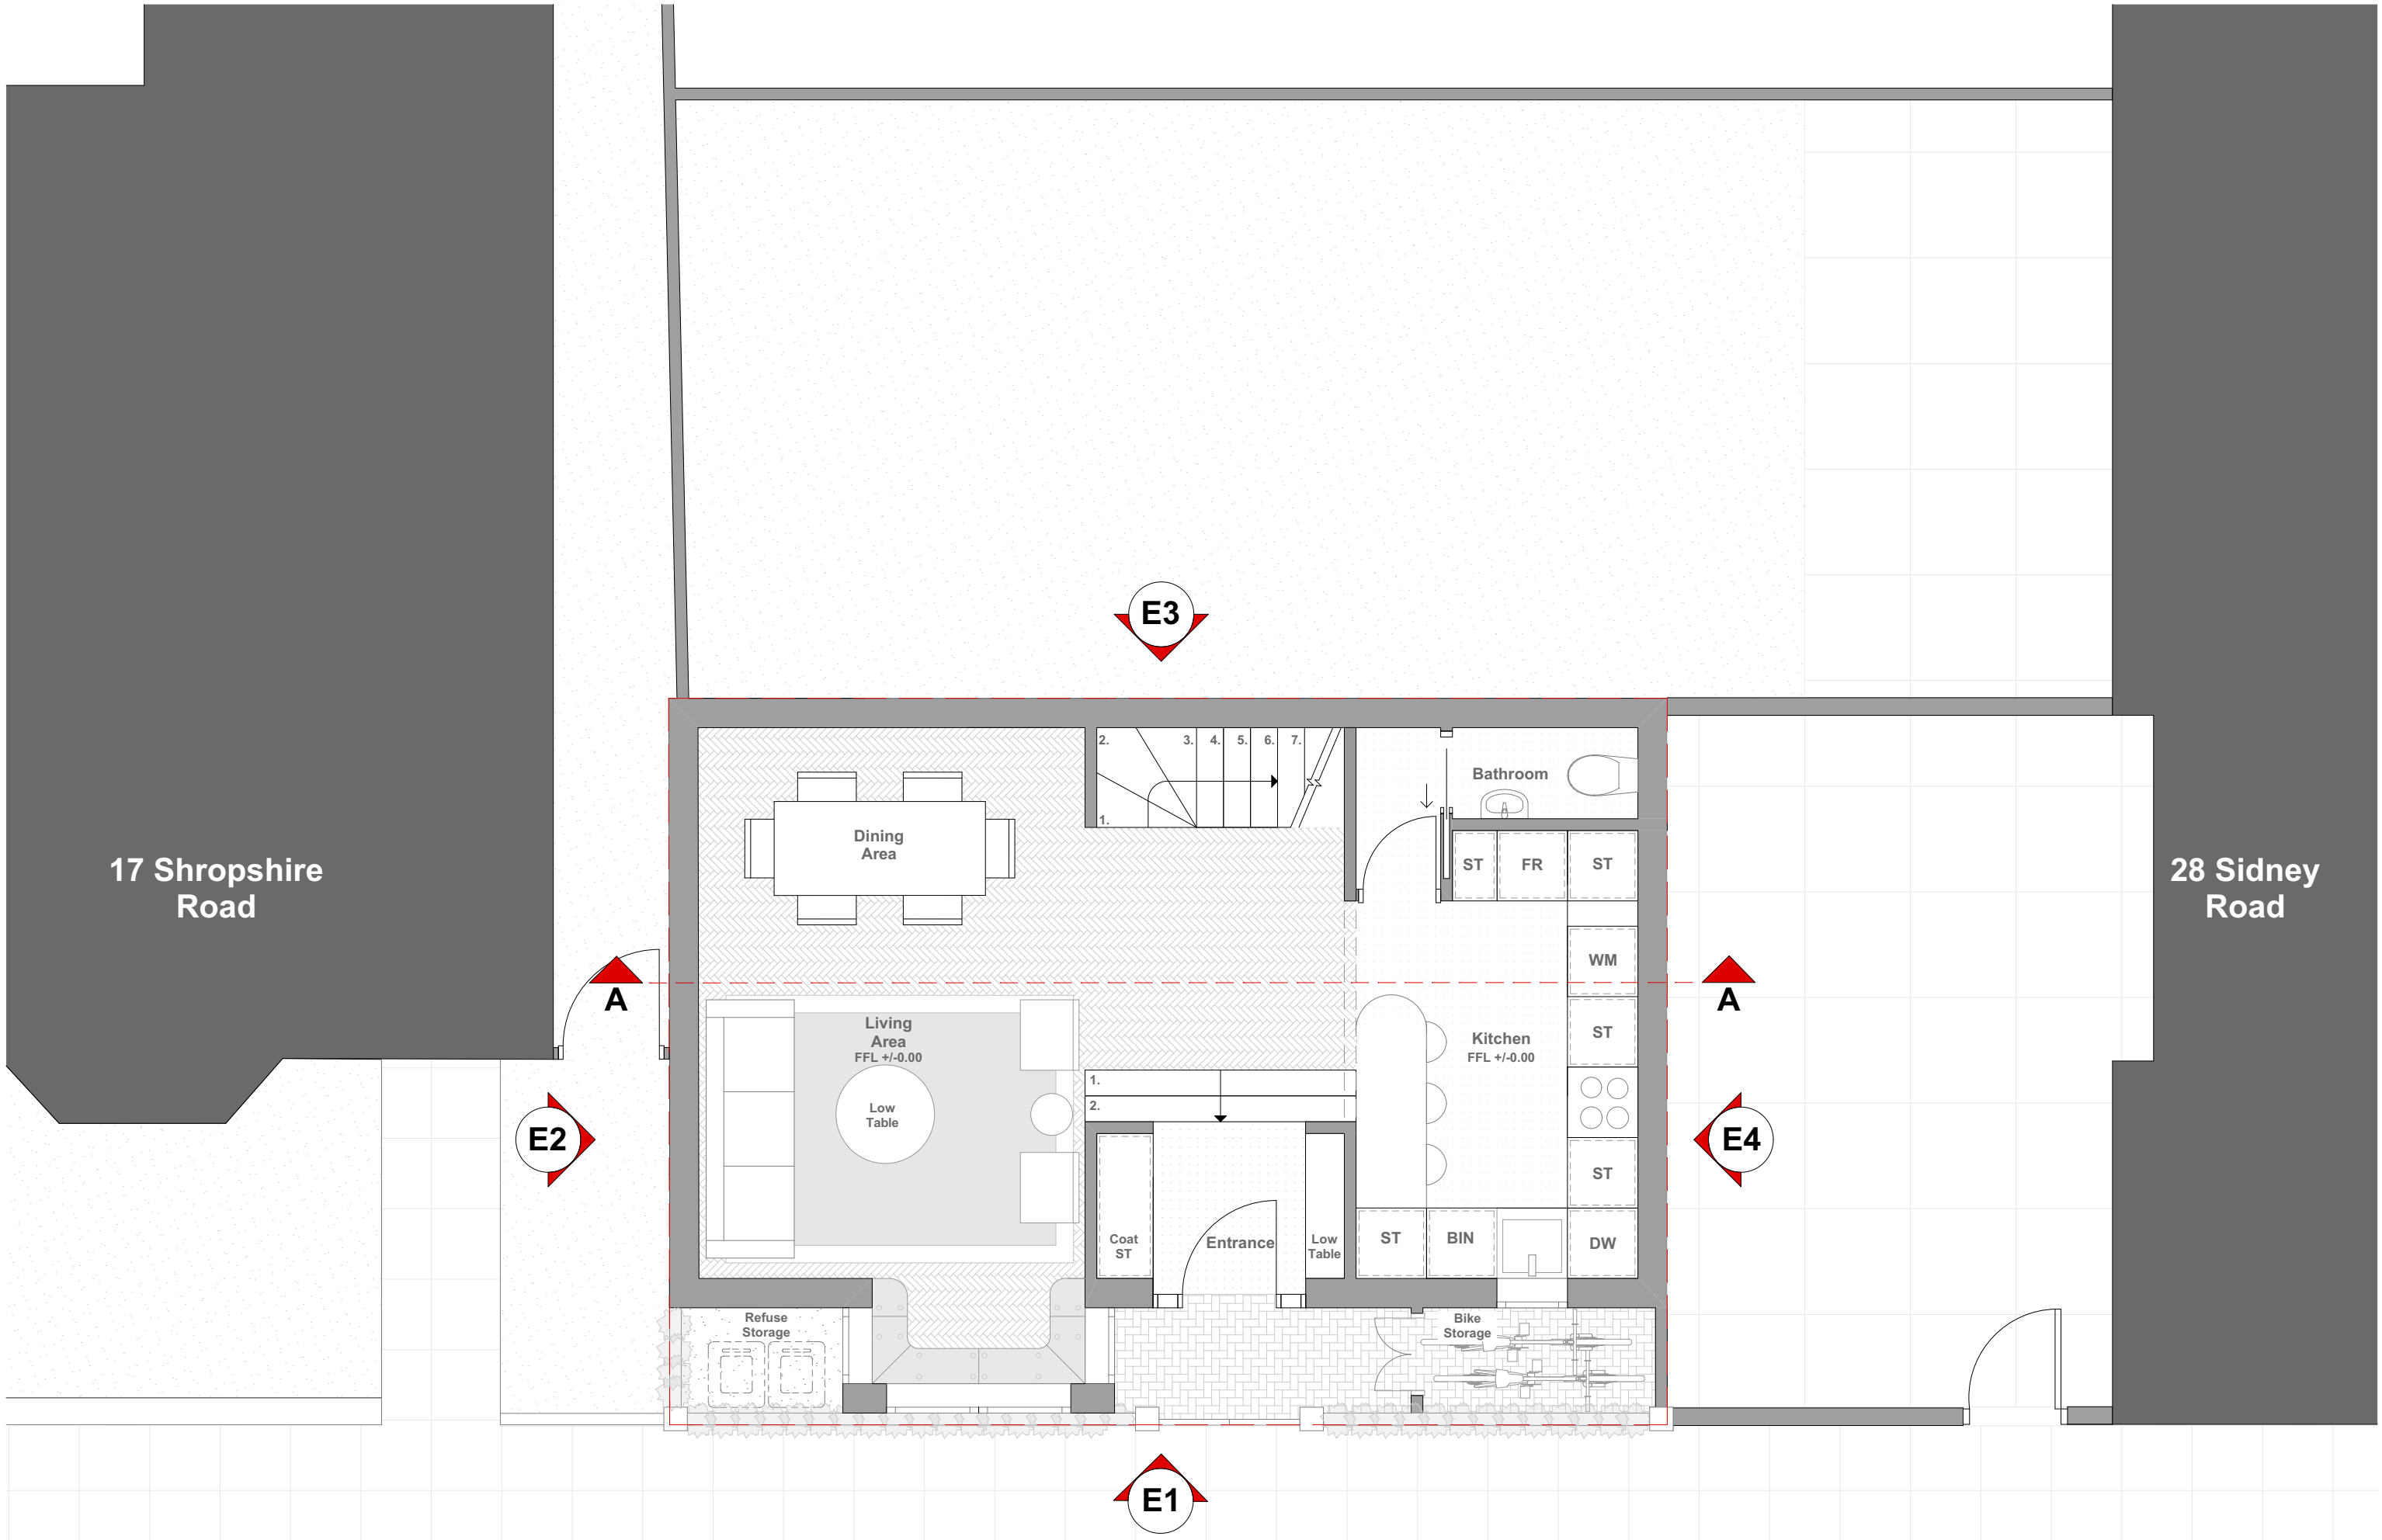

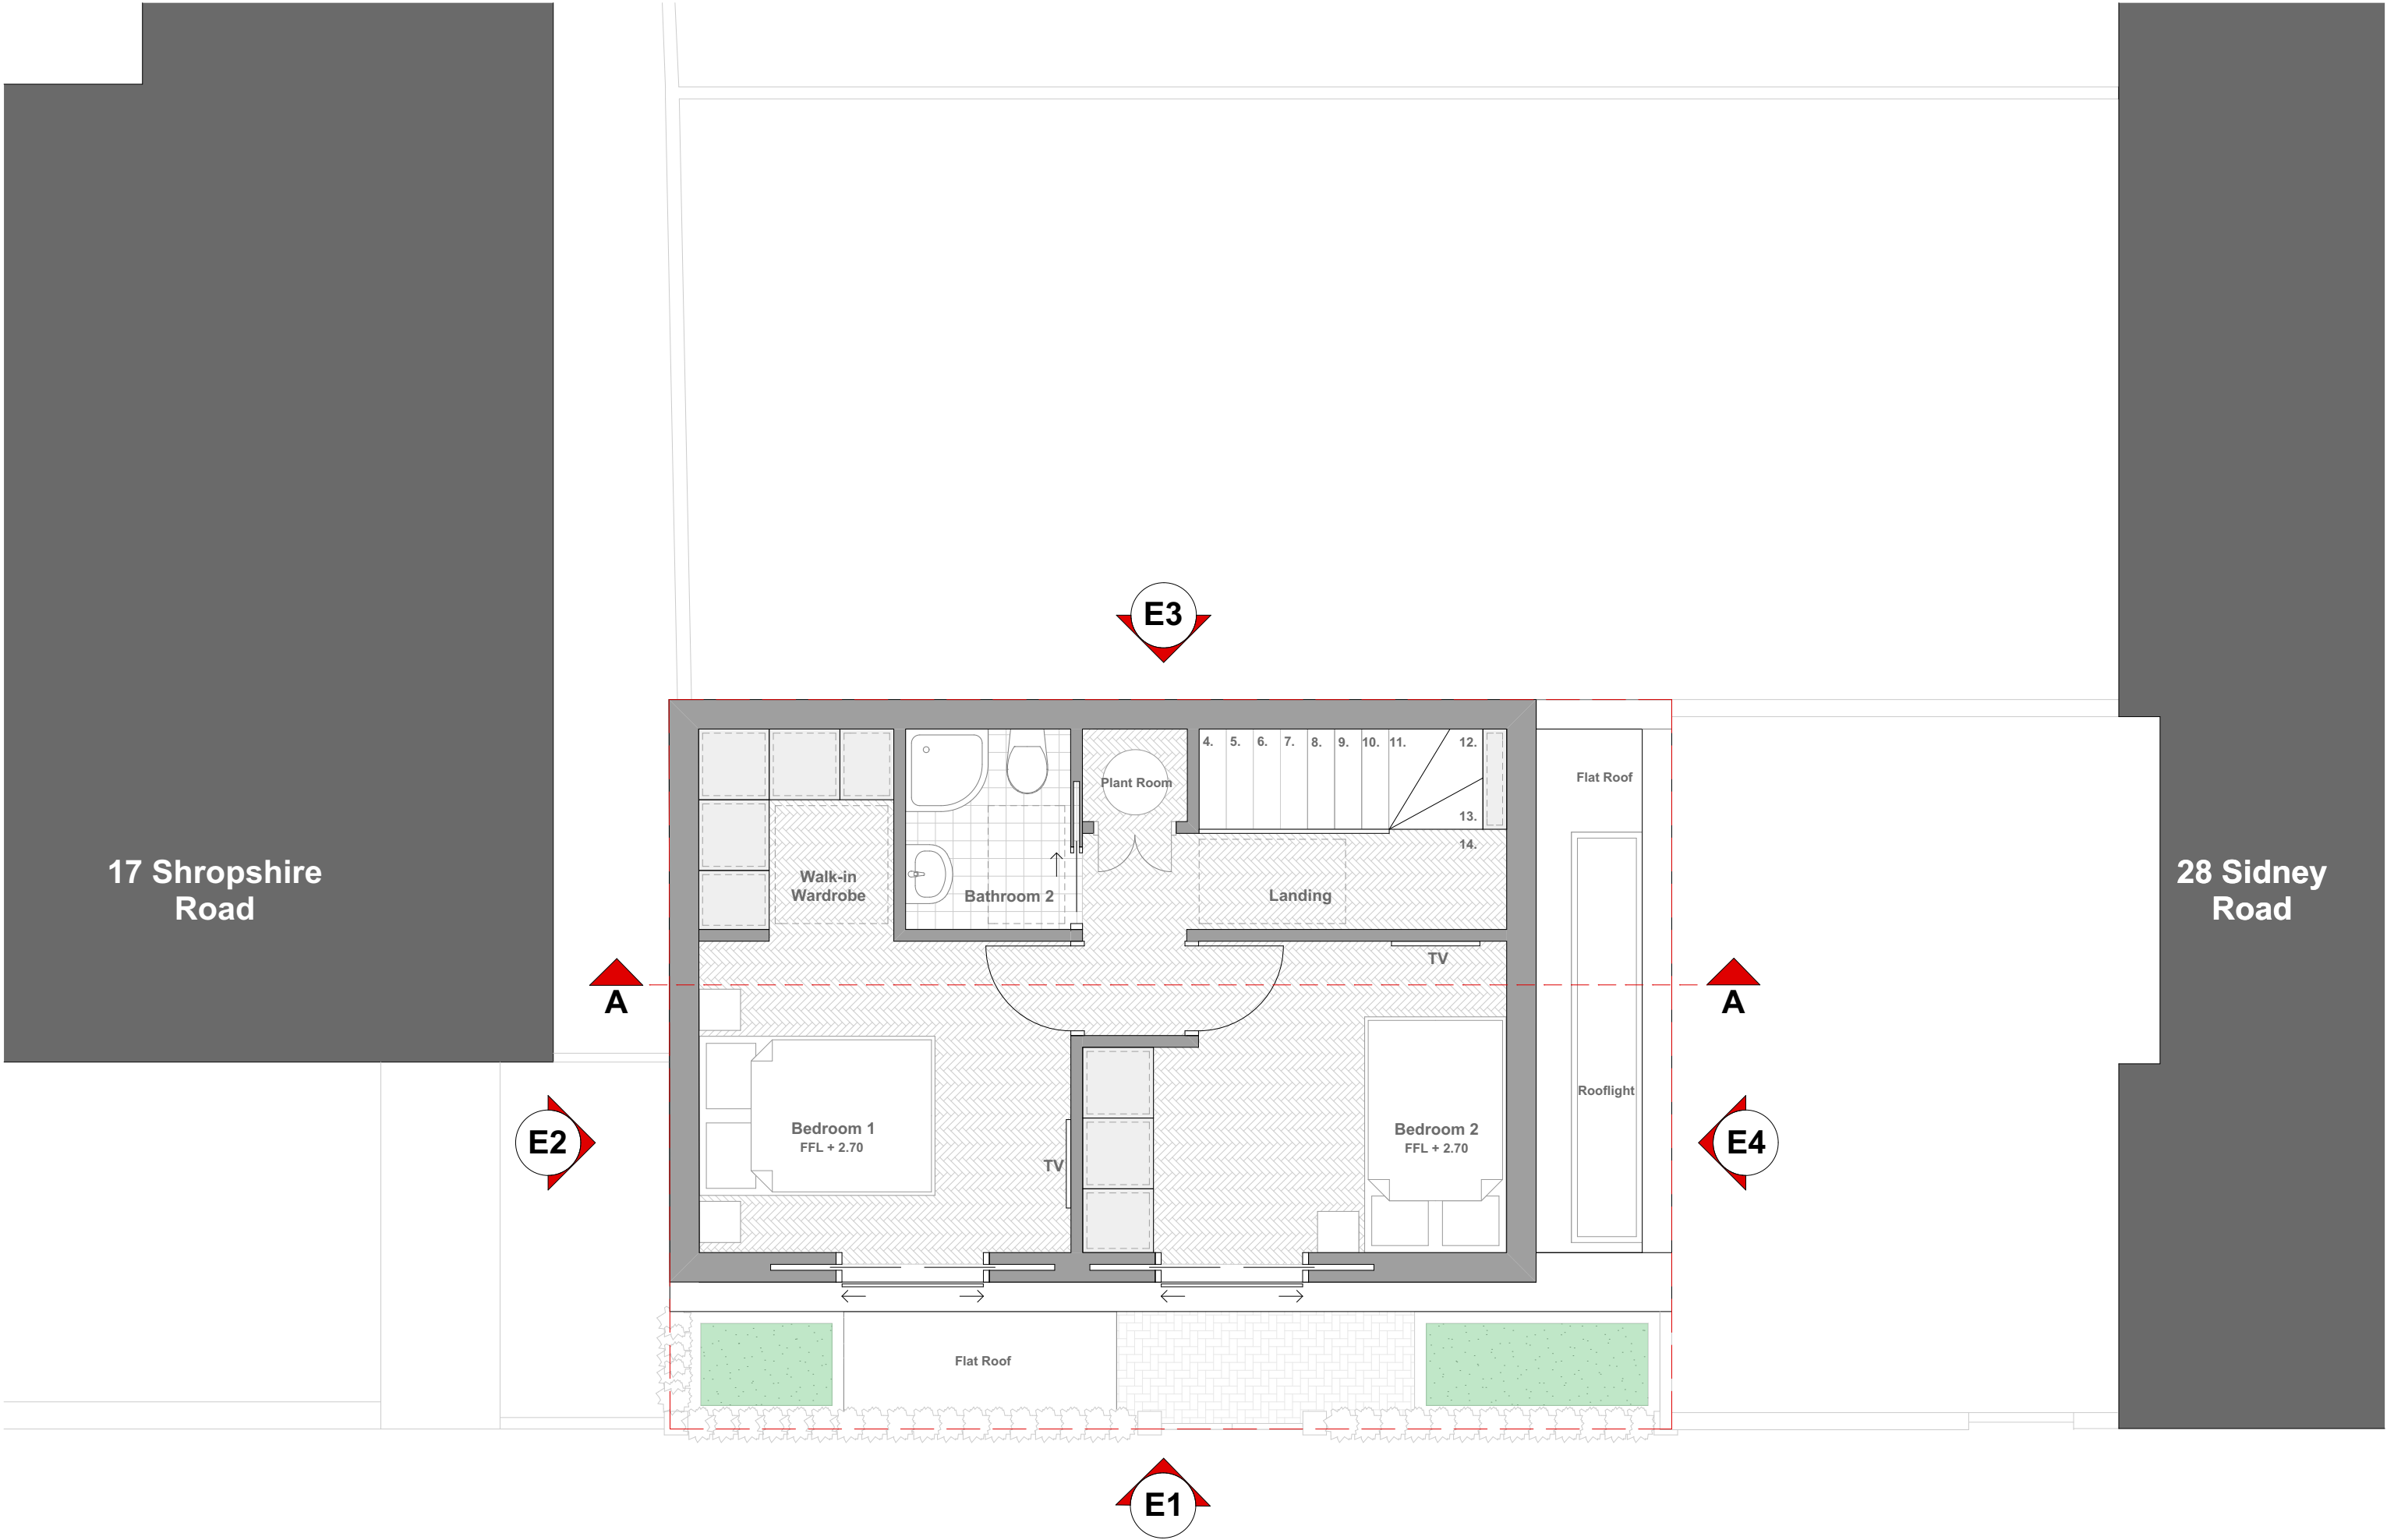

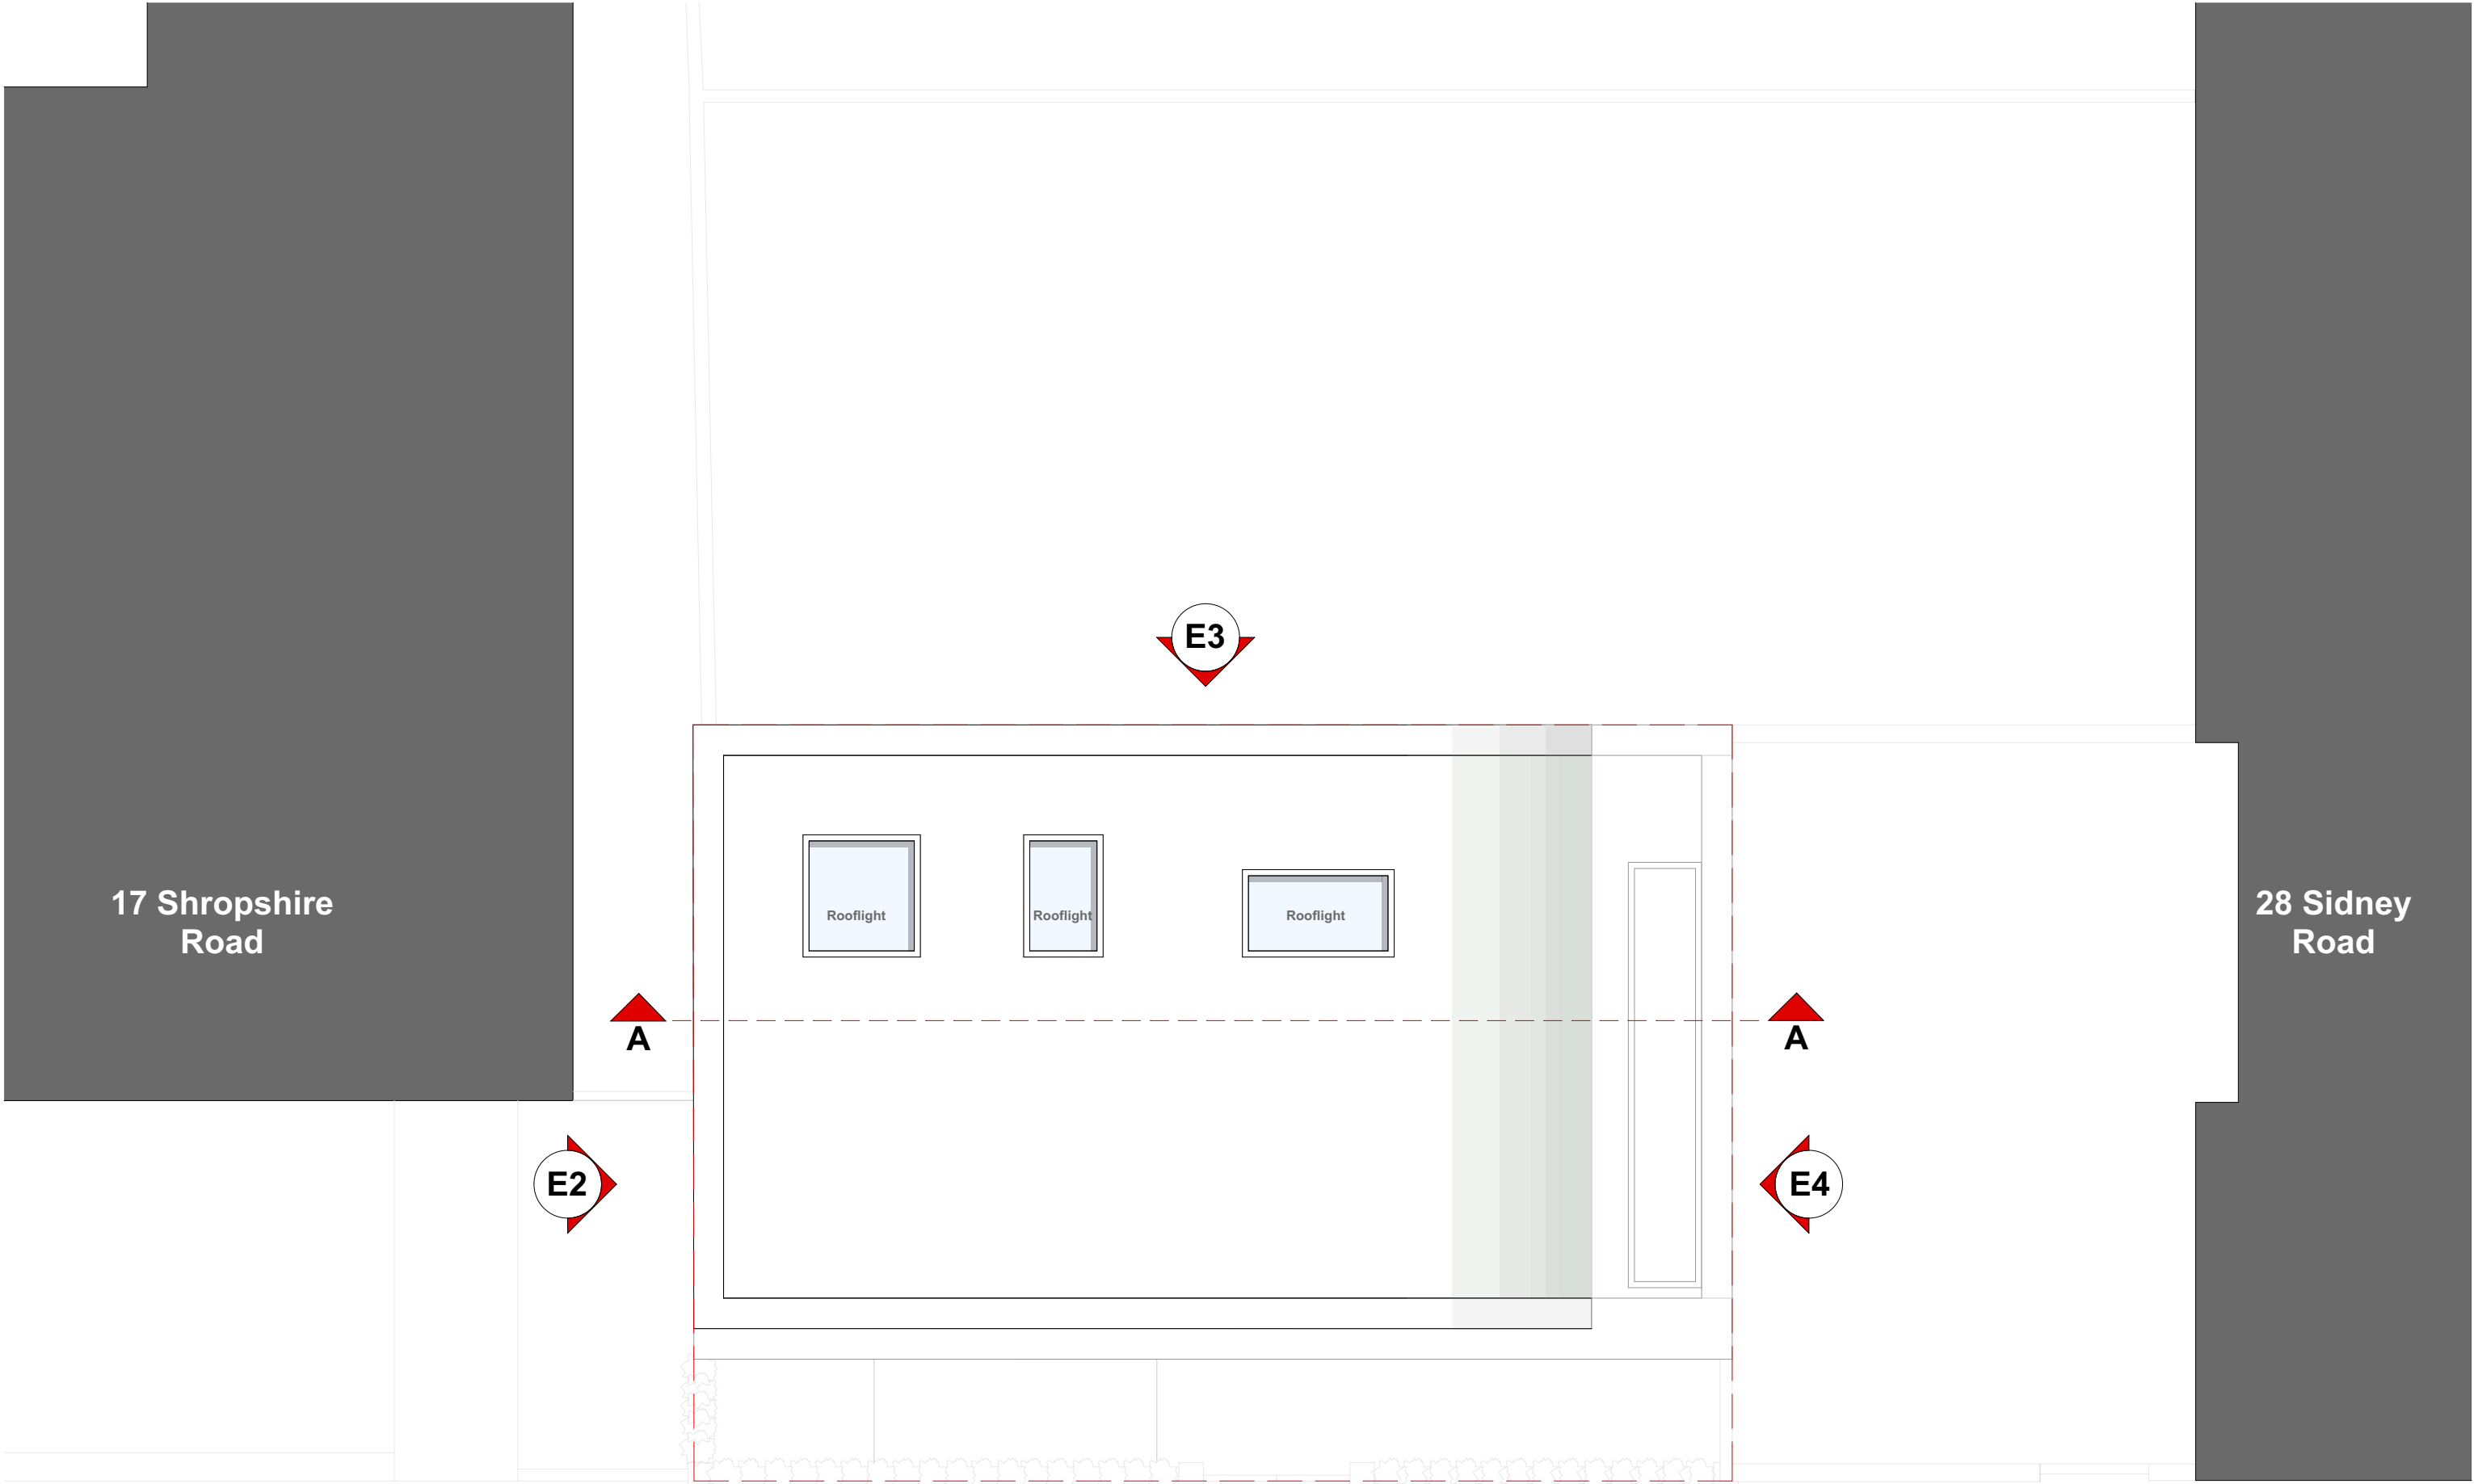

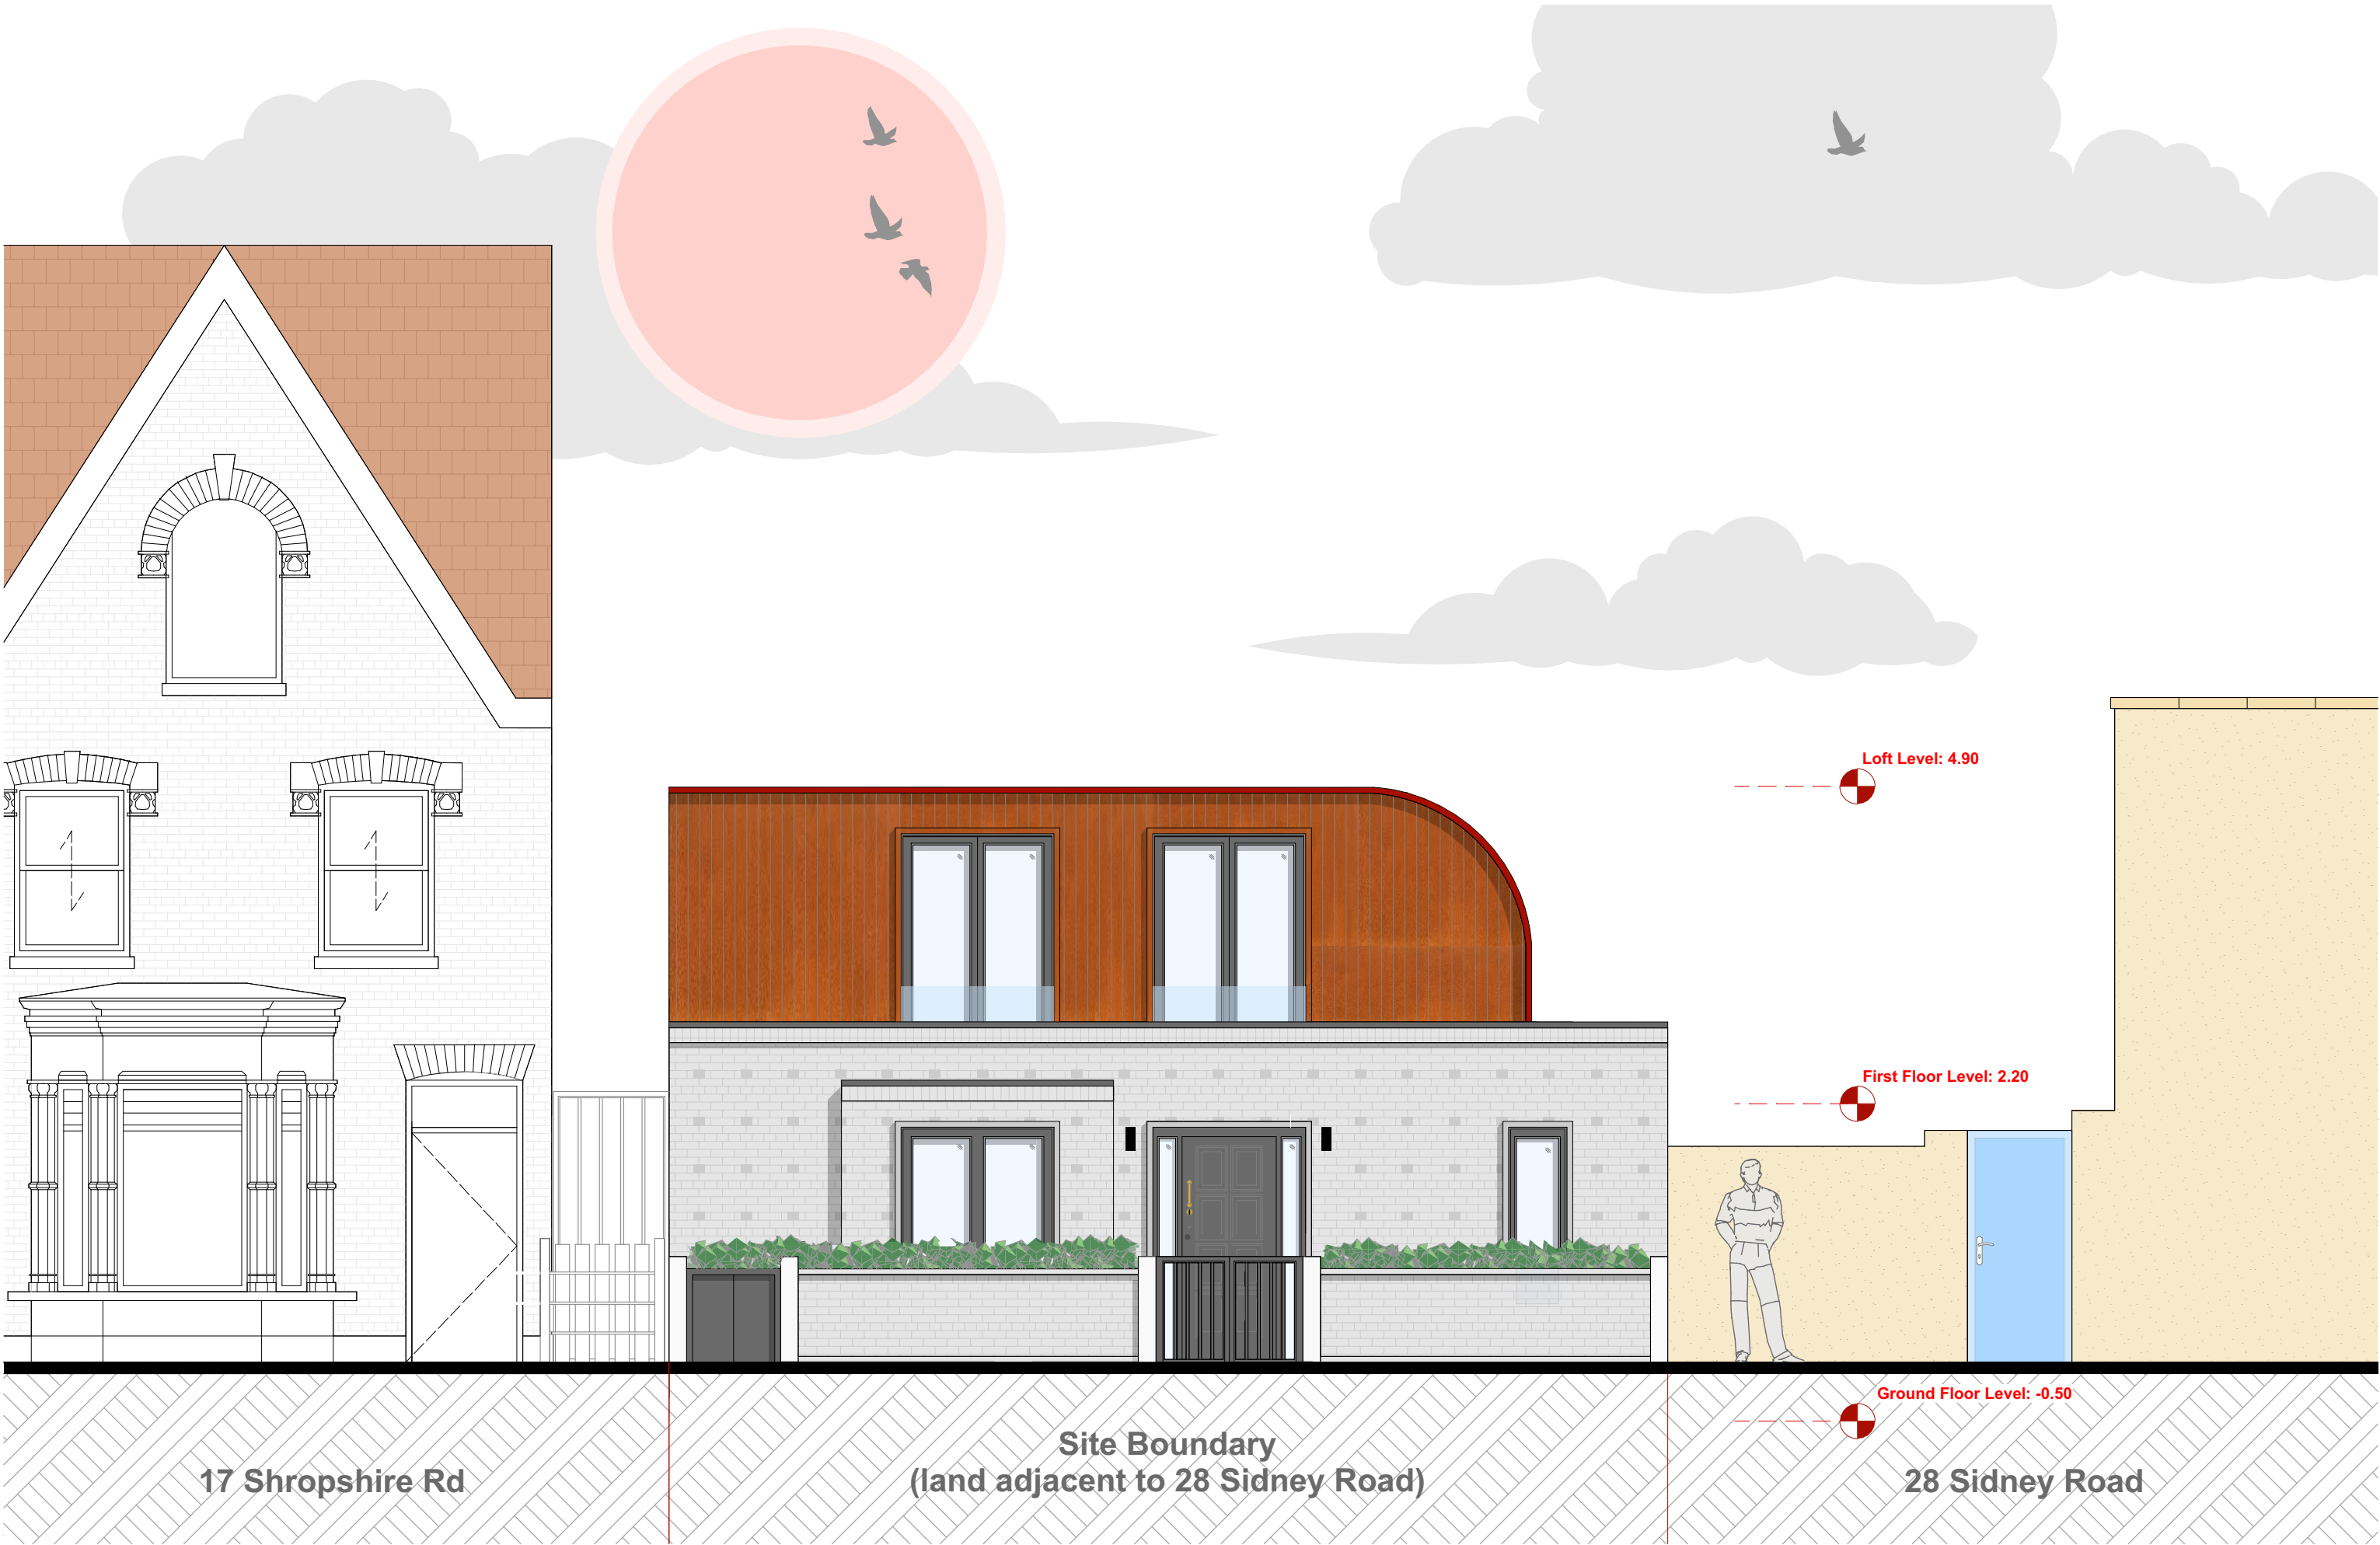



CRAWFORD

PARTNERSHIP

Architecture & Interior Design

a. 1a Muswell Hill
London, N10 3TH
t. 0208 444 2070
w. crawfordpartnership.co.uk


Front Elevation (E1)

PROJECT:	Sidney Road	CLIENT:	Adnan Sllamniku
DRAWING NO.:	2025-395/140	REVISION:	REV B
DRAWN:	AM	CHECKED:	AC
		STATUS:	Planning Application
		DATE:	03 March 2026

SCALE:

1:50 @ A3

SCALE BAR:

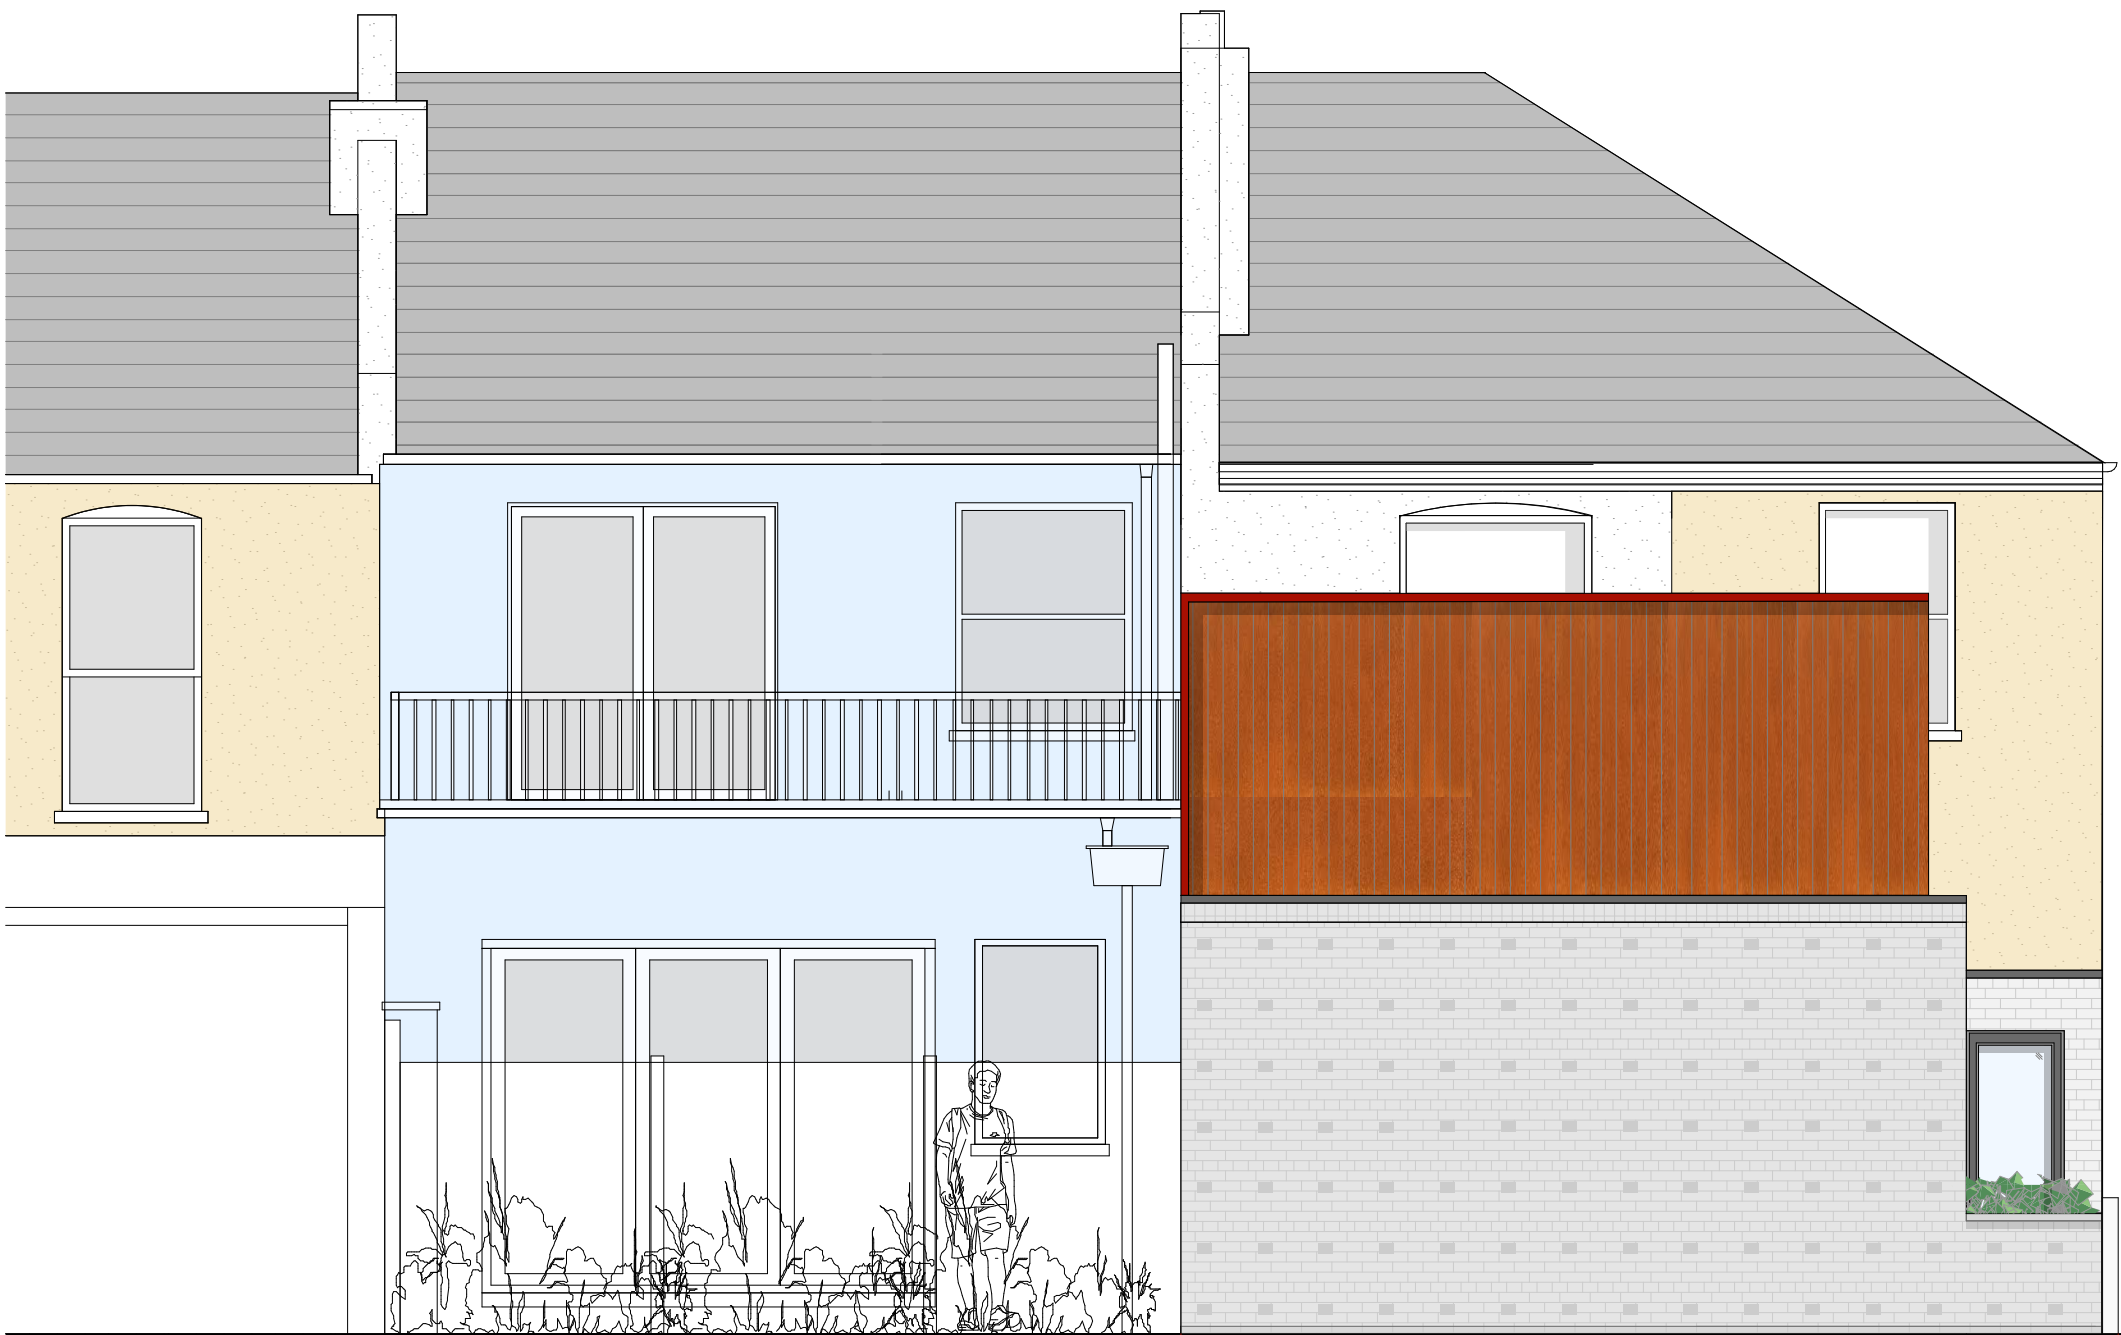

Site Boundary
(land adjacent to 28 Sidney Road)

Loft Level: 4.90

First Floor Level: 2.20

Ground Floor Level: -0.50




Architecture &
Interior Design
a. 1a Muswell Hill
London, N10 3TH
t. 0208 444 2070
w. crawfordpartnership.co.uk


Side Elevation (E2)

PROJECT:	Sidney Road	CLIENT:	Adnan Sllamniku
DRAWING NO.:	2025-395/150	REVISION:	REVB
DRAWN:	AM	CHECKED:	AC
		DATE:	03 March 2026

SCALE: 1:50 @ A3

SCALE BAR:

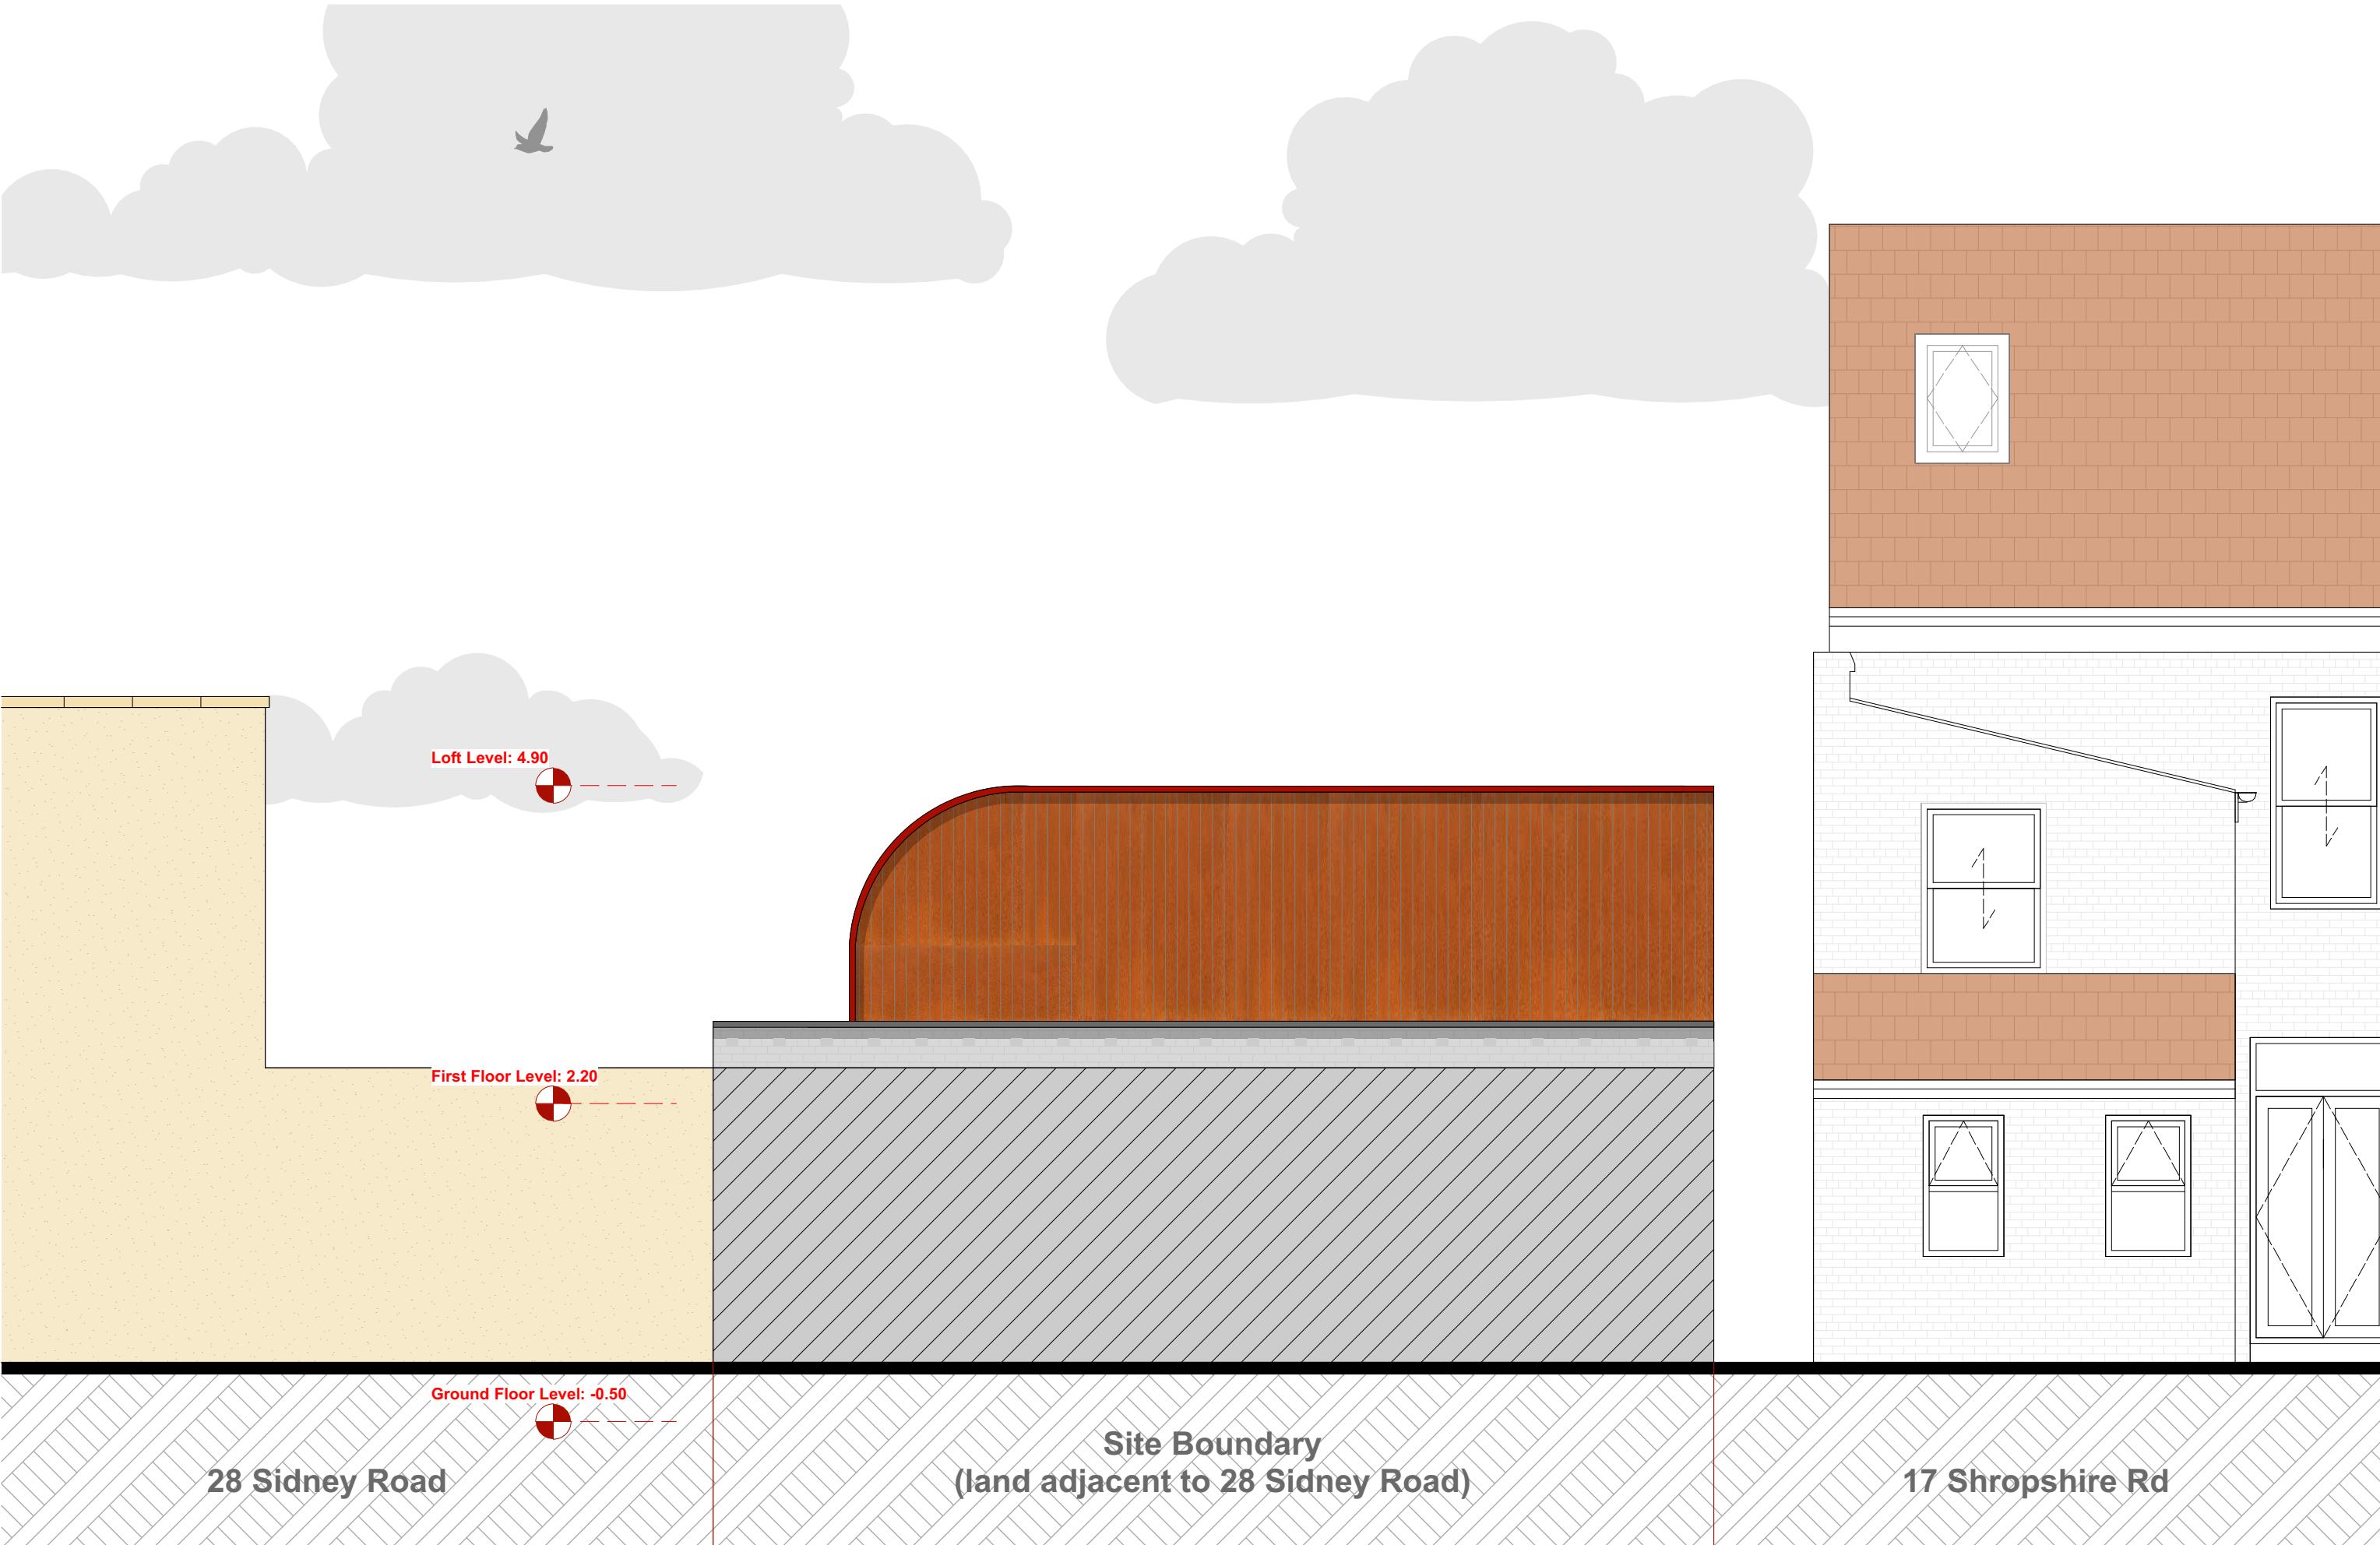

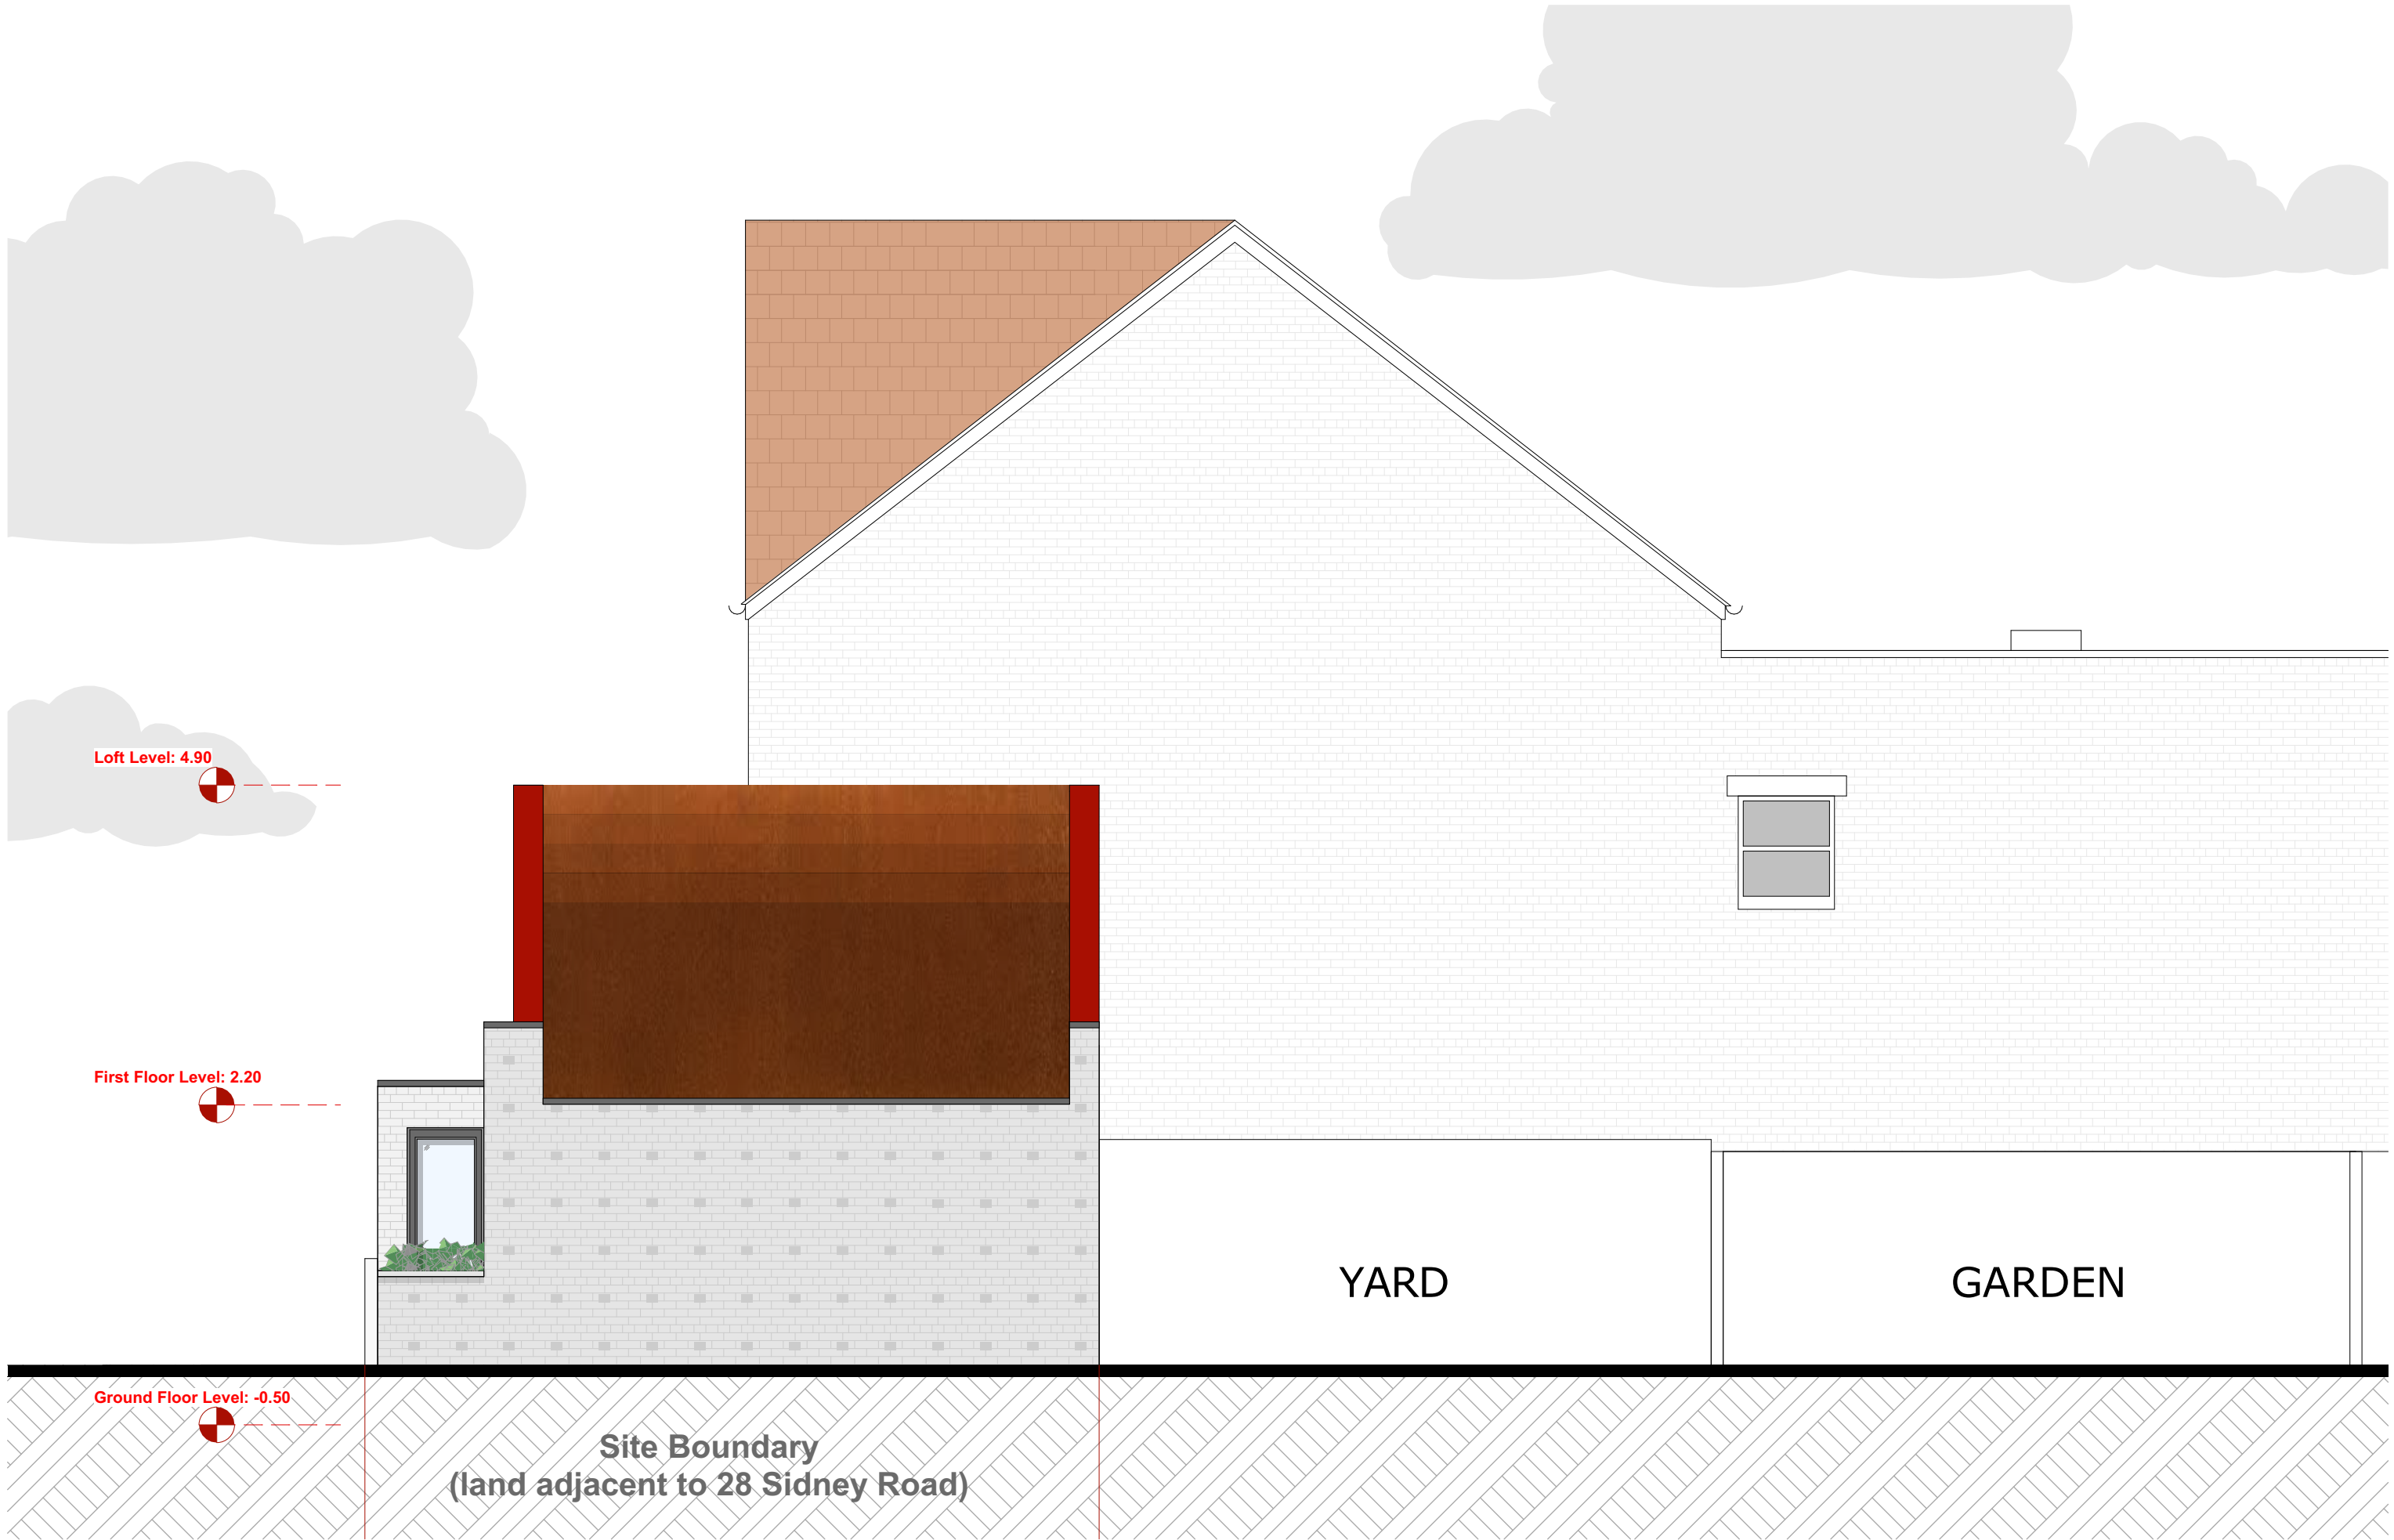



CRAWFORD
PARTNERSHIP

Architecture &
Interior Design

a. 1a Muswell Hill
London, N10 3TH
t. 0208 444 2070
w. crawfordpartnership.co.uk

Side Elevation (E4)				SCALE:	1:50 @ A3	SCALE BAR:
PROJECT:	Sidney Road	CLIENT:	Adnan Sllamniku			
DRAWING NO.:	2025-395/170	REVISION:	REV B	STATUS:	Planning Application	
DRAWN:	AM	CHECKED:	AC	DATE:	03 March 2026	

