



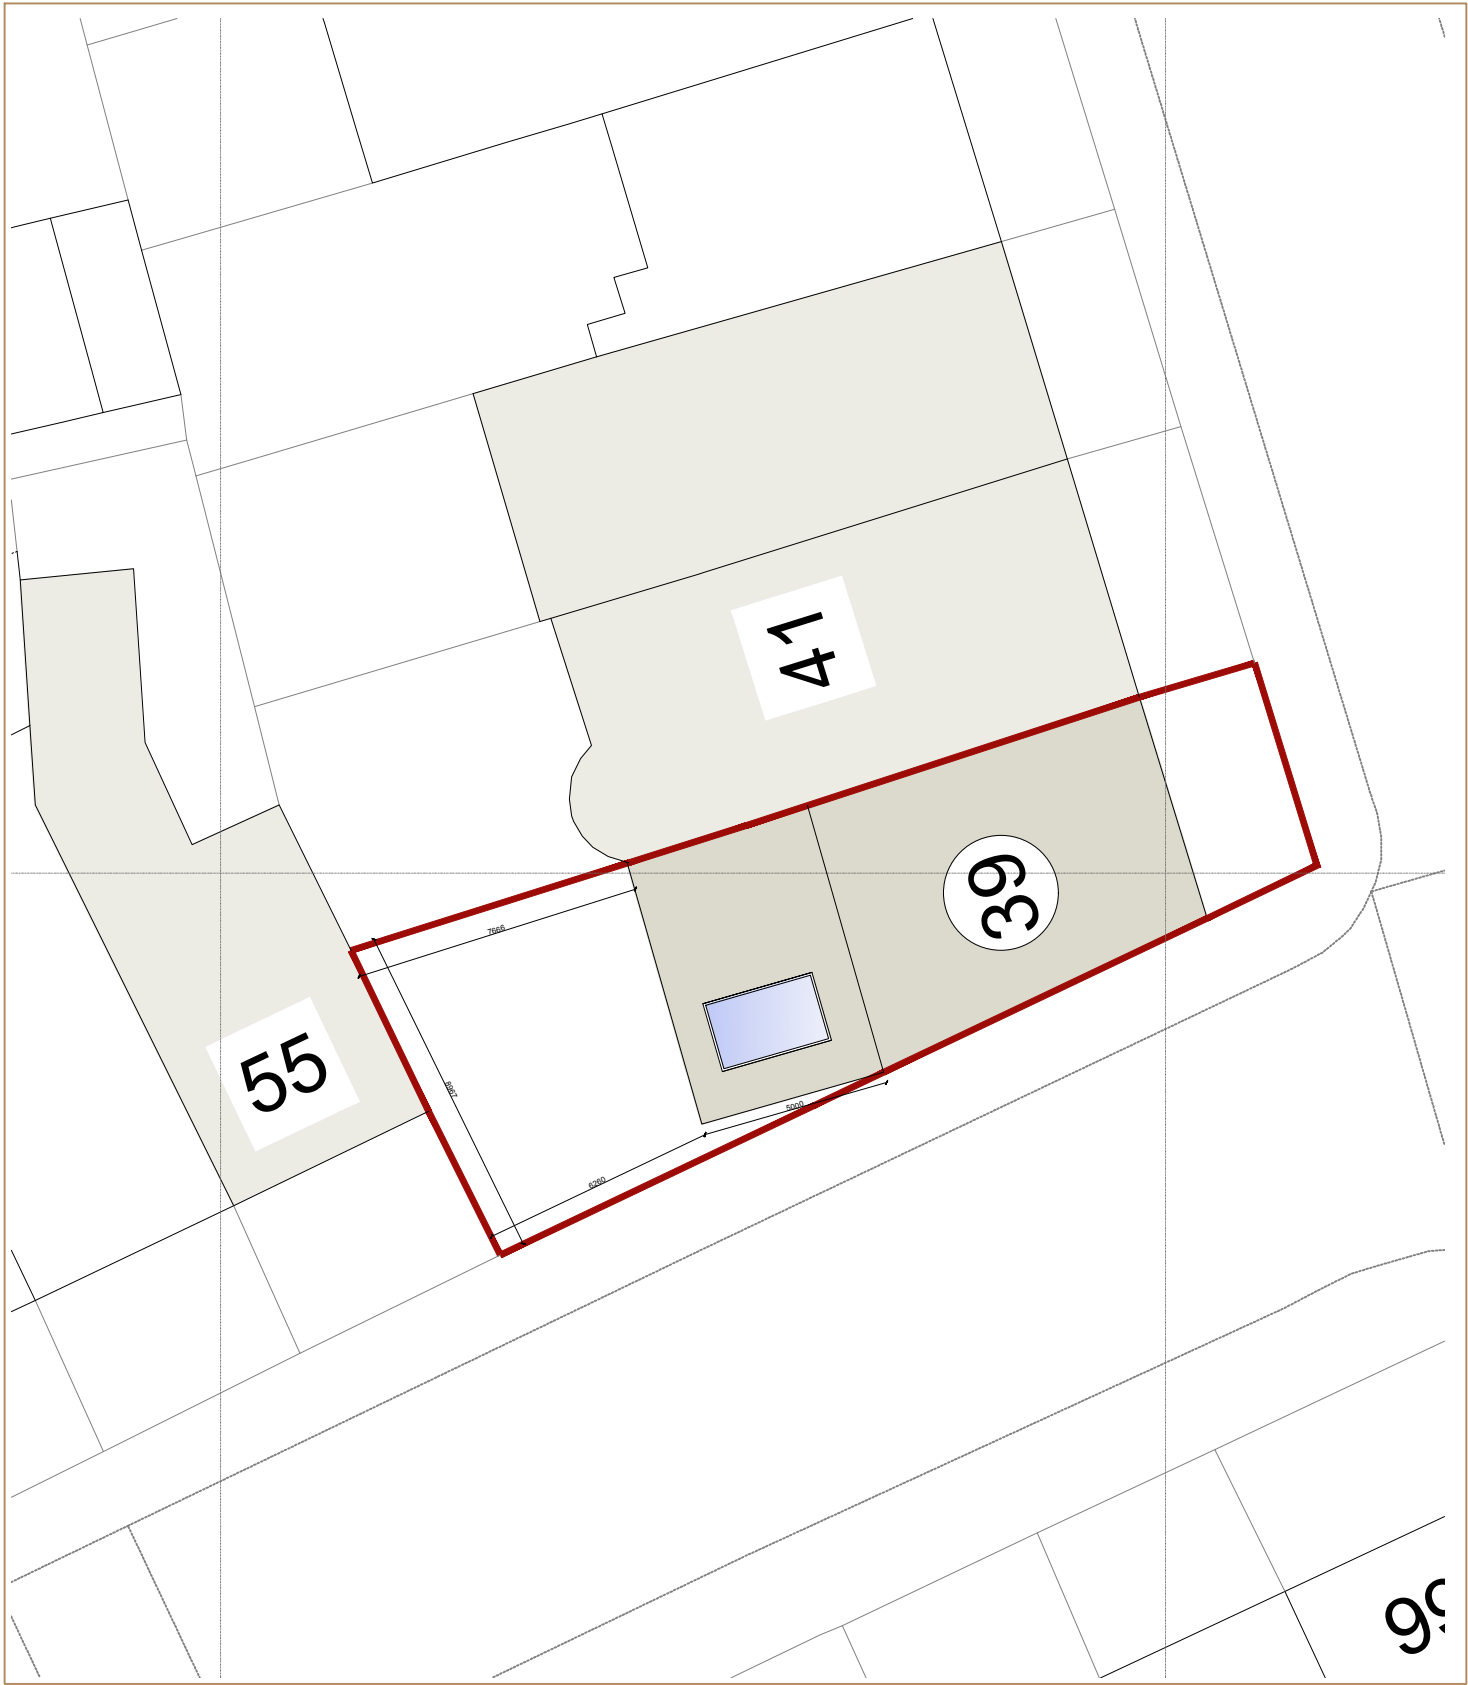

**PROPOSED SITE PLAN**


1:200 @A3

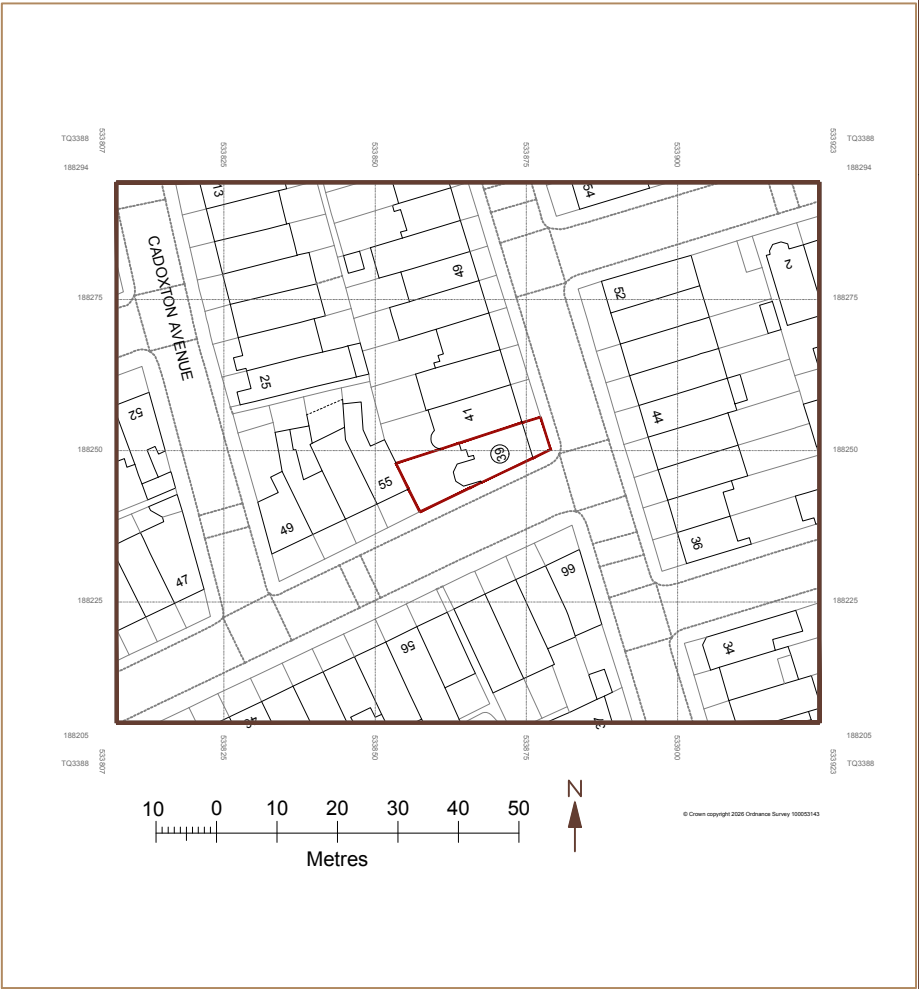

**LOCATION PLAN**

1:1250 @A3

1. The copyright of this drawing is vested in AL Design. It may not be reproduced in whole or part, nor used for the manufacture of any article without the express permission of the copyright holders.
2. **Work to figured dimensions only:**
3. **Do not scale from drawings:**
4. Any inconsistencies are to be reported to AL Design immediately.
5. This drawing is to be read in conjunction with all relevant structural engineer's and AL Design drawings and specifications.

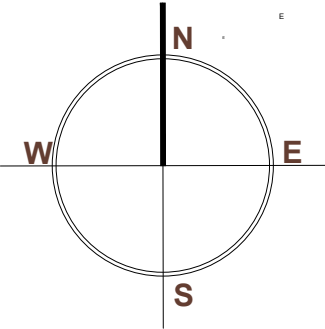

|            |   |       |     |
|------------|---|-------|-----|
| Revisions: |   | Date: | By: |
| X.         | . | .     | X   |
|            | . |       |     |
|            | . |       |     |

|                 |                 |
|-----------------|-----------------|
| Status drawing: | <b>PLANNING</b> |
|-----------------|-----------------|

|                |                           |
|----------------|---------------------------|
| Drawing Title: | <b>PROPOSED SITE PLAN</b> |
|----------------|---------------------------|

|                                              |               |
|----------------------------------------------|---------------|
| Job Title:                                   | Job Code No.: |
| <b>39 Fairview Road,<br/>London, N15 6LH</b> | <b>FR39</b>   |

|                  |                      |
|------------------|----------------------|
| Scale:           | Date creation:       |
| <b>1:200 @A3</b> | <b>February 2026</b> |

|         |             |
|---------|-------------|
| Client: | Drawn by:   |
|         | AL          |
|         | Checked by: |

|            |       |
|------------|-------|
| Drg. No.:  | Rev.: |
| <b>P06</b> |       |



office@a-l-design.co.uk  
www.a-l-design.co.uk