


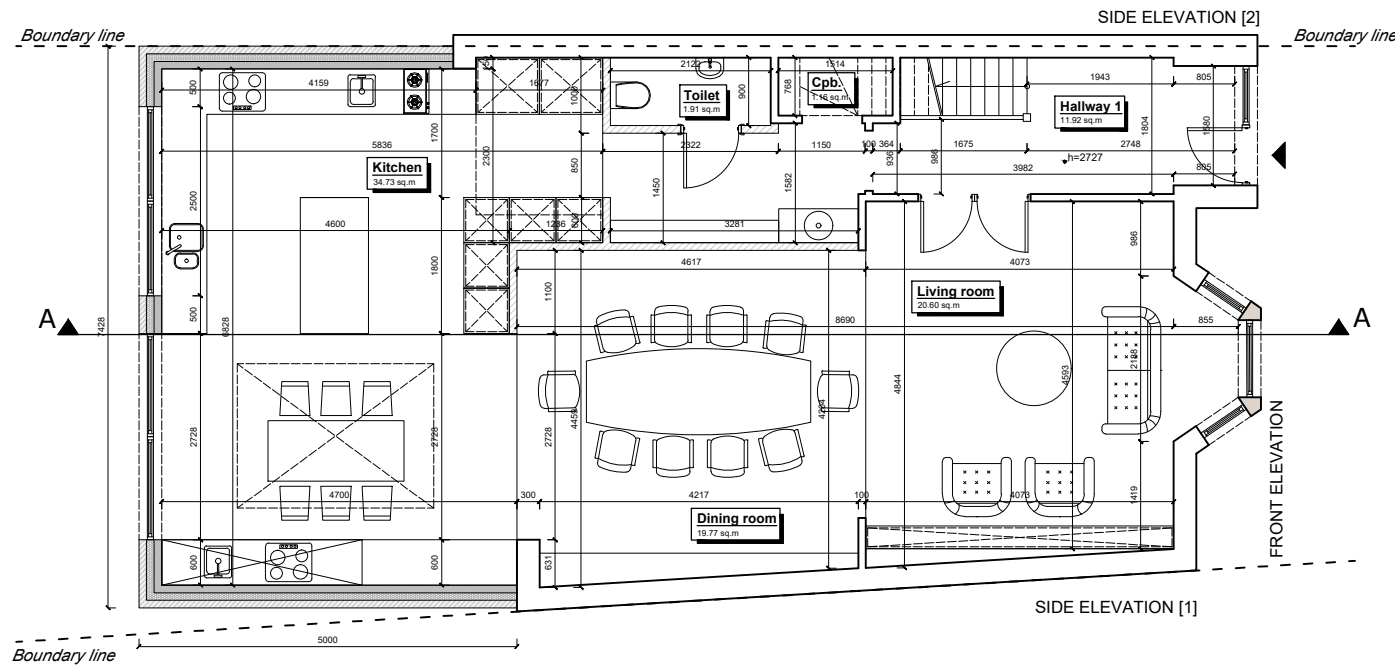



PROPOSED GROUND FLOOR PLAN

1: 100 @A3

Ground floor	
Room	Area [m2]
Hallway 1	11,92
Cpb.	1,16
Toilet	1,91
Living room	20,60
Dining room	19,77
Kitchen	34,73
	90.09

First floor	
Room	Area [m2]
Hallway 2	5,04
Bedroom 1	20,64
En-Suite 1	3,85
Bedroom 2	12,26
En-Suite 2	2,53
Bathroom	4,95
Storage 1	0,58
Bedroom 3	4,42
	54.27

Loft	
Room	Area [m2]
Hallway 3	0,60
Bedroom 4	16,25
En-Suite 3	1,70
	18.55

 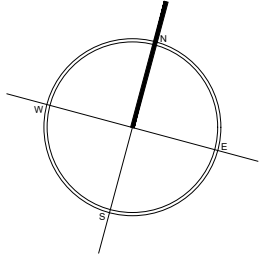

Revisions:	Date:	By:
X		X


Status drawing:

PLANNING

Drawing Title:


PROPOSED FLOOR PLANS

Job Title:	Job Code No.:
39 Fairview Road, London N15 6LH	FR39
Scale:	Date creation:
1:100 @A3	March 2026
Client:	Drawn by: JM
	Checked by: AL
Org. No.:	Rev.:
P01	

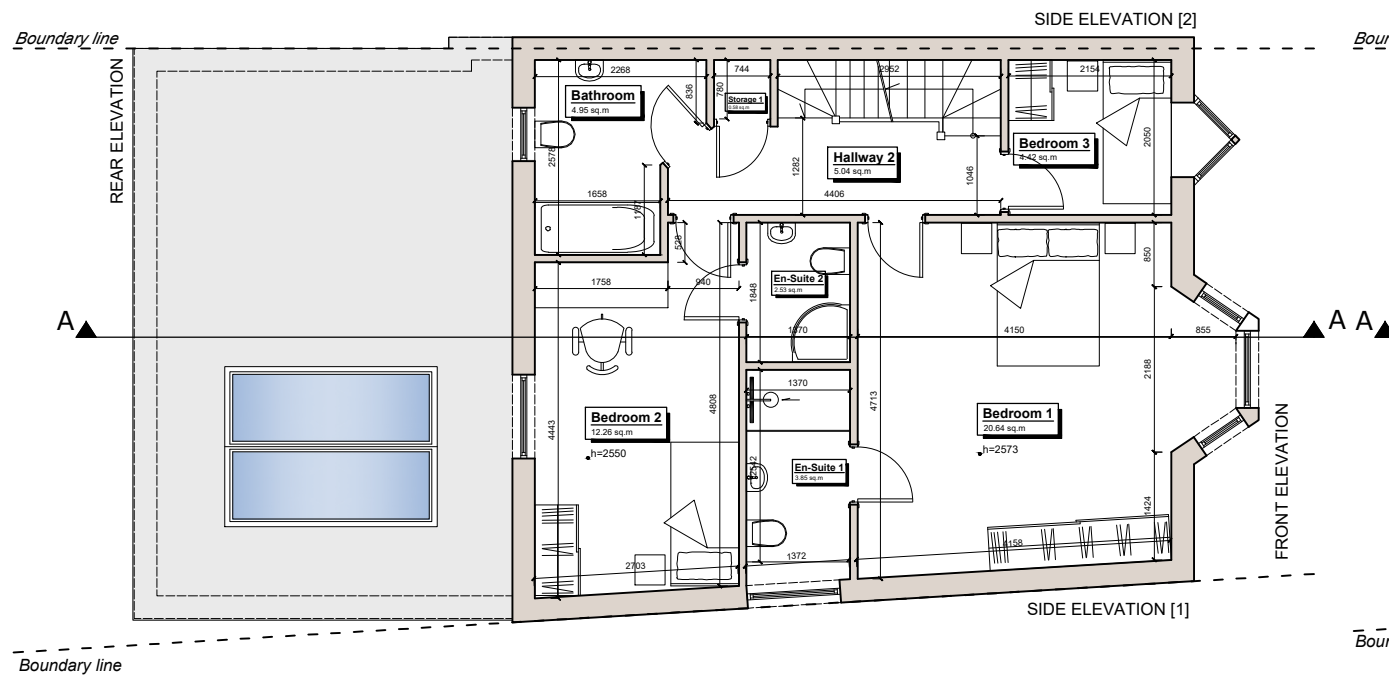

PROPOSED FIRST FLOOR PLAN

1: 100 @A3

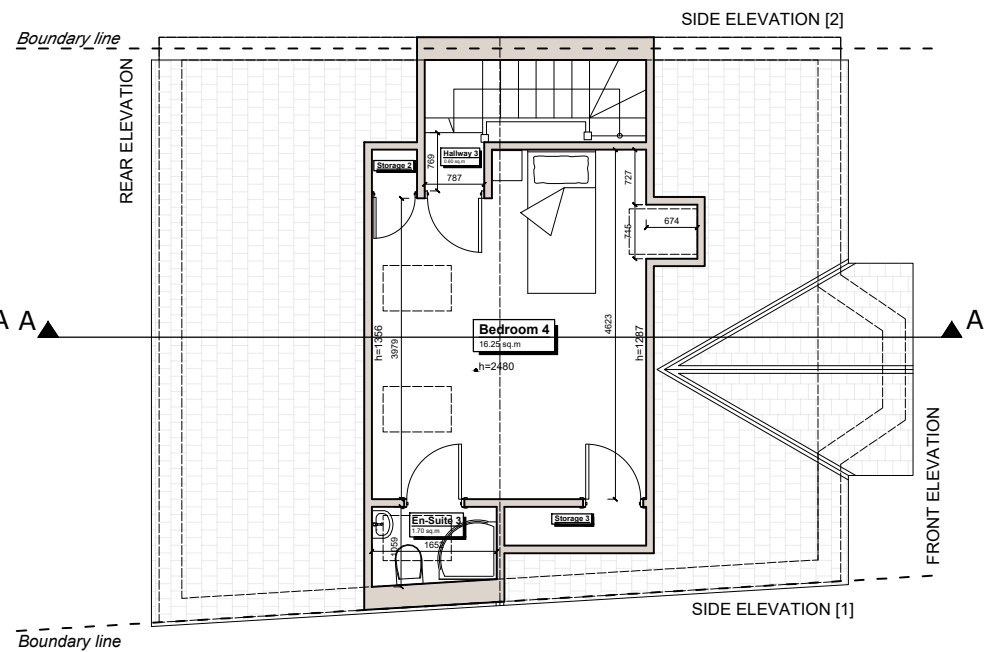


PROPOSED LOFT PLAN

1: 100 @A3


Existing walls	Newly-designed walls
----------------	----------------------



office@a-l-design.co.uk
www.a-l-design.co.uk


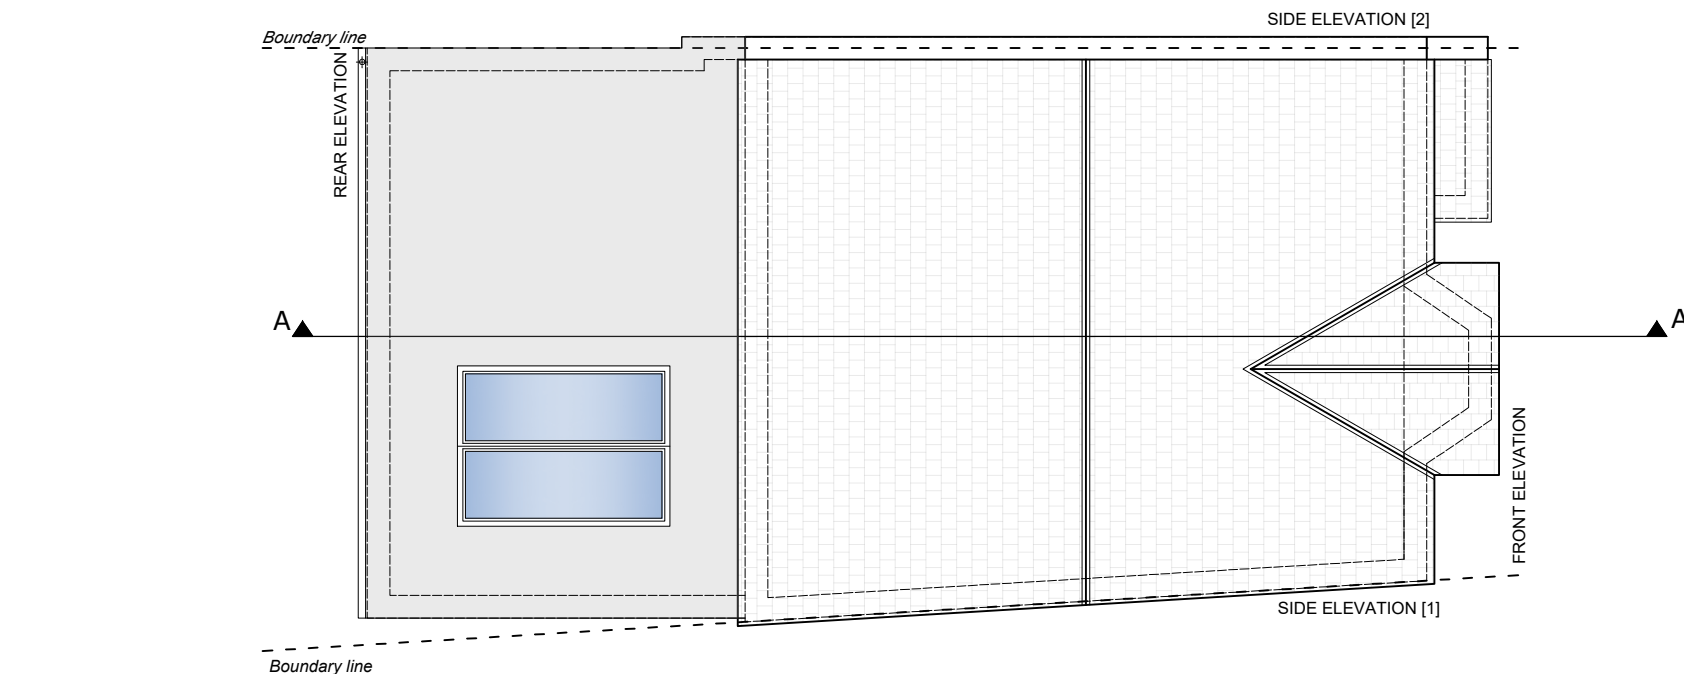


PROPOSED ROOF PLAN
1: 100 @A3

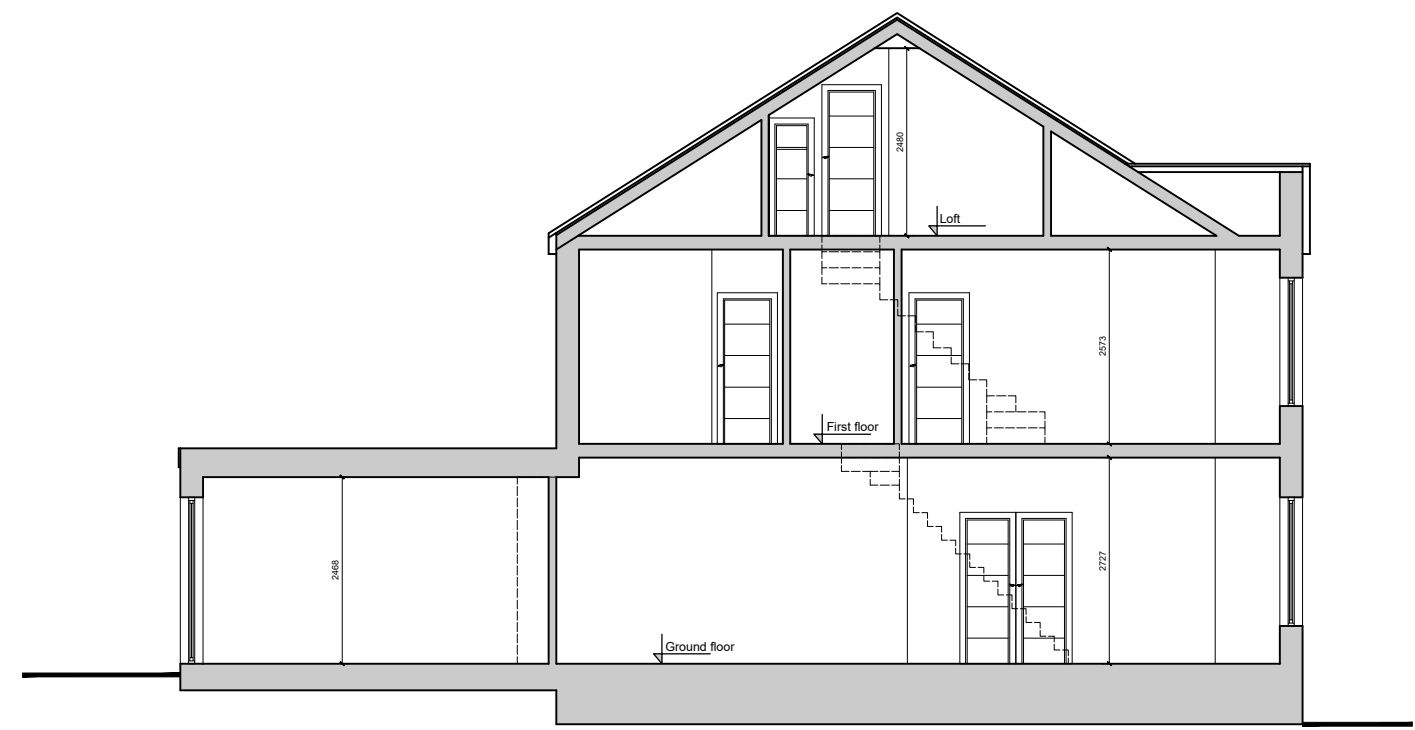

PROPOSED VERTICAL SECTION A-A
1: 100 @A3

1. The copyright of this drawing is vested in AL Design. It may not be reproduced in whole or part, nor used for the manufacture of any article without the express permission of the copyright holders.
2. Work to figured dimensions only.
3. Do not scale from drawings.
4. Any inconsistencies are to be reported to AL Design immediately.
5. This drawing is to be read in conjunction with all relevant structural engineer's and AL Design drawings and specifications.

 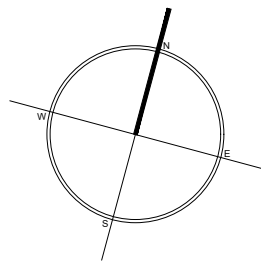

Revisions:	Date:	By:
X		X

Status drawing:	PLANNING
-----------------	----------

Drawing Title:	PROPOSED ROOF PLAN AND VERTICAL SECTION A-A
----------------	---


Job Title:	Job Code No.:
39 Fairview Road, London N15 6LH	FR39
Scale:	Date creation:
1:100 @A3	March 2026
Client:	Drawn by: JM
	Checked by: AL
Org. No.:	Rev.:
P02	





PROPOSED FRONT ELEVATION

1: 100 @A3

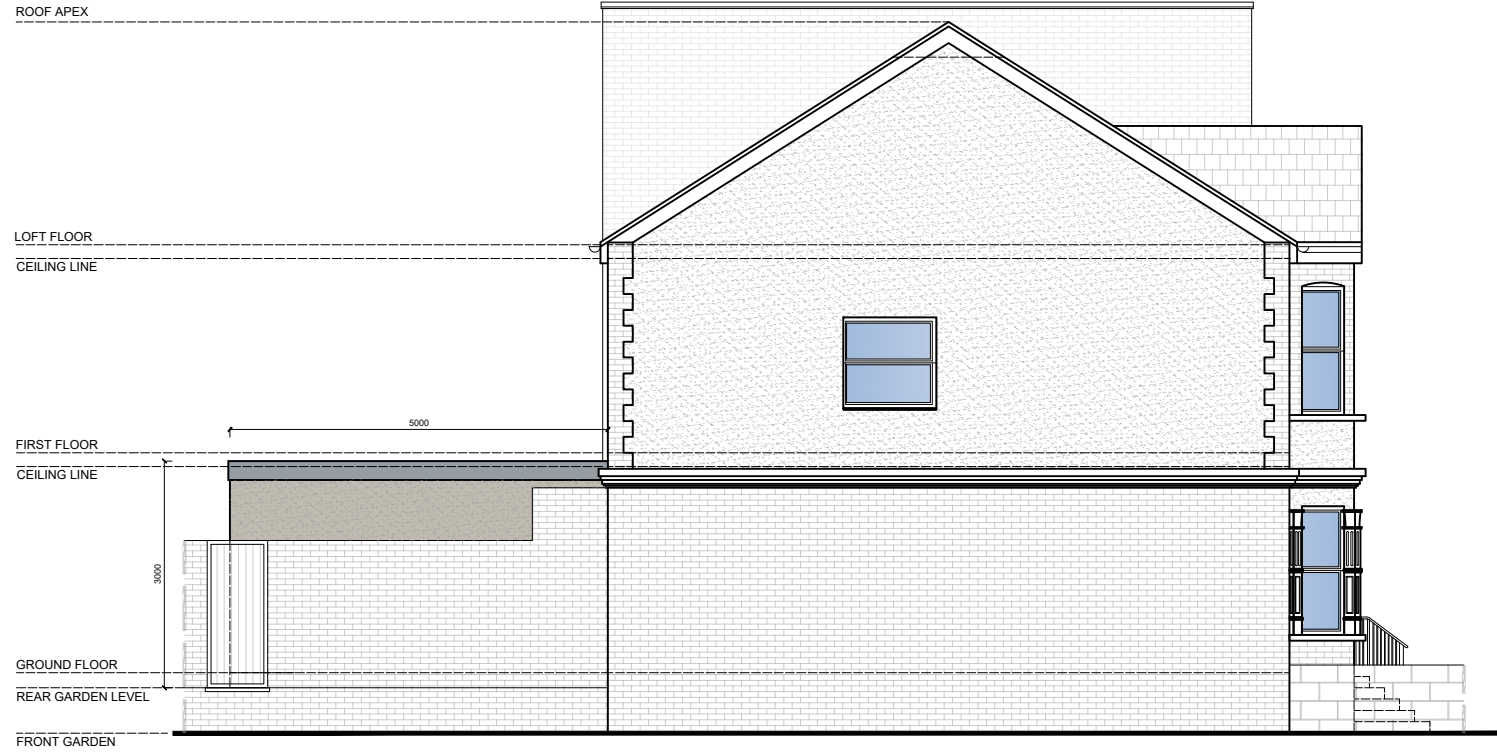


PROPOSED SIDE ELEVATION [1]

1: 100 @A3



PROPOSED REAR ELEVATION

1: 100 @A3

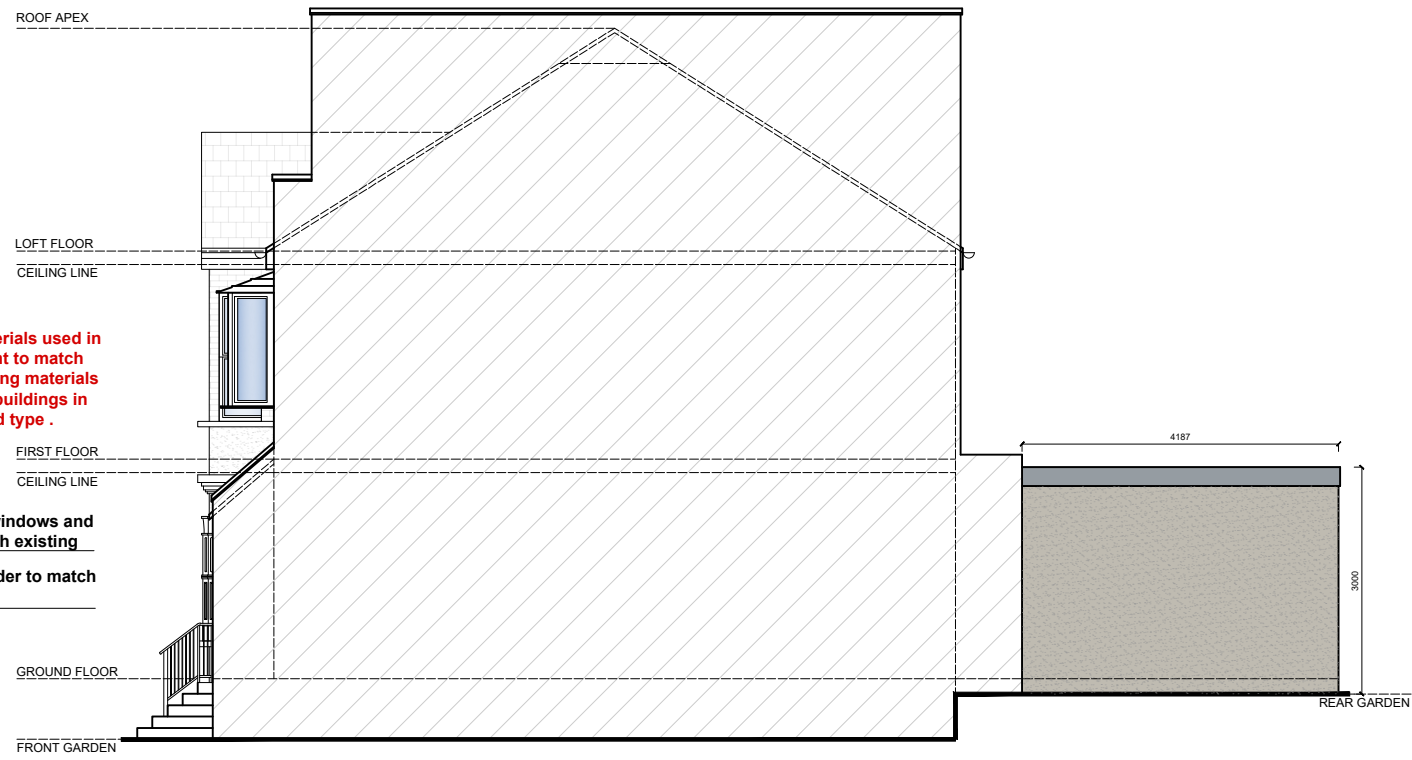



PROPOSED SIDE ELEVATION [2]

1: 100 @A3

The facing materials used in the development to match the original facing materials of the existing buildings in type, colour and type .

white UPVC windows and doors to match existing
off-white render to match existing

1. The copyright of this drawing is vested in AL Design. It may not be reproduced in whole or part, nor used for the manufacture of any article without the express permission of the copyright holders.
2. Work to figured dimensions only.
3. Do not scale from drawings.
4. Any inconsistencies are to be reported to AL Design immediately.
5. This drawing is to be read in conjunction with all relevant structural engineer's and AL Design drawings and specifications.

 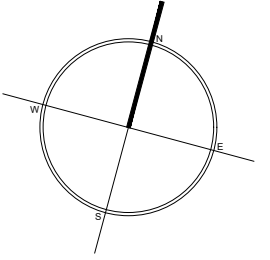

Revisions:	Date:	By:
X		X

Status drawing: **PLANNING**

Drawing Title: **PROPOSED ELEVATIONS**

Job Title:	Job Code No.:
39 Fairview Road, London N15 6LH	FR39
Scale:	Date creation:
1:100 @A3	March 2026
Client:	Drawn by: JM
	Checked by: AL
Org. No.:	Rev.:
P03	



office@a-l-design.co.uk
www.a-l-design.co.uk