



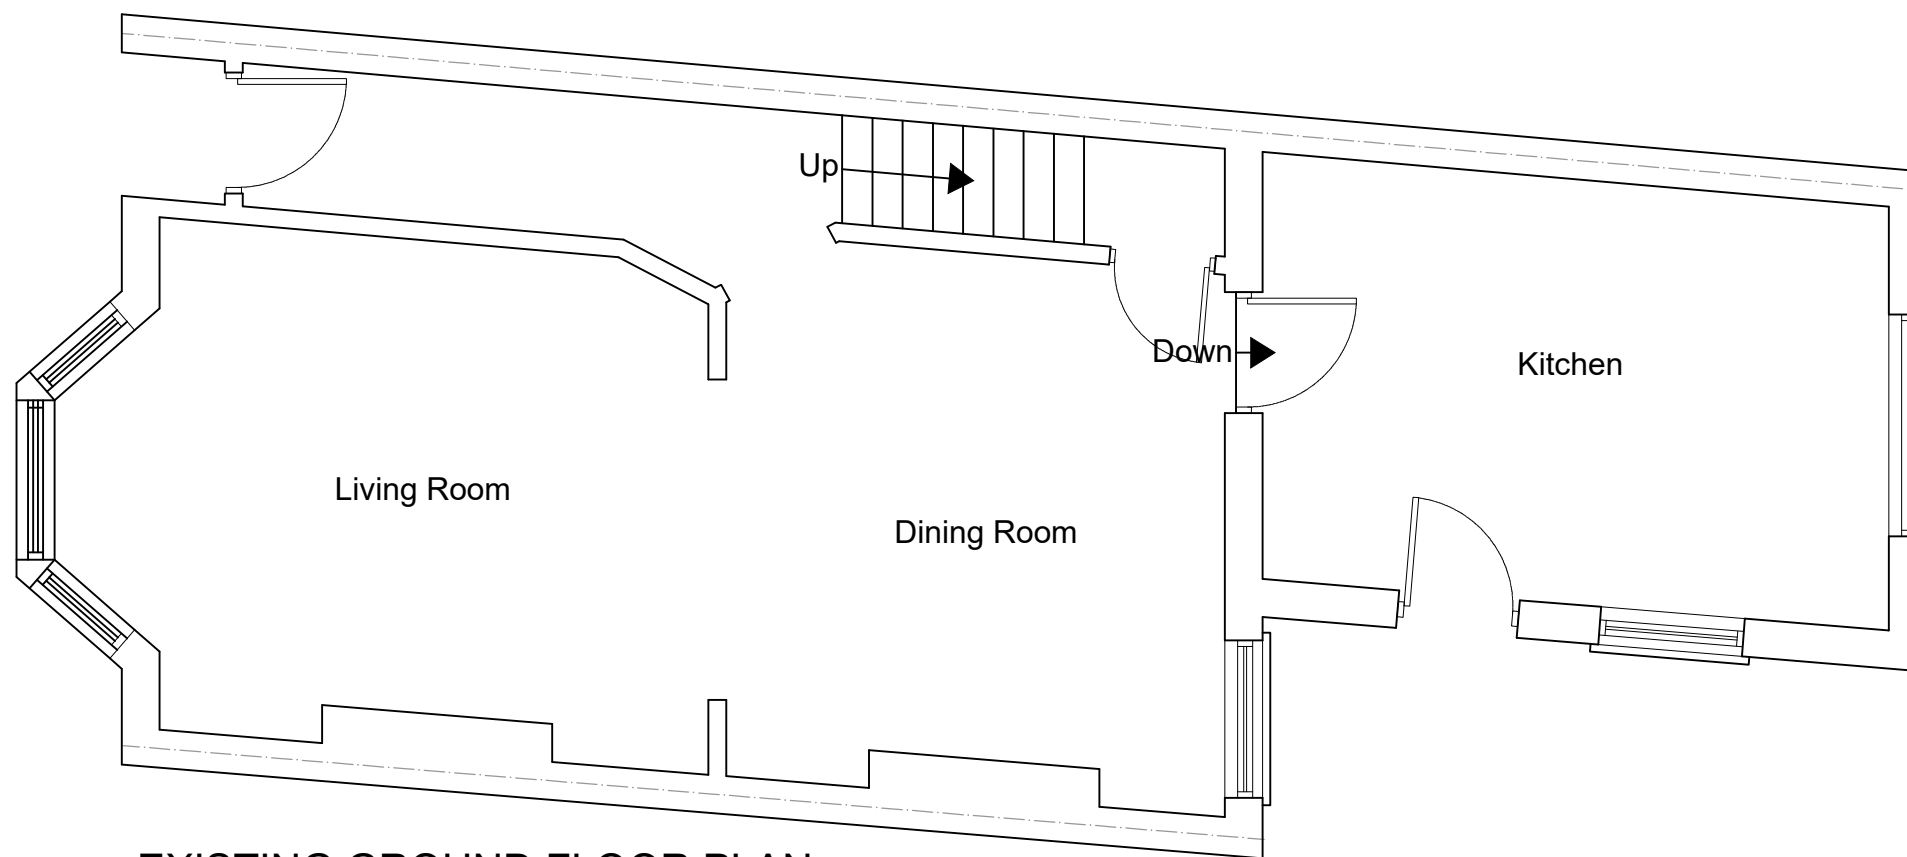



EXISTING GROUND FLOOR PLAN
SCALE 1:50

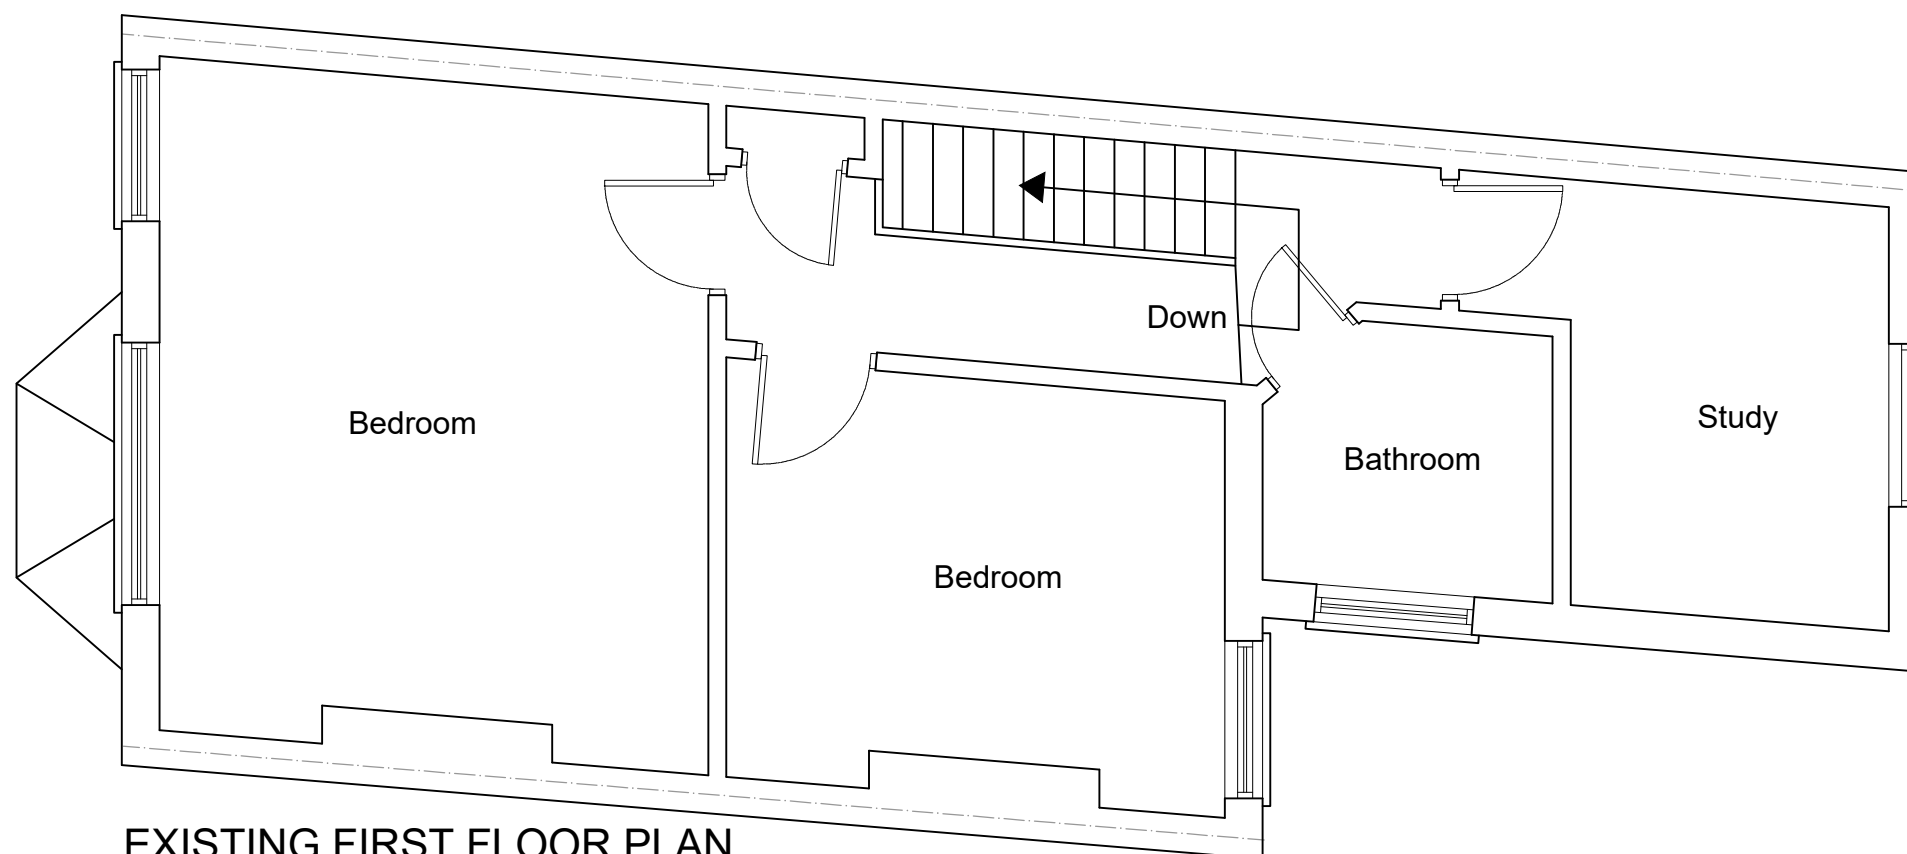

EXISTING FIRST FLOOR PLAN
SCALE 1:50




 SIMPLY LOFT	
Project: Loft Conversion with Dormer to Rear.	
Address: 15 ASHFIELD ROAD N4 1NY	
Scale: 1:50 @ A3	Dwg. no: A01
Drawn by: O.B.S	Date Drawn: 03-DEC-2025
For Drawings Tel: 0800 917 7571	
E-mail: info@simplyloft.co.uk	

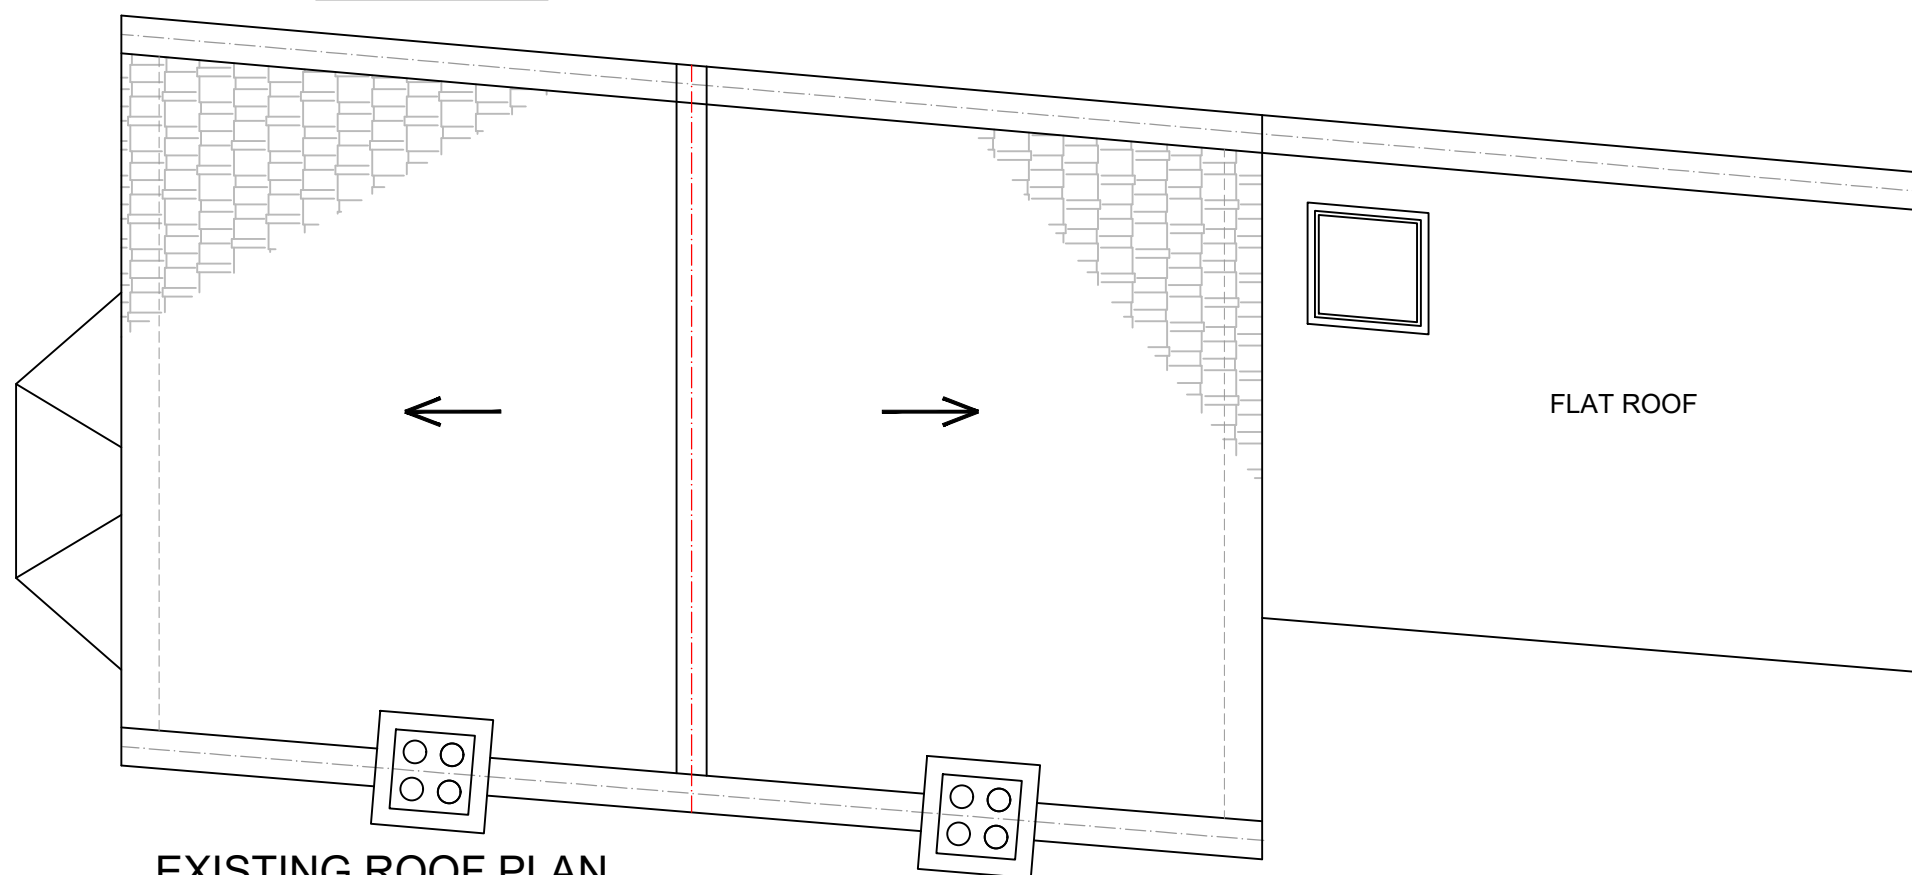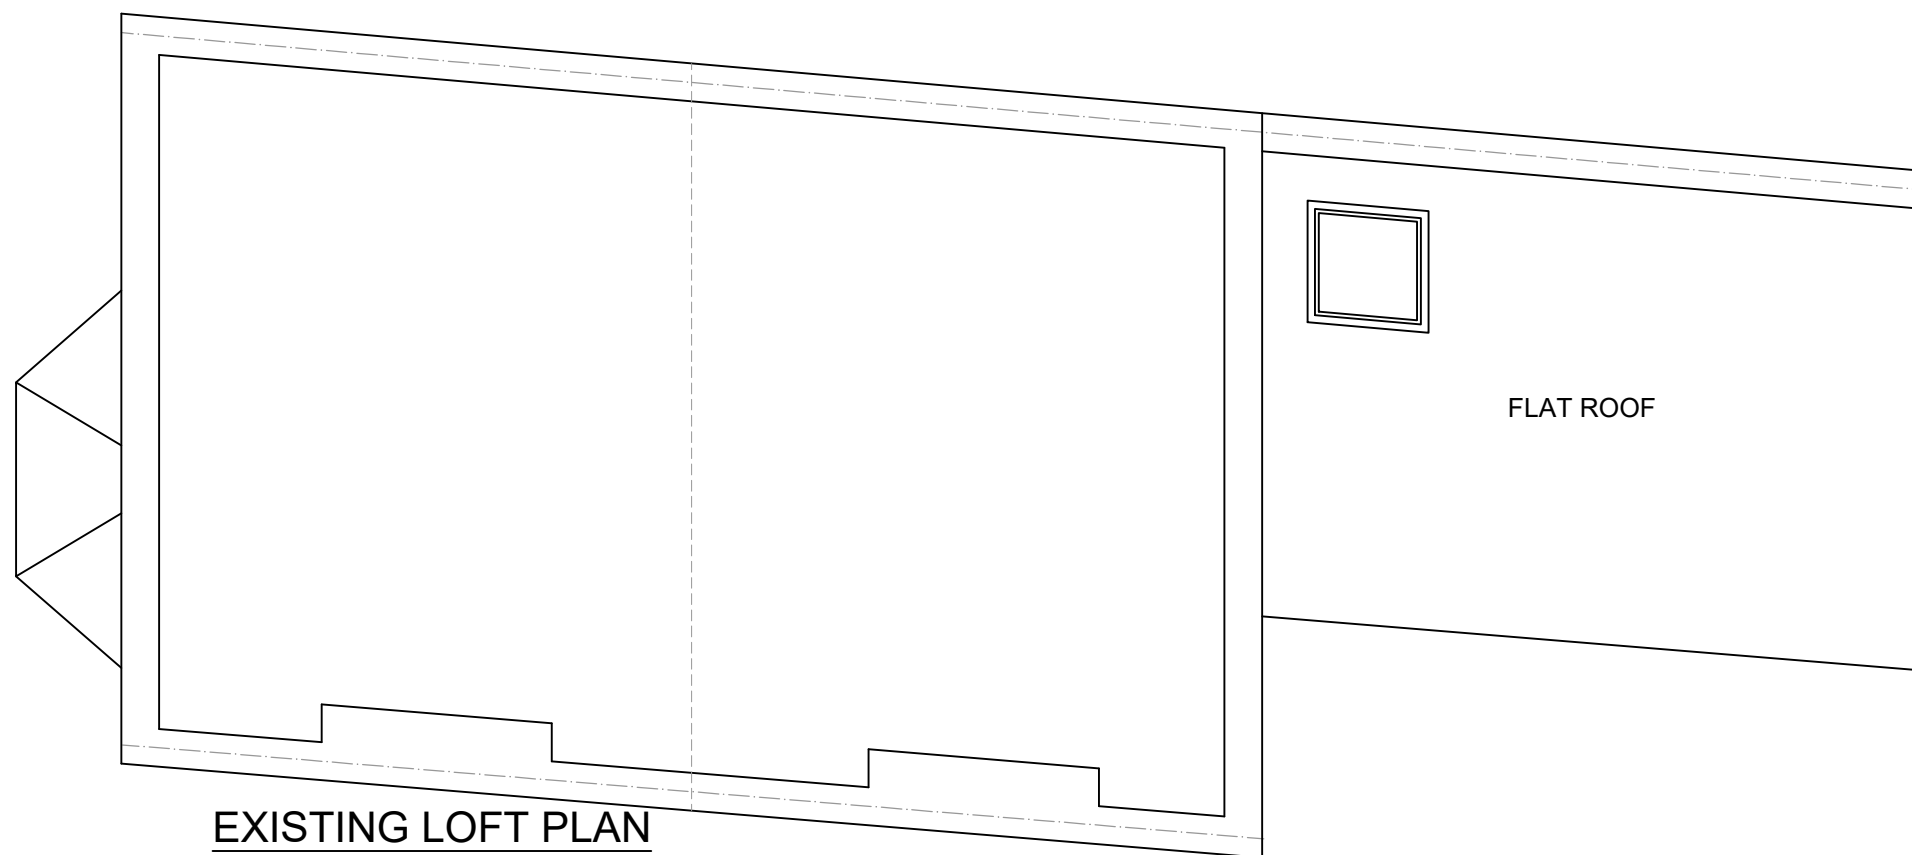


**SIMPLY
LOFT**


Project: Loft Conversion with Dormer to Rear.	
Address: 15 ASHFIELD ROAD N4 1NY	
Scale: 1:50 @ A3	Dwg. no: A02
Drawn by: O.B.S	Date Drawn: 03-DEC-2025
For Drawings Tel: 0800 917 7571	
E-mail: info@simplyloft.co.uk	

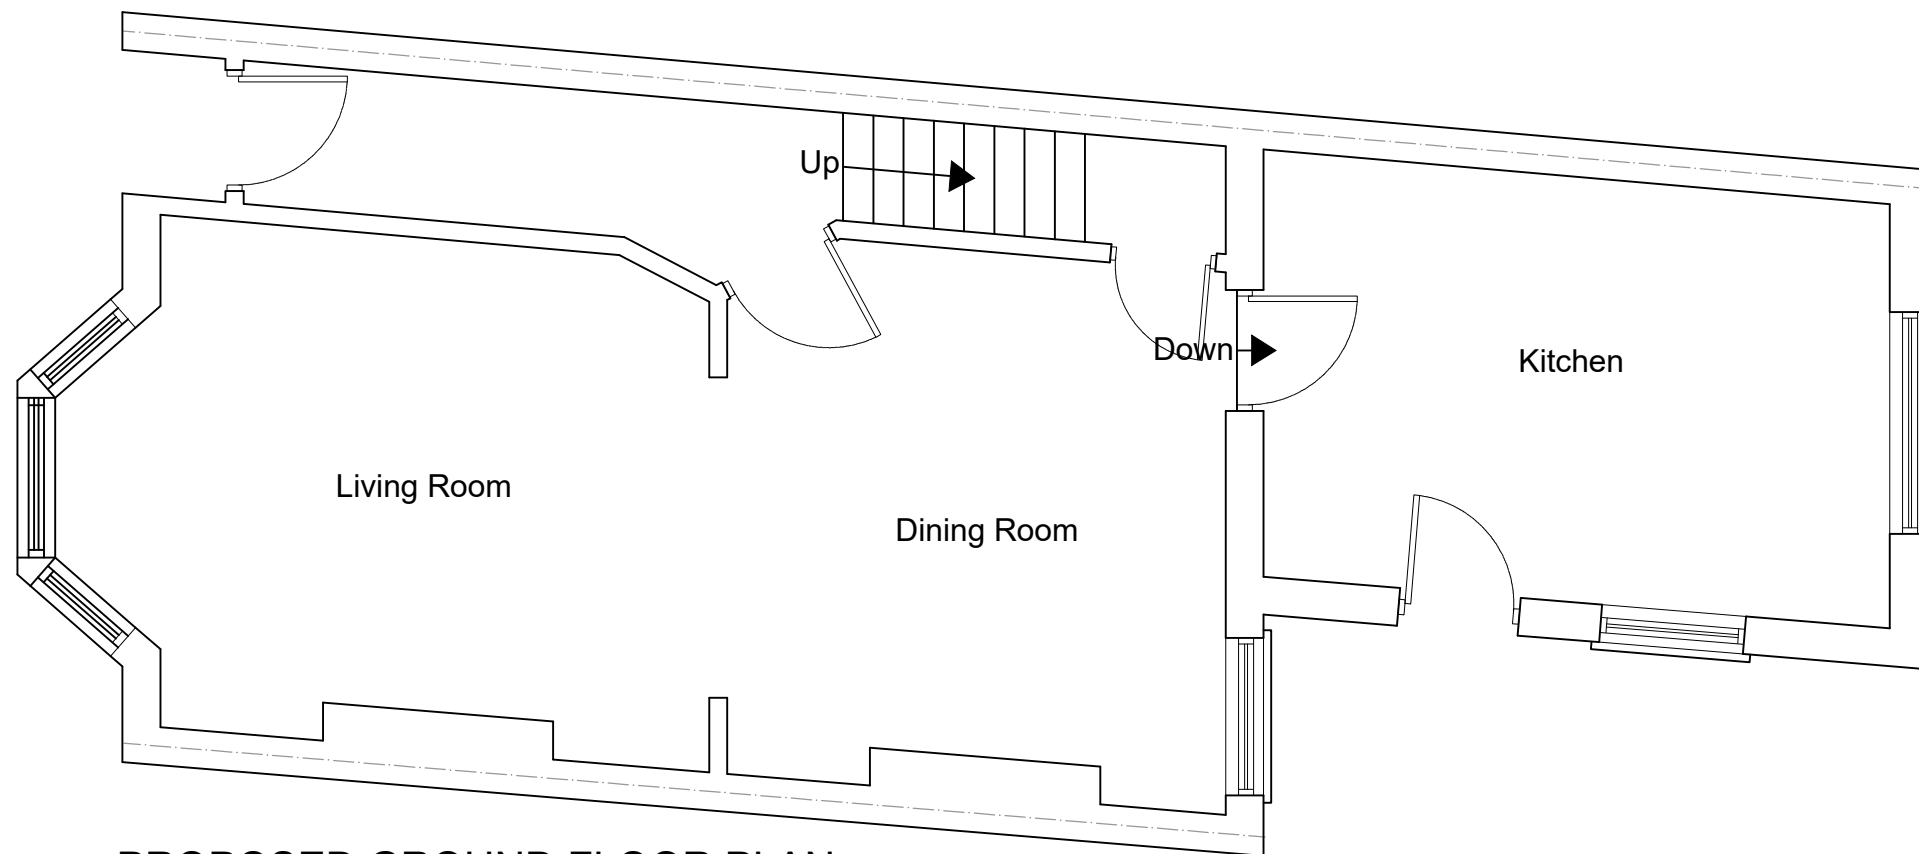

PROPOSED GROUND FLOOR PLAN
SCALE 1:50

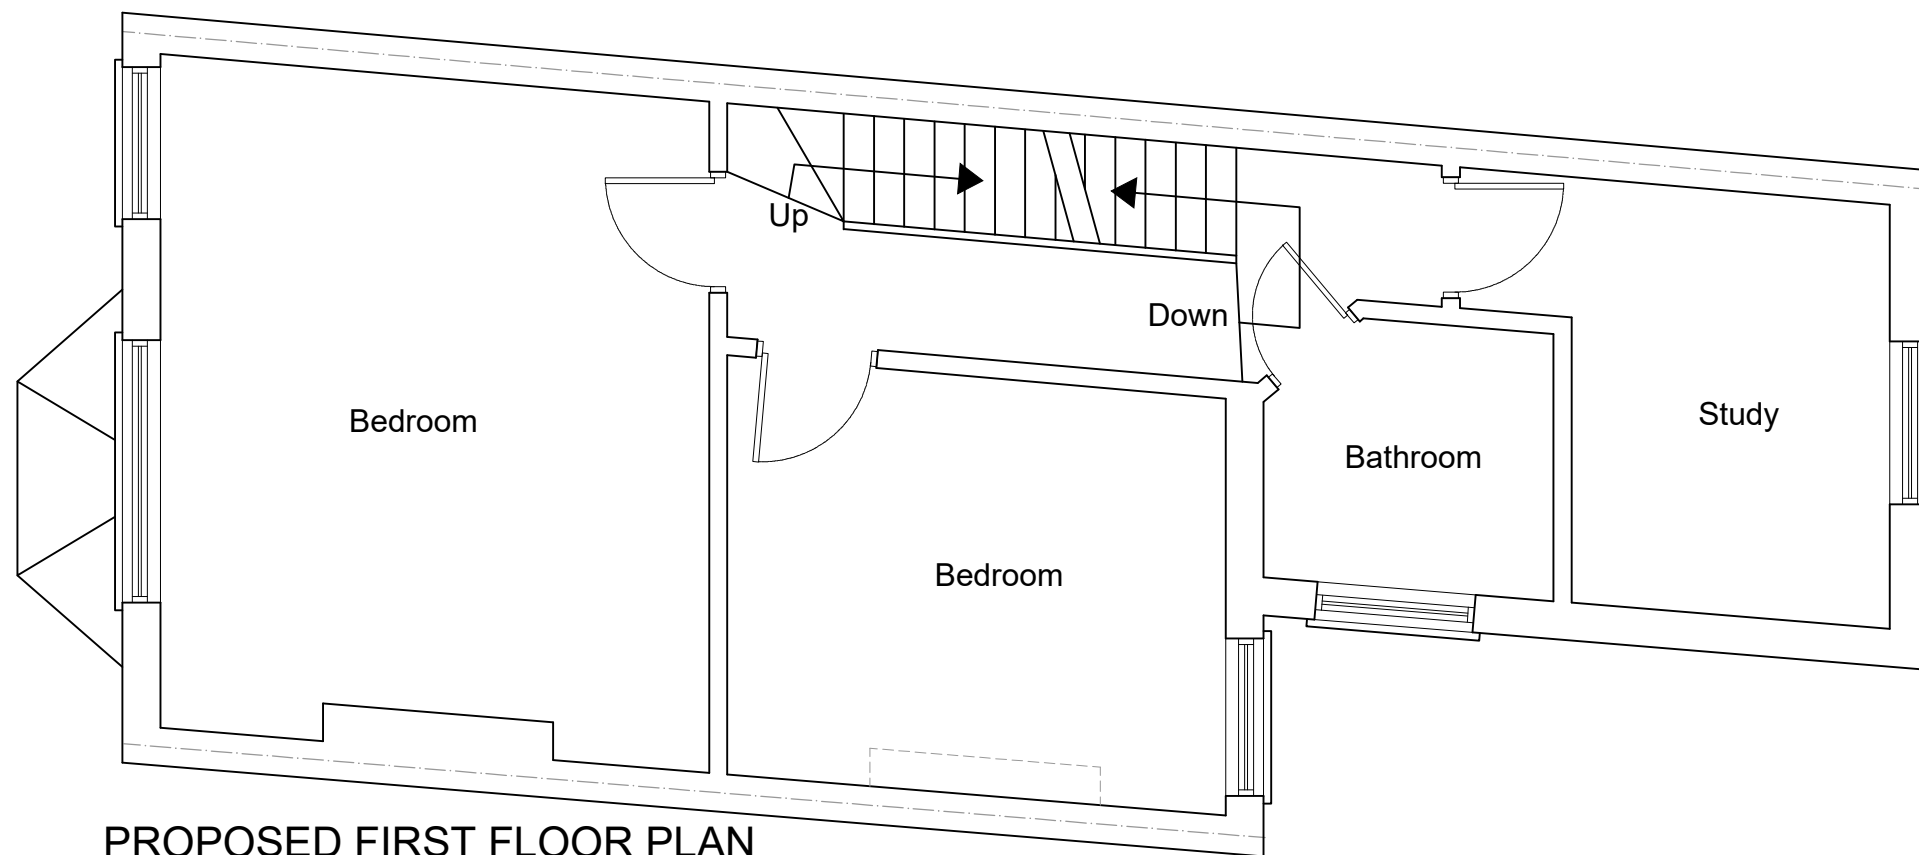


PROPOSED FIRST FLOOR PLAN
SCALE 1:50

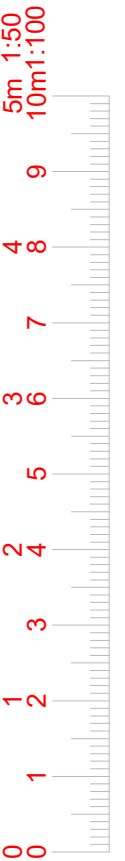




SIMPLY LOFT


Project: Loft Conversion with Dormer to Rear.	
Address: 15 ASHFIELD ROAD N4 1NY	
Scale: 1:50 @ A3	Dwg. no: A03
Drawn by: O.B.S	Date Drawn: 03-DEC-2025
For Drawings Tel: 0800 917 7571	
E-mail: info@simplyloft.co.uk	

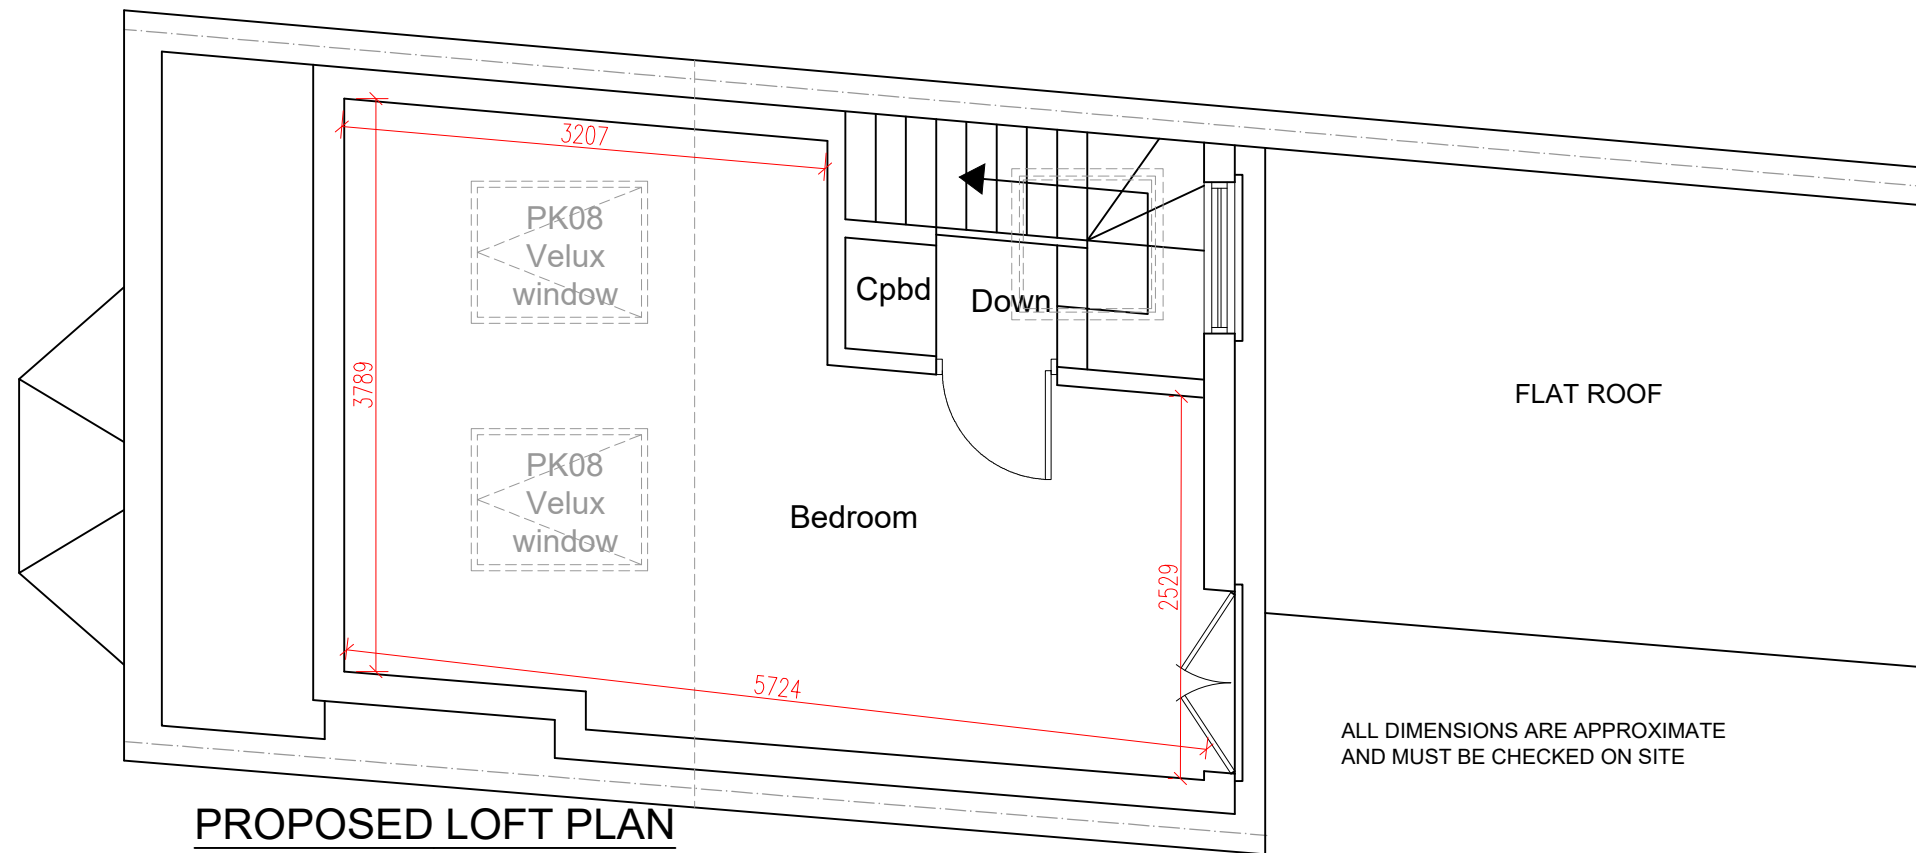

PROPOSED LOFT PLAN
SCALE 1:50

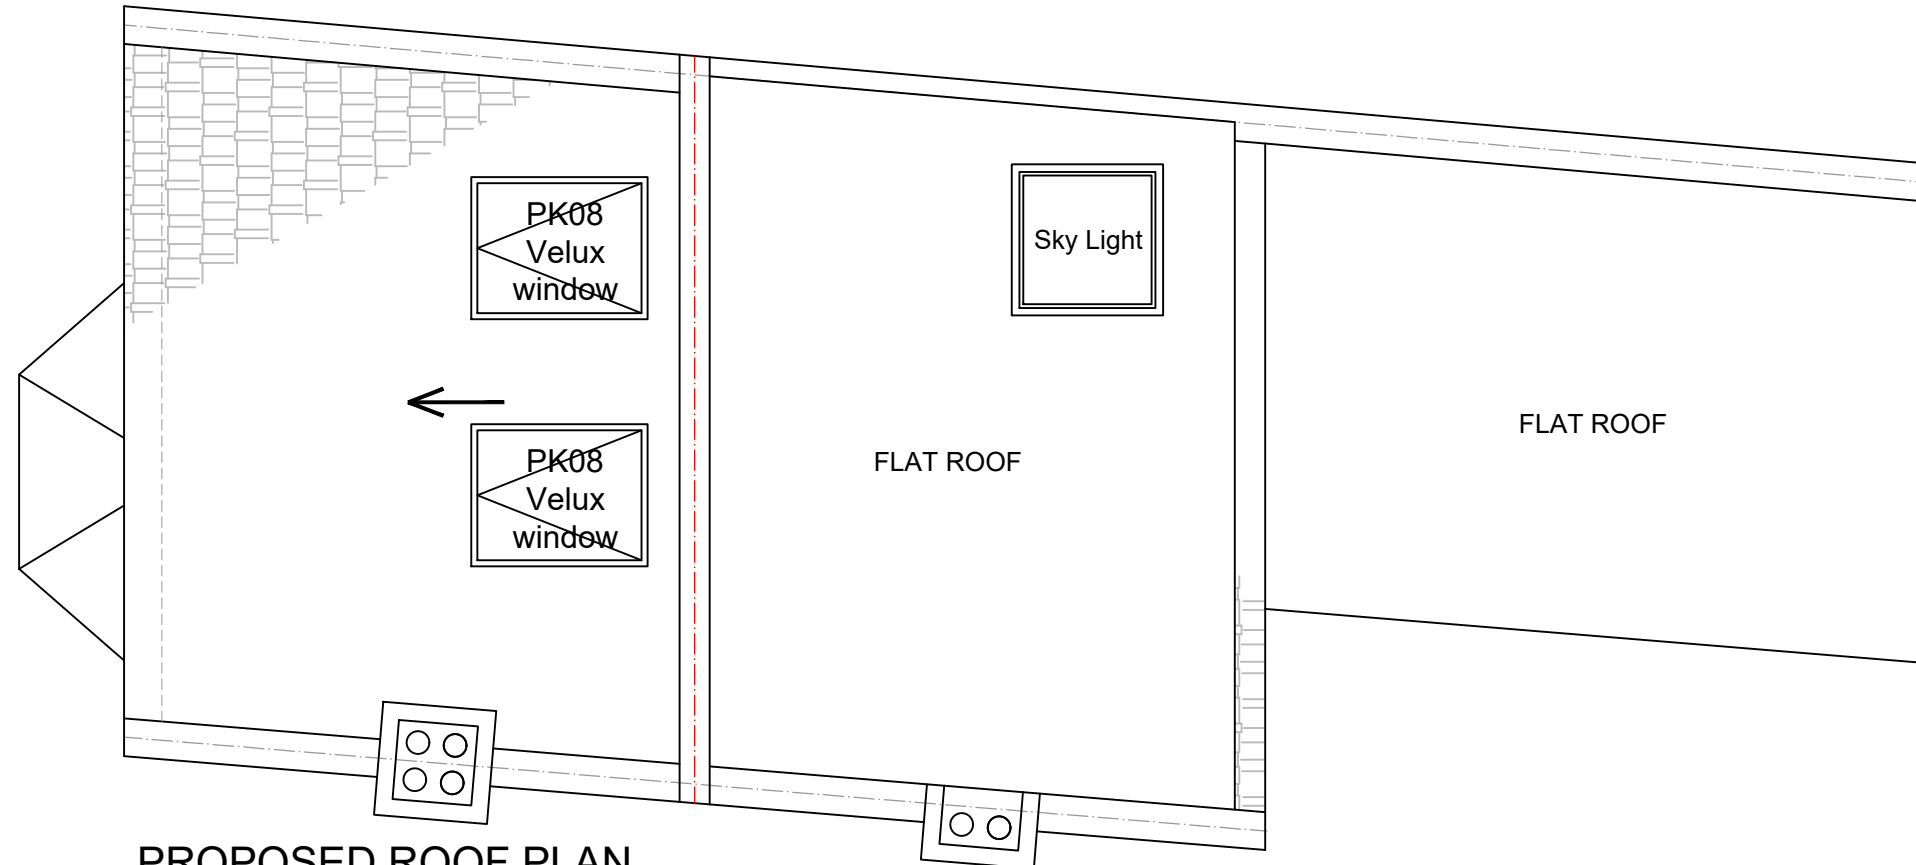

PROPOSED ROOF PLAN
SCALE 1:50

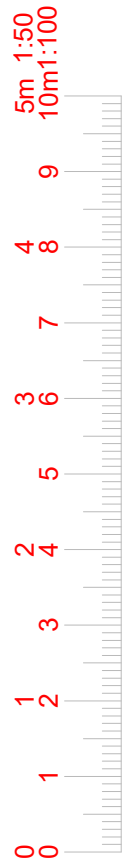




SIMPLY LOFT

Project: Loft Conversion with Dormer to Rear.	
Address: 15 ASHFIELD ROAD N4 1NY	
Scale: 1:50 @ A3	Dwg. no: A04
Drawn by: O.B.S	Date Drawn: 03-DEC-2025
For Drawings Tel: 0800 917 7571	
E-mail: info@simplyloft.co.uk	




EXISTING FRONT ELEVATION
SCALE 1:100

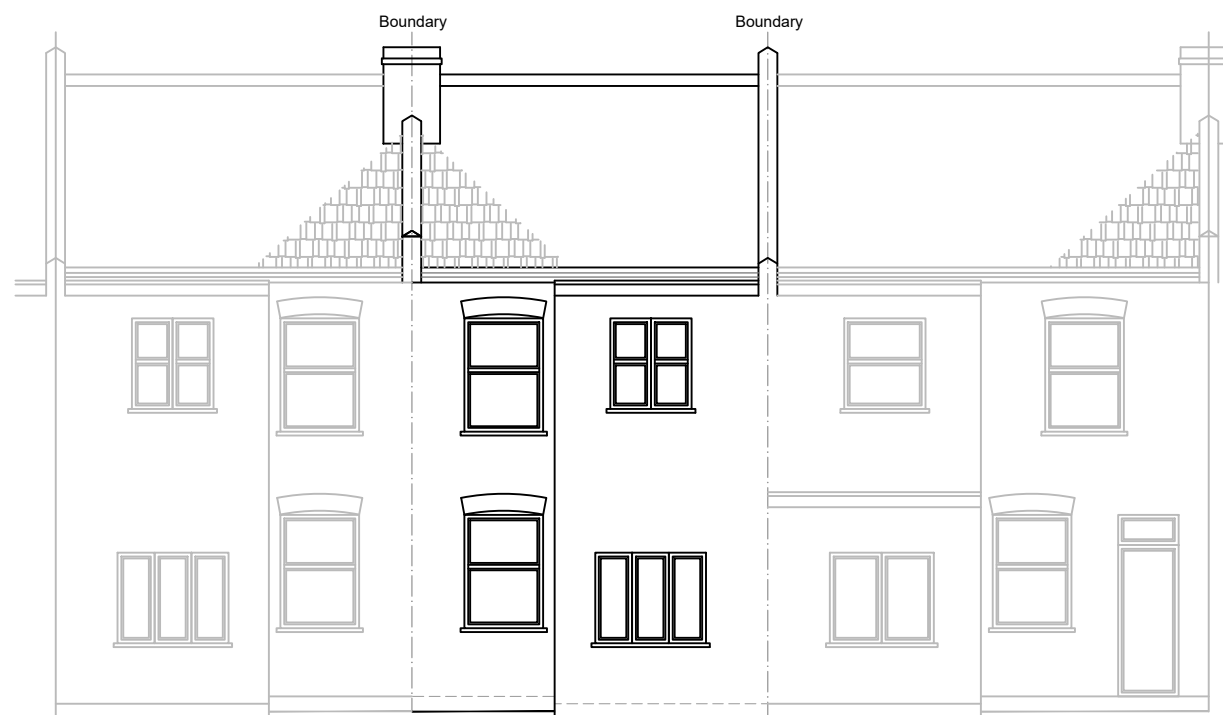

EXISTING REAR ELEVATION
SCALE 1:100



EXISTING ELEVATION SIDE A
SCALE 1:100

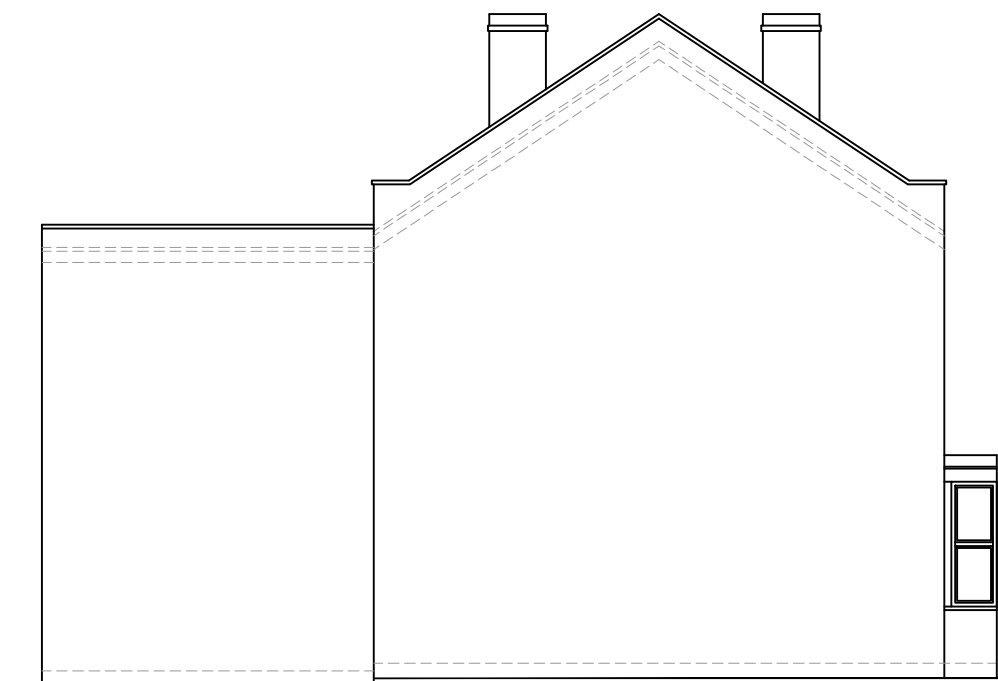

EXISTING ELEVATION SIDE B
SCALE 1:100



SIMPLY LOFT

Project: Loft Conversion with Dormer to Rear.

Address: 15 ASHFIELD ROAD N4 1NY

Scale: 1:100 @ A3 Dwg. no: A05

Drawn by: O.B.S Date Drawn: 03-DEC-2025

For Drawings Tel: 0800 917 7571

E-mail: info@simplyloft.co.uk



PROPOSED FRONT ELEVATION
SCALE 1:100




PROPOSED REAR ELEVATION
SCALE 1:100


ALL PROPOSED MATERIALS TO MATCH
THOSE OF EXISTING PROPERTY



PROPOSED ELEVATION SIDE A
SCALE 1:100

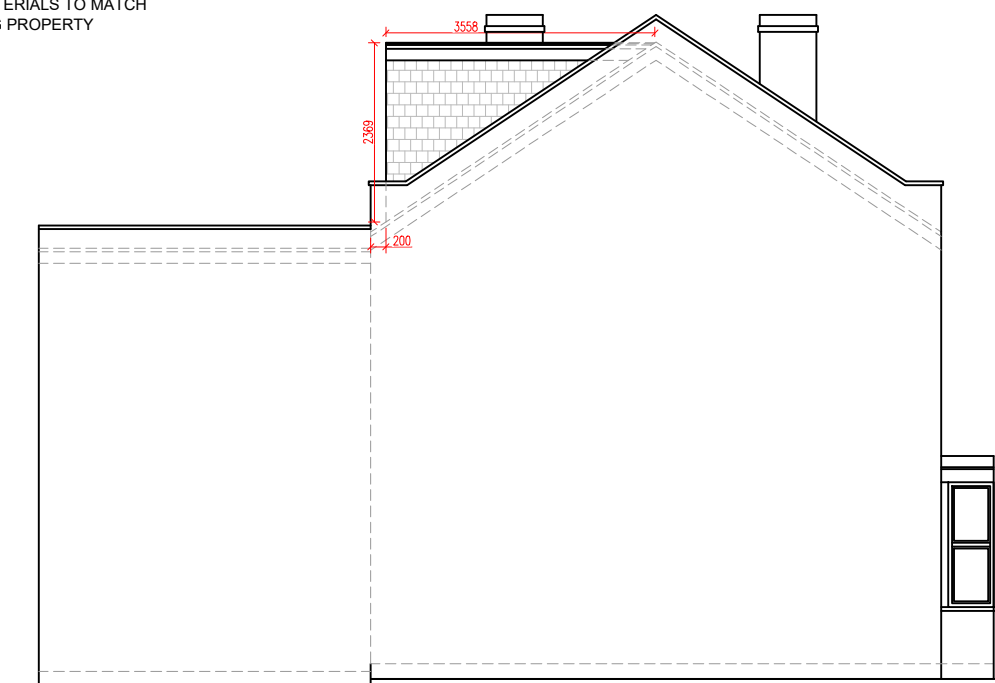

PROPOSED ELEVATION SIDE B
SCALE 1:100

 

SIMPLY LOFT

Project: Loft Conversion with Dormer to Rear.


Address: 15 ASHFIELD ROAD N4 1NY

Scale: 1:100 @ A3 Dwg. no: A06


Drawn by: O.B.S Date Drawn: 03-DEC-2025

For Drawings Tel: 0800 917 7571

E-mail: info@simplyloft.co.uk

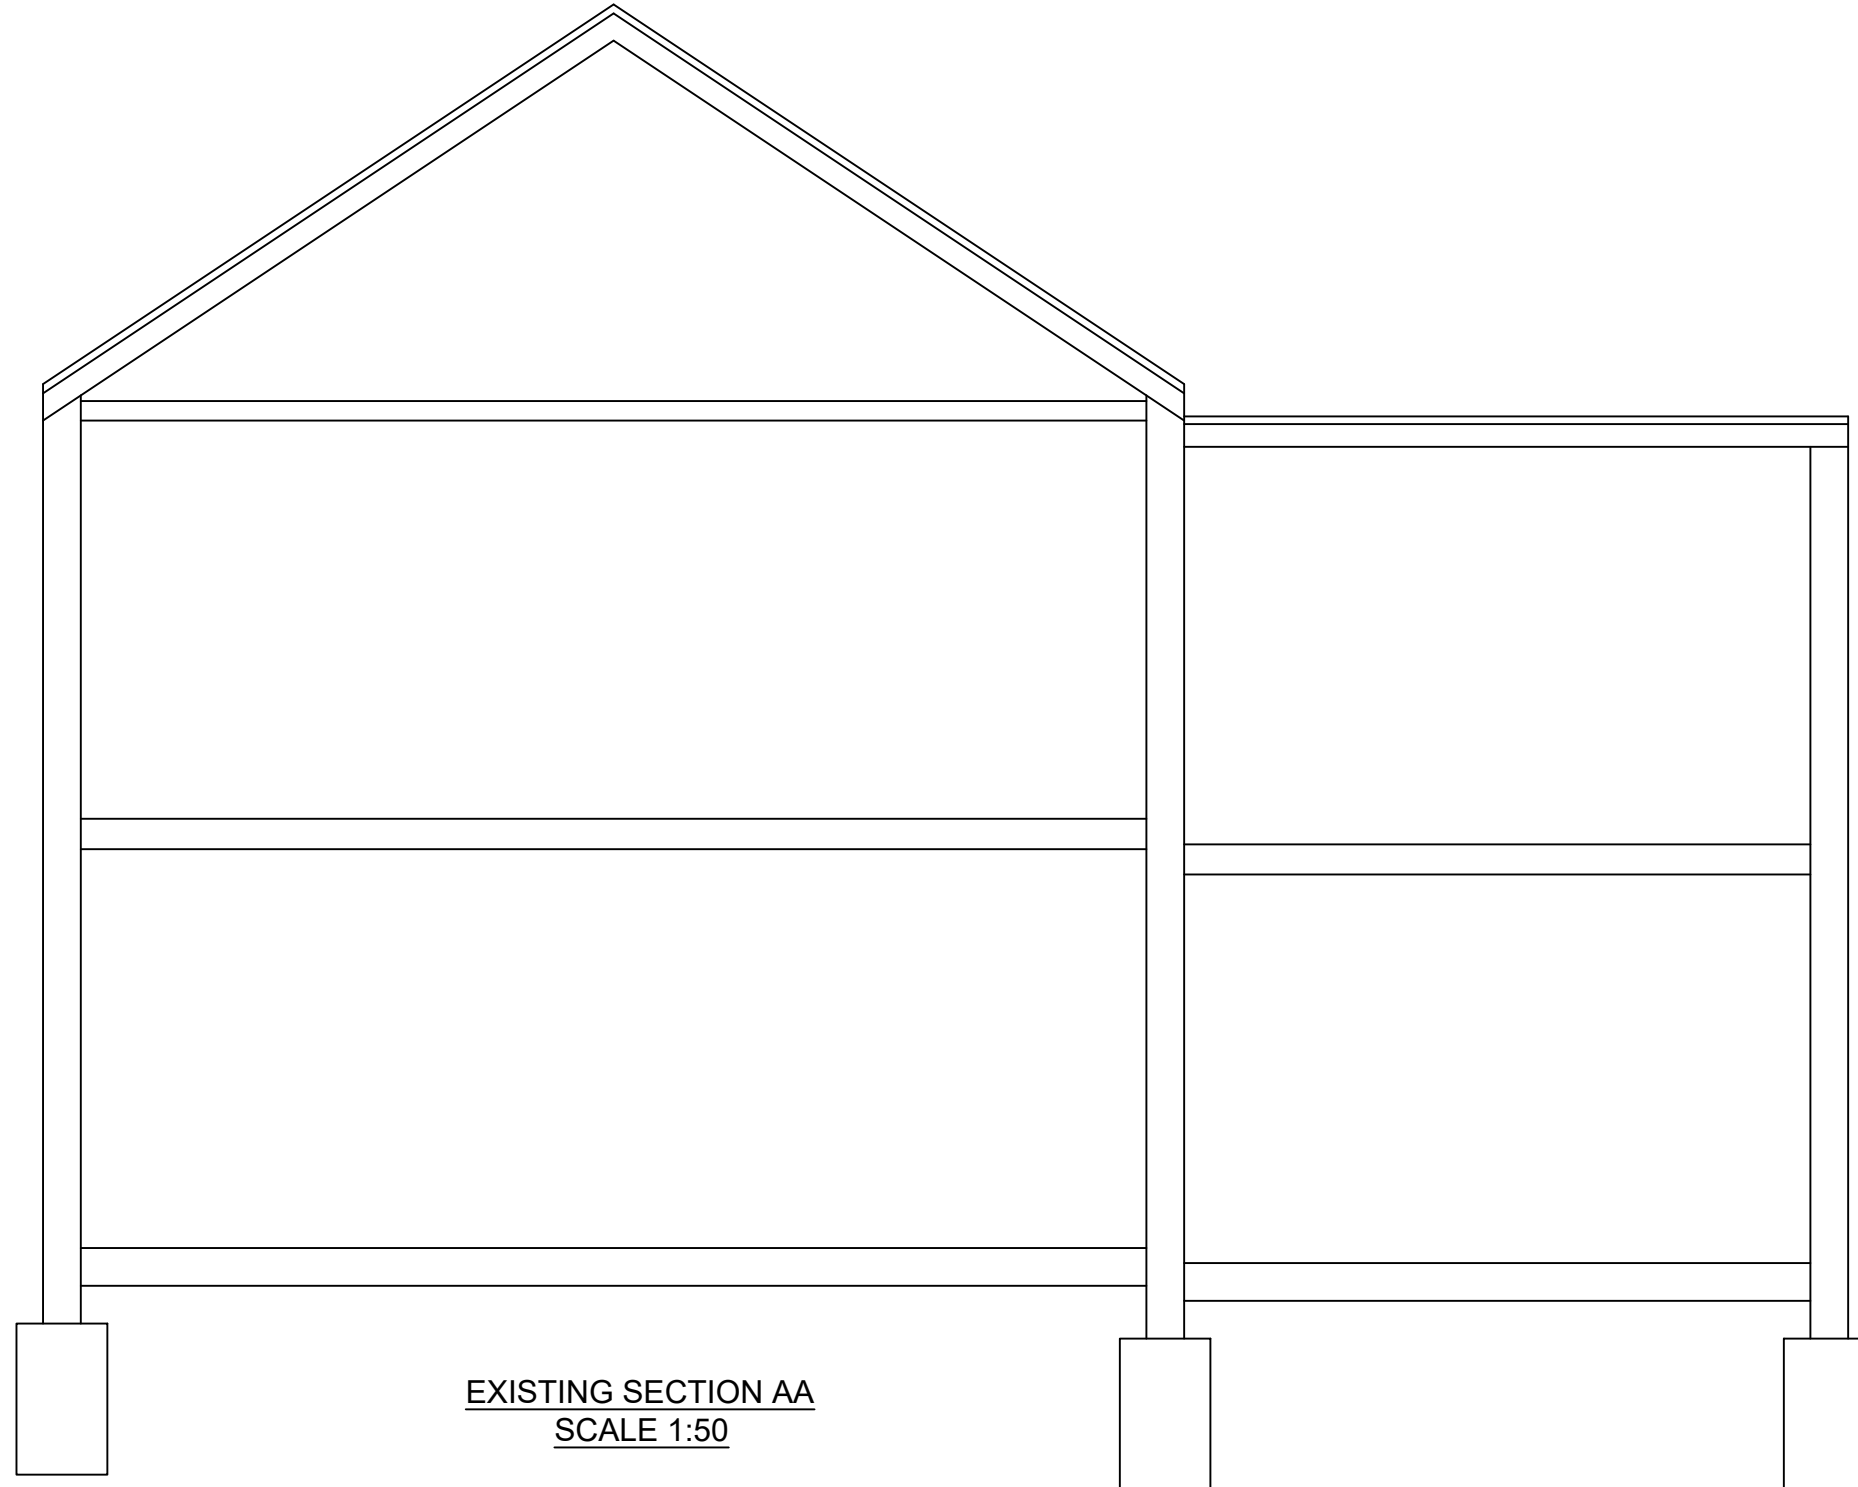


EXISTING SECTION AA
SCALE 1:50

 




**SIMPLY
LOFT**

Project: Loft Conversion with Dormer to Rear.	
Address: 15 ASHFIELD ROAD N4 1NY	
Scale: 1:50 @ A3	Dwg. no: A07
Drawn by: O.B.S	Date Drawn: 03-DEC-2025
For Drawings Tel: 0800 917 7571	
E-mail: info@simplyloft.co.uk	

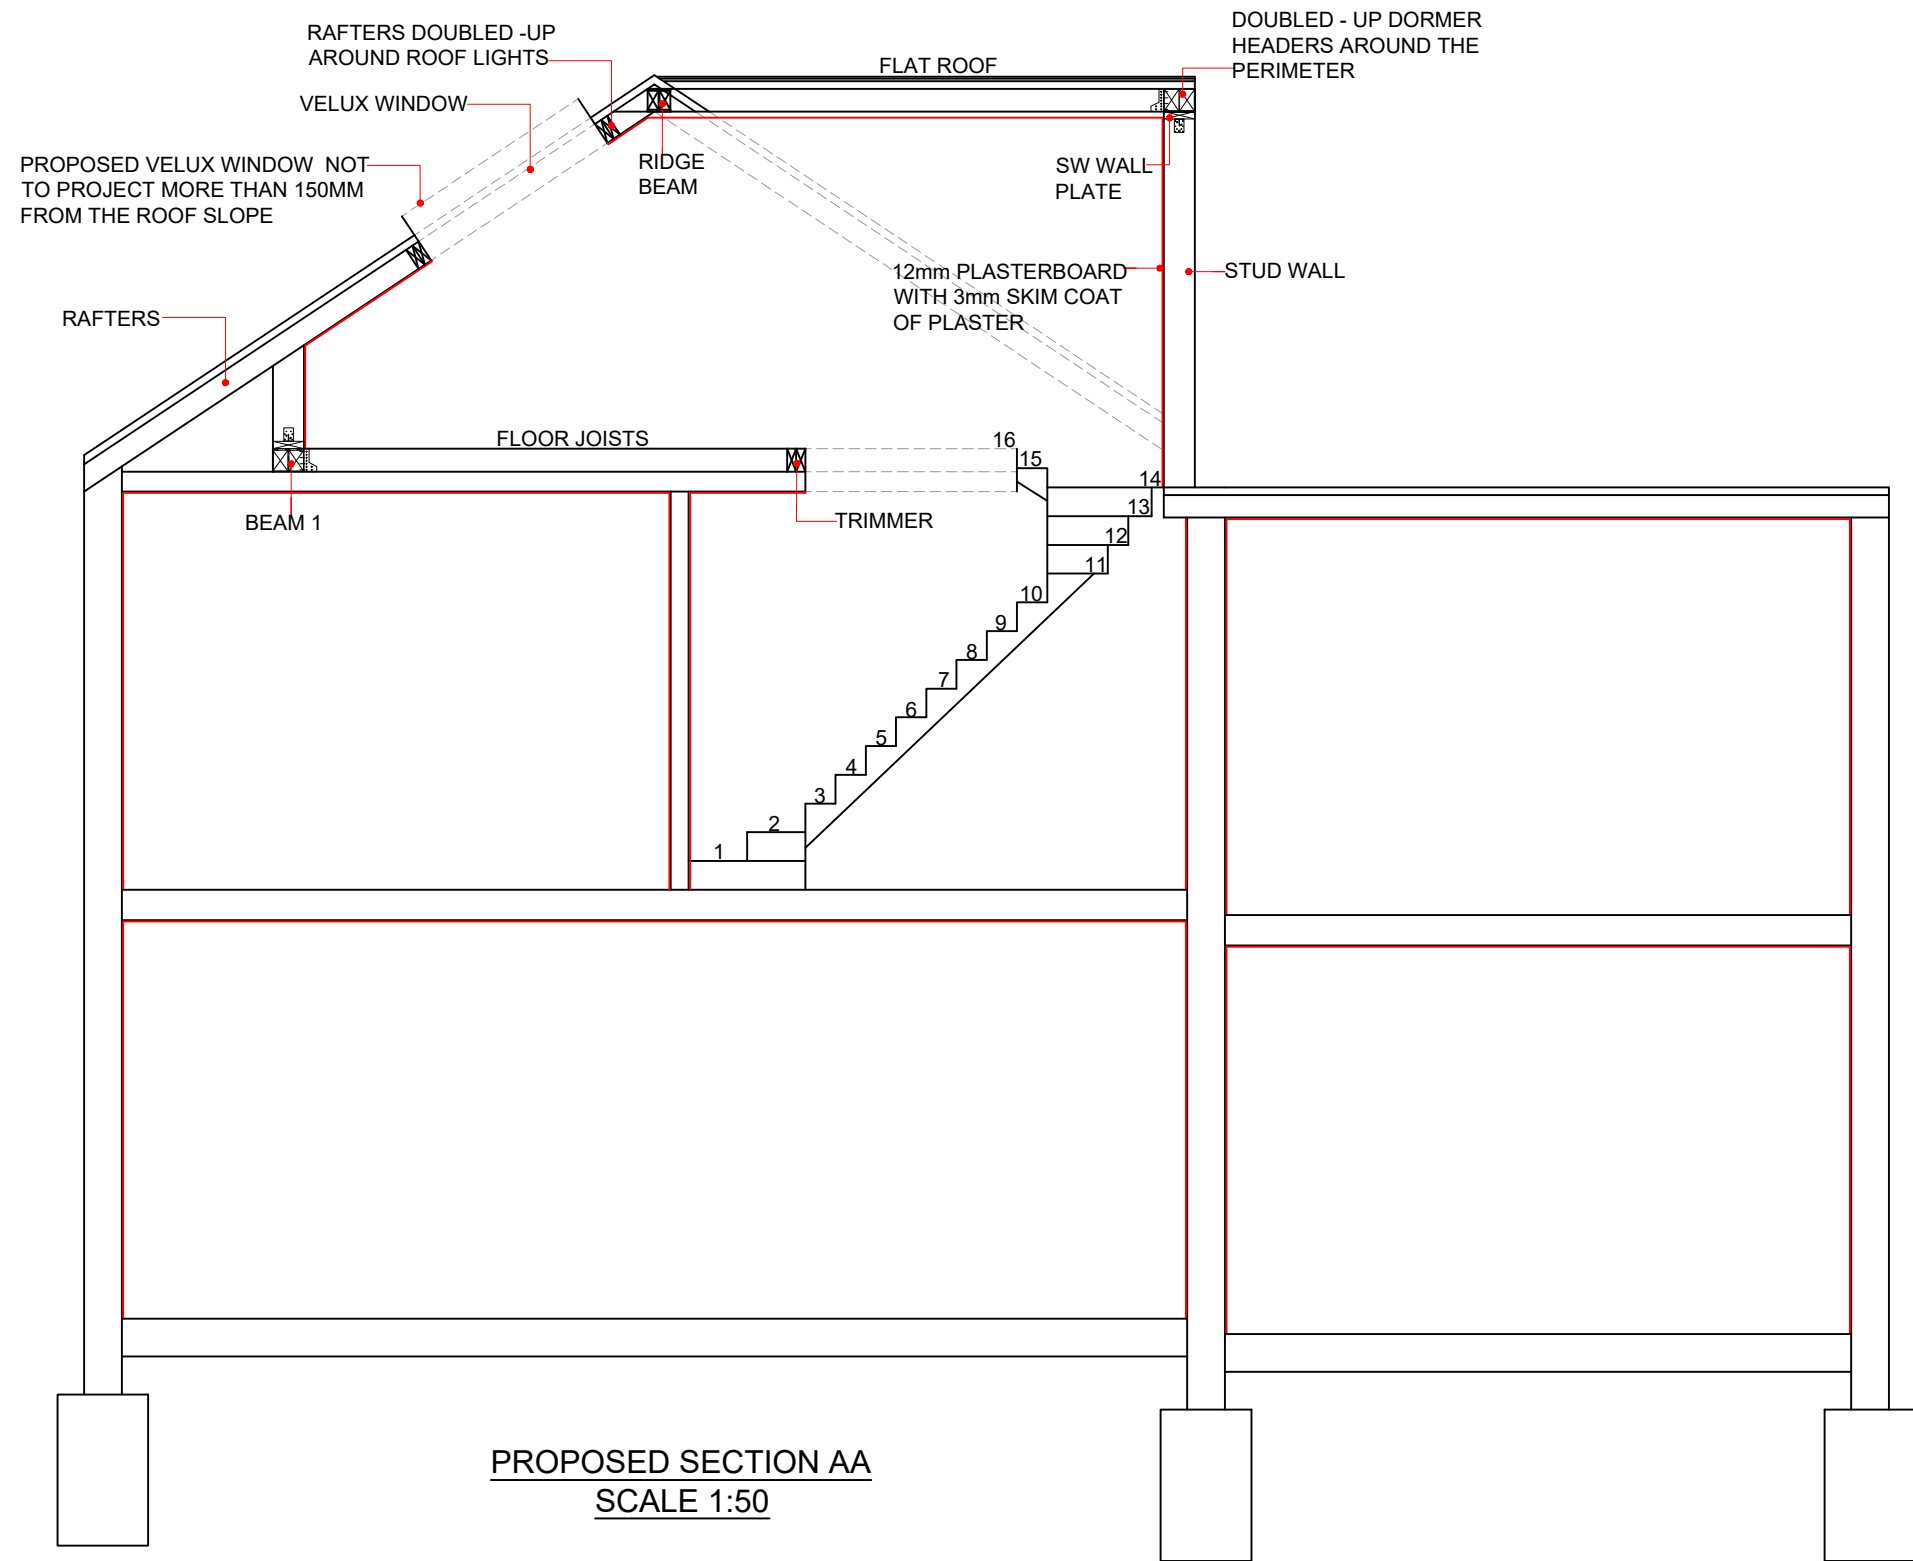


PROPOSED SECTION AA
SCALE 1:50

 



**SIMPLY
LOFT**



Project: Loft Conversion with Dormer to Rear.	
Address: 15 ASHFIELD ROAD N4 1NY	
Scale: 1:50 @ A3	Dwg. no: A08
Drawn by: O.B.S	Date Drawn: 03-DEC-2025
For Drawings Tel: 0800 917 7571	
E-mail: info@simplyloft.co.uk	

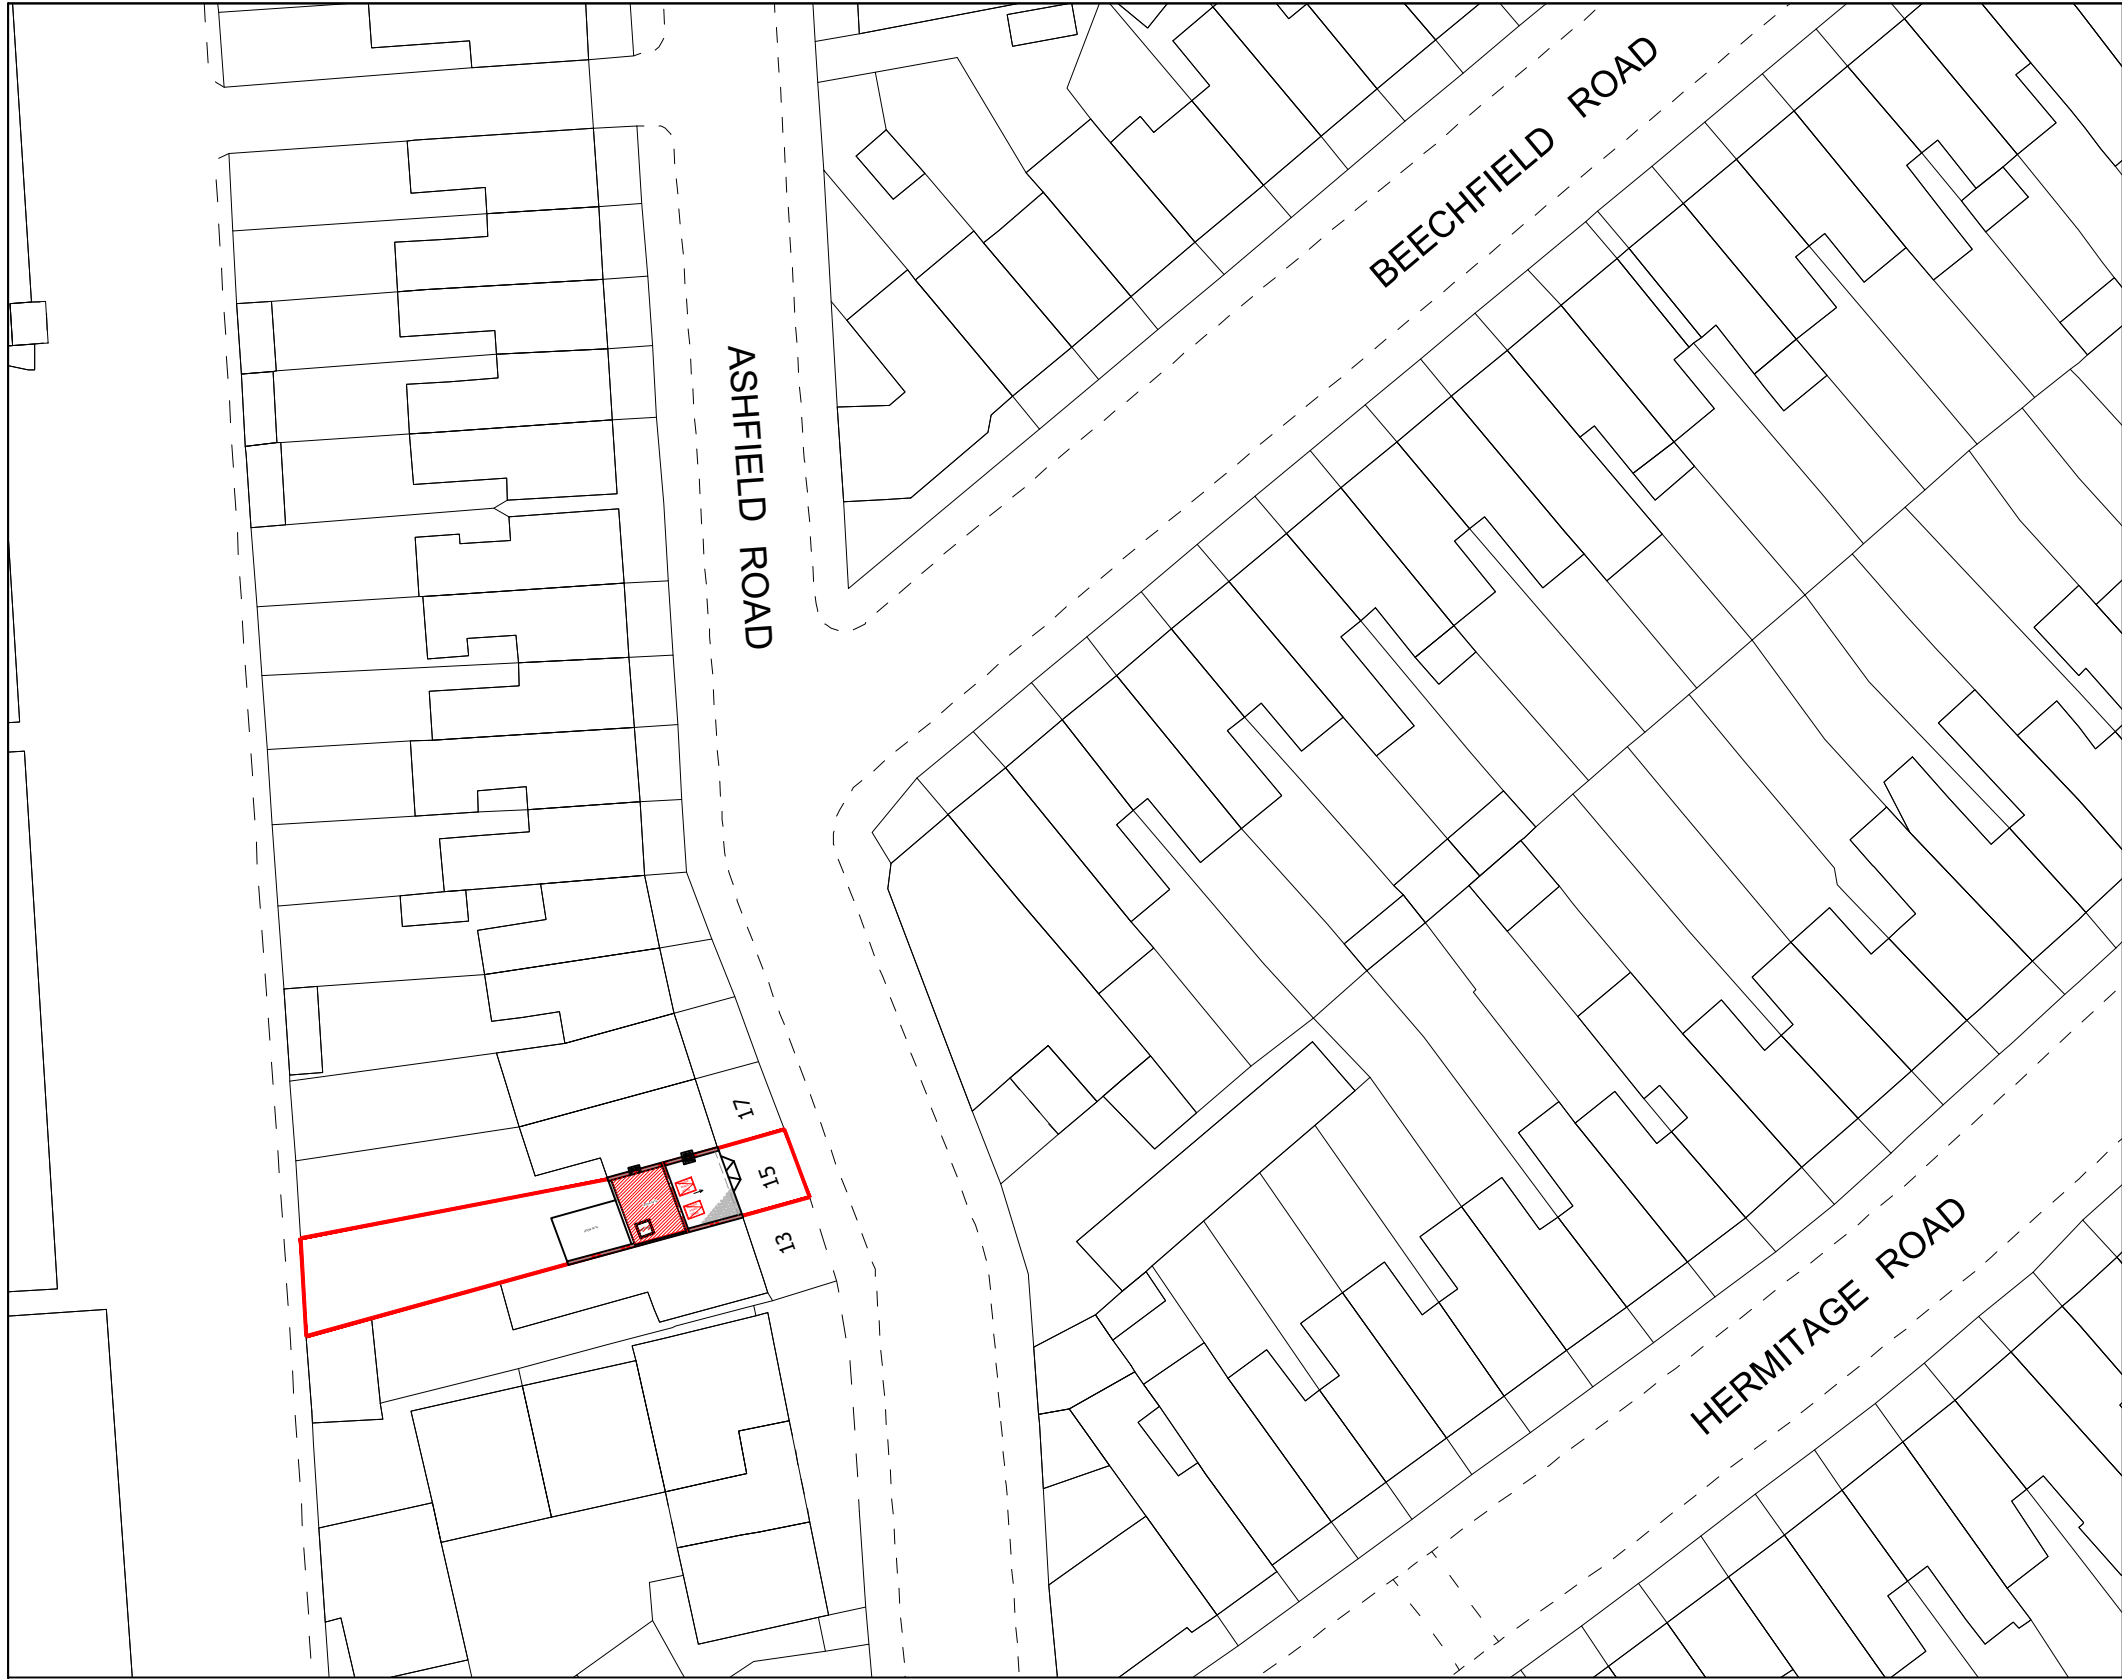

BLOCK PLAN
SCALE 1:500



LOCATION PLAN
SCALE 1:1250

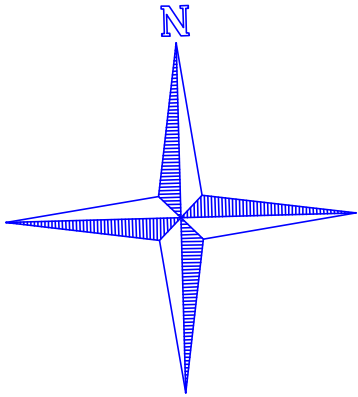 

SIMPLY LOFT

Project: Loft Conversion with Dormer to Rear.	
Address: 15 ASHFIELD ROAD N4 1NY	
Scale: 1:500 @ A3	Dwg. no: A09
Drawn by: O.B.S	Date Drawn: 03-DEC-2025
For Drawings Tel: 0800 917 7571	
E-mail: info@simplyloft.co.uk	