




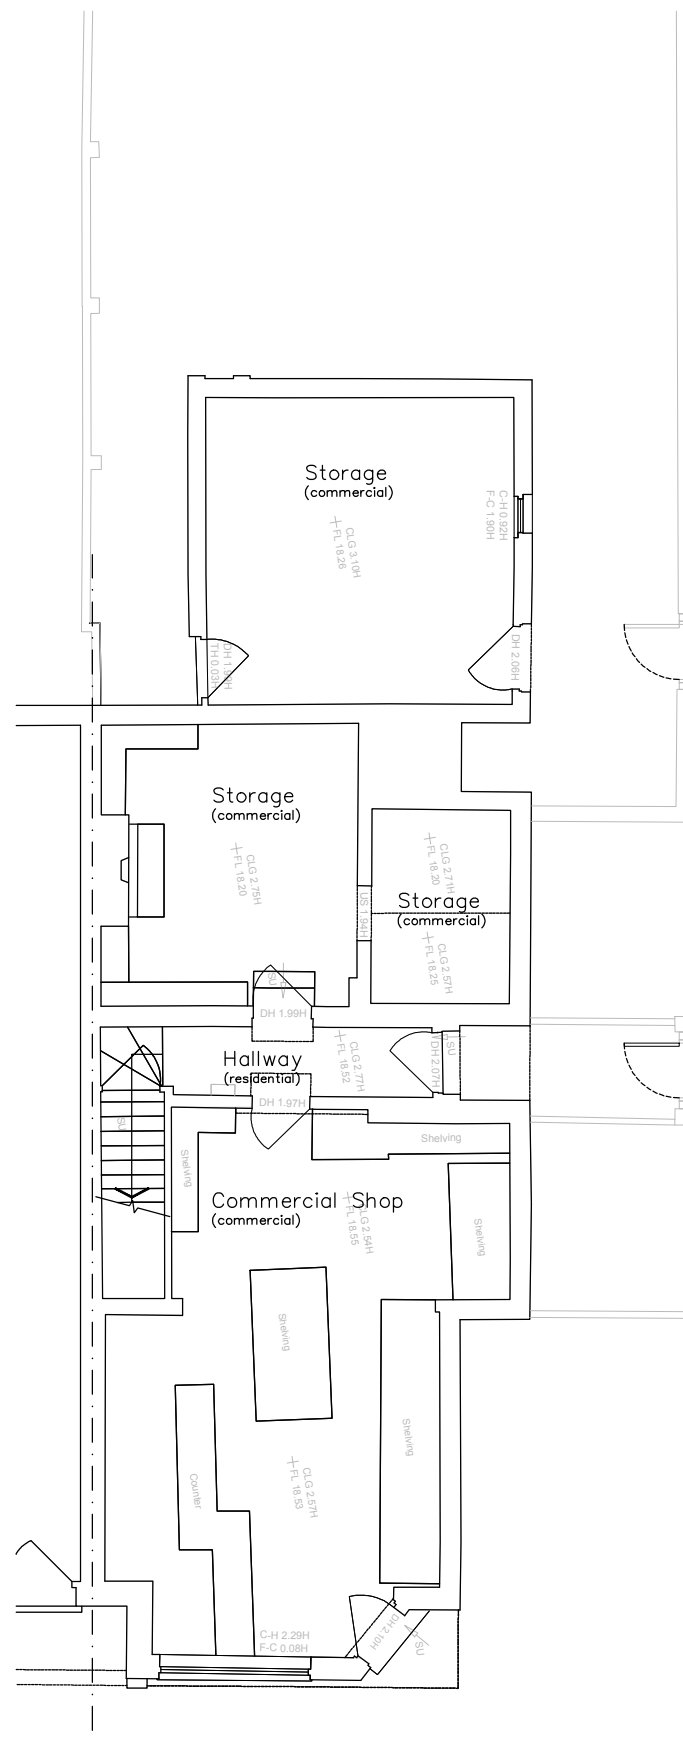

EXISTING GROUND FLOOR

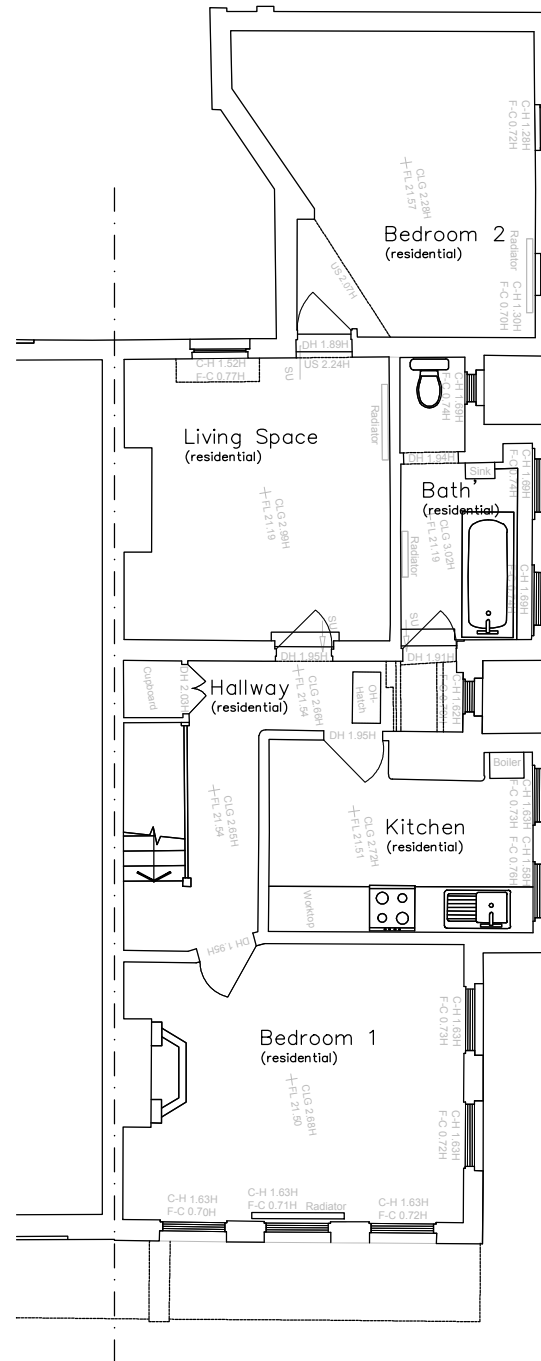

EXISTING FIRST FLOOR

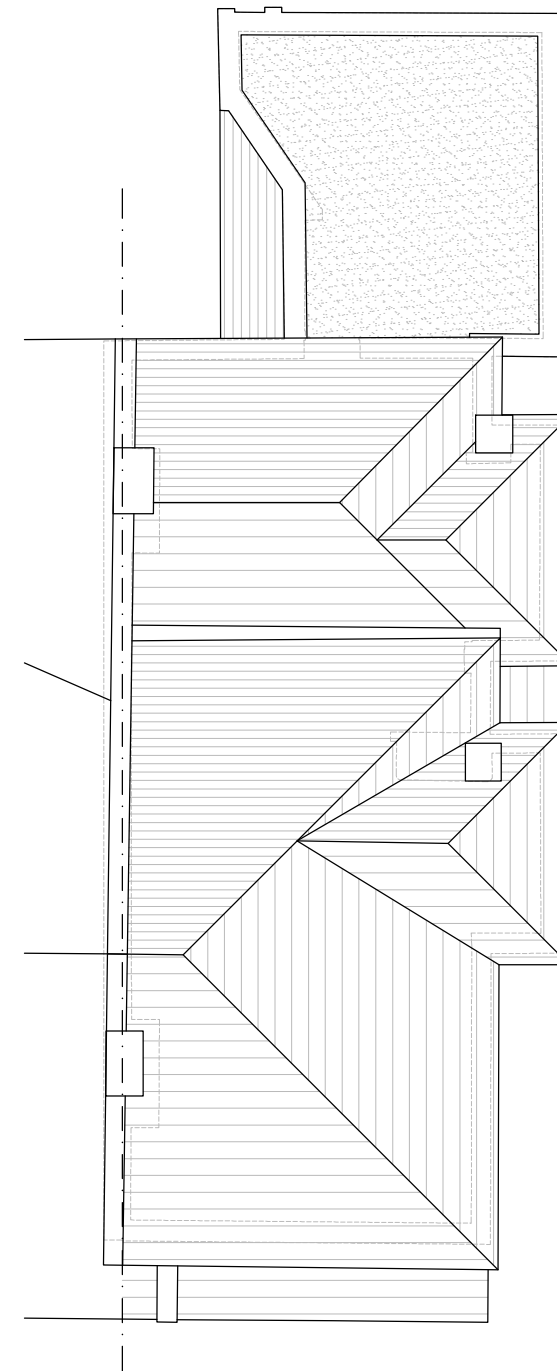

EXISTING ROOF PLAN

Client Mr H Kamyab	Scale 1 : 100@A3 Date Mar 2026 Drawn N P	Title Existing Floor Plans and Roof Plan
Project 47 Eldon Road, London N22 5DX		EldonRd47 03