

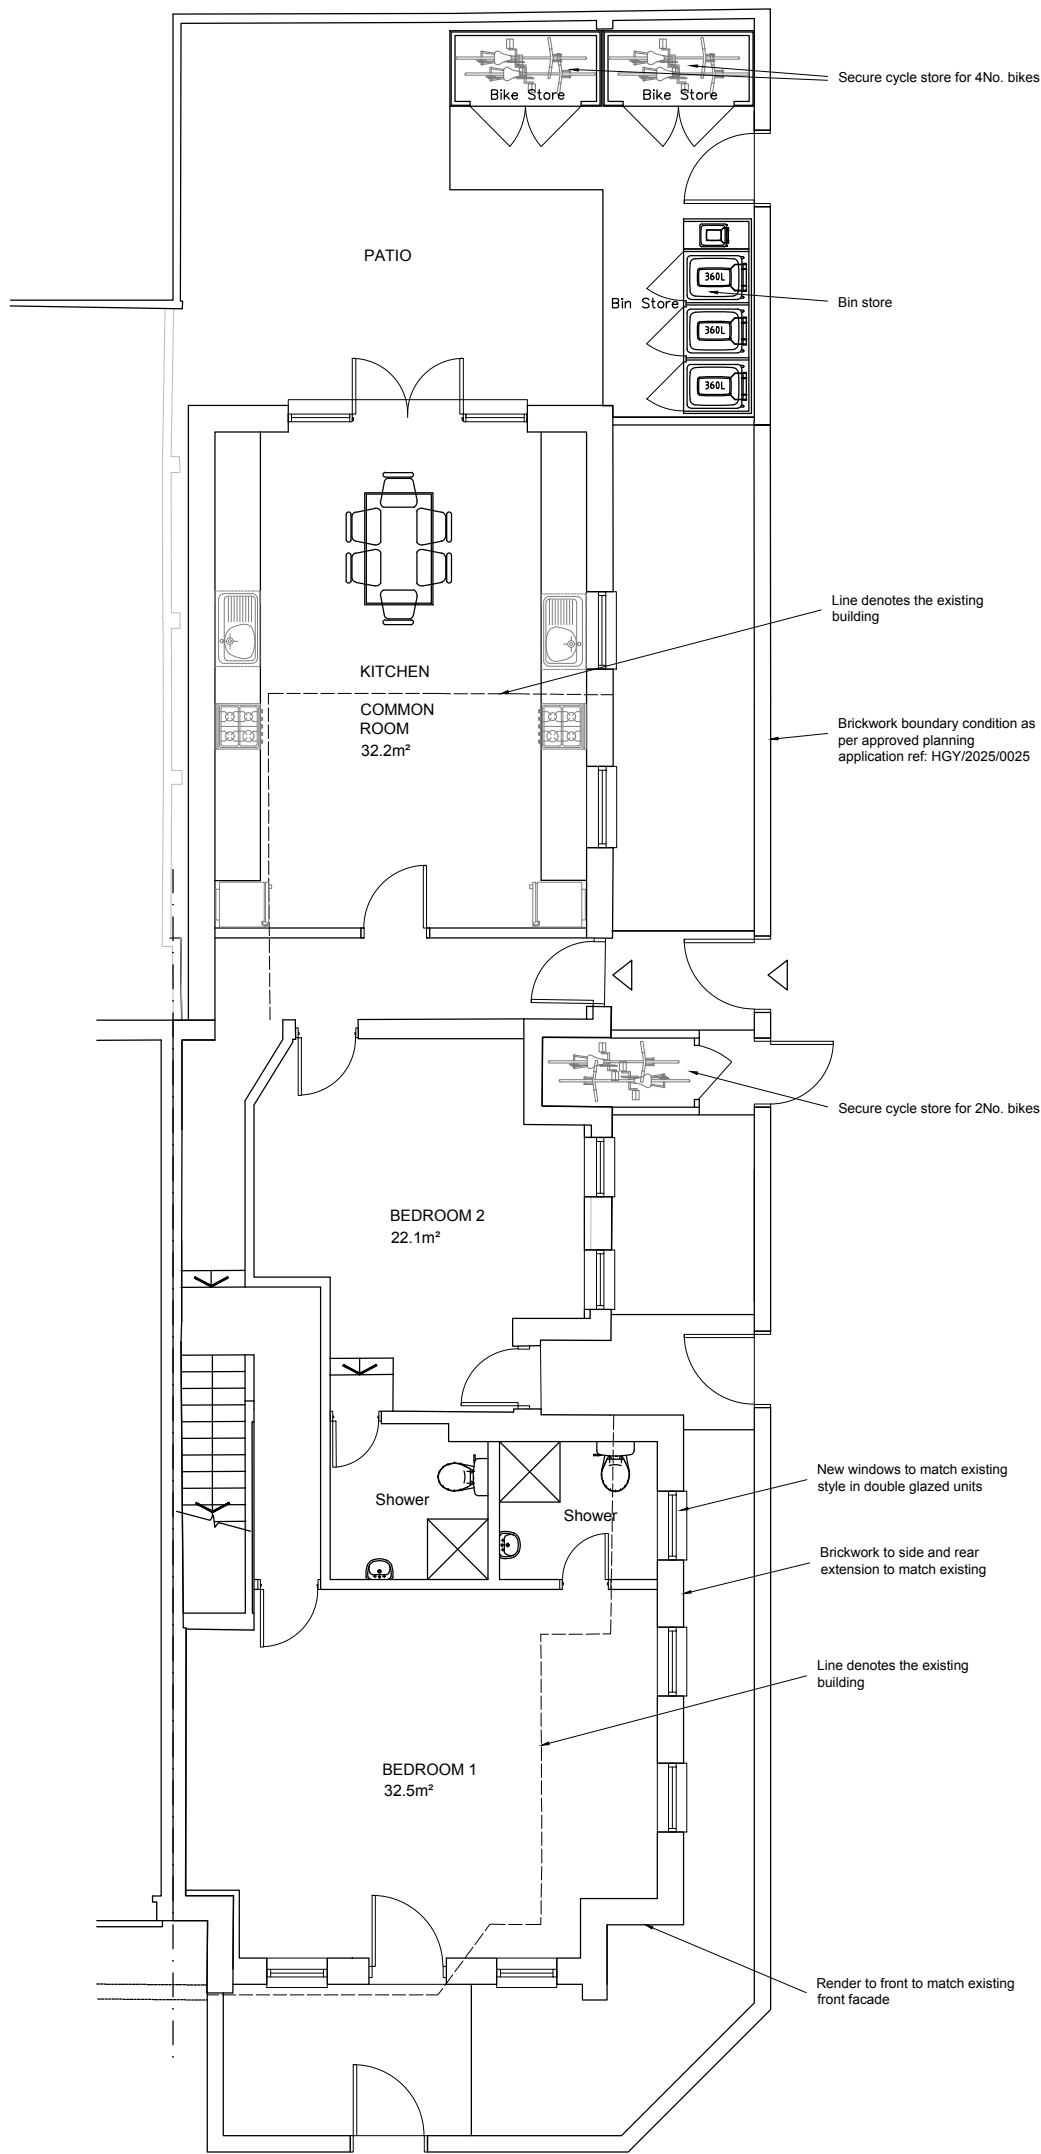


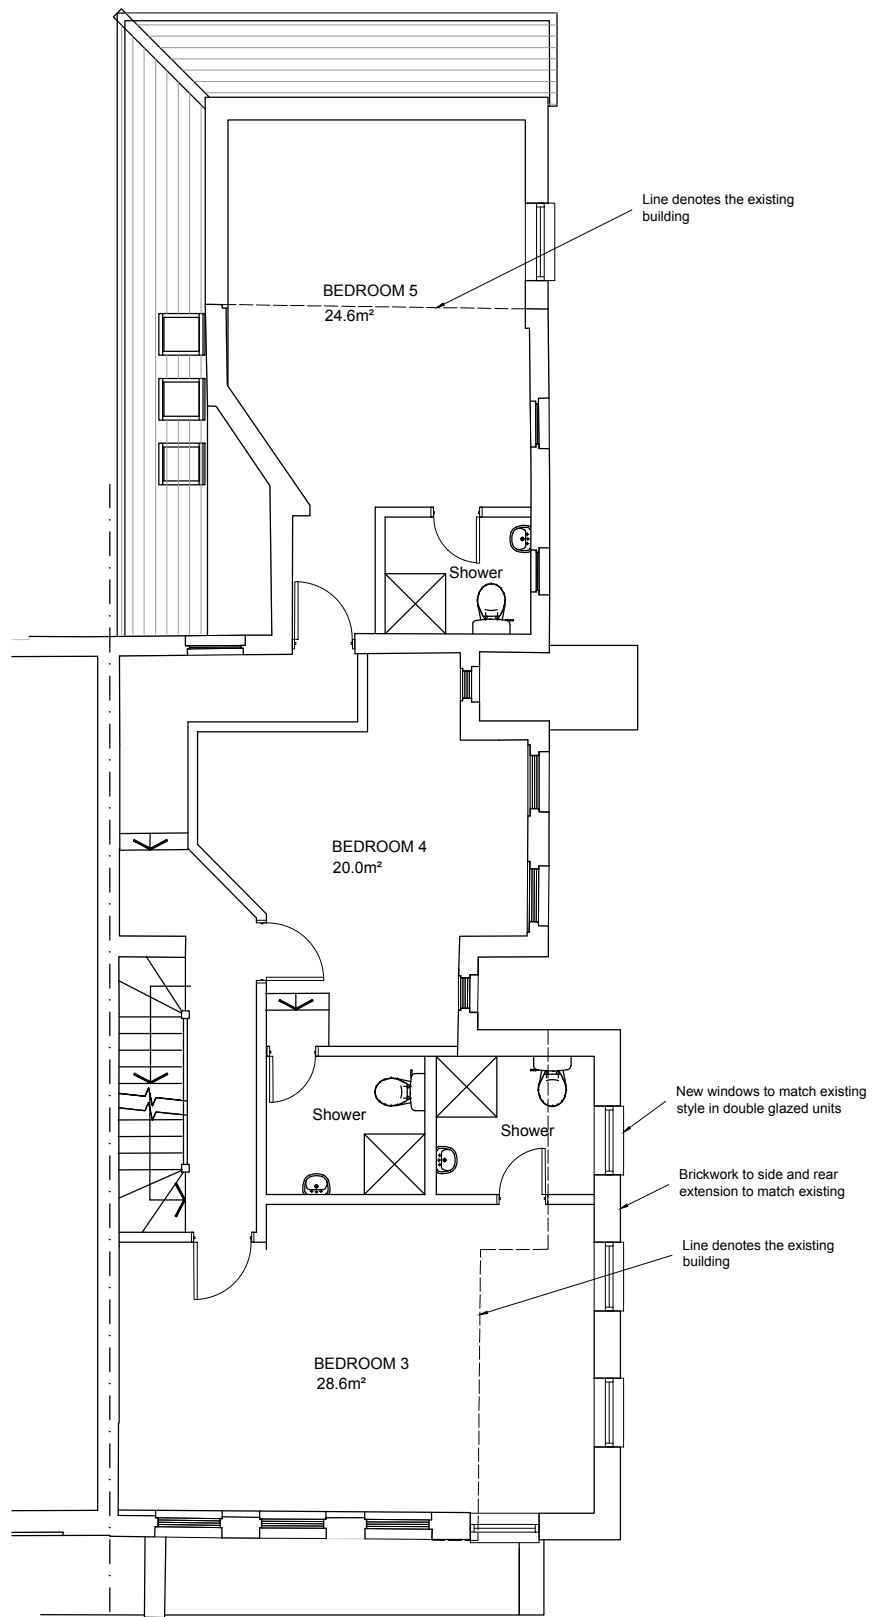

PROPOSED GROUND FLOOR
AND SITE PLAN

 

PROPOSED FIRST FLOOR

NOTE:

All extensions and external alterations including front-side extension, rear extension, loft ridge to gable extension with rear dormer, windows, external doors and boundary condition as per approved planning application Ref: HGY/2025/0025 approval date 06.06.2025.

Client

Mr H Kamyab

Scale 1 : 100@A3

Date Mar 2026

Drawn N P

Title

Proposed Ground and First
Floor Plan and Site Plan

Project

47 Eldon Road, London N22 5DX

EldonRd47

04