




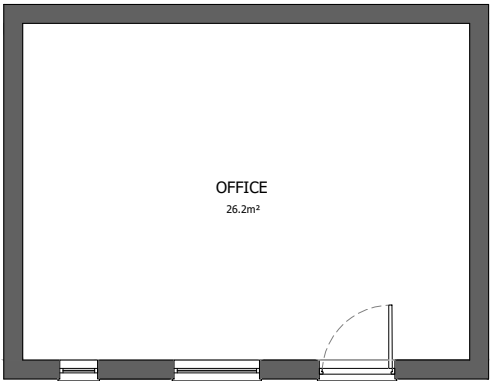


EXISTING
GROUND FLOOR PLAN

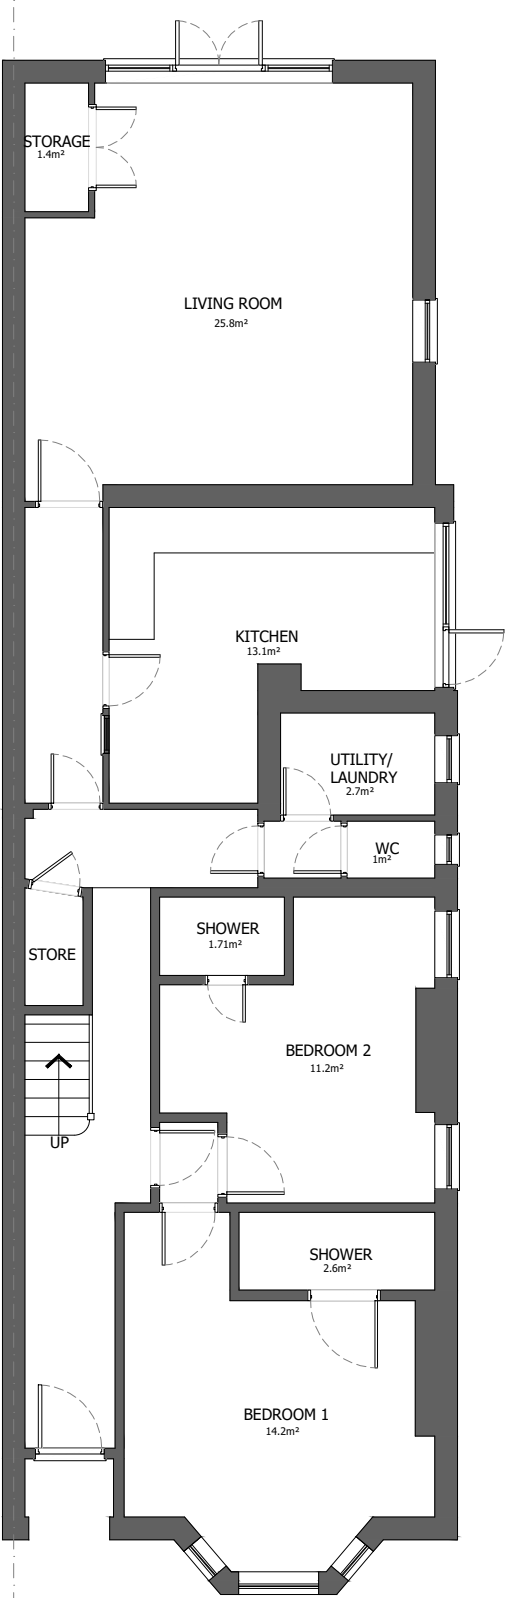


EXISTING
GROUND FLOOR PLAN

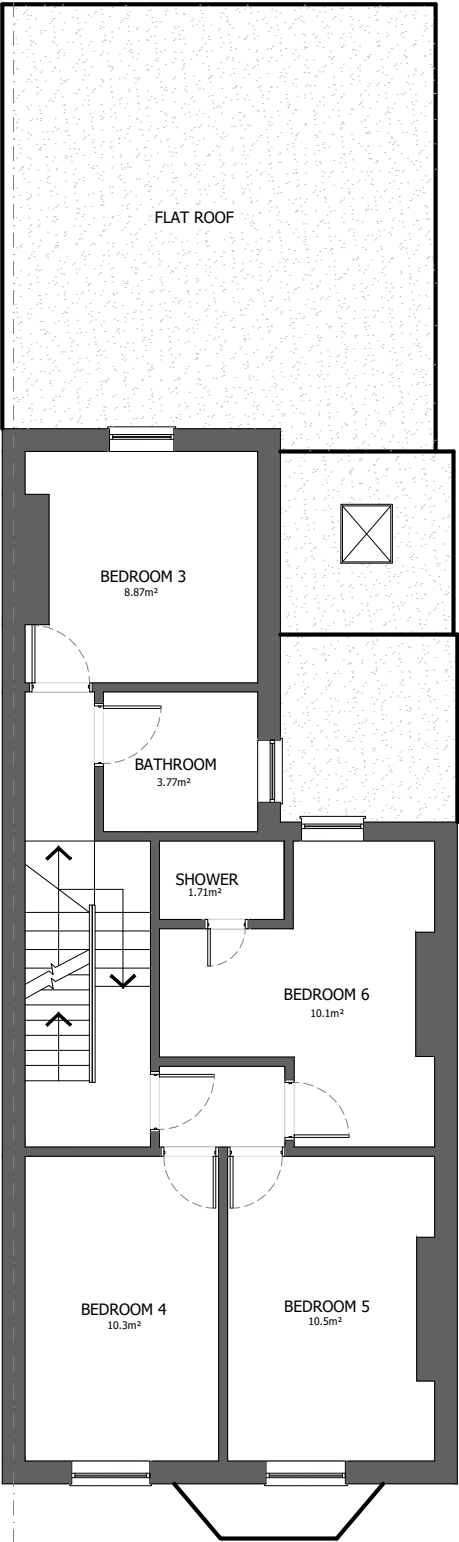

EXISTING
FIRST FLOOR PLAN

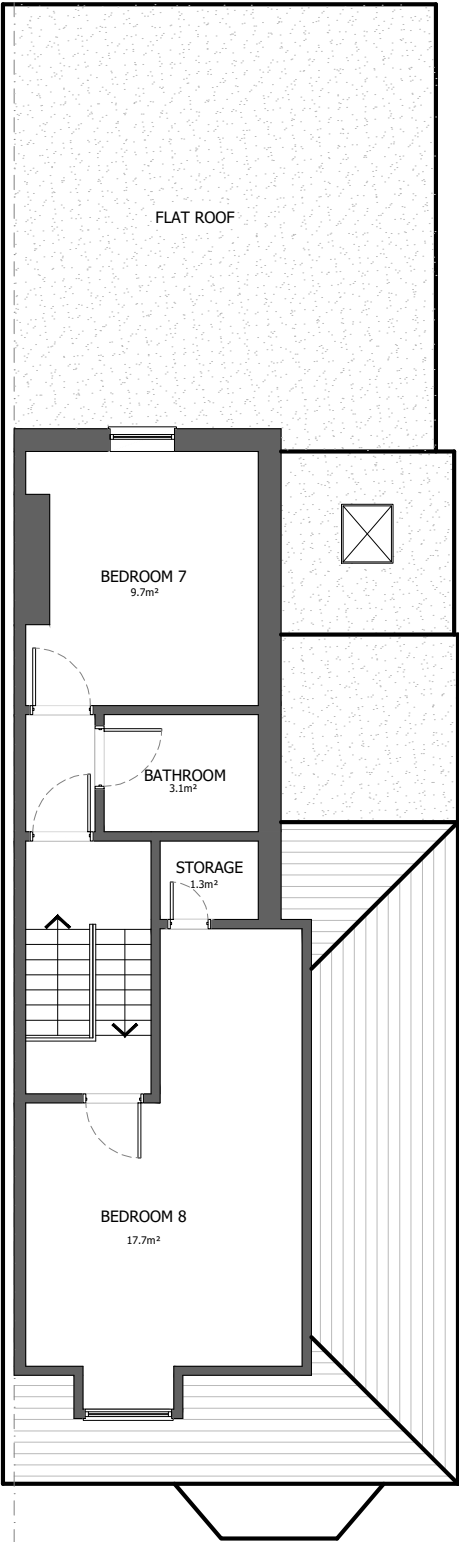

EXISTING
LOFT PLAN

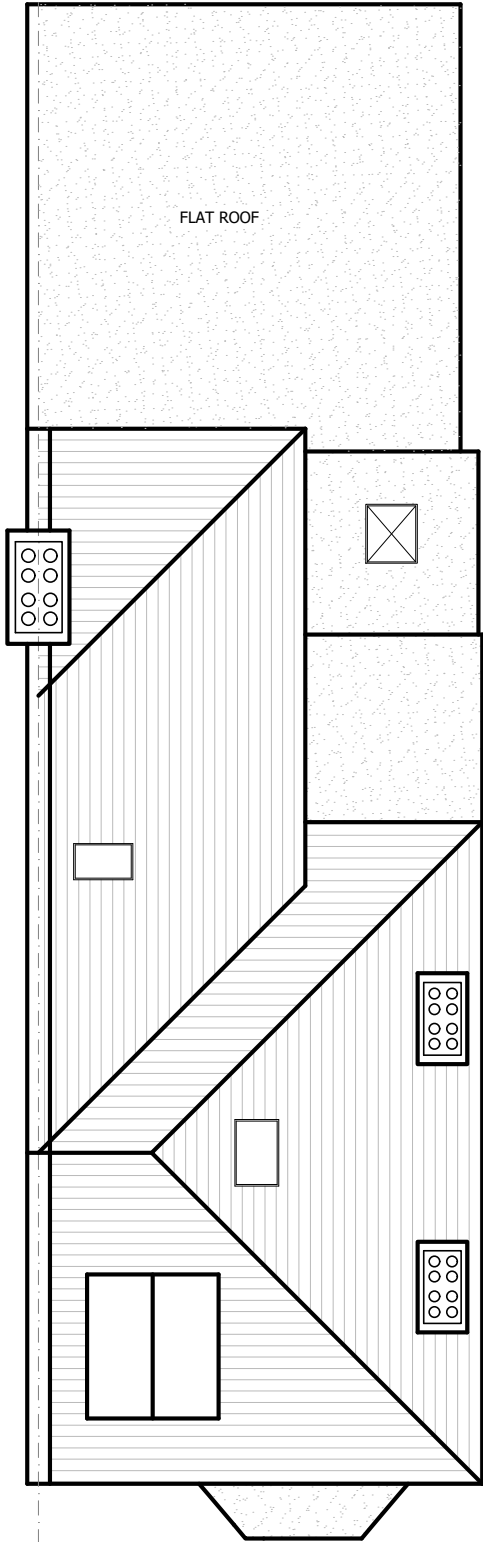

EXISTING
ROOF PLAN

Note

Floor areas:

Ground floor = 102.48 m²
First floor = 60.30 m²
First floor = 41.29 m²

GIA = 204.07 m²

Copyright


All rights to the drawings and designs are held by Bashkal Development Consultancy Limited. Reproducing, sharing, or storing any part of this content, either in 2D or 3D format, by any method – including digital, photocopying, or other mechanical processes – without written consent from the copyright holder is strictly prohibited.

The content cannot be saved in any digital storage system without the copyright holder's written agreement. The rights and identification of the original creator for these designs are reserved.

The drawings and designs were produced by the copyright holder under an exclusive agreement for a specific client. Use of this content is restricted to this client based on the license's terms. Any permissions granted by the copyright holder under this license cease once the license ends or if the licensee faces insolvency issues.

Bashkal Development Consultancy Limited disclaims any liability for unauthorised or unlicensed use of the designs and for any actions based on them. Construction based on these designs is not allowed unless there's explicit written approval from the copyright holder.

Scale & Orientation

 

www.bashkal.com 20-22 Wenlock Road, London, N1 7GU 020 3740 7041 info@bashkal.com

Project. 7 EARLHAM GROVE, N22 5BJ

Drawing No. 001

Workstage.1

Note.

Revision. R1

Paper. A3

Drawn. MTN


Checked. HP

Scale. 1:100


Client. MR XXXXX

Date. 17.02.2026


Existing Floor Plans

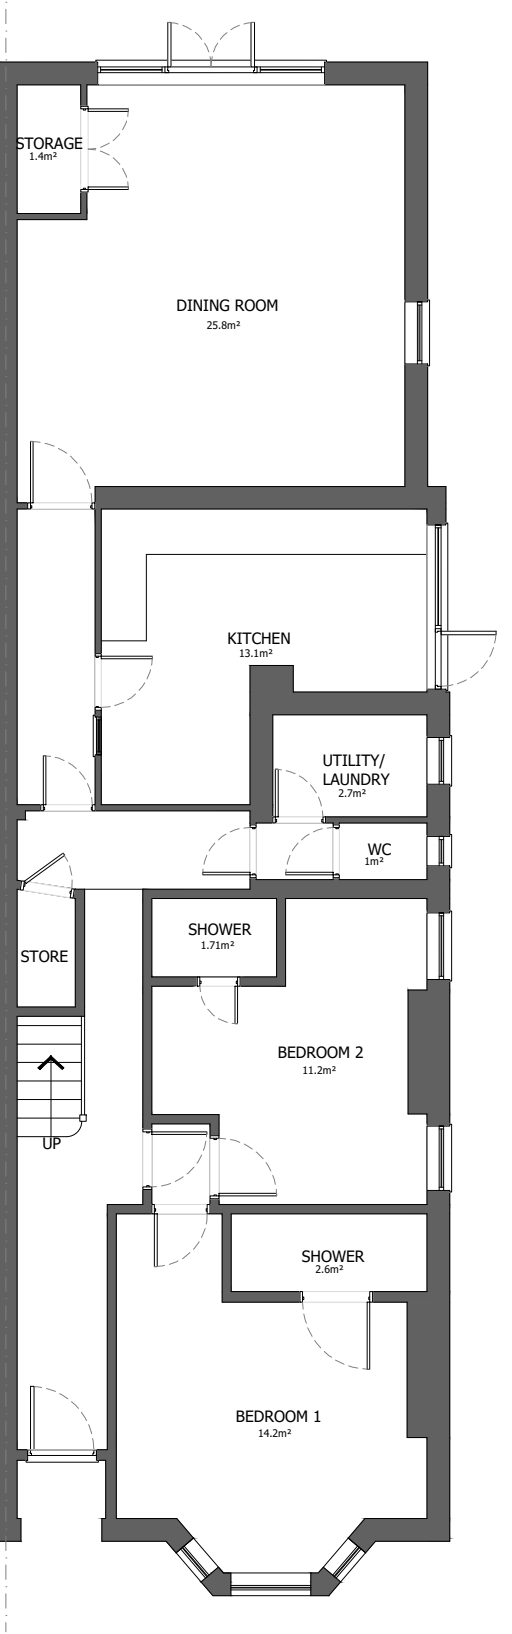


PROPOSED
GROUND FLOOR PLAN

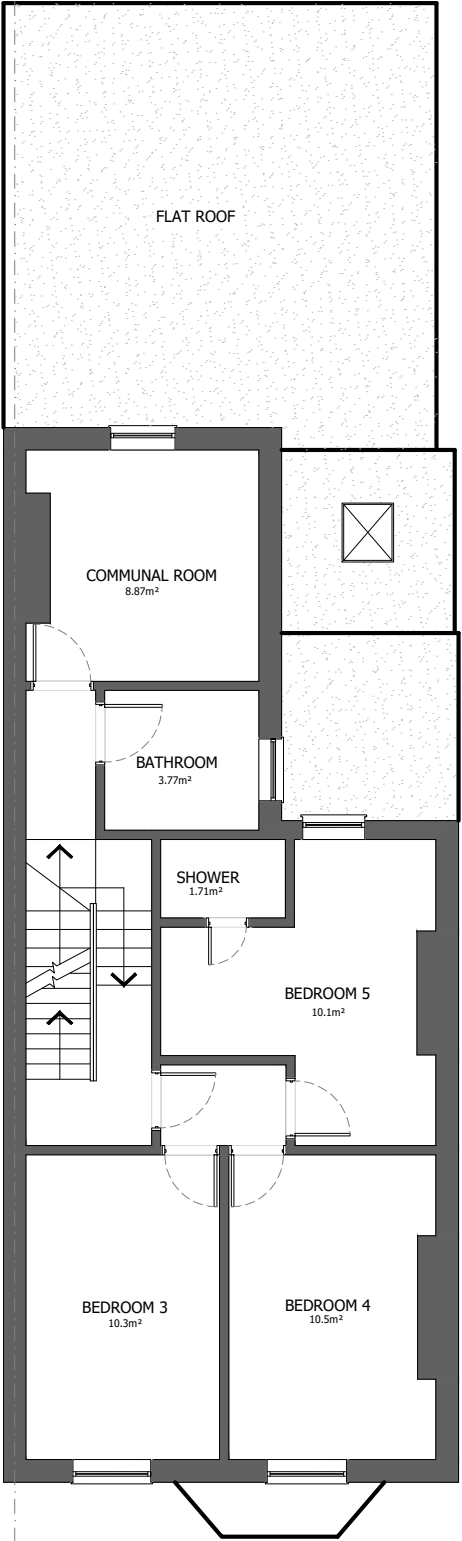


PROPOSED
FIRST FLOOR PLAN

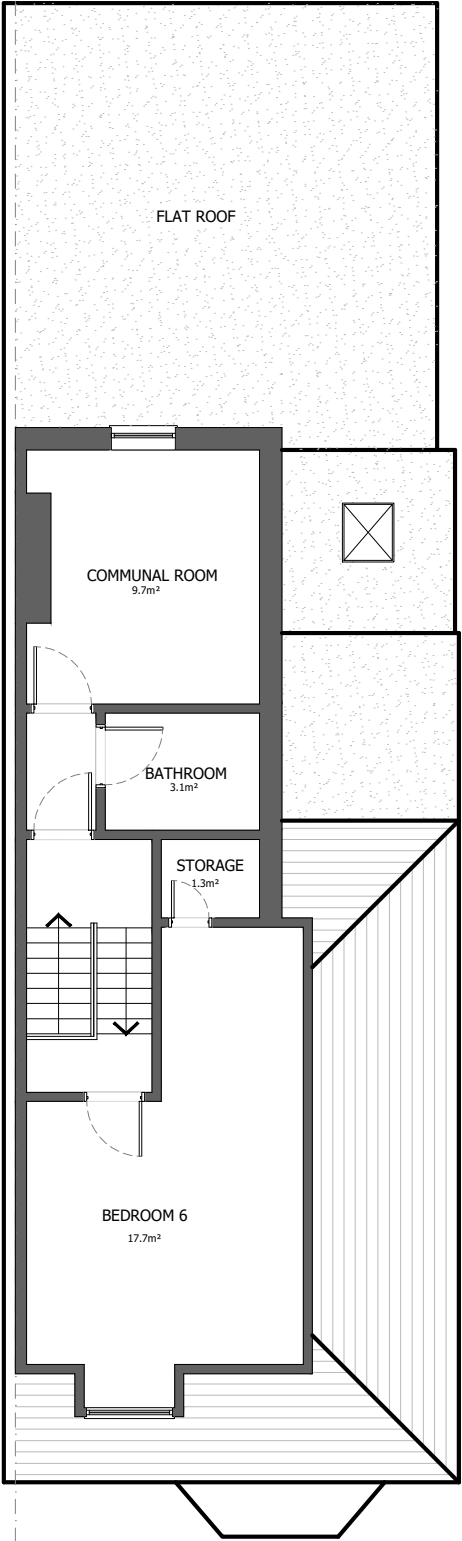

PROPOSED
LOFT PLAN

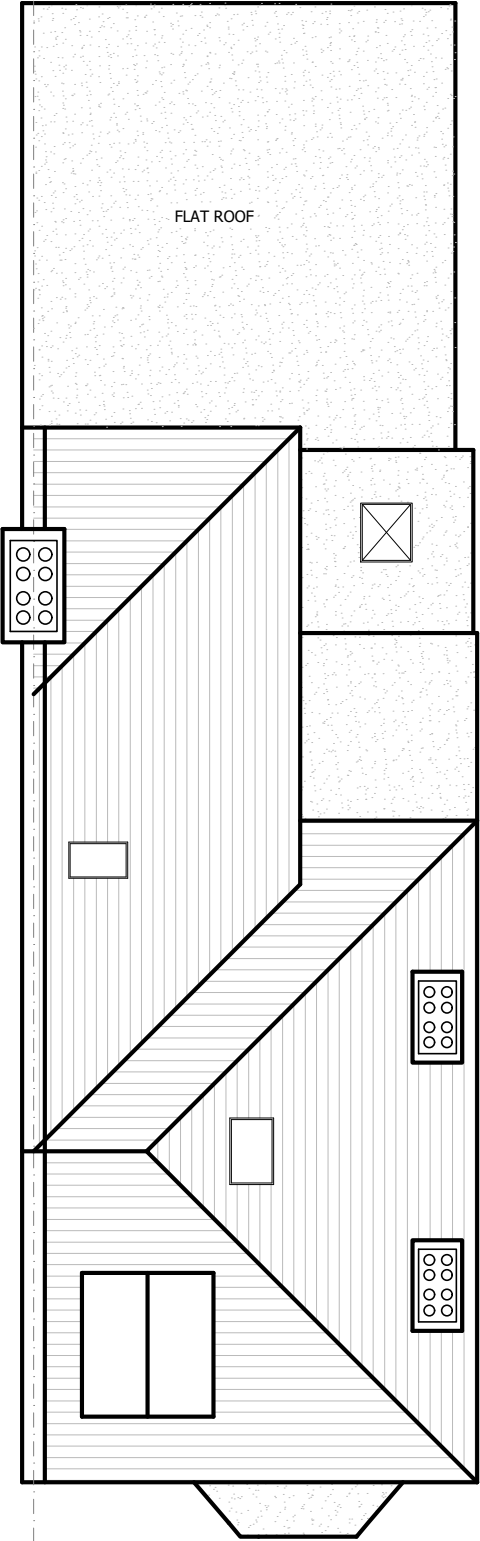

PROPOSED
ROOF PLAN

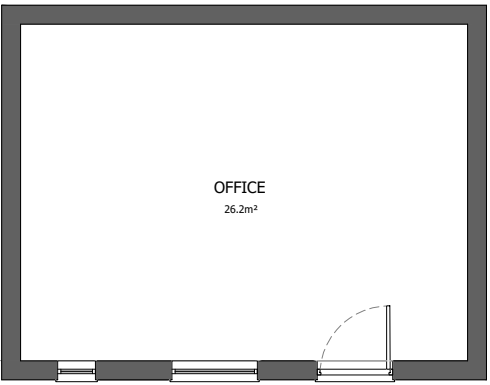

PROPOSED
GROUND FLOOR PLAN

Note

Floor areas:
Ground floor = 102.48 m²
First floor = 60.30 m²
First floor = 41.29 m²

GIA = 204.07 m²

Copyright


All rights to the drawings and designs are held by Bashkal Development Consultancy Limited. Reproducing, sharing, or storing any part of this content, either in 2D or 3D format, by any method – including digital, photocopying, or other mechanical processes – without written consent from the copyright holder is strictly prohibited.

The content cannot be saved in any digital storage system without the copyright holder's written agreement. The rights and identification of the original creator for these designs are reserved.

The drawings and designs were produced by the copyright holder under an exclusive agreement for a specific client. Use of this content is restricted to this client based on the license's terms. Any permissions granted by the copyright holder under this license cease once the license ends or if the licensee faces insolvency issues.

Bashkal Development Consultancy Limited disclaims any liability for unauthorised or unlicensed use of the designs and for any actions based on them. Construction based on these designs is not allowed unless there's explicit written approval from the copyright holder.

Scale & Orientation

 

www.bashkal.com 20-22 Wenlock Road, London, N1 7GU 020 3740 7041 info@bashkal.com

Project: 7 EARLHAM GROVE, N22 5BJ

Drawing No. 002 Workstage.1

Note. Revision. R1


Paper. A3 Drawn. MTN Checked. HP Scale. 1:100

Client. MR XXXXXX Date. 17.02.2026

Proposed Floor Plans



EXISTING AND PROPOSED
FRONT ELEVATION
(NO PROPOSED CHANGES)

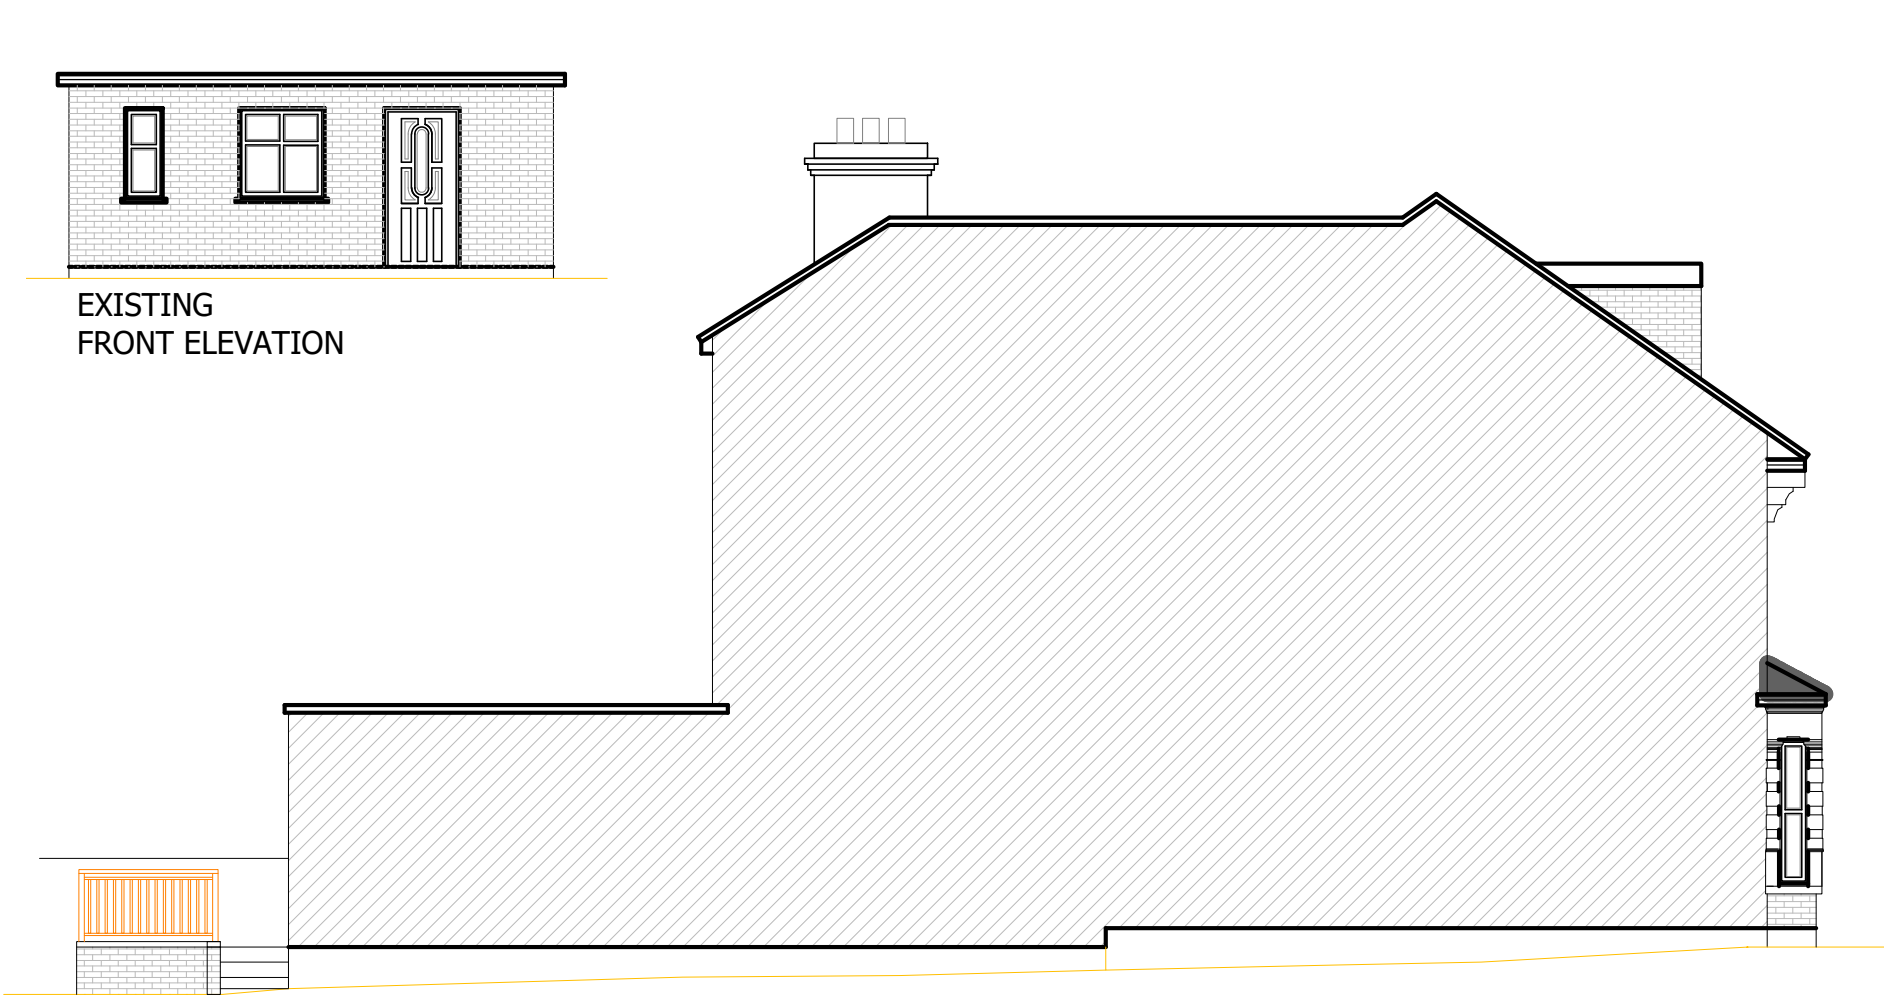

EXISTING AND PROPOSED
SIDE ELEVATION
(NO PROPOSED CHANGES)



EXISTING AND PROPOSED
REAR ELEVATION
(NO PROPOSED CHANGES)



EXISTING AND PROPOSED
SIDE ELEVATION
(NO PROPOSED CHANGES)

Note

Floor areas:
Ground floor = 102.48 m²
First floor = 60.30 m²
First floor = 41.29 m²

GIA = 204.07 m²

Copyright


All rights to the drawings and designs are held by Bashkal Development Consultancy Limited. Reproducing, sharing, or storing any part of this content, either in 2D or 3D format, by any method – including digital, photocopying, or other mechanical processes – without written consent from the copyright holder is strictly prohibited.

The content cannot be saved in any digital storage system without the copyright holder's written agreement. The rights and identification of the original creator for these designs are reserved.

The drawings and designs were produced by the copyright holder under an exclusive agreement for a specific client. Use of this content is restricted to this client based on the license's terms. Any permissions granted by the copyright holder under this license cease once the license ends or if the licensee faces insolvency issues.

Bashkal Development Consultancy Limited disclaims any liability for unauthorised or unlicensed use of the designs and for any actions based on them. Construction based on these designs is not allowed unless there's explicit written approval from the copyright holder.

Scale & Orientation

 

www.bashkal.com 20-22 Wenlock Road, London, N1 7GU 020 3740 7041 info@bashkal.com

Project. 7 EARLHAM GROVE, N22 5BJ

Drawing No. 003	Workstage.1
Note.	Revision. R1
Paper. A3 Drawn. MTN Checked. HP	Scale. 1:100
Client. MR XXXXX	Date. 17.02.2026

Existing And Proposed Elevations