



Note: Proposed Kitchen to have underfloor heating

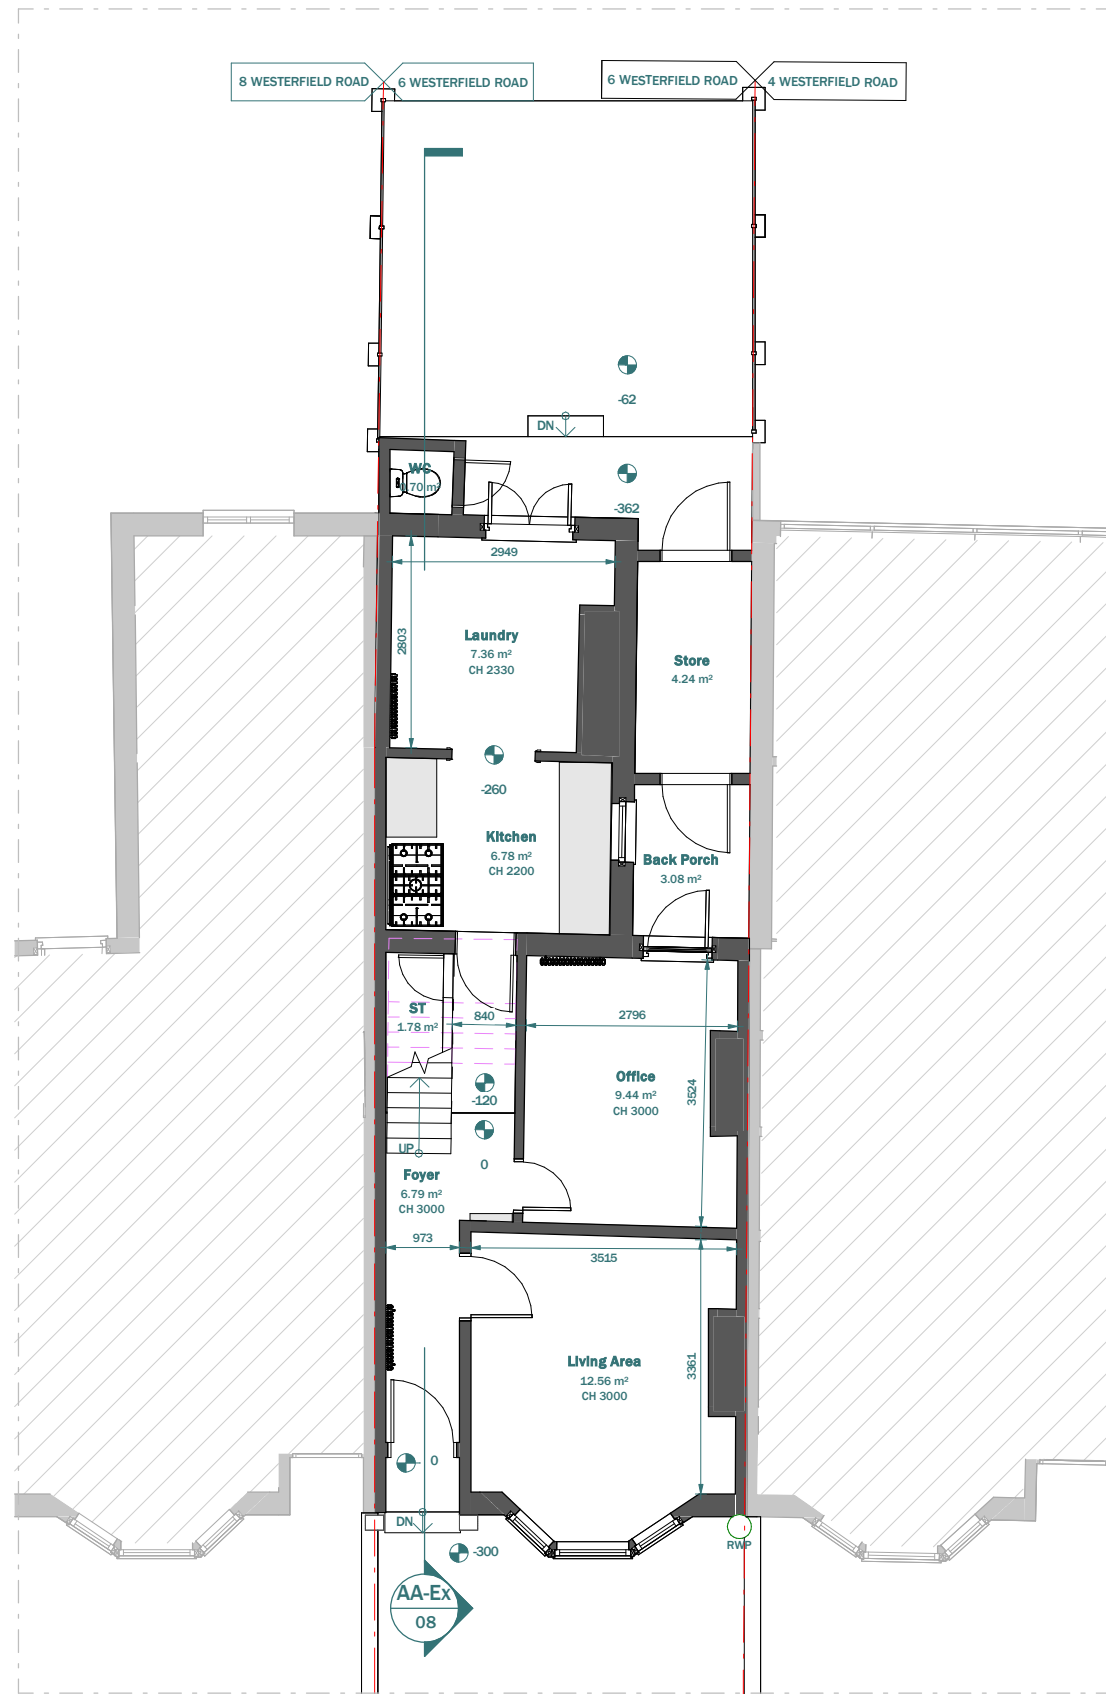

EXISTING GROUND FLOOR

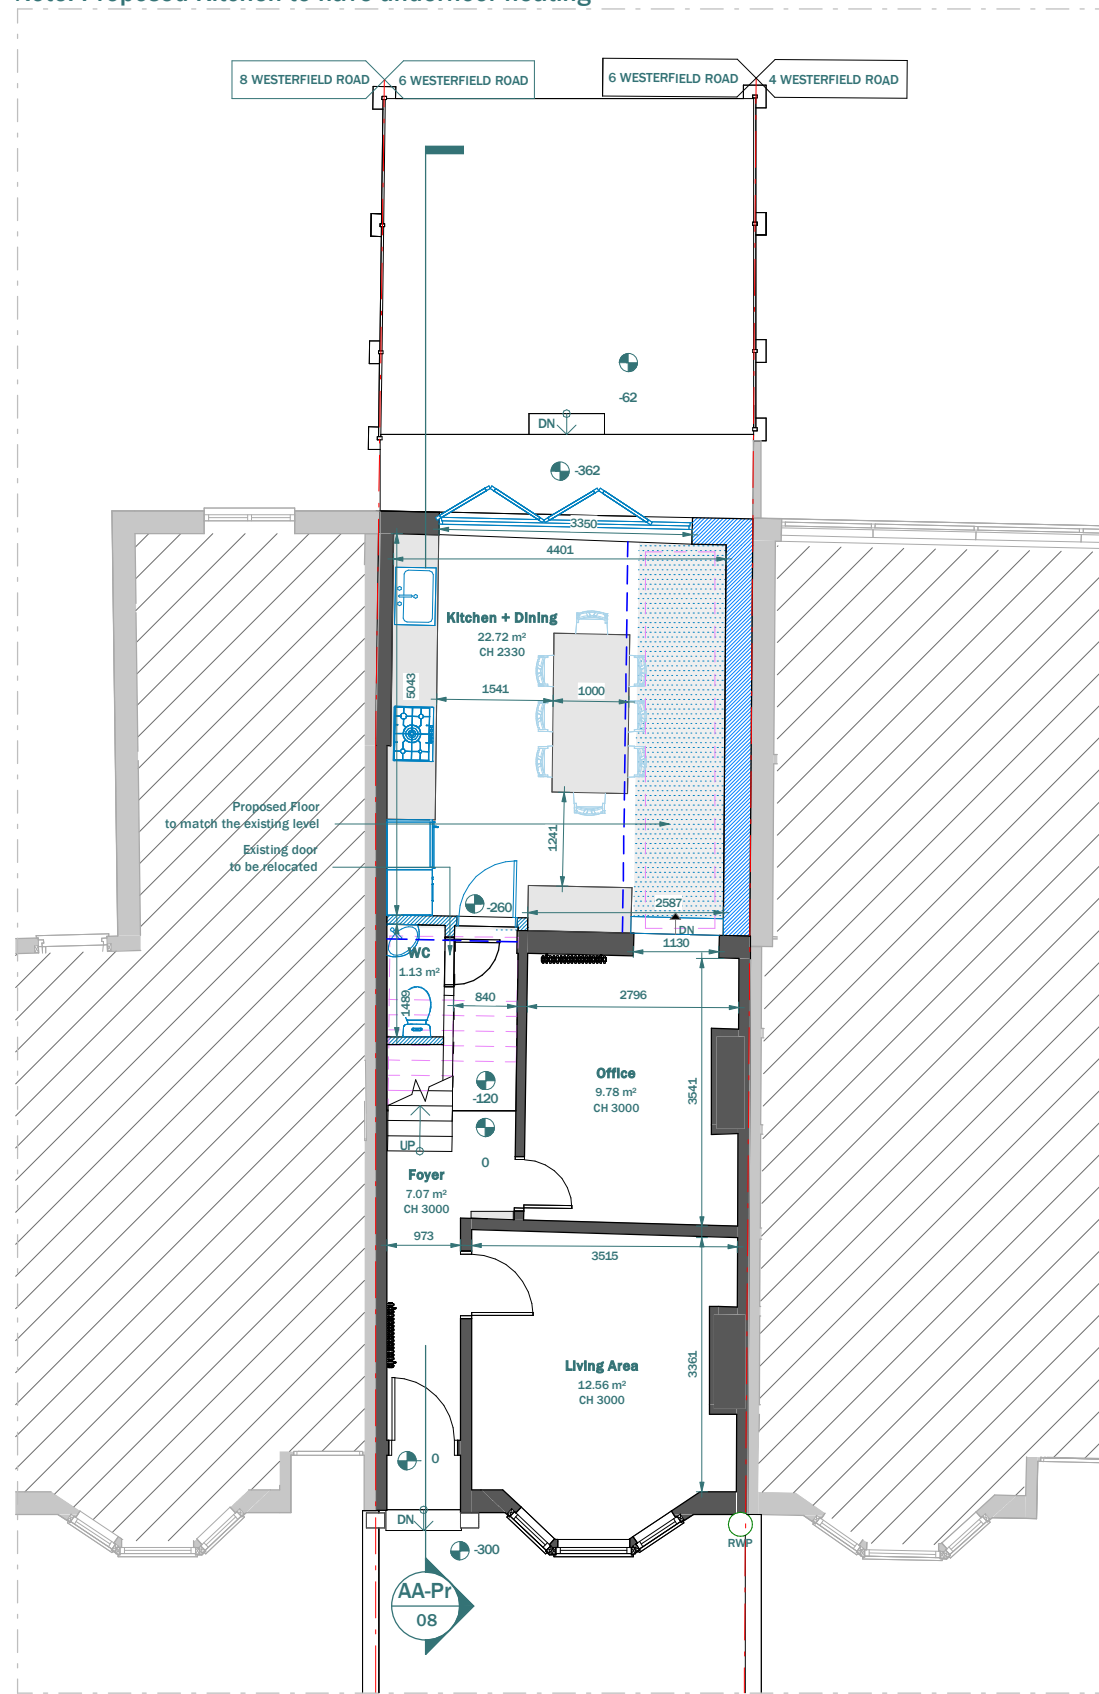

PROPOSED GROUND FLOOR



LEGEND:

- EXISTING WALL
- PROPOSED WALL
- DEMOLISHED LINE
- INVISIBLE LINE


Scale 1:100
@A3



CLIENT	Sam Tomes			NOTES			SCALE	DATE
PROJECT	6 Westerfield Road, N15 5LD			VERSION	DESCRIPTION	DATE	DRAWN	VERSION
							LS	
TITLE	Existing & Proposed Ground Floor						SHEET REF. NO	
							06 WR -PL -01	

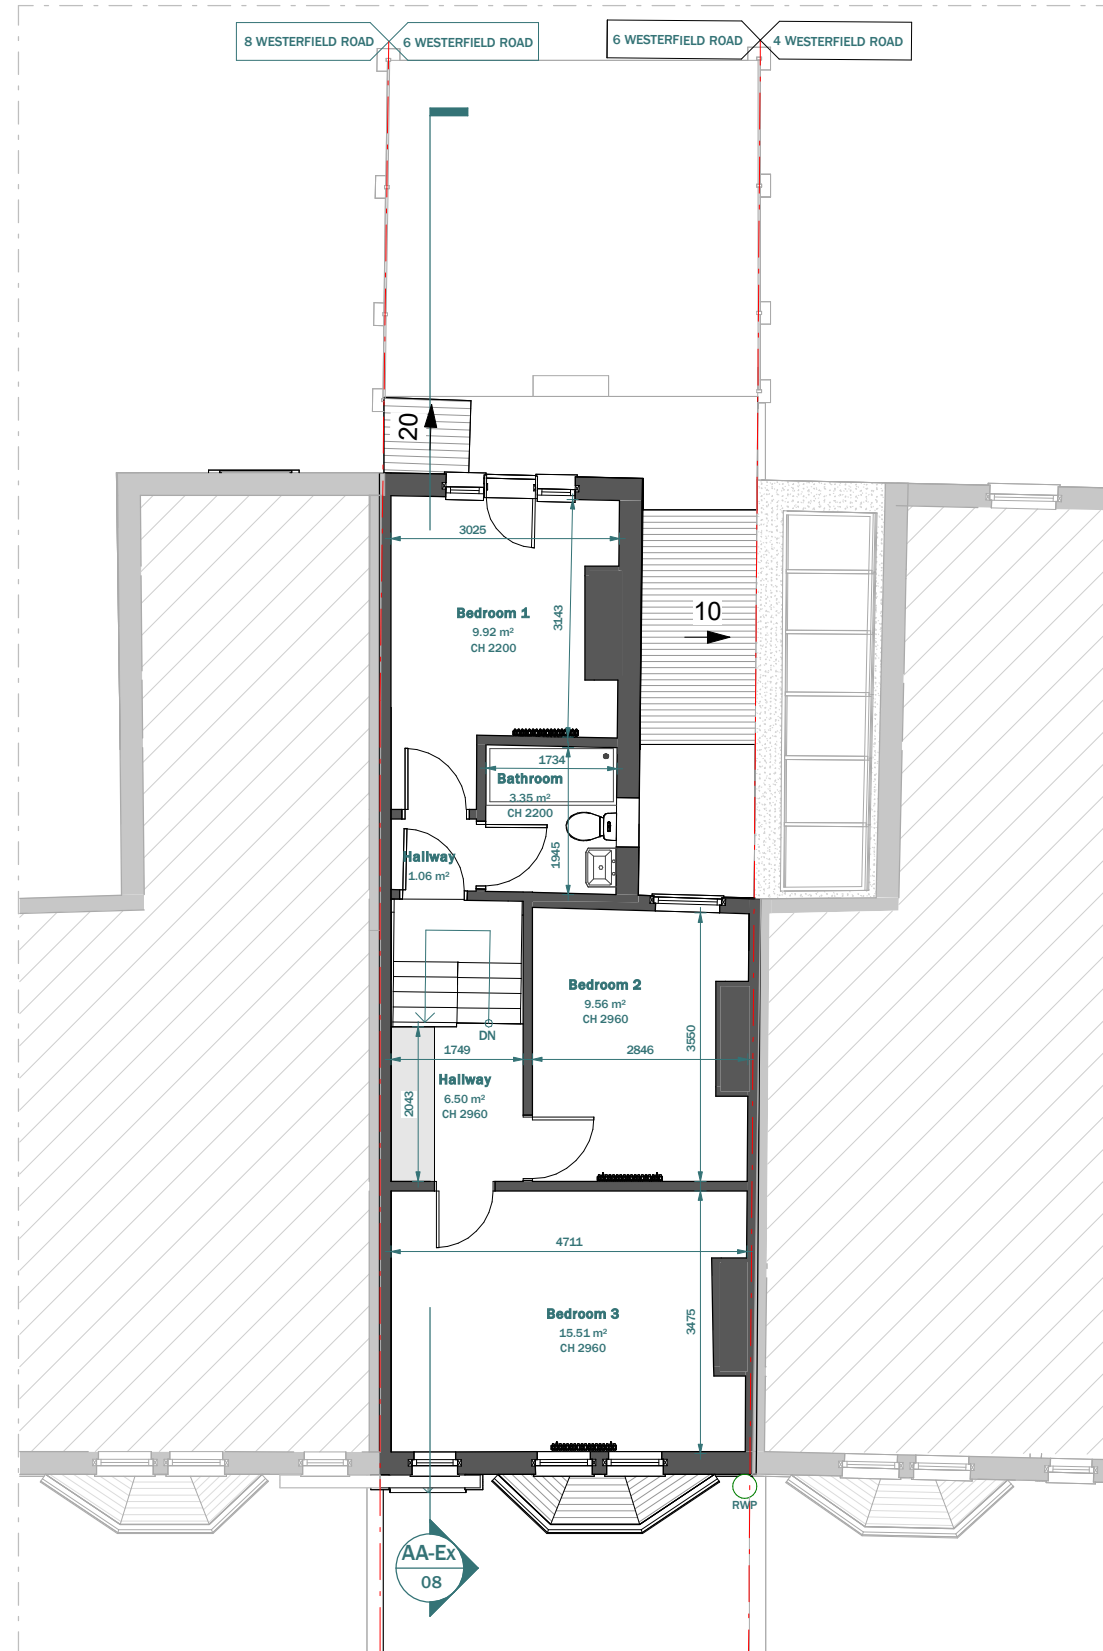 

EXISTING FIRST FLOOR

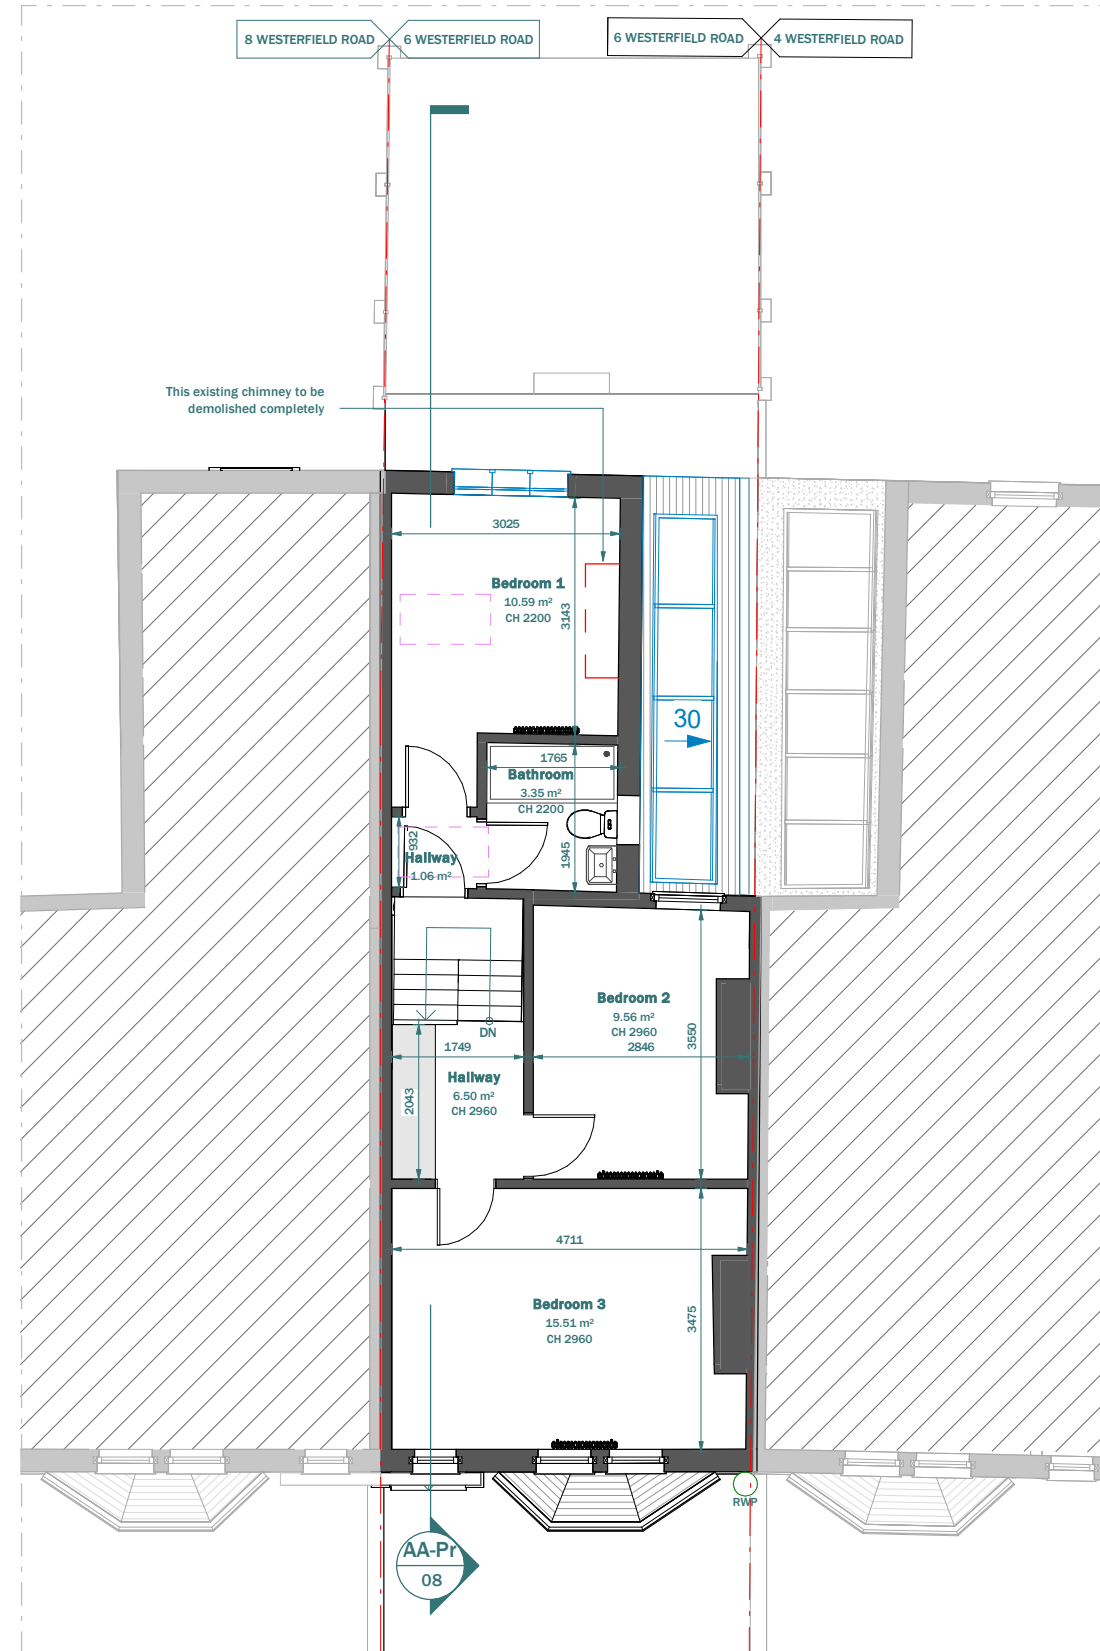

PROPOSED FIRST FLOOR



LEGEND:

- EXISTING WALL
- PROPOSED WALL
- DEMOLISHED LINE
- INVISIBLE LINE


Scale 1:100
@A3



CLIENT	Sam Tomes			NOTES	SCALE	DATE
PROJECT	6 Westerfield Road, N15 5LD			VERSION	1 : 100	05-03-2026
TITLE	Existing & Proposed First Floor			DESCRIPTION	DRAWN	VERSION
					LS	
					SHEET REF. NO	
					06 WR -PL -02	

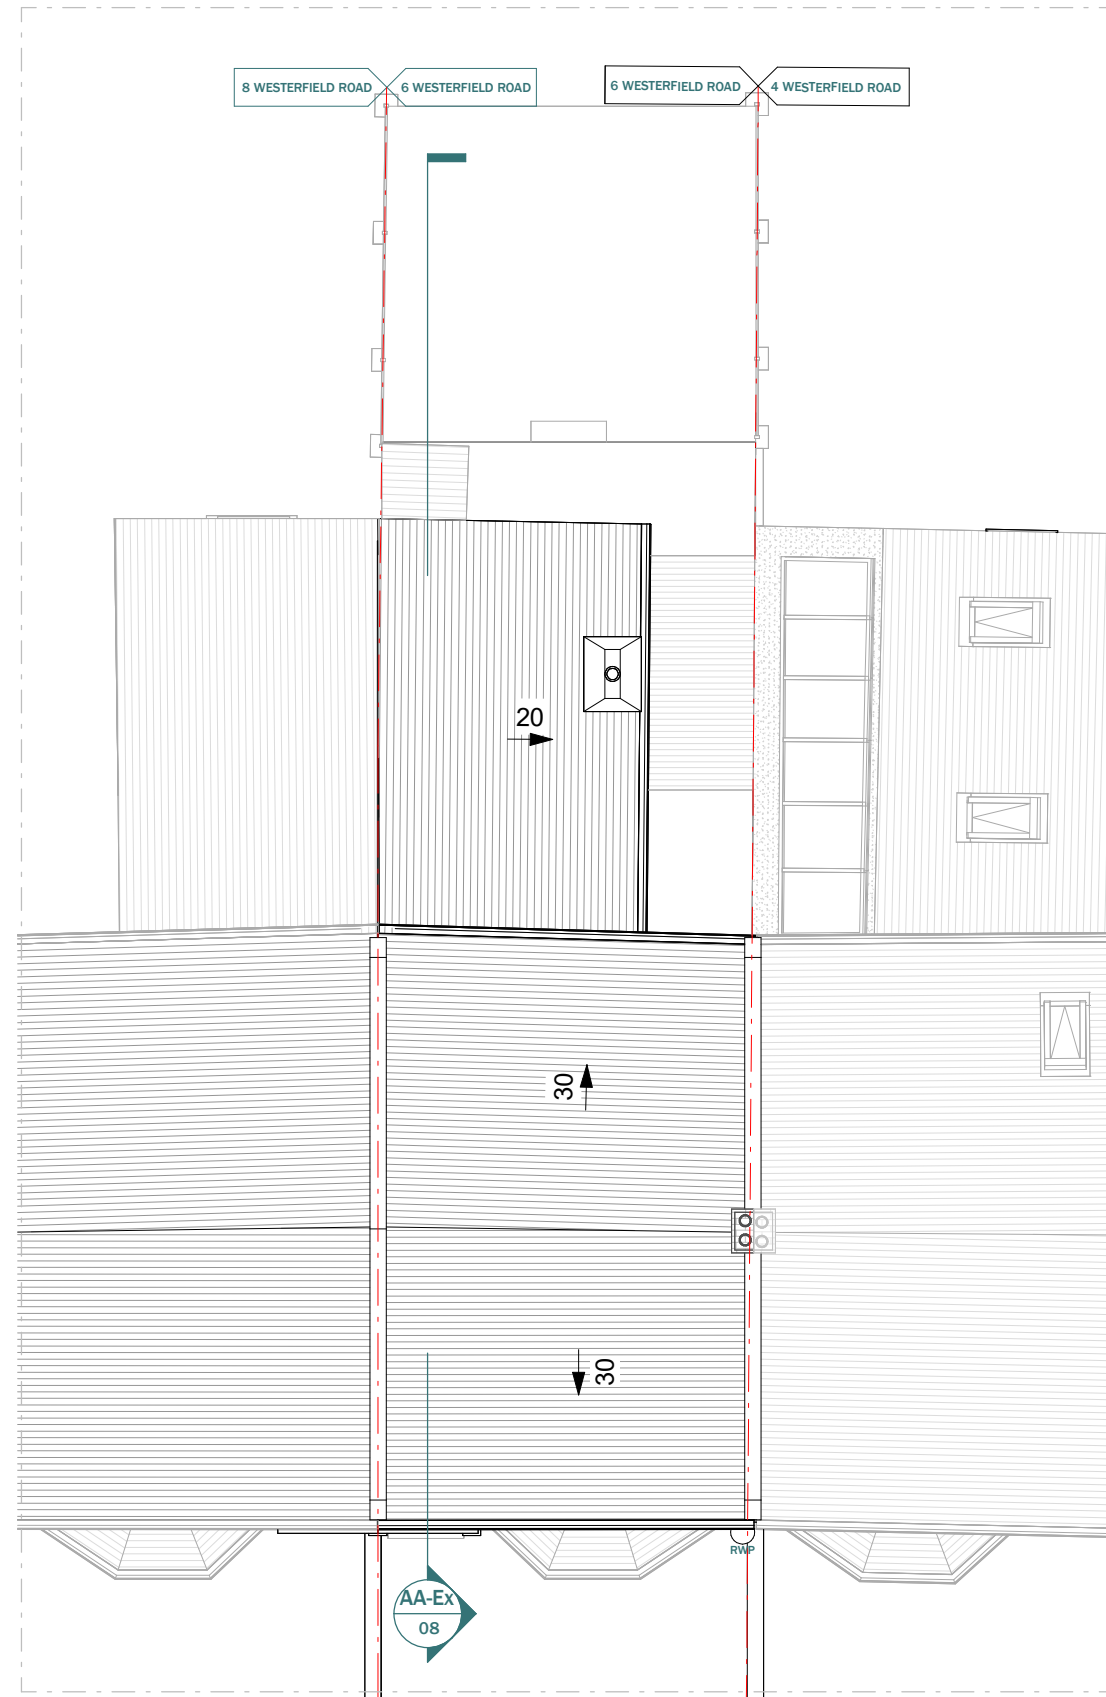 

EXISTING ROOF PLAN

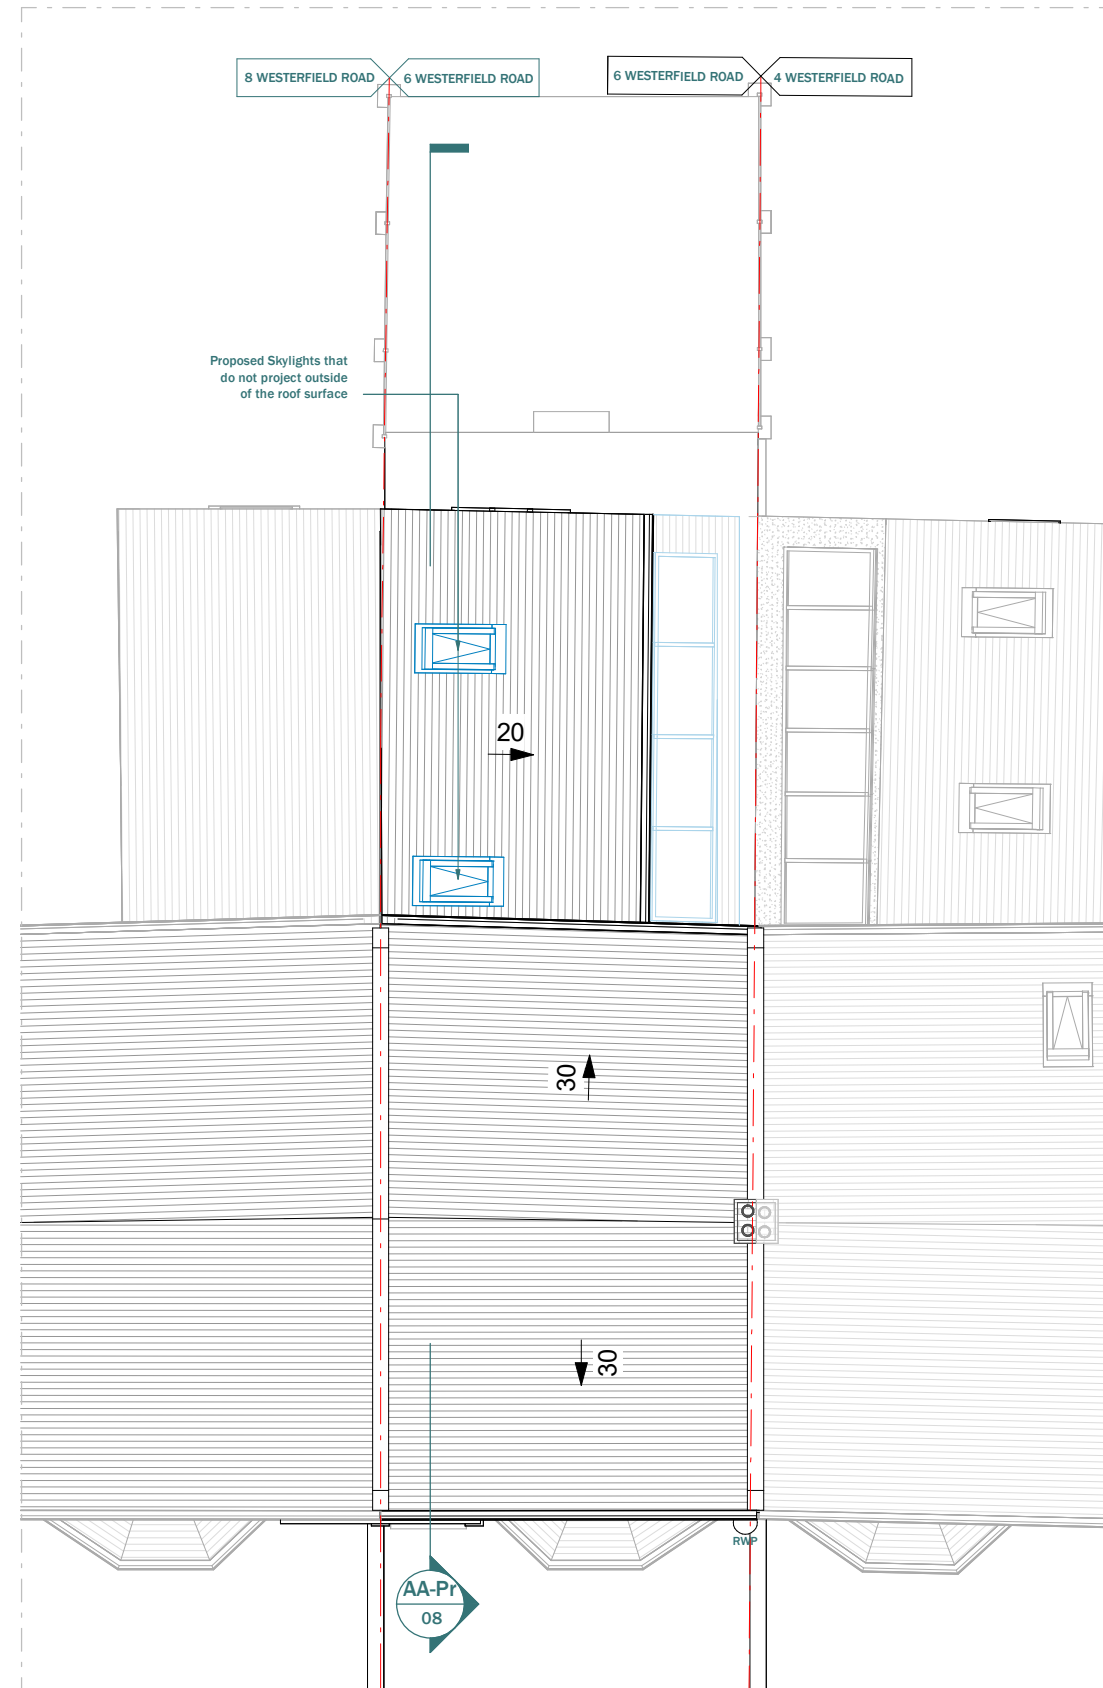

PROPOSED ROOF PLAN

LEGEND:

- EXISTING WALL
- PROPOSED WALL
- DEMOLISHED LINE
- INVISIBLE LINE

CLIENT	Sam Tomes		
PROJECT	6 Westerfield Road, N15 5LD		
TITLE	Existing & Proposed Roof Plan		

NOTES		
VERSION	DESCRIPTION	DATE

SCALE	DATE
1 : 100	05-03-2026
DRAWN	VERSION
LS	
SHEET REF. NO	
06 WR -PL -03	

Scale 1:100
@A3





EXISTING FRONT ELEVATION - UNCHANGED


Scale 1:100
@A3




CLIENT	Sam Tomes		
PROJECT	6 Westerfield Road, N15 5LD		
TITLE	Existing Front Elevation - Unchanged		

NOTES		
VERSION	DESCRIPTION	DATE

SCALE	DATE
1 : 100	05-03-2026
DRAWN	VERSION
LS	
SHEET REF. NO	
06 WR -PL -04	

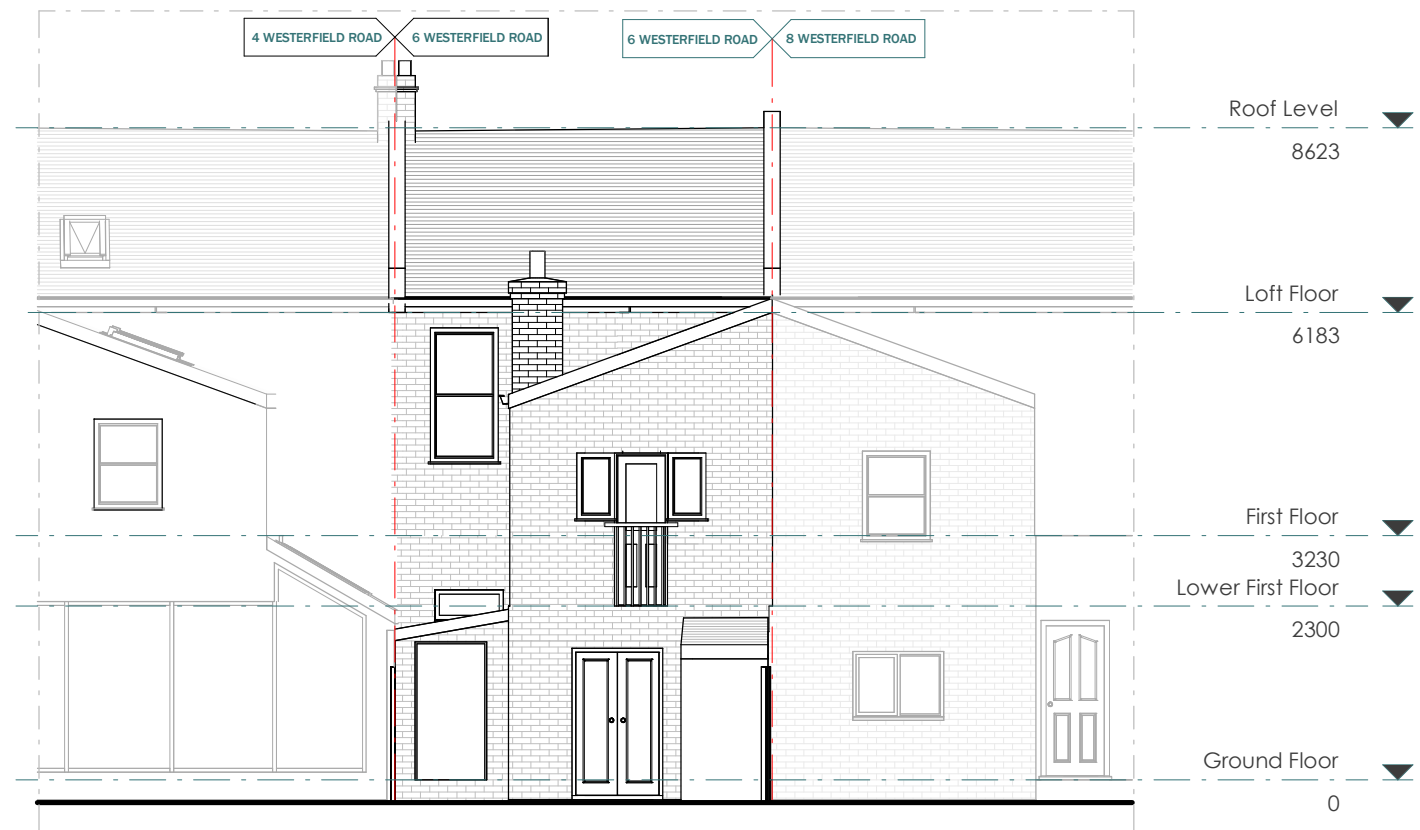

EXISTING REAR ELEVATION

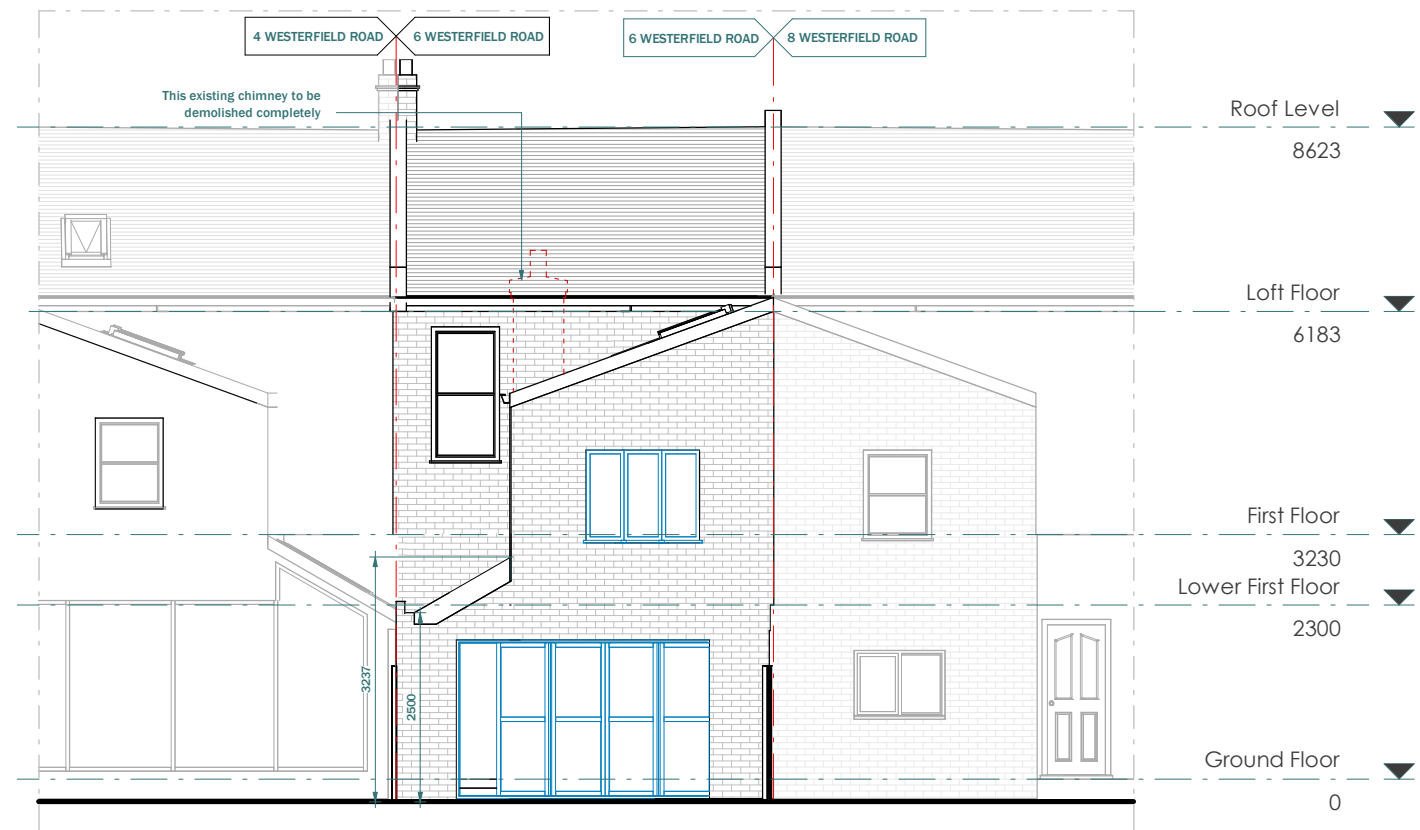


PROPOSED REAR ELEVATION


Scale 1:100
@A3



CLIENT	Sam Tomes			NOTES			SCALE	DATE
PROJECT	6 Westerfield Road, N15 5LD			VERSION	DESCRIPTION	DATE	1 : 100	05-03-2026
TITLE	Existing & Proposed Rear Elevation						DRAWN	VERSION
							LS	
							SHEET REF. NO	
							06 WR -PL -05	

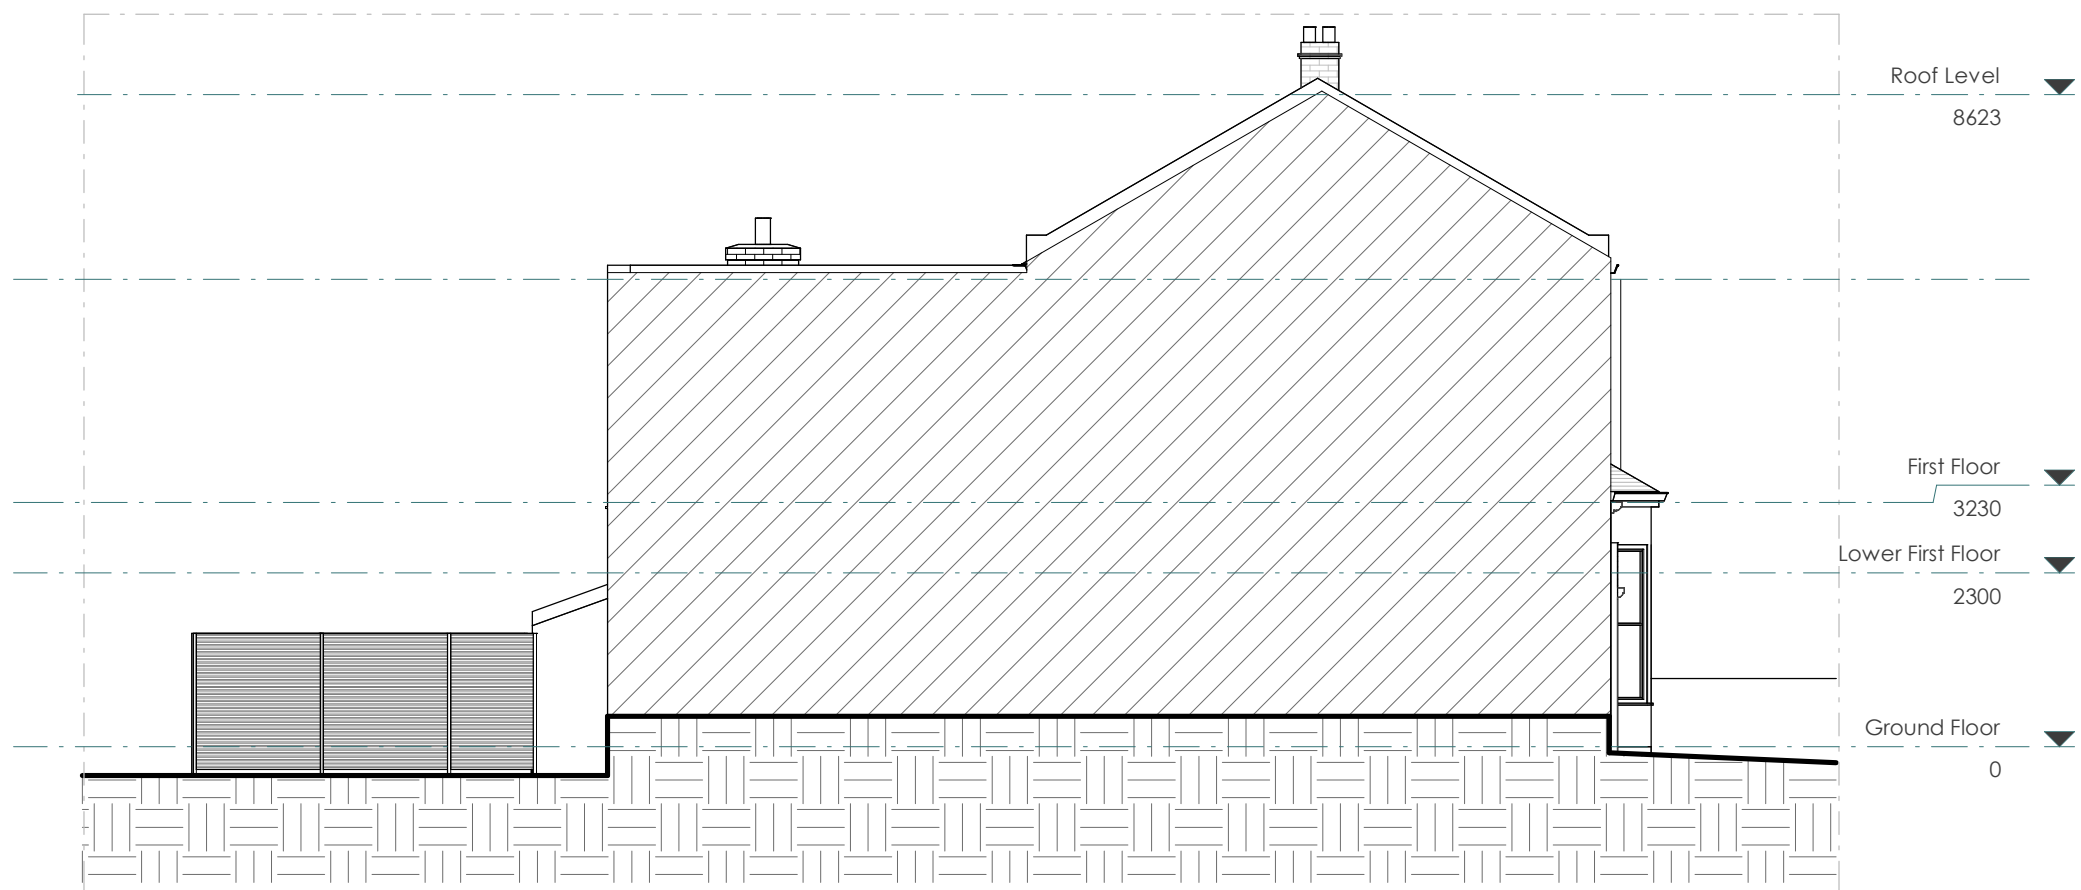

EXISTING LEFT ELEVATION

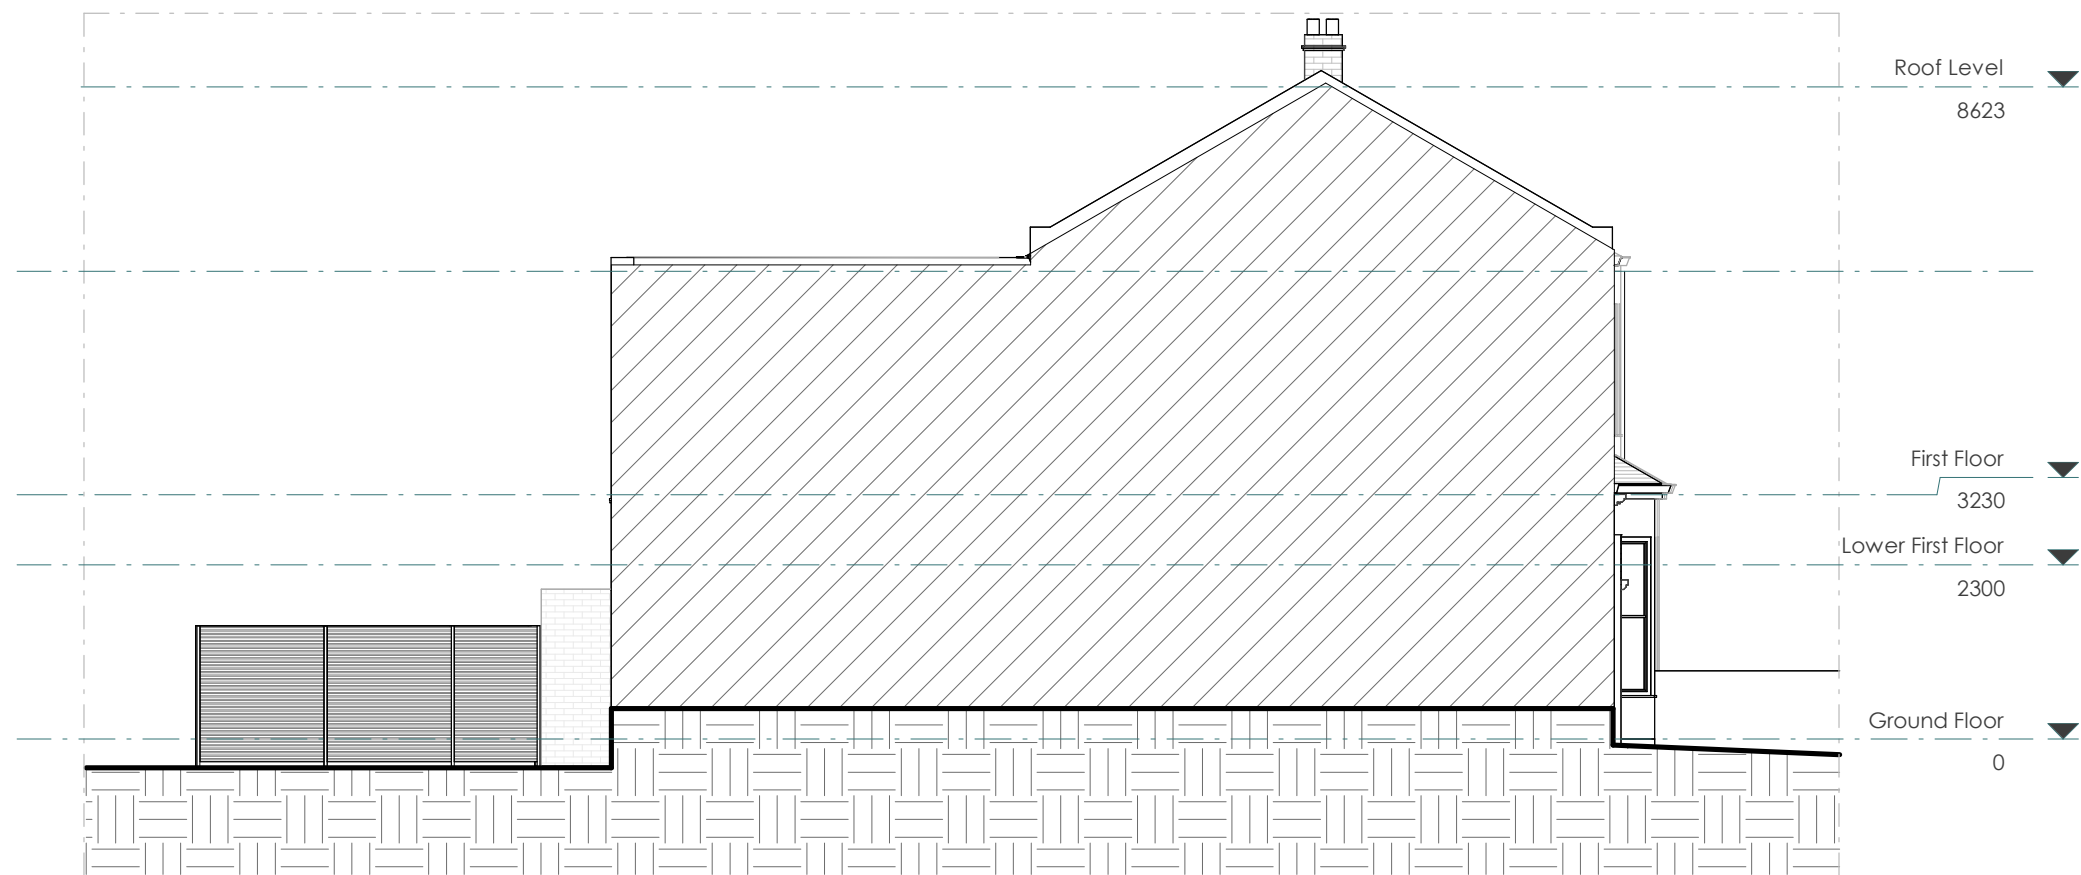


PROPOSED LEFT ELEVATION


Scale 1:100
@A3



This drawing is prepared solely for design and planning submission purposes. It is not intended or suitable for either building regulations or construction purposes and should not be used for such. All dimension shall be check and confirmed with site rep. and any discrepancies between the drawings and site shall be reported to PM. This drawing to be read in conjunction with engineers specification and details. For construction information please refer to all drawings and specification of works. For any structural steelworks details please refer to structural engineer's drawings & calculations. The copyright of the drawing and designs remains with Extension Architecture. All copies are only for information about the application, they may not be used for any other purpose without the express written permission of Extension Architecture.	CLIENT		NOTES			SCALE	DATE
	PROJECT		VERSION	DESCRIPTION	DATE	DRAWN	VERSION
	TITLE					SHEET REF. NO	

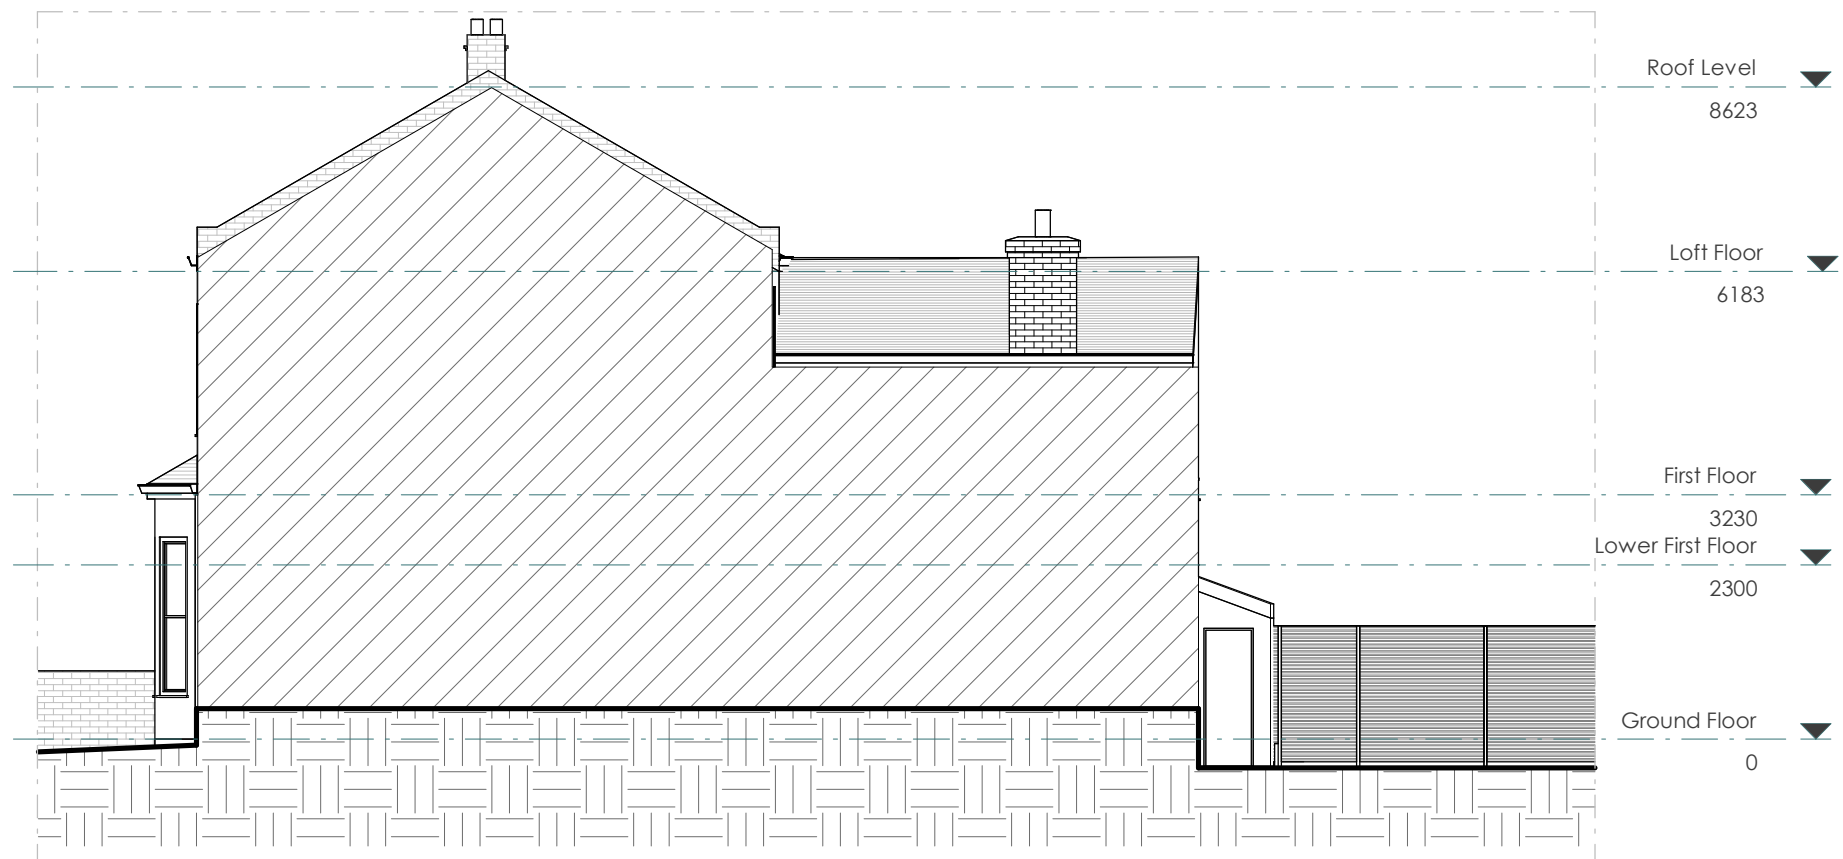

EXISTING RIGHT ELEVATION

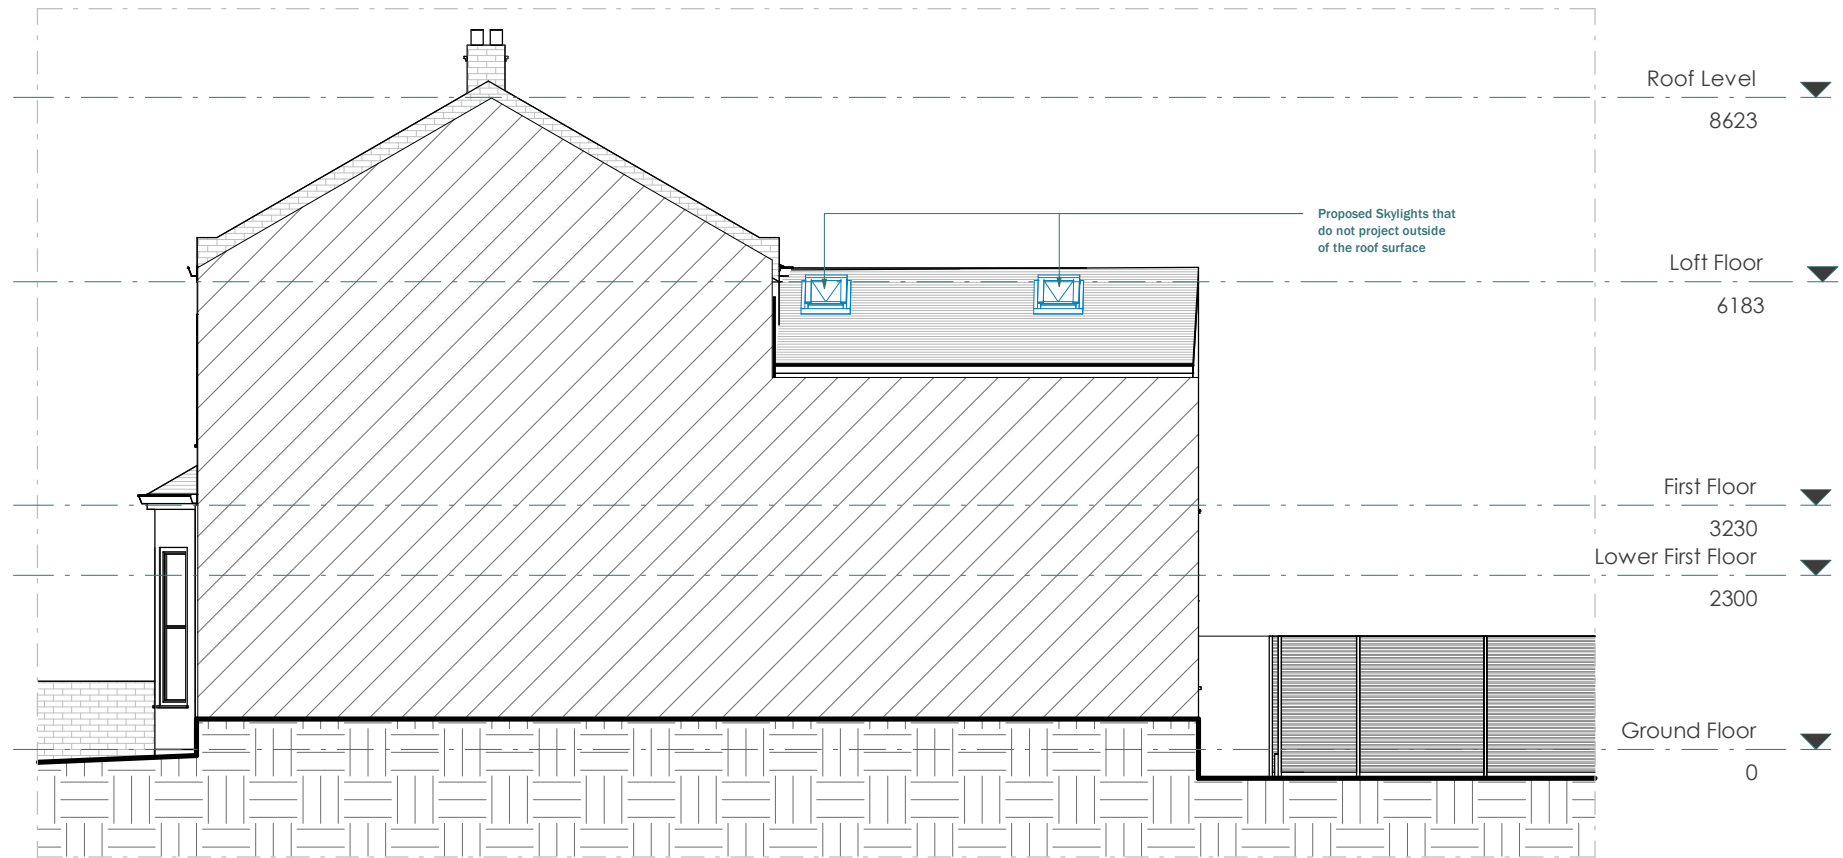


PROPOSED RIGHT ELEVATION

CLIENT Sam Tomes	NOTES			SCALE 1 : 100	DATE 05-03-2026
	PROJECT 6 Westerfield Road, N15 5LD	VERSION	DESCRIPTION	DATE	DRAWN LS
	TITLE Existing & Proposed Right Elevation				SHEET REF. NO 06 WR -PL -07
					VERSION



EXISTING SECTION A-A

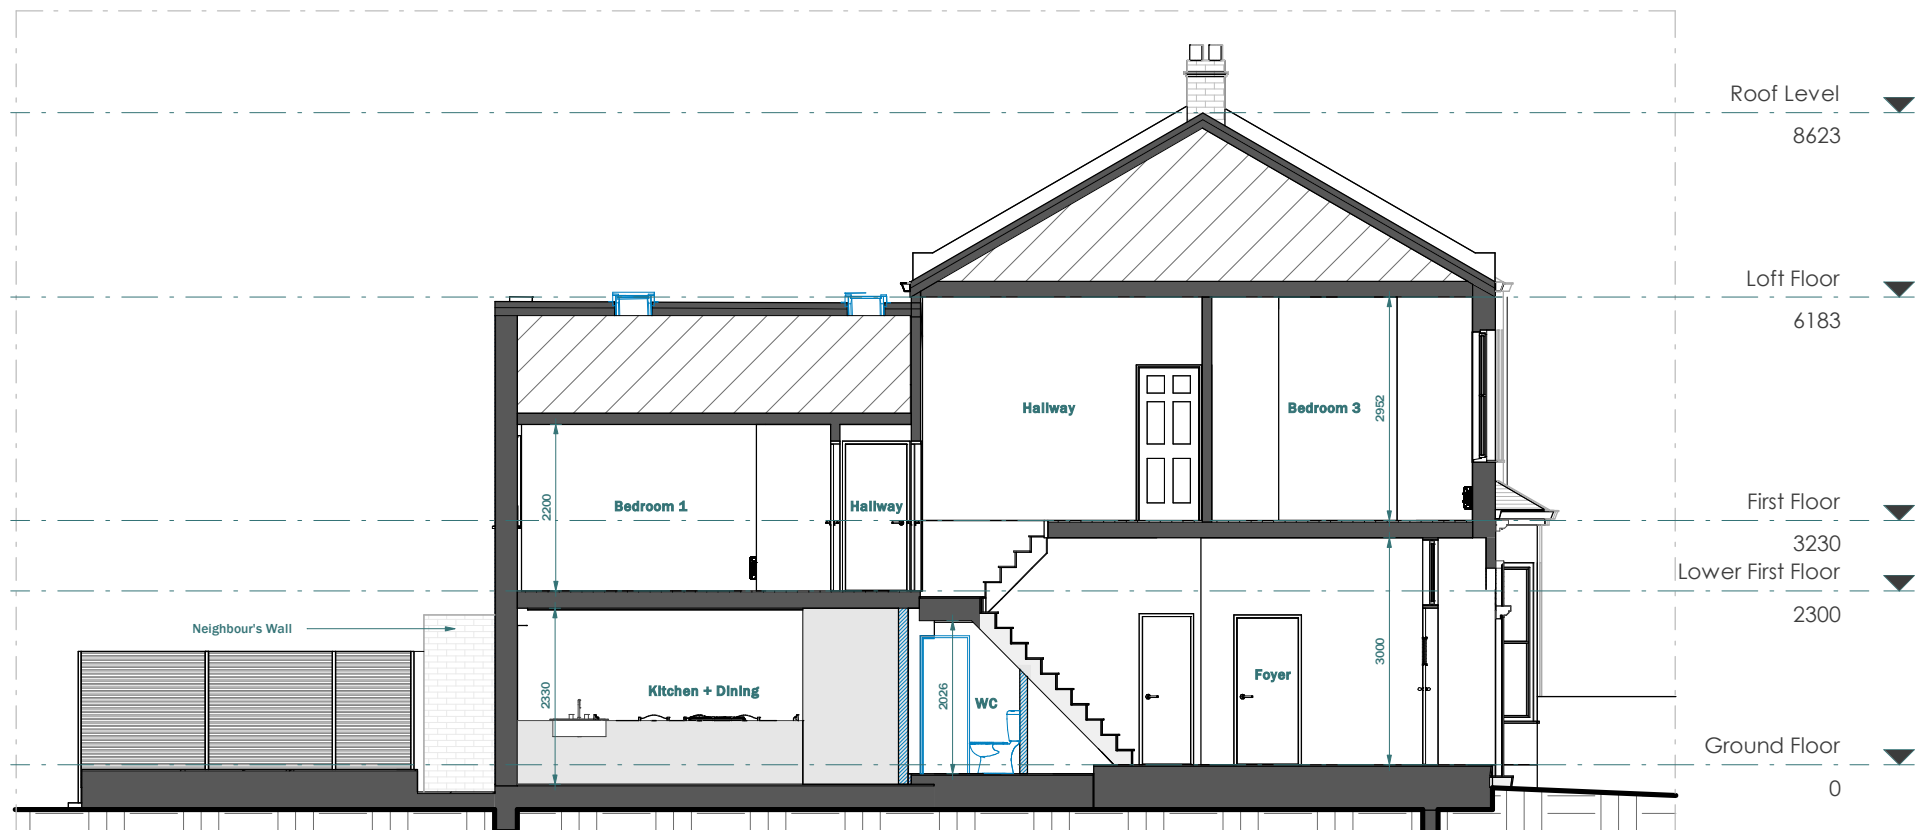

PROPOSED SECTION A-A

LEGEND:

- EXISTING WALL
- PROPOSED WALL
- DEMOLISHED LINE
- INVISIBLE LINE

Scale 1:100
@A3



CLIENT	Sam Tomes			NOTES			SCALE	DATE
PROJECT	6 Westerfield Road, N15 5LD			VERSION	DESCRIPTION	DATE	1 : 100	05-03-2026
TITLE	Existing & Proposed Section A-A						DRAWN	VERSION
							LS	
							SHEET REF. NO	
							06 WR -PL -08	