


Appendix B Existing Site and Proposed Plans

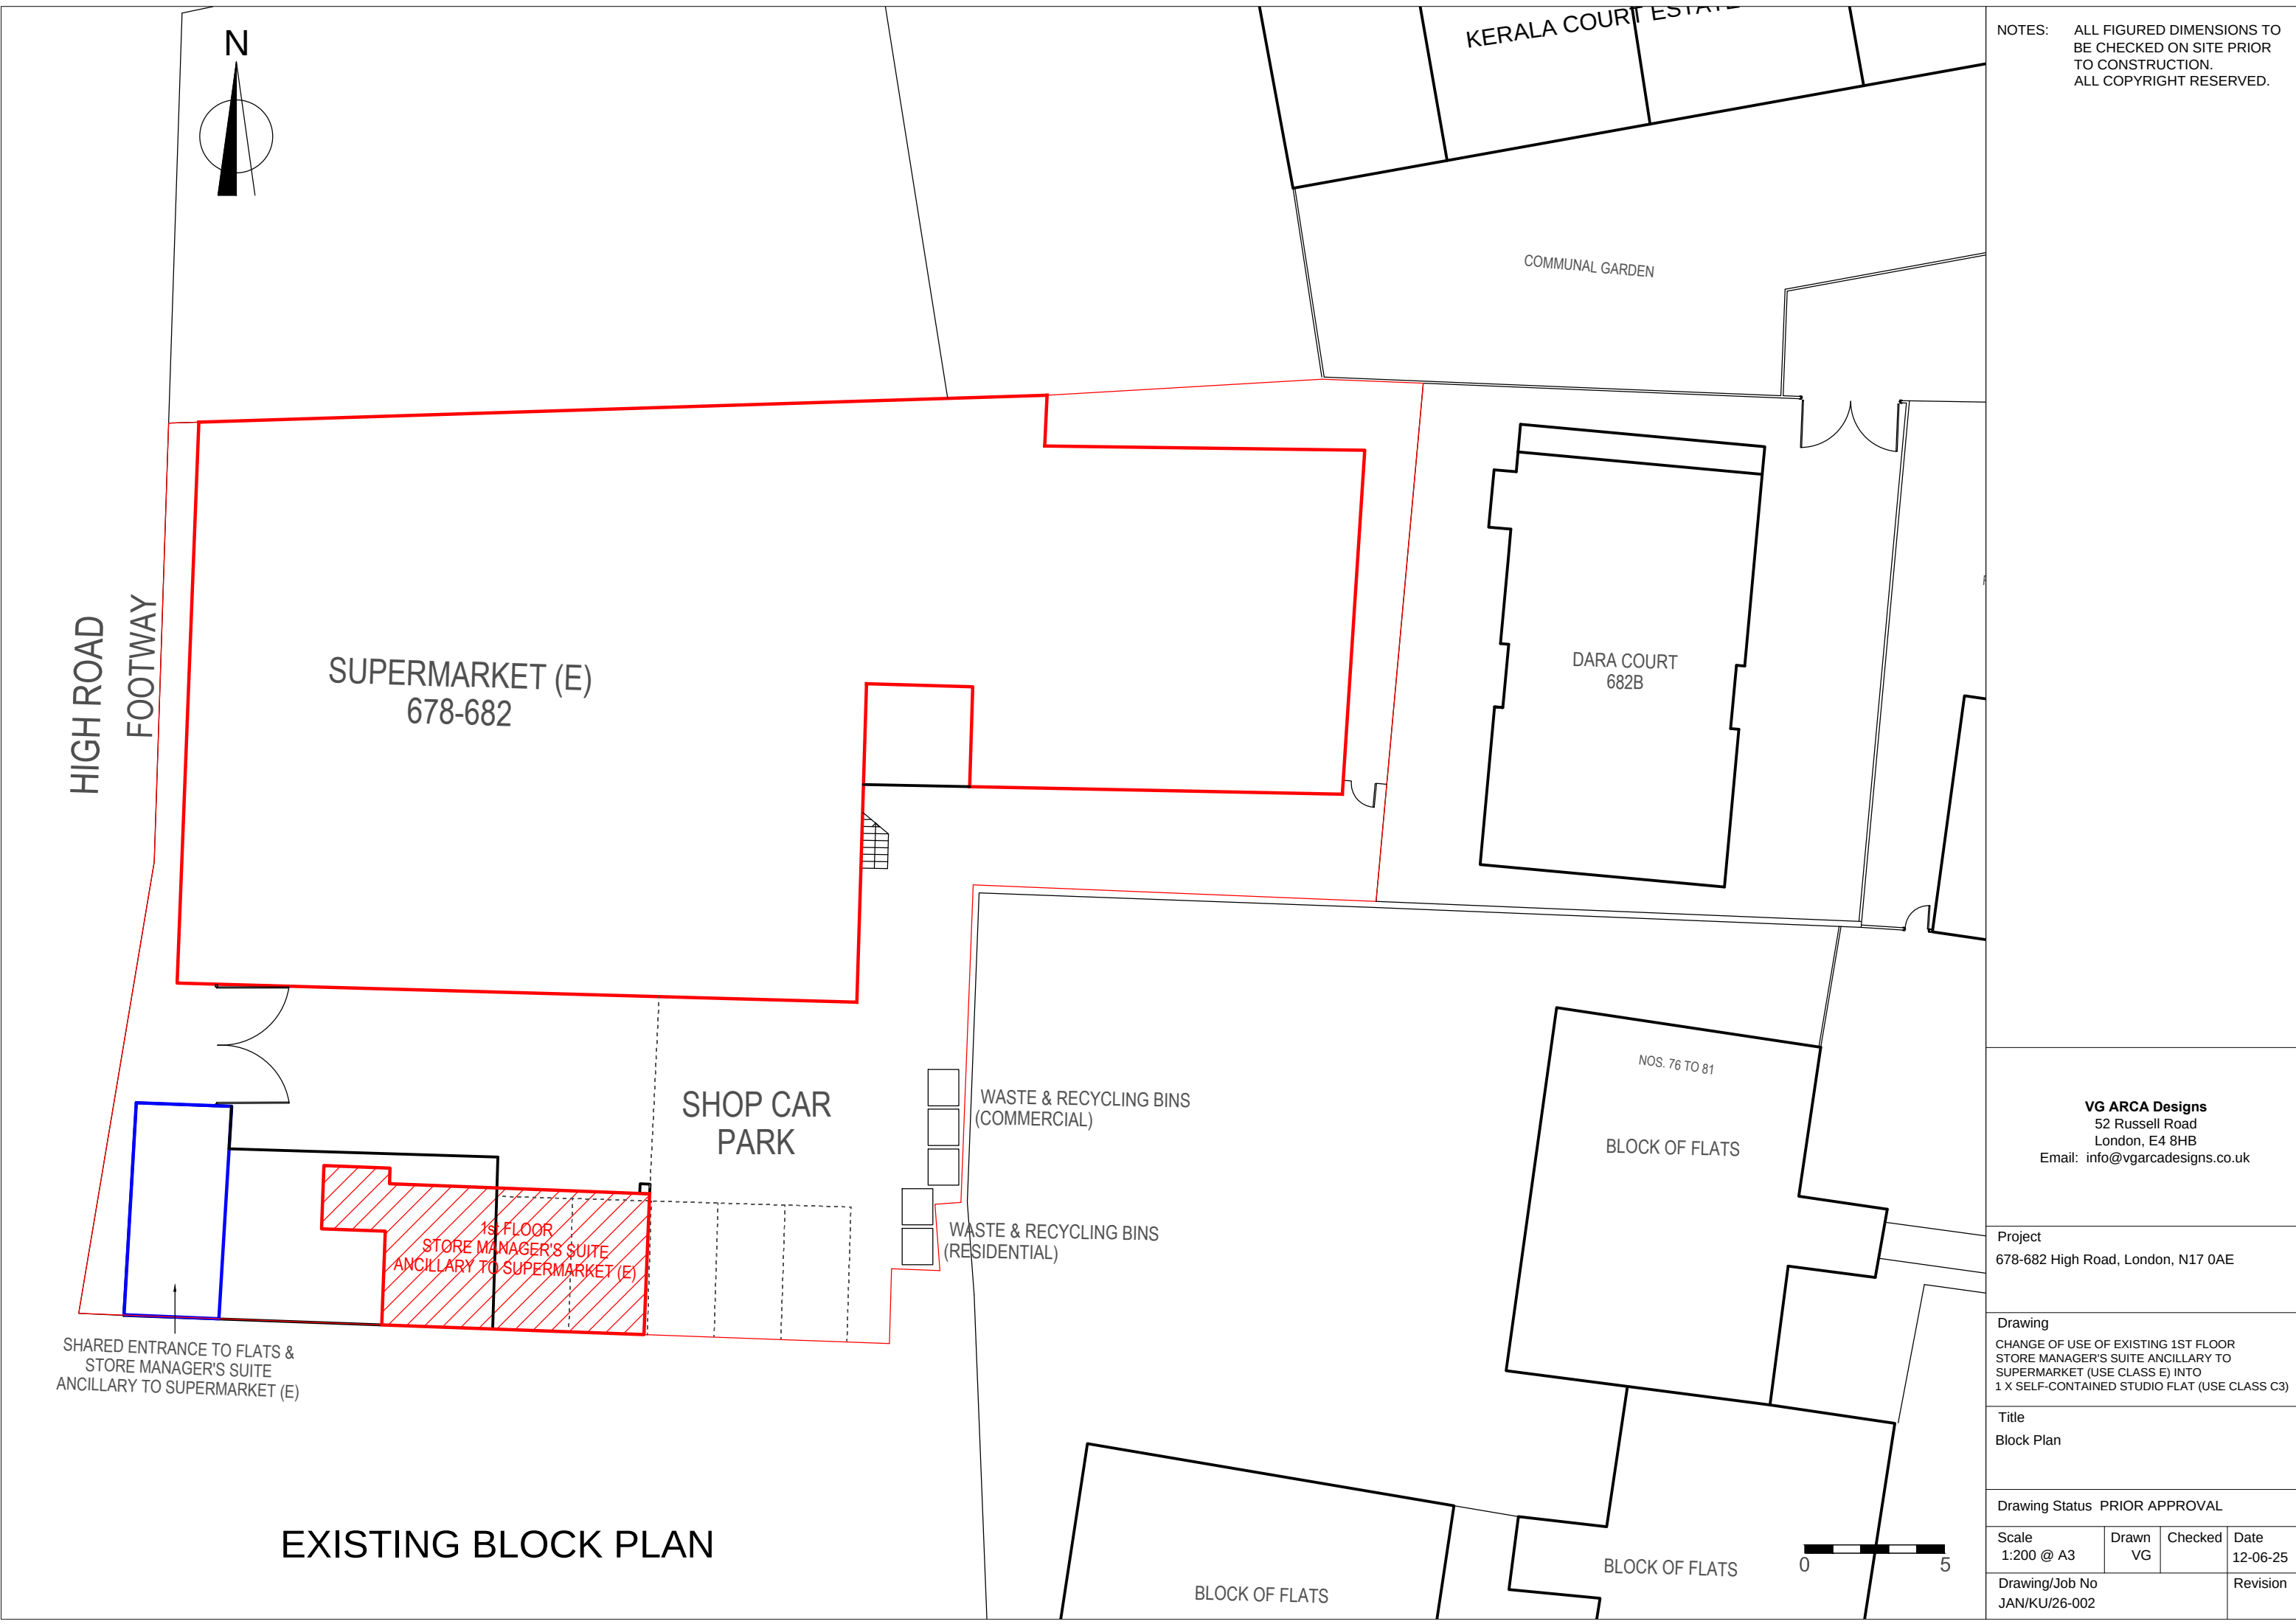

EXISTING BLOCK PLAN

NOTES: ALL FIGURED DIMENSIONS TO BE CHECKED ON SITE PRIOR TO CONSTRUCTION.
ALL COPYRIGHT RESERVED.

VG ARCA Designs
52 Russell Road
London, E4 8HB
Email: info@vgarcadesigns.co.uk

Project
678-682 High Road, London, N17 0AE

Drawing
CHANGE OF USE OF EXISTING 1ST FLOOR STORE MANAGER'S SUITE ANCILLARY TO SUPERMARKET (USE CLASS E) INTO 1 X SELF-CONTAINED STUDIO FLAT (USE CLASS C3)

Title
Block Plan

Drawing Status PRIOR APPROVAL

Scale 1:200 @ A3	Drawn VG	Checked	Date 12-06-25
Drawing/Job No JAN/KU/26-002			Revision

NOTES: ALL FIGURED DIMENSIONS TO BE CHECKED ON SITE PRIOR TO CONSTRUCTION.
ALL COPYRIGHT RESERVED.

VG ARCA Designs
52 Russell Road
London, E4 8HB
Email: info@vgarcadesigns.co.uk

Project
678-682 High Road, London, N17 0AE


Drawing
CHANGE OF USE OF EXISTING 1ST FLOOR
STORE MANAGER'S SUITE ANCILLARY TO
SUPERMARKET (USE CLASS E) INTO
1 X SELF-CONTAINED STUDIO FLAT (USE CLASS C3)


Title
Existing Ground Floor

Drawing Status PRIOR APPROVAL

Scale 1:100 @ A3	Drawn VG	Checked	Date 12-12-25
---------------------	-------------	---------	------------------

Drawing/Job No JAN/KU/26-003	Revision
---------------------------------	----------

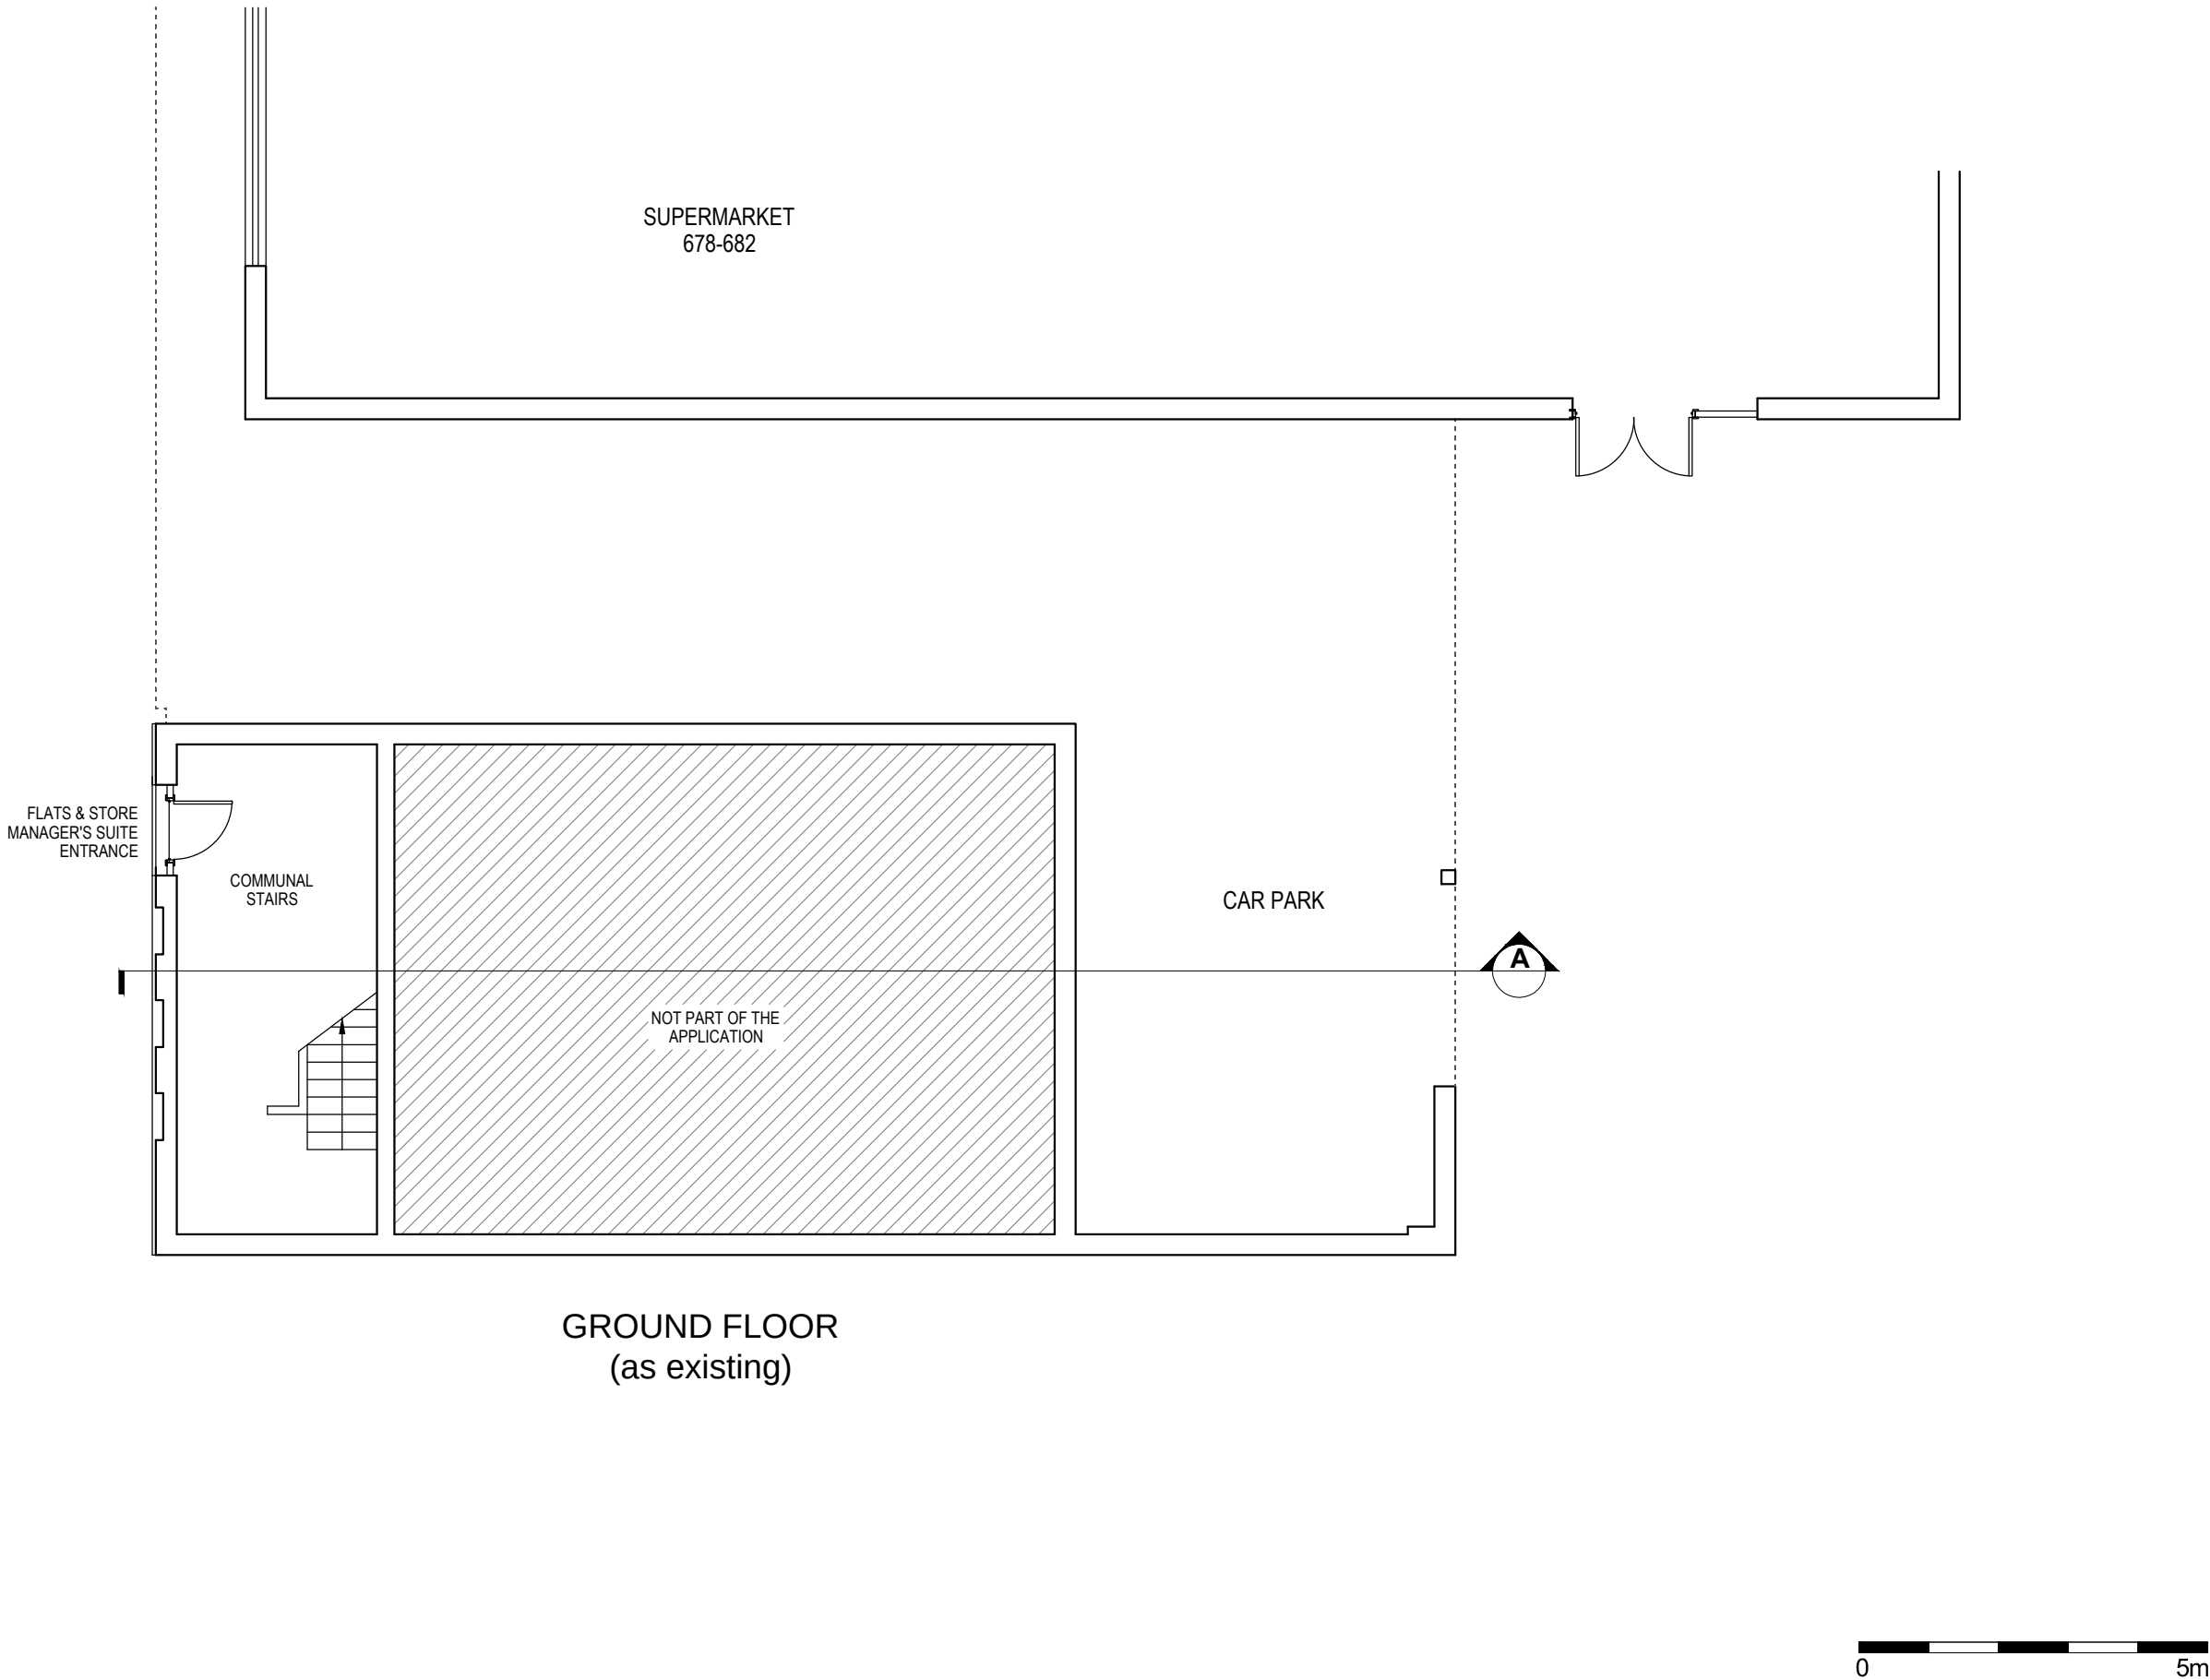

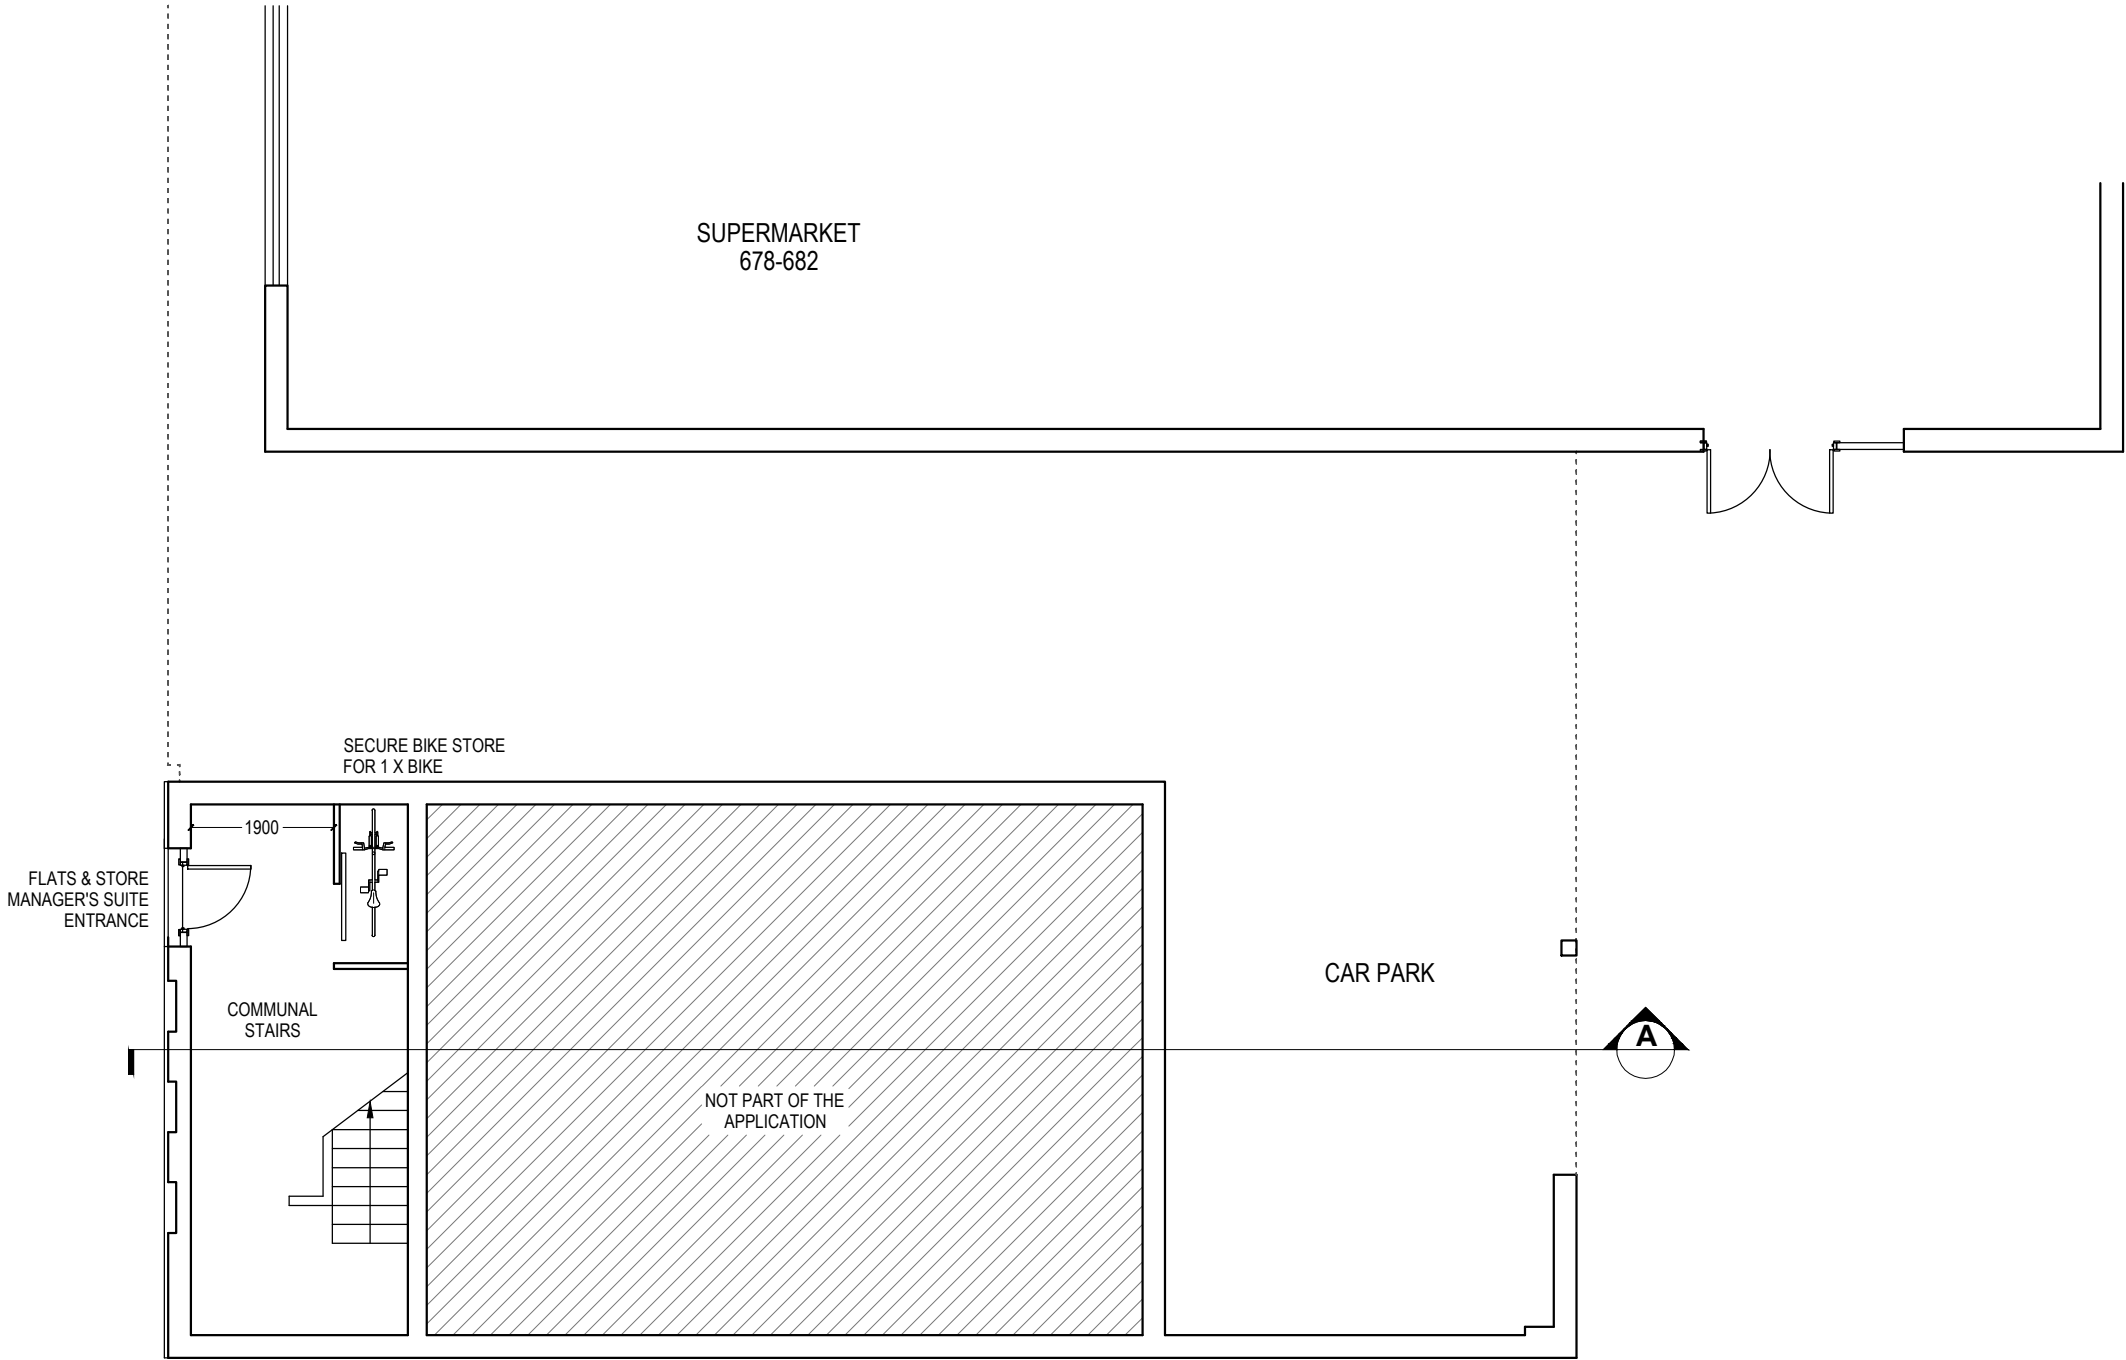

GROUND FLOOR
(as proposed)

NOTES: ALL FIGURED DIMENSIONS TO
BE CHECKED ON SITE PRIOR
TO CONSTRUCTION.
ALL COPYRIGHT RESERVED.

VG ARCA Designs
52 Russell Road
London, E4 8HB
Email: info@vgarcadesigns.co.uk

Project
678-682 High Road, London, N17 0AE

Drawing
CHANGE OF USE OF EXISTING 1ST FLOOR
STORE MANAGER'S SUITE ANCILLARY TO
SUPERMARKET (USE CLASS E) INTO
1 X SELF-CONTAINED STUDIO FLAT (USE CLASS C3)


Title
Proposed Ground Floor

Drawing Status PRIOR APPROVAL


Scale 1:100 @ A3	Drawn VG	Checked	Date 12-12-25
---------------------	-------------	---------	------------------

Drawing/Job No JAN/KU/26-004	Revision
---------------------------------	----------

NOTES: ALL FIGURED DIMENSIONS TO BE CHECKED ON SITE PRIOR TO CONSTRUCTION.
ALL COPYRIGHT RESERVED.

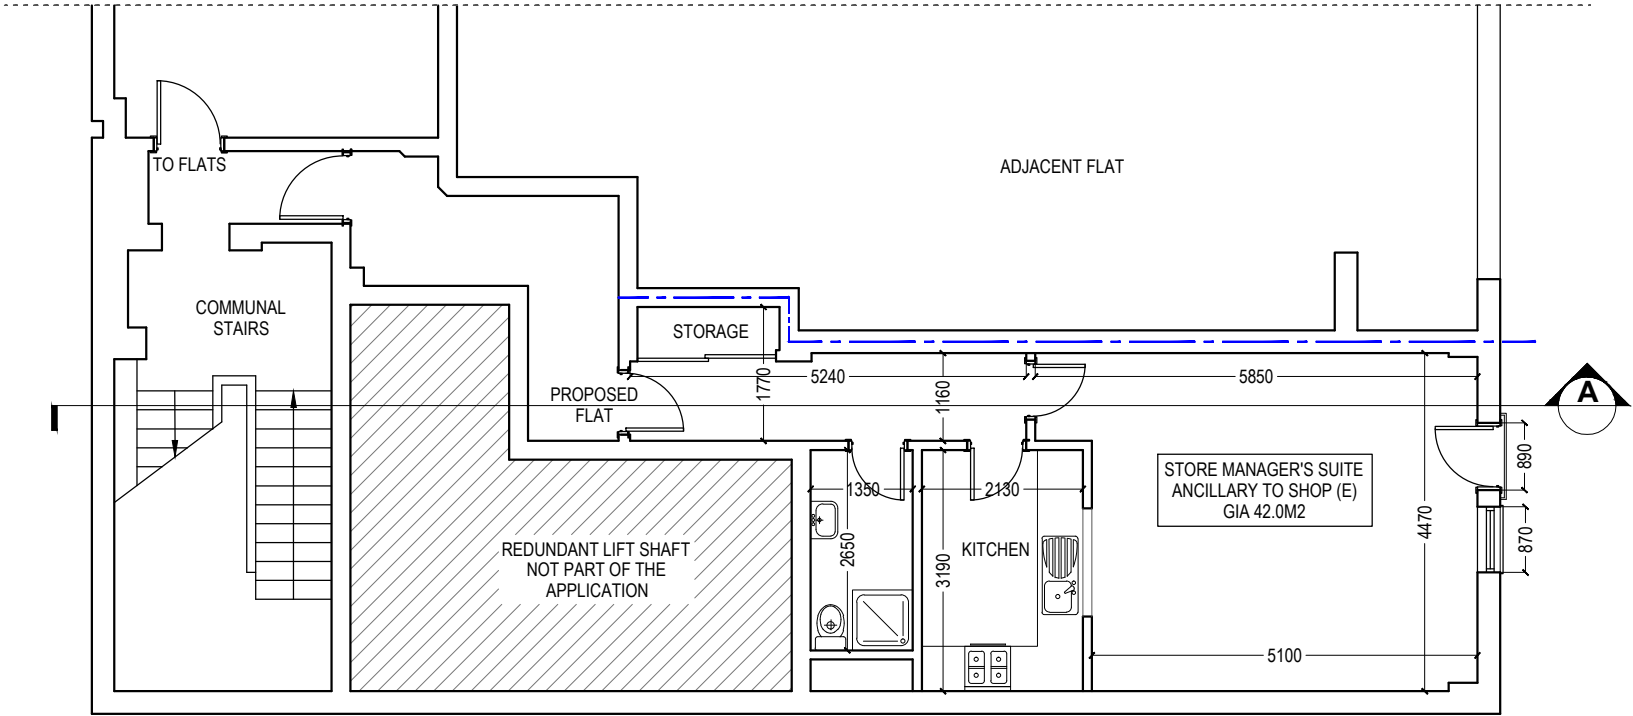


FIRST FLOOR
(as existing)

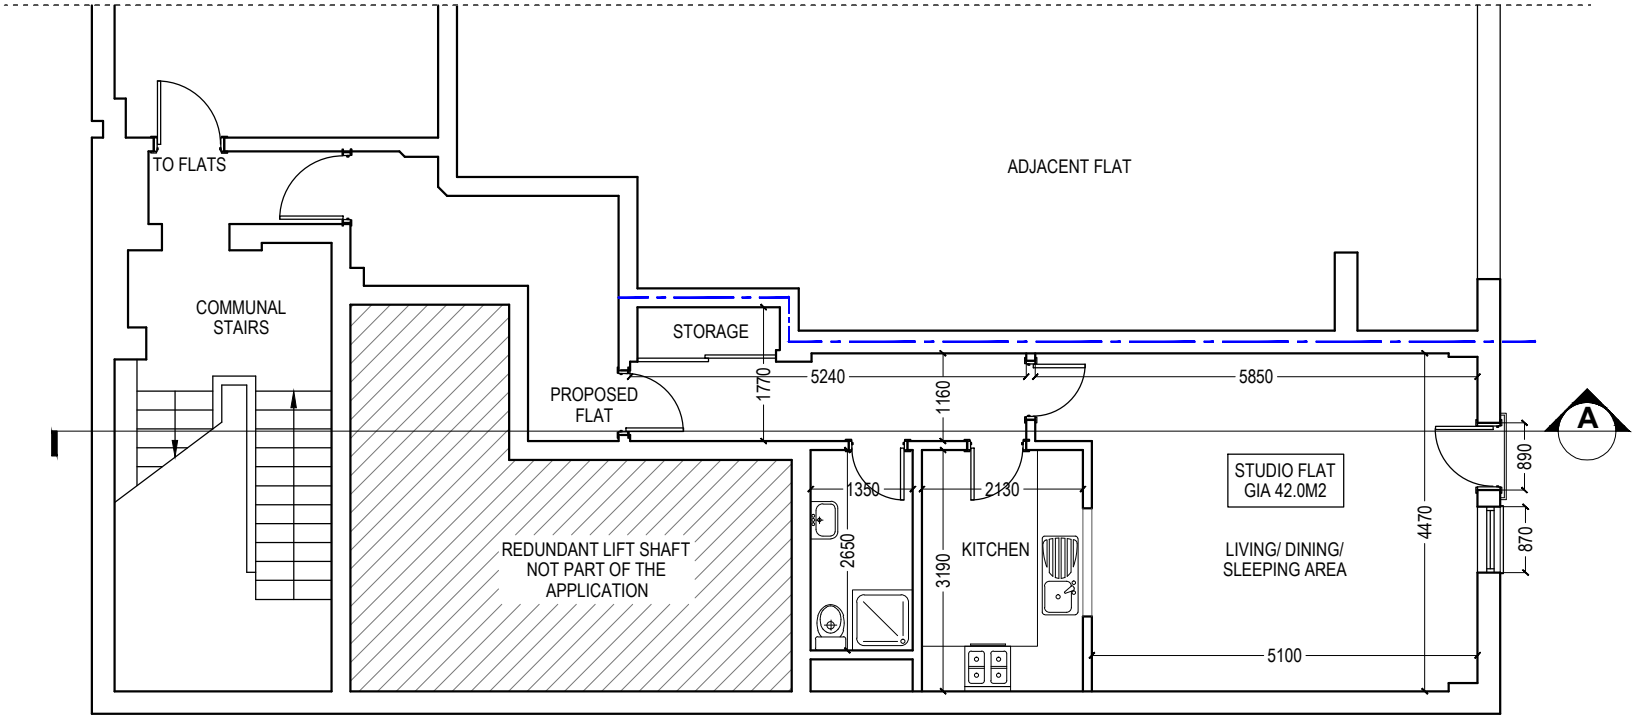

FIRST FLOOR
(as proposed)



VG ARCA Designs 52 Russell Road London, E4 8HB Email: info@vgarcadesigns.co.uk			
Project 678-682 High Road, London, N17 0AE			
Drawing CHANGE OF USE OF EXISTING 1ST FLOOR STORE MANAGER'S SUITE ANCILLARY TO SUPERMARKET (USE CLASS E) INTO 1 X SELF-CONTAINED STUDIO FLAT (USE CLASS C3)			
Title Existing & Proposed 1st Floor Plan			
Drawing Status PRIOR APPROVAL			
Scale 1:100 @ A3	Drawn VG	Checked	Date 12-12-25
Drawing/Job No JAN/KU/26-005			Revision

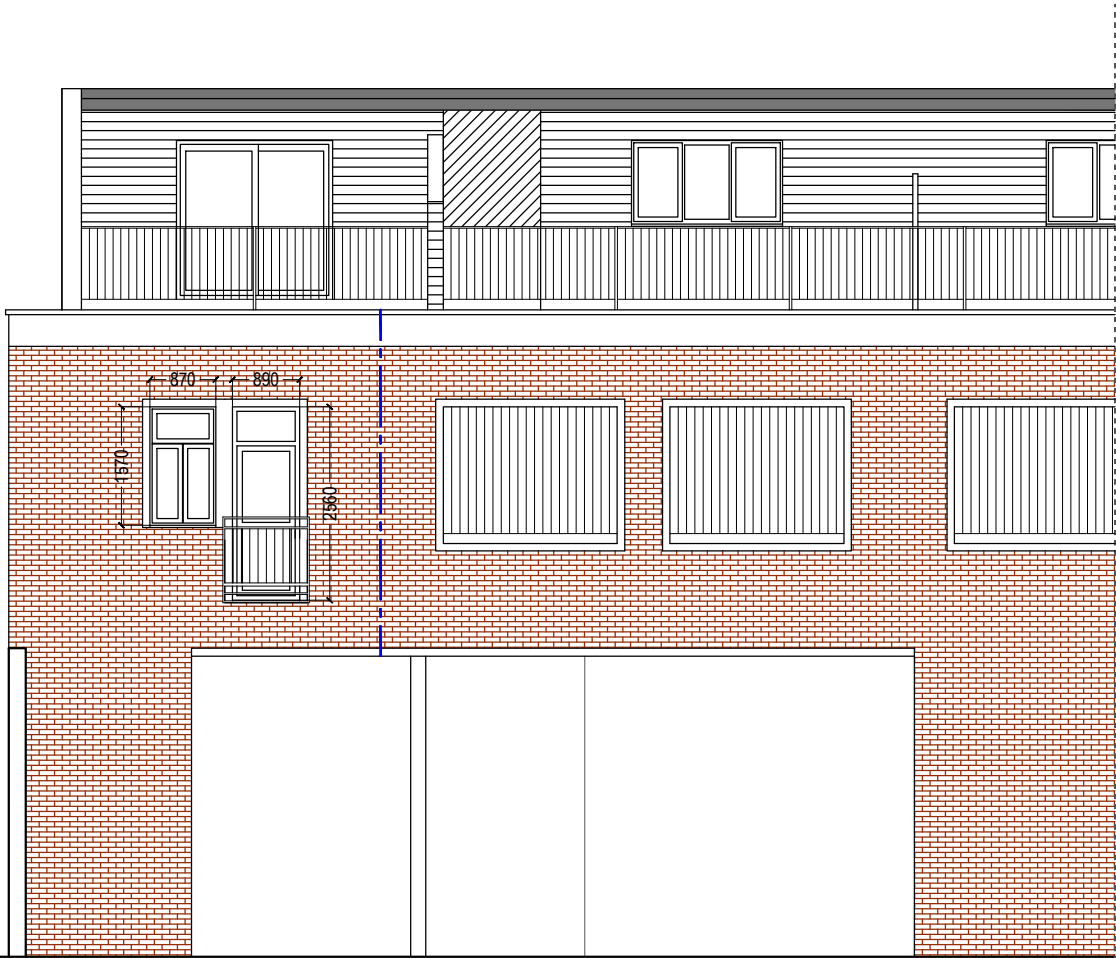

REAR ELEVATION
(as existing)
NO ALTERATION



FRONT ELEVATION
(as existing)
NO ALTERATION



NOTES: ALL FIGURED DIMENSIONS TO BE CHECKED ON SITE PRIOR TO CONSTRUCTION.
ALL COPYRIGHT RESERVED.

VG ARCA Designs
52 Russell Road
London, E4 8HB
Email: info@vgarcadesigns.co.uk


Project
678-682 High Road, London, N17 0AE

Drawing
CHANGE OF USE OF EXISTING 1ST FLOOR
STORE MANAGER'S SUITE ANCILLARY TO
SUPERMARKET (USE CLASS E) INTO
1 X SELF-CONTAINED STUDIO FLAT (USE CLASS C3)


Title
Existing & Proposed Front and Rear Elevations

Drawing Status PRIOR APPROVAL

Scale 1:100 @ A3	Drawn VG	Checked	Date 12-12-25
Drawing/Job No JAN/KU/26-006			Revision

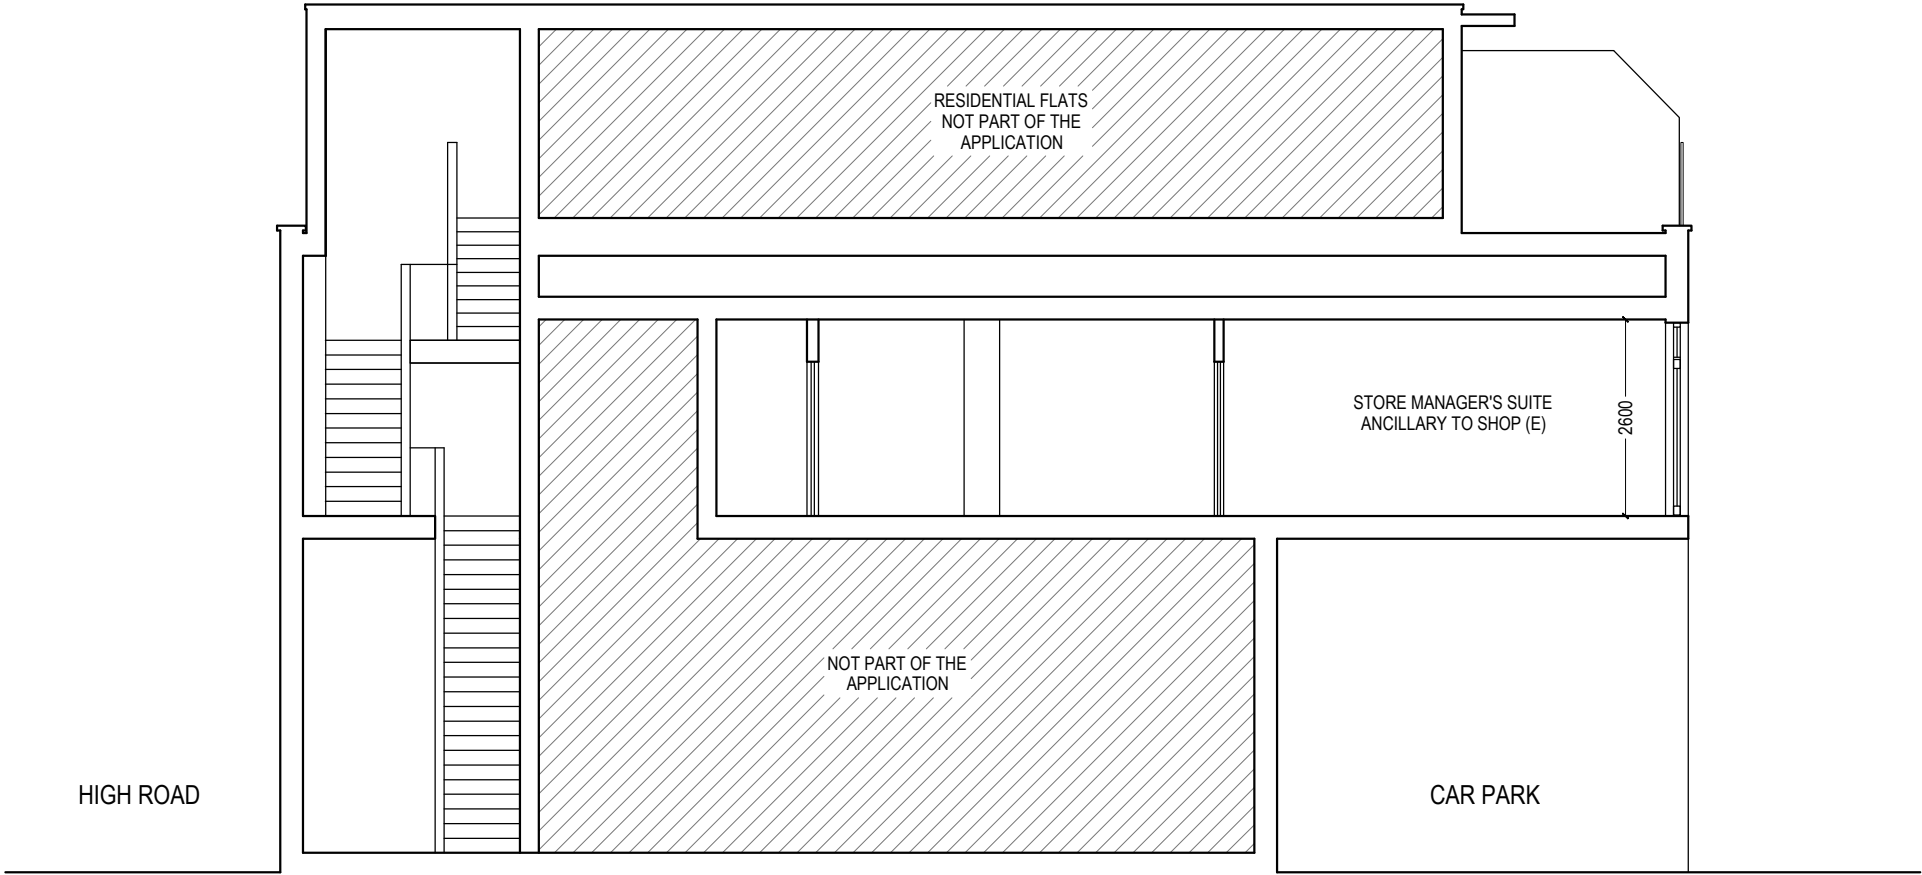

SECTION A-A
(as existing)

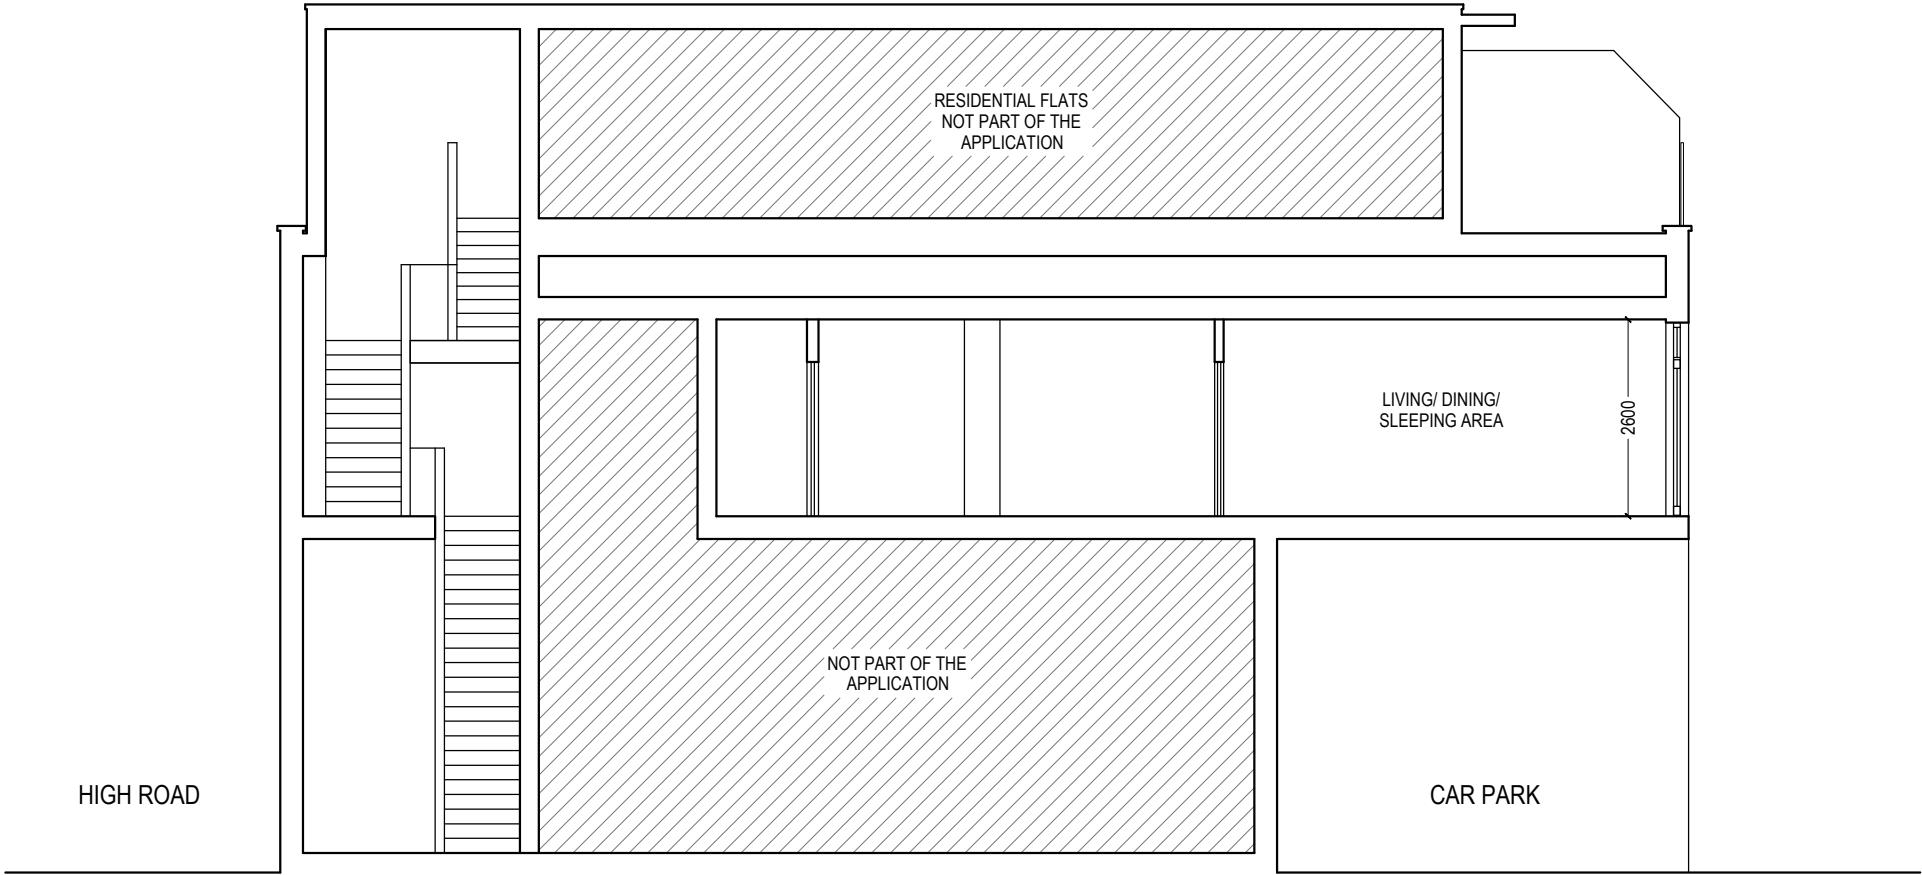

SECTION A-A
(as proposed)



NOTES: ALL FIGURED DIMENSIONS TO
BE CHECKED ON SITE PRIOR
TO CONSTRUCTION.
ALL COPYRIGHT RESERVED.

VG ARCA Designs
52 Russell Road
London, E4 8HB
Email: info@vgarcadesigns.co.uk

Project
678-682 High Road, London, N17 0AE

Drawing
CHANGE OF USE OF EXISTING 1ST FLOOR
STORE MANAGER'S SUITE ANCILLARY TO
SUPERMARKET (USE CLASS E) INTO
1 X SELF-CONTAINED STUDIO FLAT (USE CLASS C3)

Title
Existing & Proposed Section A-A

Drawing Status PRIOR APPROVAL

Scale 1:100 @ A3	Drawn VG	Checked	Date 12-12-25
---------------------	-------------	---------	------------------

Drawing/Job No JAN/KU/26-007	Revision
---------------------------------	----------