




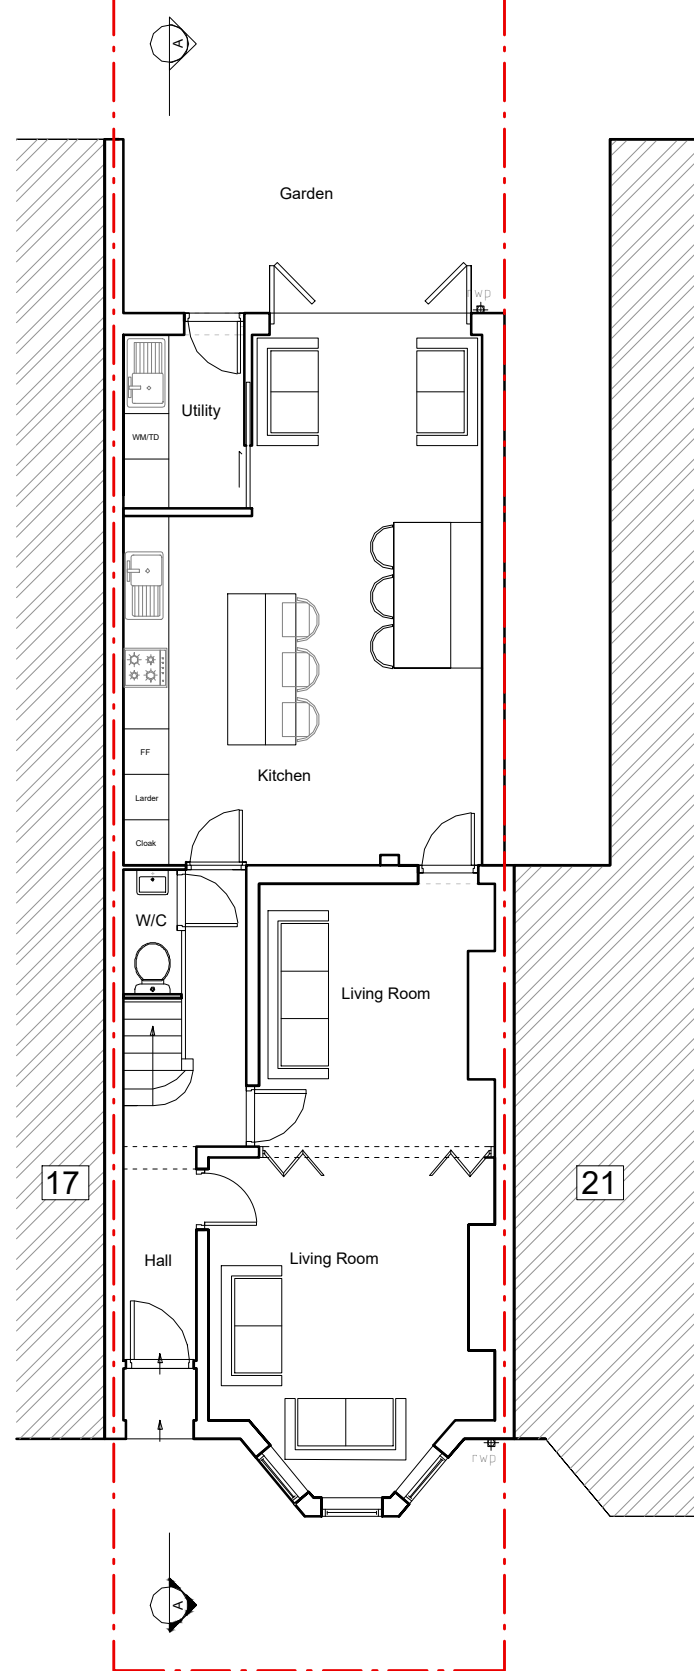


Proposed Ground Floor

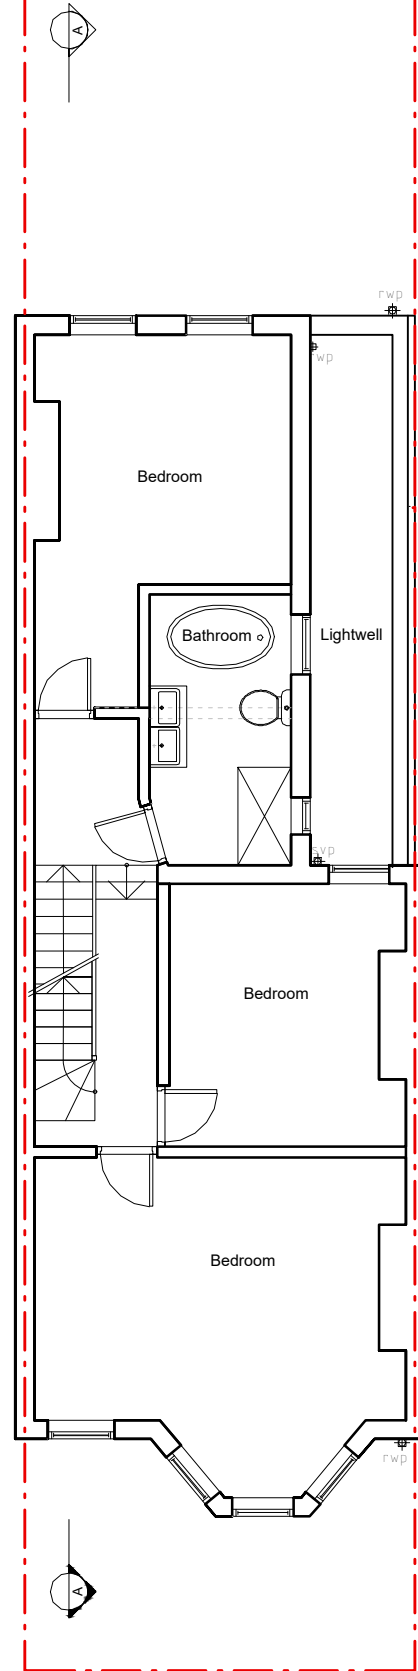


Proposed First Floor

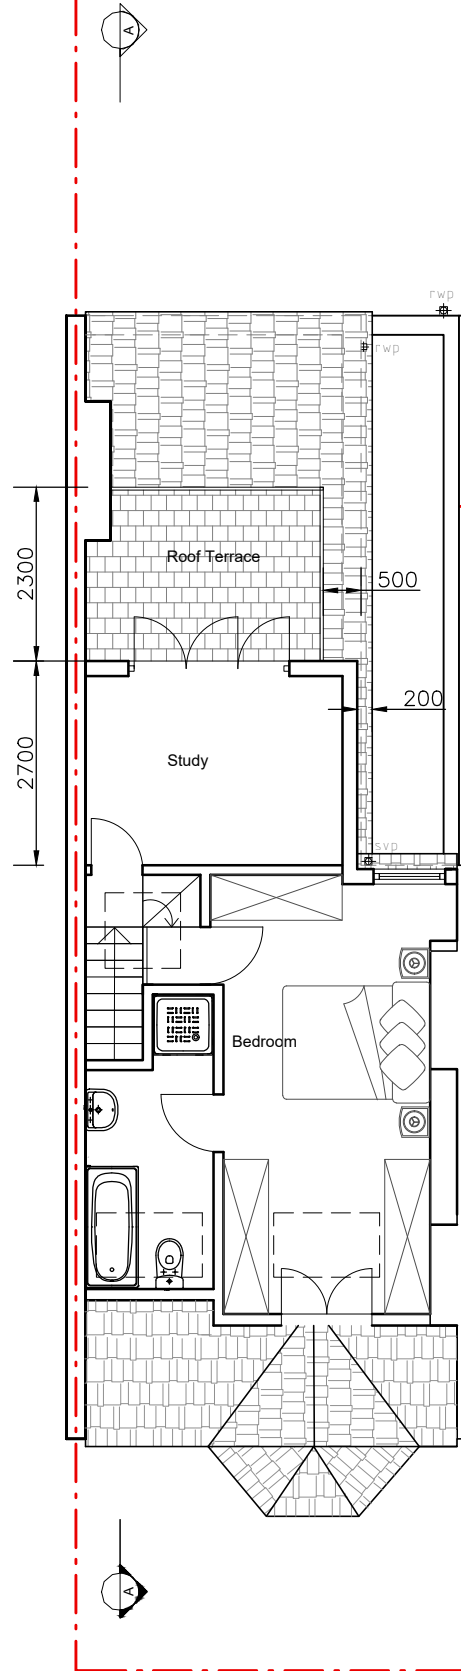

Proposed Loft Floor

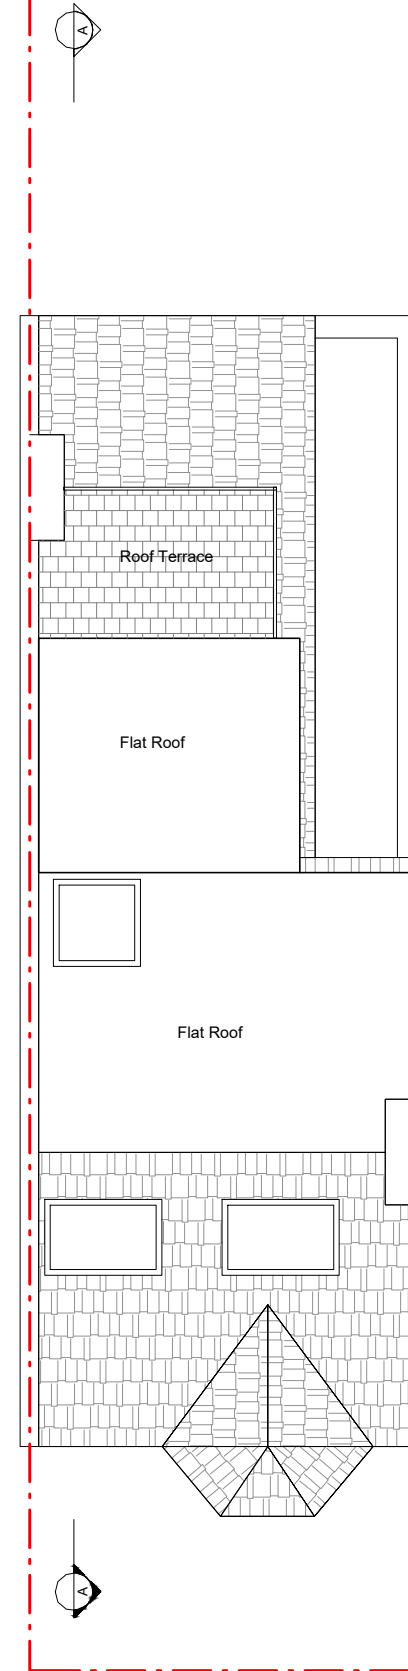

Proposed Roof

 

Notes:

1. THE COPYRIGHT OF THIS DRAWING IS VESTED IN GAMUT BUILDING

C	Wider patio doors	MP	05/03/26
B	General	MP	05/03/26
A	First Issue	MP	24/02/26
REV:	DESCRIPTION:	BY:	DATE:
STATUS: Planning Issue			

Gamut Building Solutions
 The Lightbox, Unit 1.57
 111 Power Road, London, W4 5PY
 T:0208 994 0768 M:074 032 44 240
 info@GamutBS.co.uk
 www.GamutBS.co.uk

CLIENT: Katie Crook

SITE: 19 Imperial Road LONDON, N22 8DE			
TITLE: Proposed Floor Plans			
SCALE AT A3: 1:100	DATE: Feb 2026	DRAWN: MP	CHECKED: -
PROJECT NO: 00626	DRAWING NO: PL200	REVISION: C	