



Existing Front Elevation



Proposed Front Elevation

NOTE:
for window details please refer to
drawings W01, W03 as well as rear
extension glazing please refer to
drawings W10

PROJECT
Cholmeley Park

ADDRESS
24 Cholmeley Park
London
N6 5EU

DRAWING TITLE
Existing & Proposed Front Elevations

SCALE	DATE	REV	DWG NO.
1:100@A3	26/02/26	C	D105

Proficiency
Design & Build

RIBA 
Royal Institute of
British Architects

arb
Architects Registration Board

NOTE:
1. All dimensions to be verified on site.
2. All dimensions are in millimeters.
3. The Copyright of this drawing belongs to
Proficiency Design & Build.

0 1 2m



Existing Rear Elevation



Proposed Rear Elevation

NOTE:
for window details please refer to
drawings W01, W03, as well as rear
extension glazing please refer to
drawings W10, D-112, D113

0 1 2m

PROJECT
Cholmeley Park

ADDRESS
24 Cholmeley Park
London
N6 5EU

DRAWING TITLE
Existing & Proposed Rear Elevations

SCALE 1:100@A3 **DATE** 26/03/03 **REV** D **DWG NO.** D106


Proficiency
Design & Build

RIBA 
Royal Institute of
British Architects

arb
Architects Registration Board

NOTE:
1. All dimensions to be verified on site.
2. All dimensions are in millimeters.
3. The Copyright of this drawing belongs to
Proficiency Design & Build.

31-35 FORTUNE GREEN ROAD, WEST HAMPTSTEAD, LONDON, NW6 1DU TEL 02074356231 INFO@PROFICIENCYLTD.CO.UK WWW.PROFICIENCYLTD.CO.UK

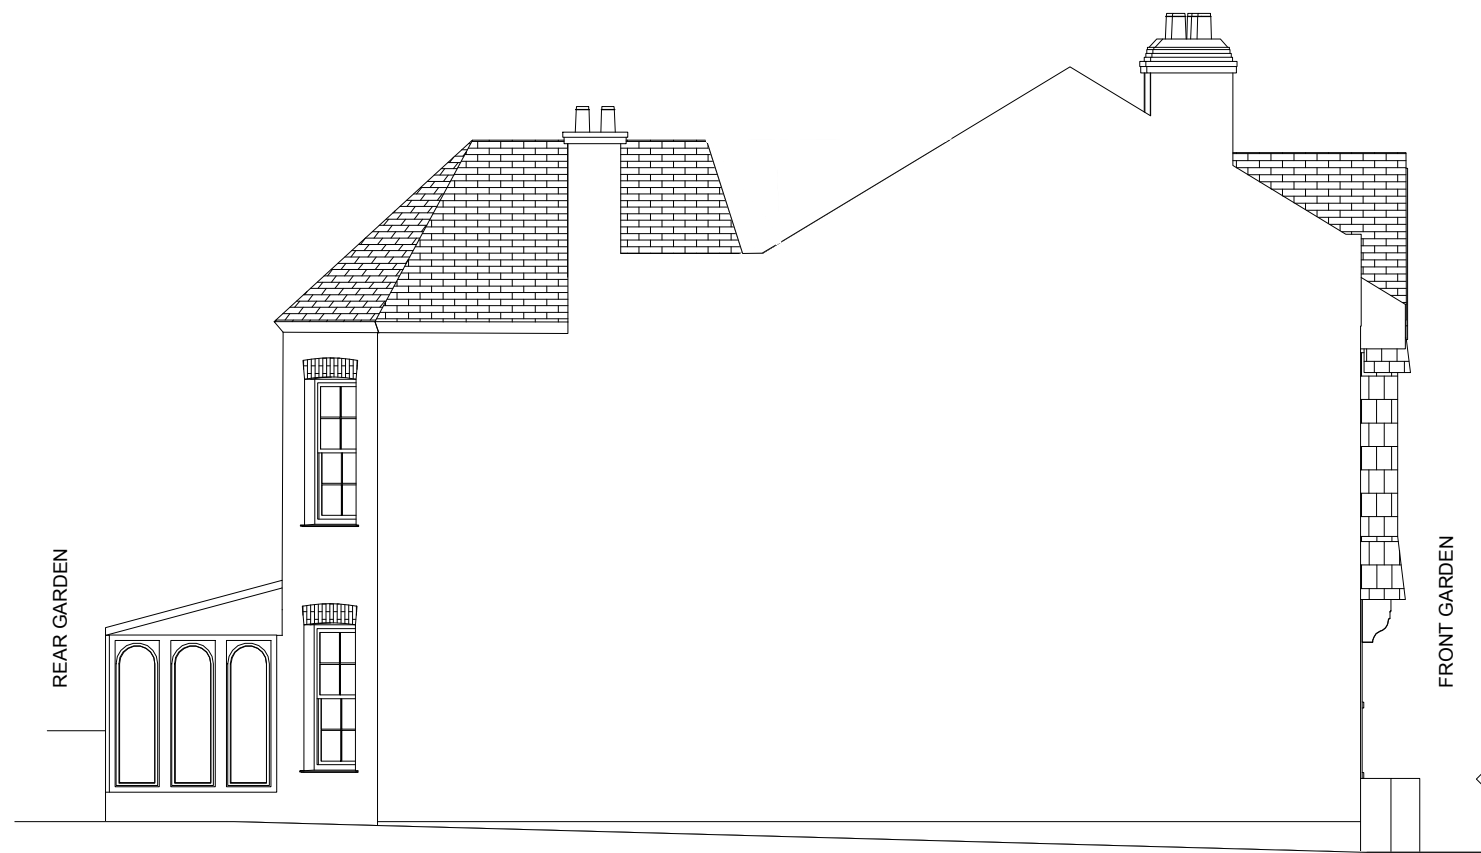

Existing Right Elevation



Proposed Right Elevation

0 1 2m

PROJECT
Cholmeley Park

ADDRESS
24 Cholmeley Park
London
N6 5EU

DRAWING TITLE
Existing & Proposed Right Elevations

SCALE	DATE	REV	DWG NO.
1:100@A3	26/03/02	B	D107

Proficiency
Design & Build

RIBA
Royal Institute of
British Architects


arb
Architects Registration Board

NOTE:
1. All dimensions to be verified on site.
2. All dimensions are in millimeters.
3. The Copyright of this drawing belongs to Proficiency Design & Build.

31-35 FORTUNE GREEN ROAD, WEST HAMPTSTEAD, LONDON, NW6 1DU TEL 02074356231 INFO@PROFICIENCYLTD.CO.UK WWW.PROFICIENCYLTD.CO.UK



Existing Left Elevation

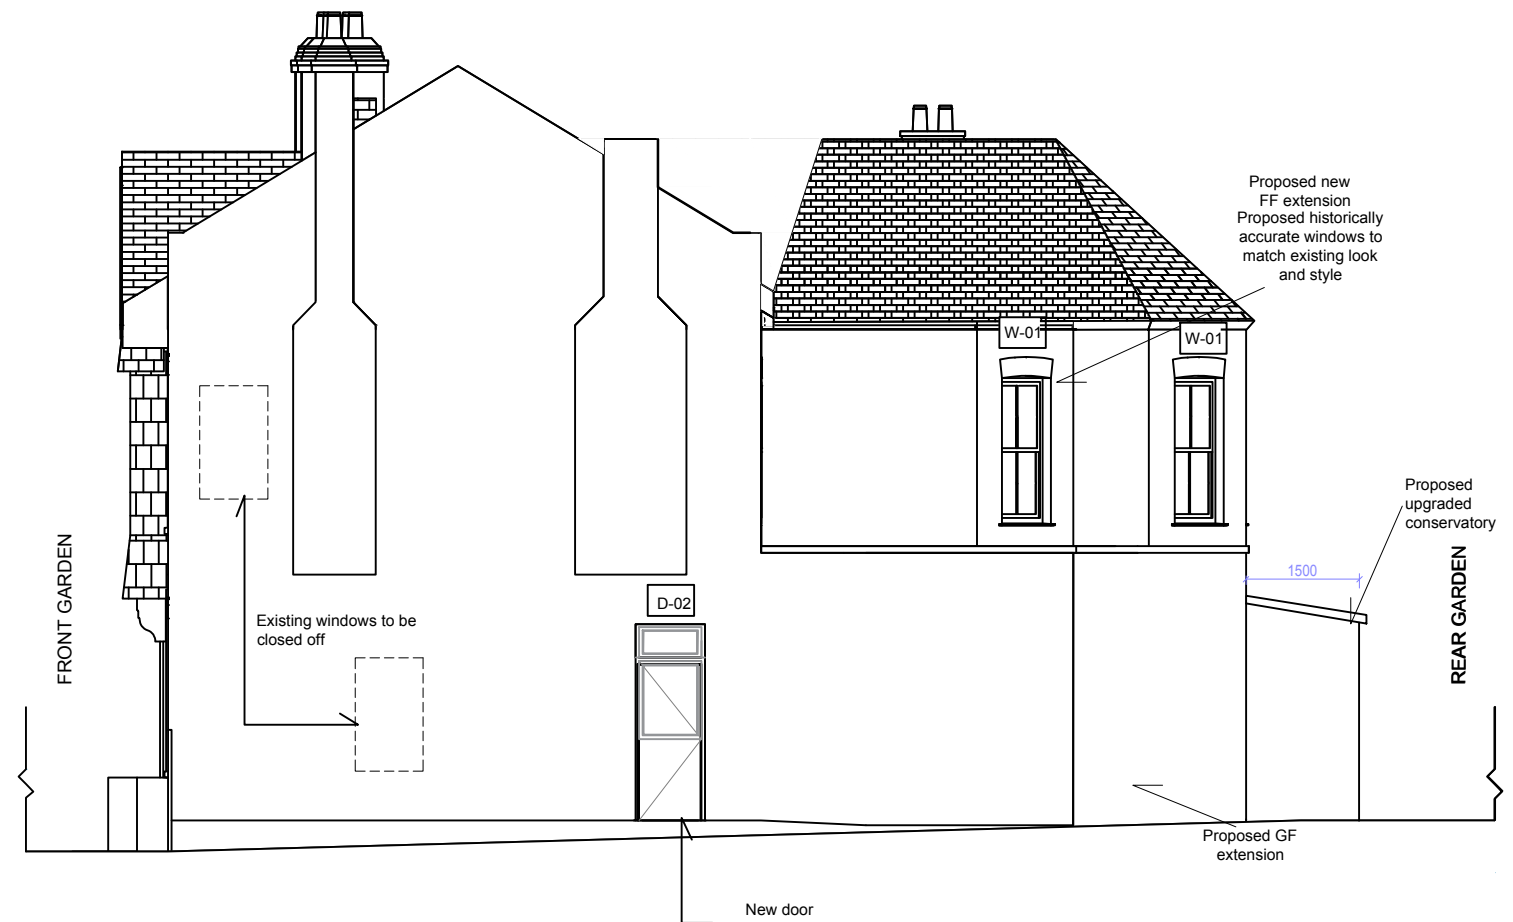

Proposed Left Elevation

NOTE:
for window details please refer to
drawings W01, W03, as well as rear
extension glazing please refer to
drawings W10, D-112, D113

PROJECT
Cholmeley Park

ADDRESS
24 Cholmeley Park
London
N6 5EU

DRAWING TITLE
Existing & Proposed Left Elevations

SCALE 1:100@A3 **DATE** 260302 **REV** D **DWG NO.** D108

Proficiency
Design & Build

RIBA
Royal Institute of
British Architects

arb
Architects Registration Board

NOTE:
1. All dimensions to be verified on site.
2. All dimensions are in millimeters.
3. The Copyright of this drawing belongs to
Proficiency Design & Build.

31-35 FORTUNE GREEN ROAD, WEST HAMPTSTEAD, LONDON, NW6 1DU TEL 02074356231 INFO@PROFICIENCYLTD.CO.UK WWW.PROFICIENCYLTD.CO.UK