


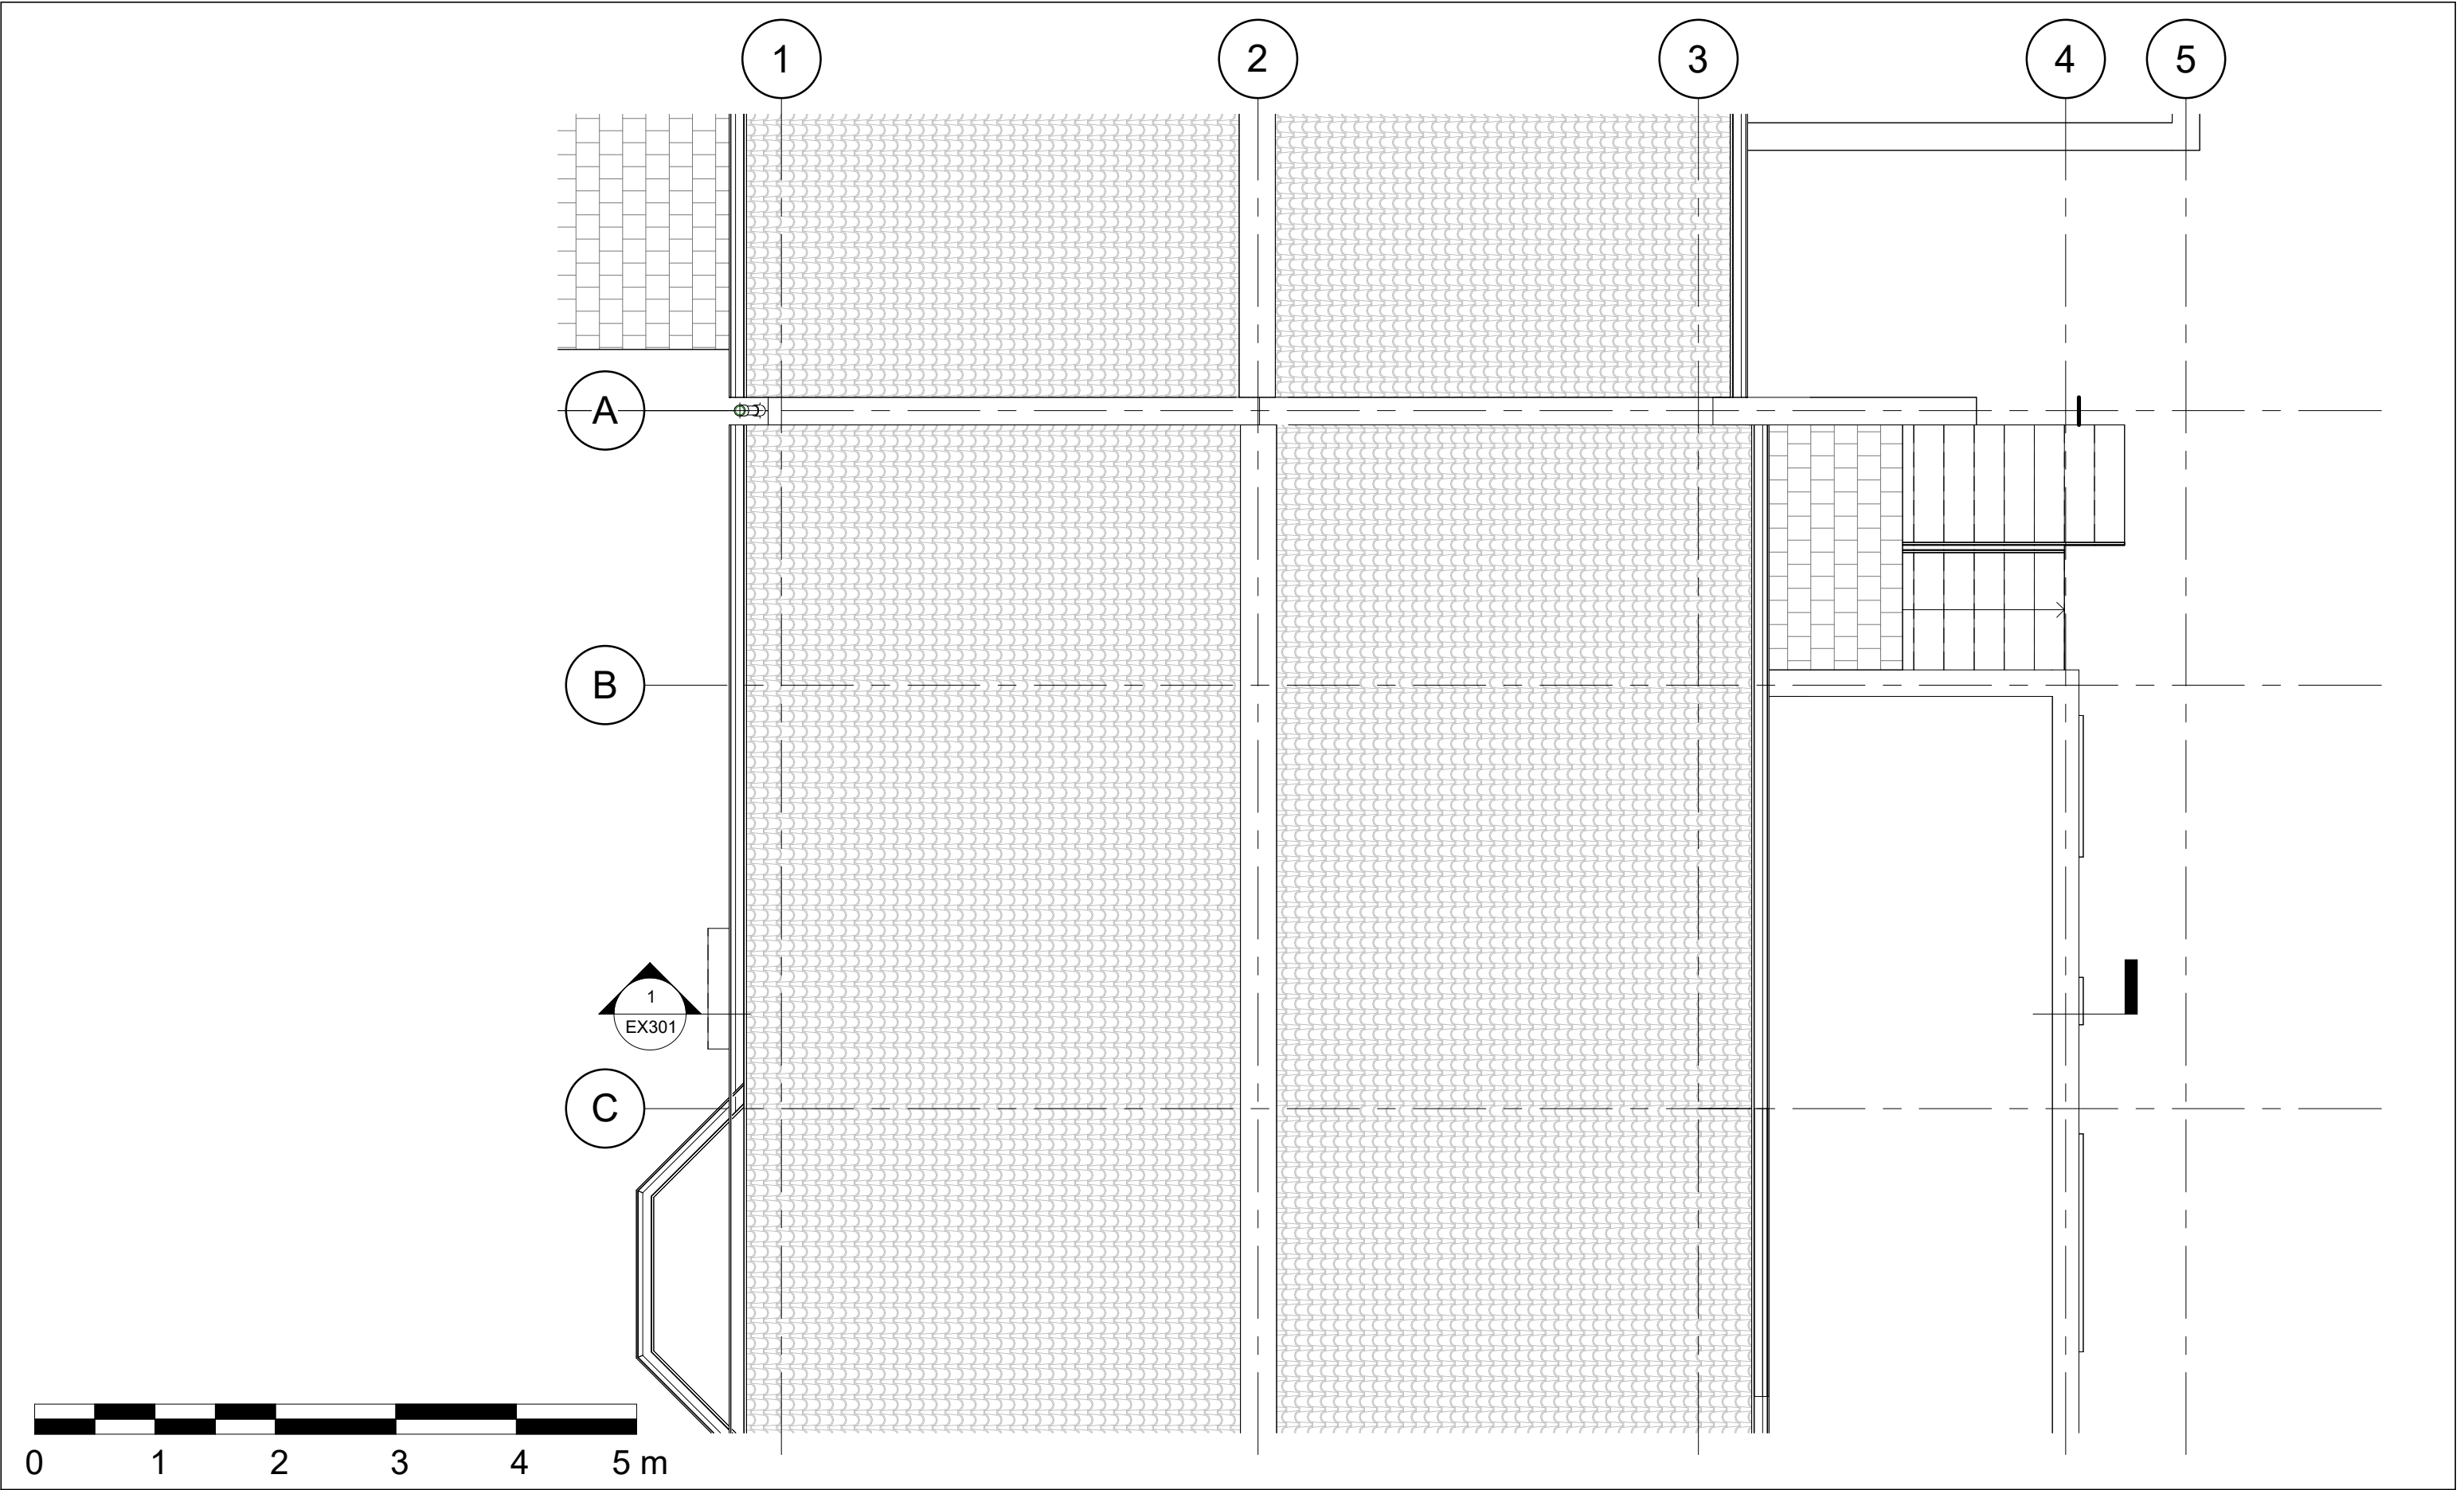

	No.	Description	Date	PROJECT 140-4 Wightman Road, London, N8 0BD				CLIENT Angela Peters & Richard Glover		
	1	Revision 1 - Planning	02/03/26					Date Issue Date	Project number 031	Scale at A3 1 : 50
				SHEET Existing Roof Plan				Drawn by Louise Otto	DRWAING NUMBER	
								Checked by N/A	EX103	
										REV 1
				CODE	STATUS	SUITABILITY DESCRIPTION	PURPOSE OF ISSUE PLANNING			