

General Notes

Do not scale from this drawing. Drawings are for the purpose of the stage stated at the base of the drawing and therefore not for construction unless specifically stated. All dimensions to be verified on site prior to construction.

For information only unless indicated in status.

All structure to Structural Engineer's design.



All services to be Contractor's design.

All works to be in accordance with current Building Regulation requirements an current construction legislation.

It is the contractor's responsibility to cross-reference all design documents and notify the architect of any inadequacy, discrepancy or divergence in or between the full drawing package/design information.

Drawings to be read in conjunction with full drawing package issued by Architect and other consultants information.

Copyright © Flower Michelin Architects LLP 2025

 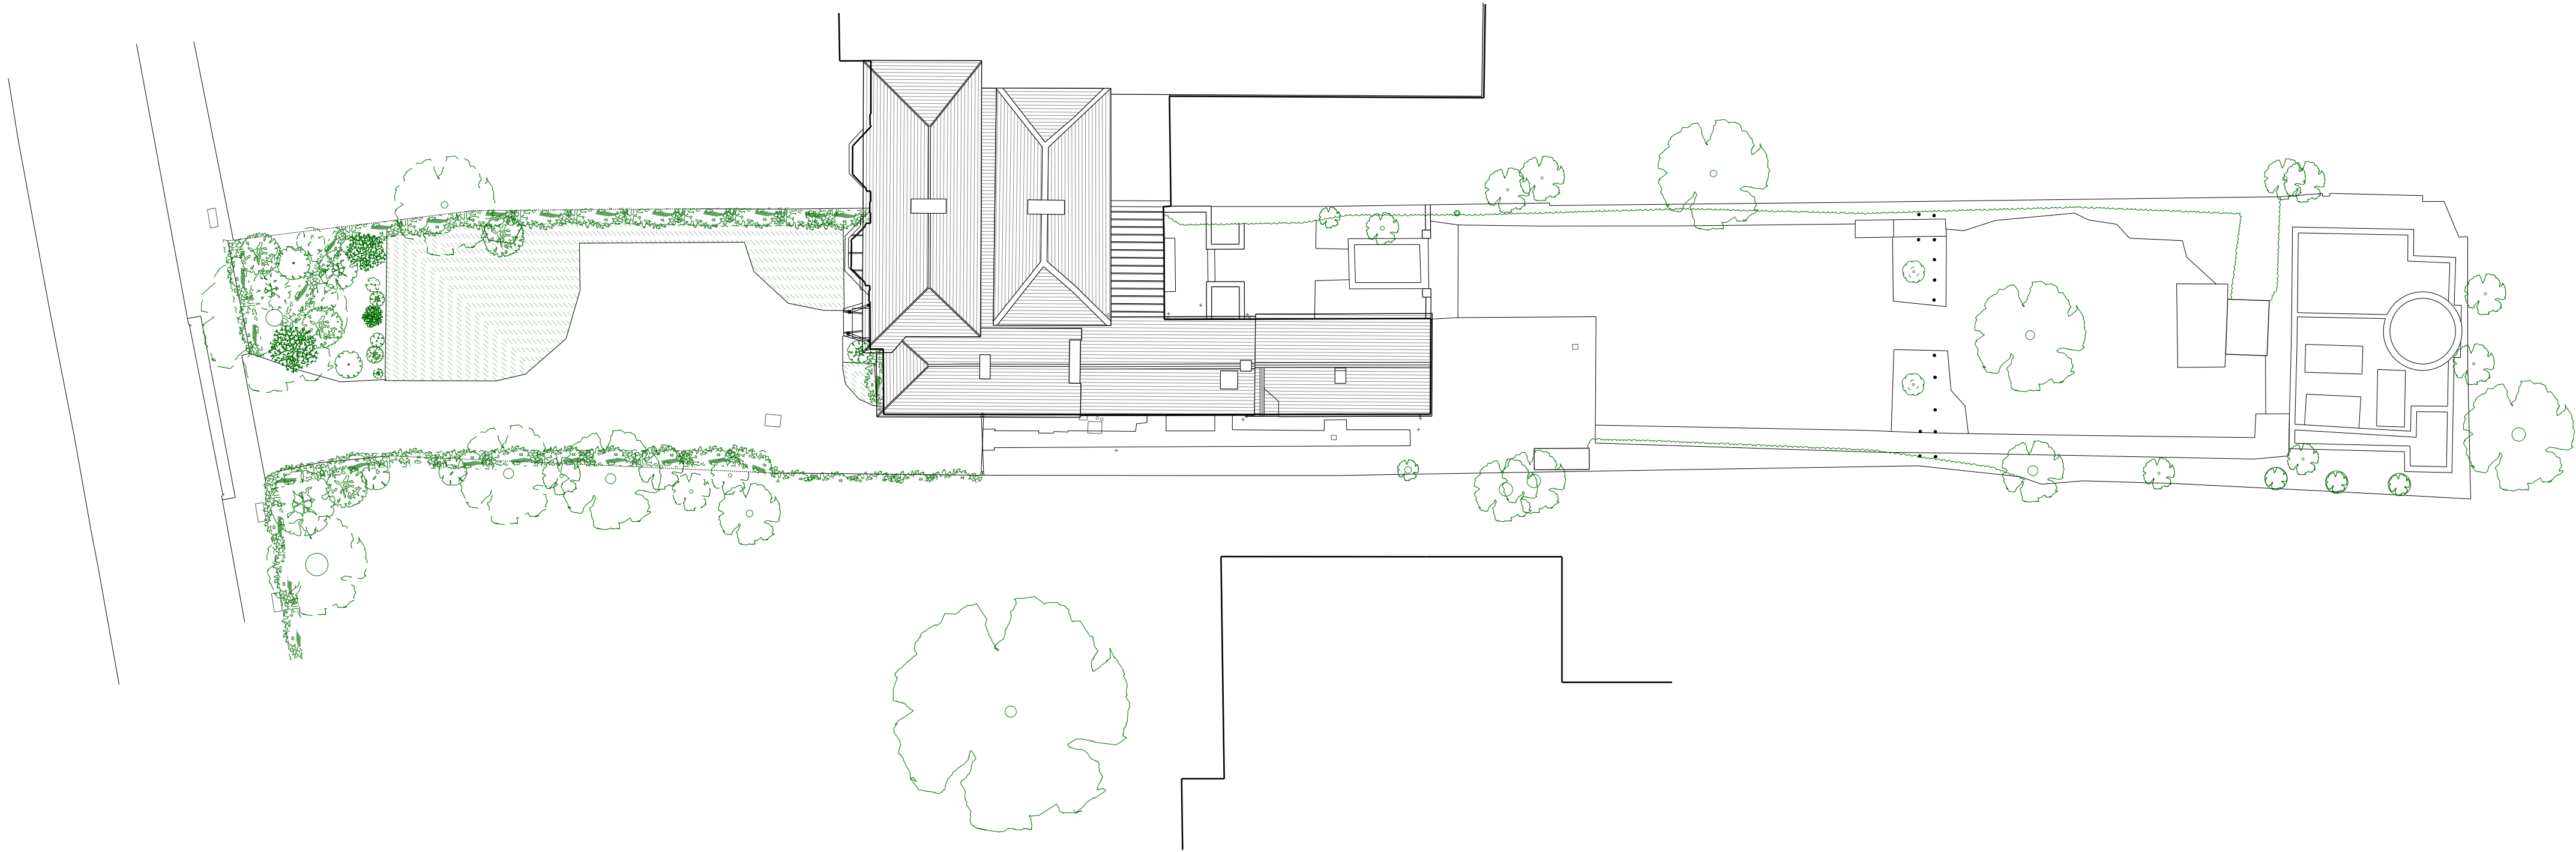

Revision	Date	Description
----------	------	-------------


FLOWER MICHELIN

+44(0)20 7751 0444
studio@flowermichelin.com

Unit 7-8, 27 Ackmar Road, London, SW6 4UR
flowermichelin.com



Project	Albion Lodge, Fortis Green, London, N2
Title	Existing Site Plan
Number	339_00_01
Status	Existing
Scale	1:400 A3/1:200 A1

 

General Notes

Do not scale from this drawing. Drawings are for the purpose of the stage stated at the base of the drawing and therefore not for construction unless specifically stated. All dimensions to be verified on site prior to construction.

For information only unless indicated in status.

All structure to Structural Engineer's design.


All services to be Contractor's design.

All works to be in accordance with current Building Regulation requirements and current construction legislation.

It is the contractor's responsibility to cross-reference all design documents and notify the architect of any inadequacy, discrepancy or divergence in or between the full drawing package/design information.

Drawings to be read in conjunction with full drawing package issued by Architect and other consultants information.

Copyright © Flower Michelin Architects LLP 2025

 

Revision	Date	Description
----------	------	-------------

FLOWER MICHELIN

+44(0)20 7751 0444
studio@flowermichelin.com

Unit 7-8, 27 Ackmar Road, London, SW6 4UR
flowermichelin.com




Project Albion Lodge, Fortis Green, London, N2

Title Existing Ground Floor Plan

Number 339_00_10

Status Existing

Scale 1:100 A3/1:50 A1

 

General Notes

Do not scale from this drawing. Drawings are for the purpose of the stage stated at the base of the drawing and therefore not for construction unless specifically stated. All dimensions to be verified on site prior to construction.

For information only unless indicated in status.



All services to be Contractor's design.

All works to be in accordance with current Building Regulation requirements an current construction legislation.

It is the contractor's responsibility to cross-reference all design documents and notify the architect of any inadequacy, discrepancy or divergence in or between the full drawing package/design information.

Drawings to be read in conjunction with full drawing package issued by Architect and other consultants information.

Copyright © Flower Michelin Architects LLP 2025

 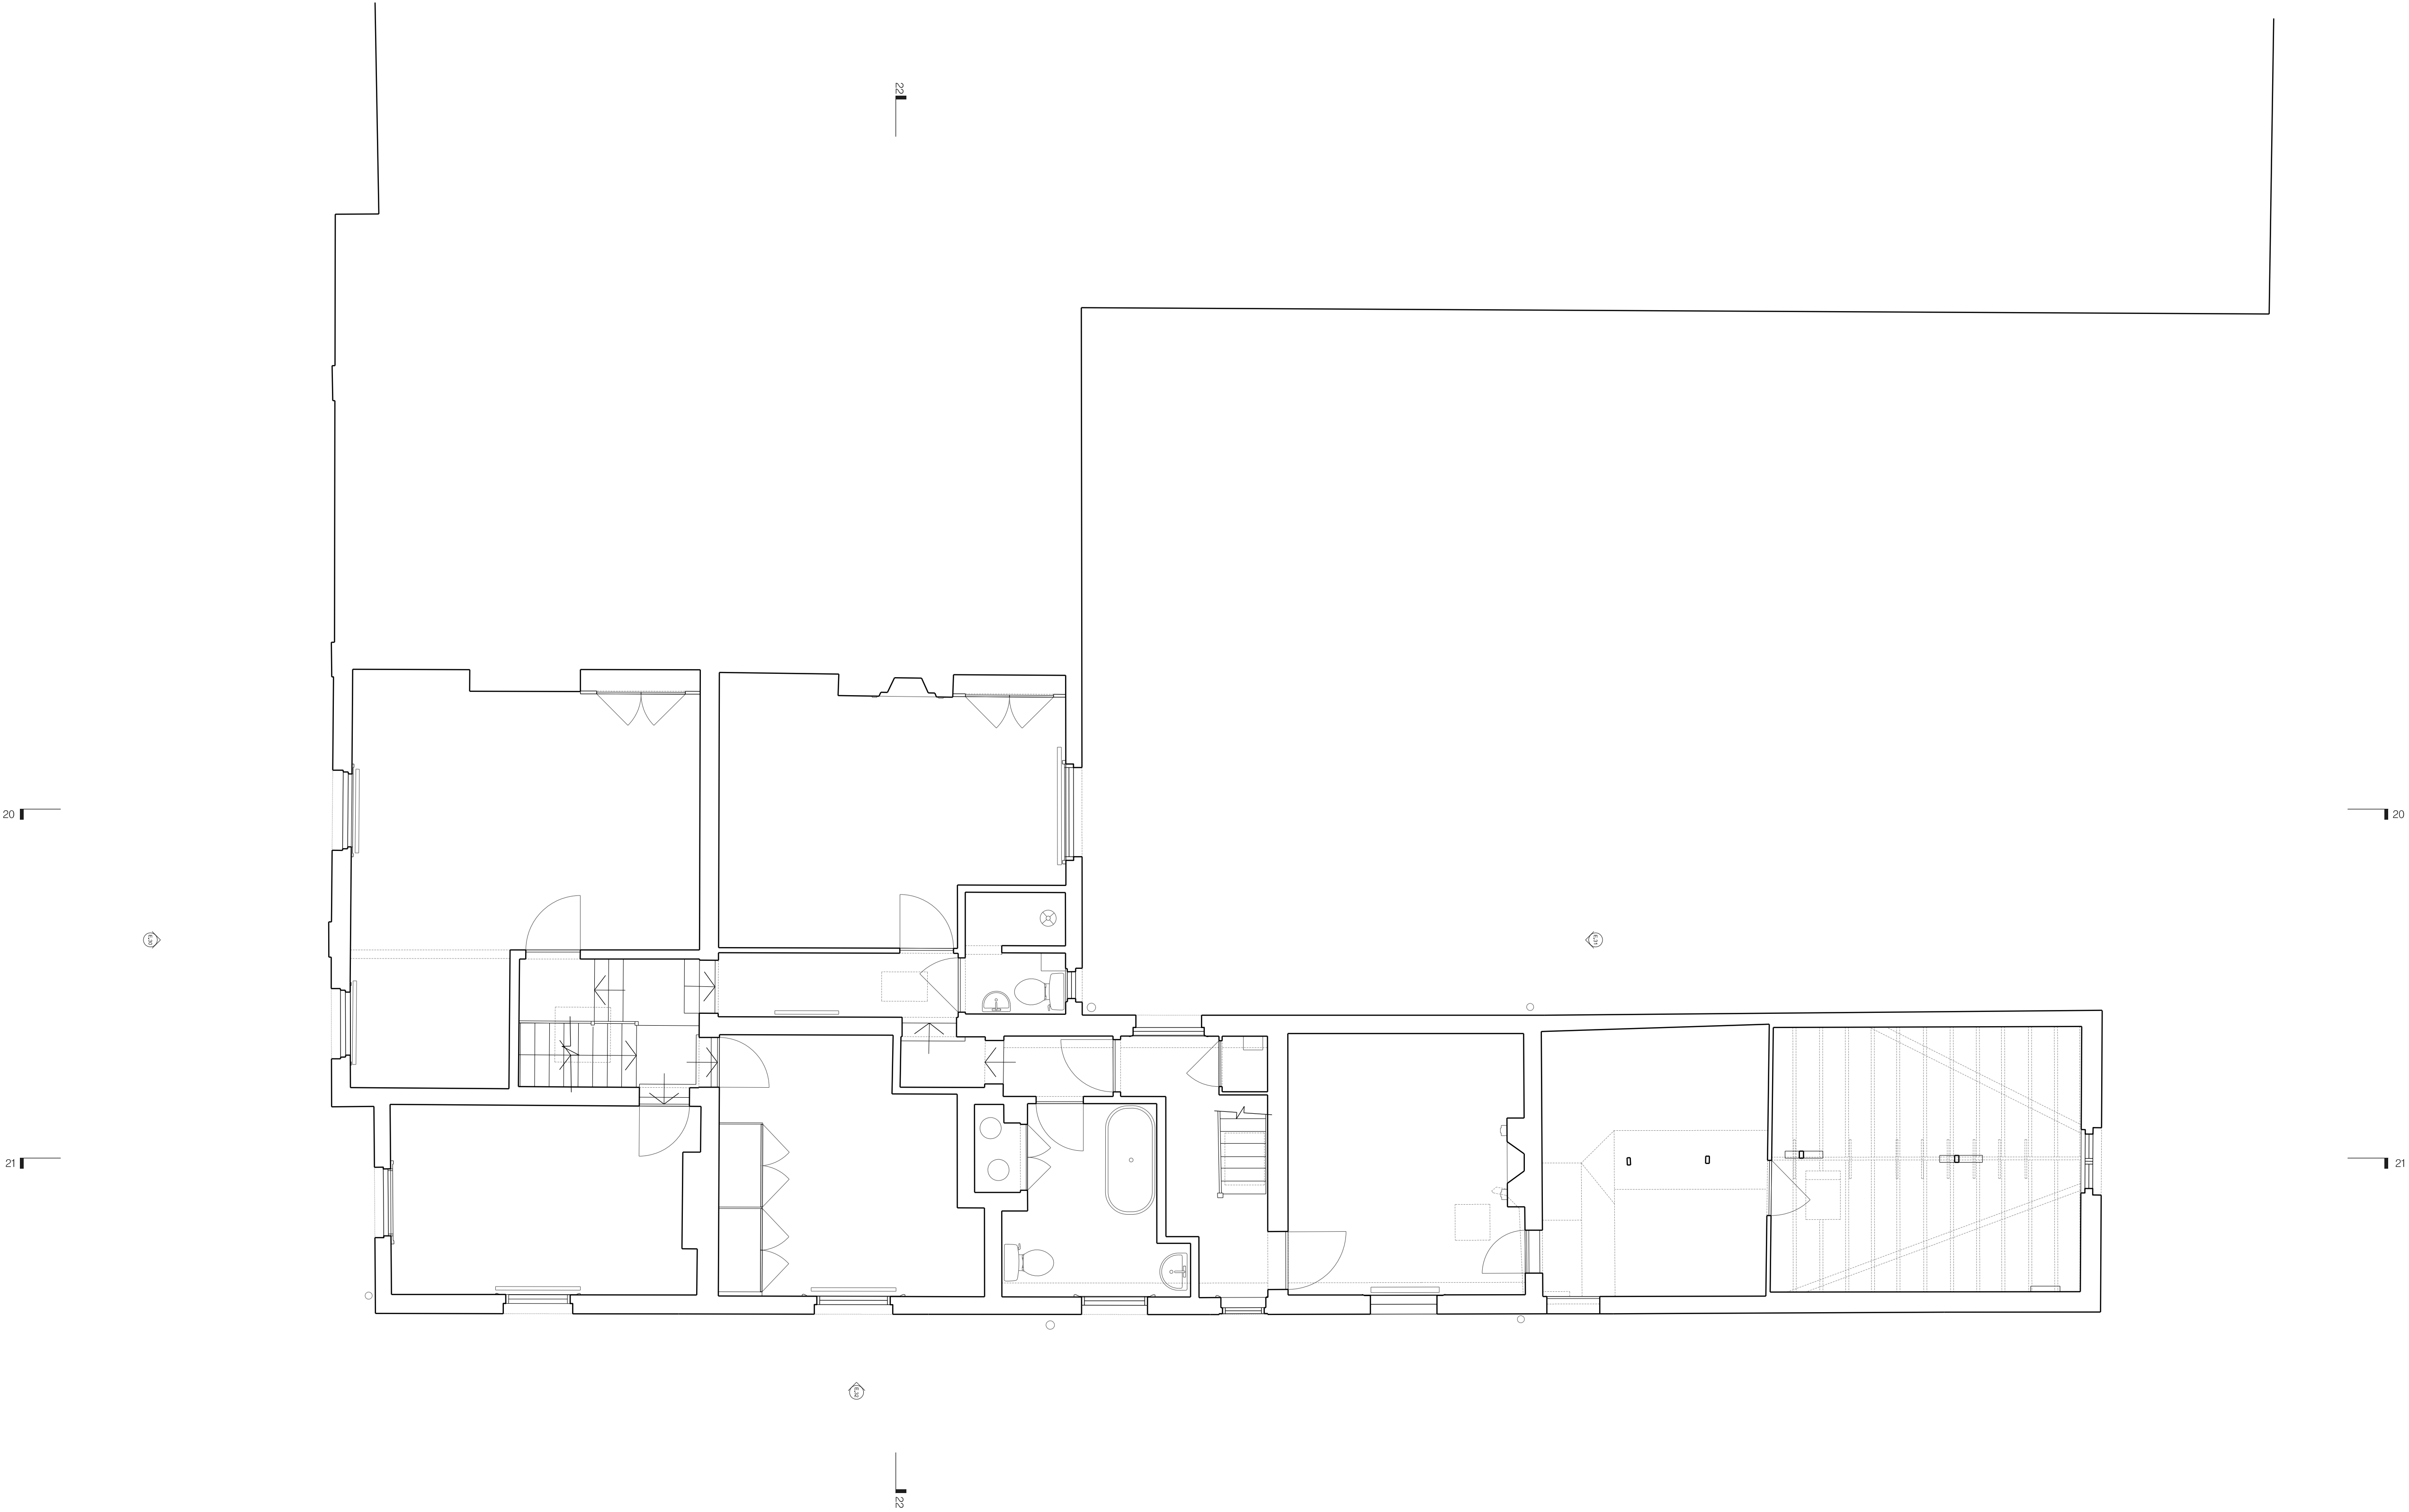

Revision	Date	Description
----------	------	-------------

FLOWER MICHELIN

+44(0)20 7751 0444
studio@flowermichelin.com

Unit 7-8, 27 Ackmar Road, London, SW6 4UR
flowermichelin.com




Project Albion Lodge, Fortis Green, London, N2

Title Existing First Floor Plan

Number 339_00_11

Status Existing

Scale 1:100 A3/1:50 A1

 

General Notes

Do not scale from this drawing. Drawings are for the purpose of the stage stated at the base of the drawing and therefore not for construction unless specifically stated. All dimensions to be verified on site prior to construction.

For information only unless indicated in status.



All services to be Contractor's design.

All works to be in accordance with current Building Regulation requirements an current construction legislation.

It is the contractor's responsibility to cross-reference all design documents and notify the architect of any inadequacy, discrepancy or divergence in or between the full drawing package/design information.

Drawings to be read in conjunction with full drawing package issued by Architect and other consultants information.

Copyright © Flower Michelin Architects LLP 2025

 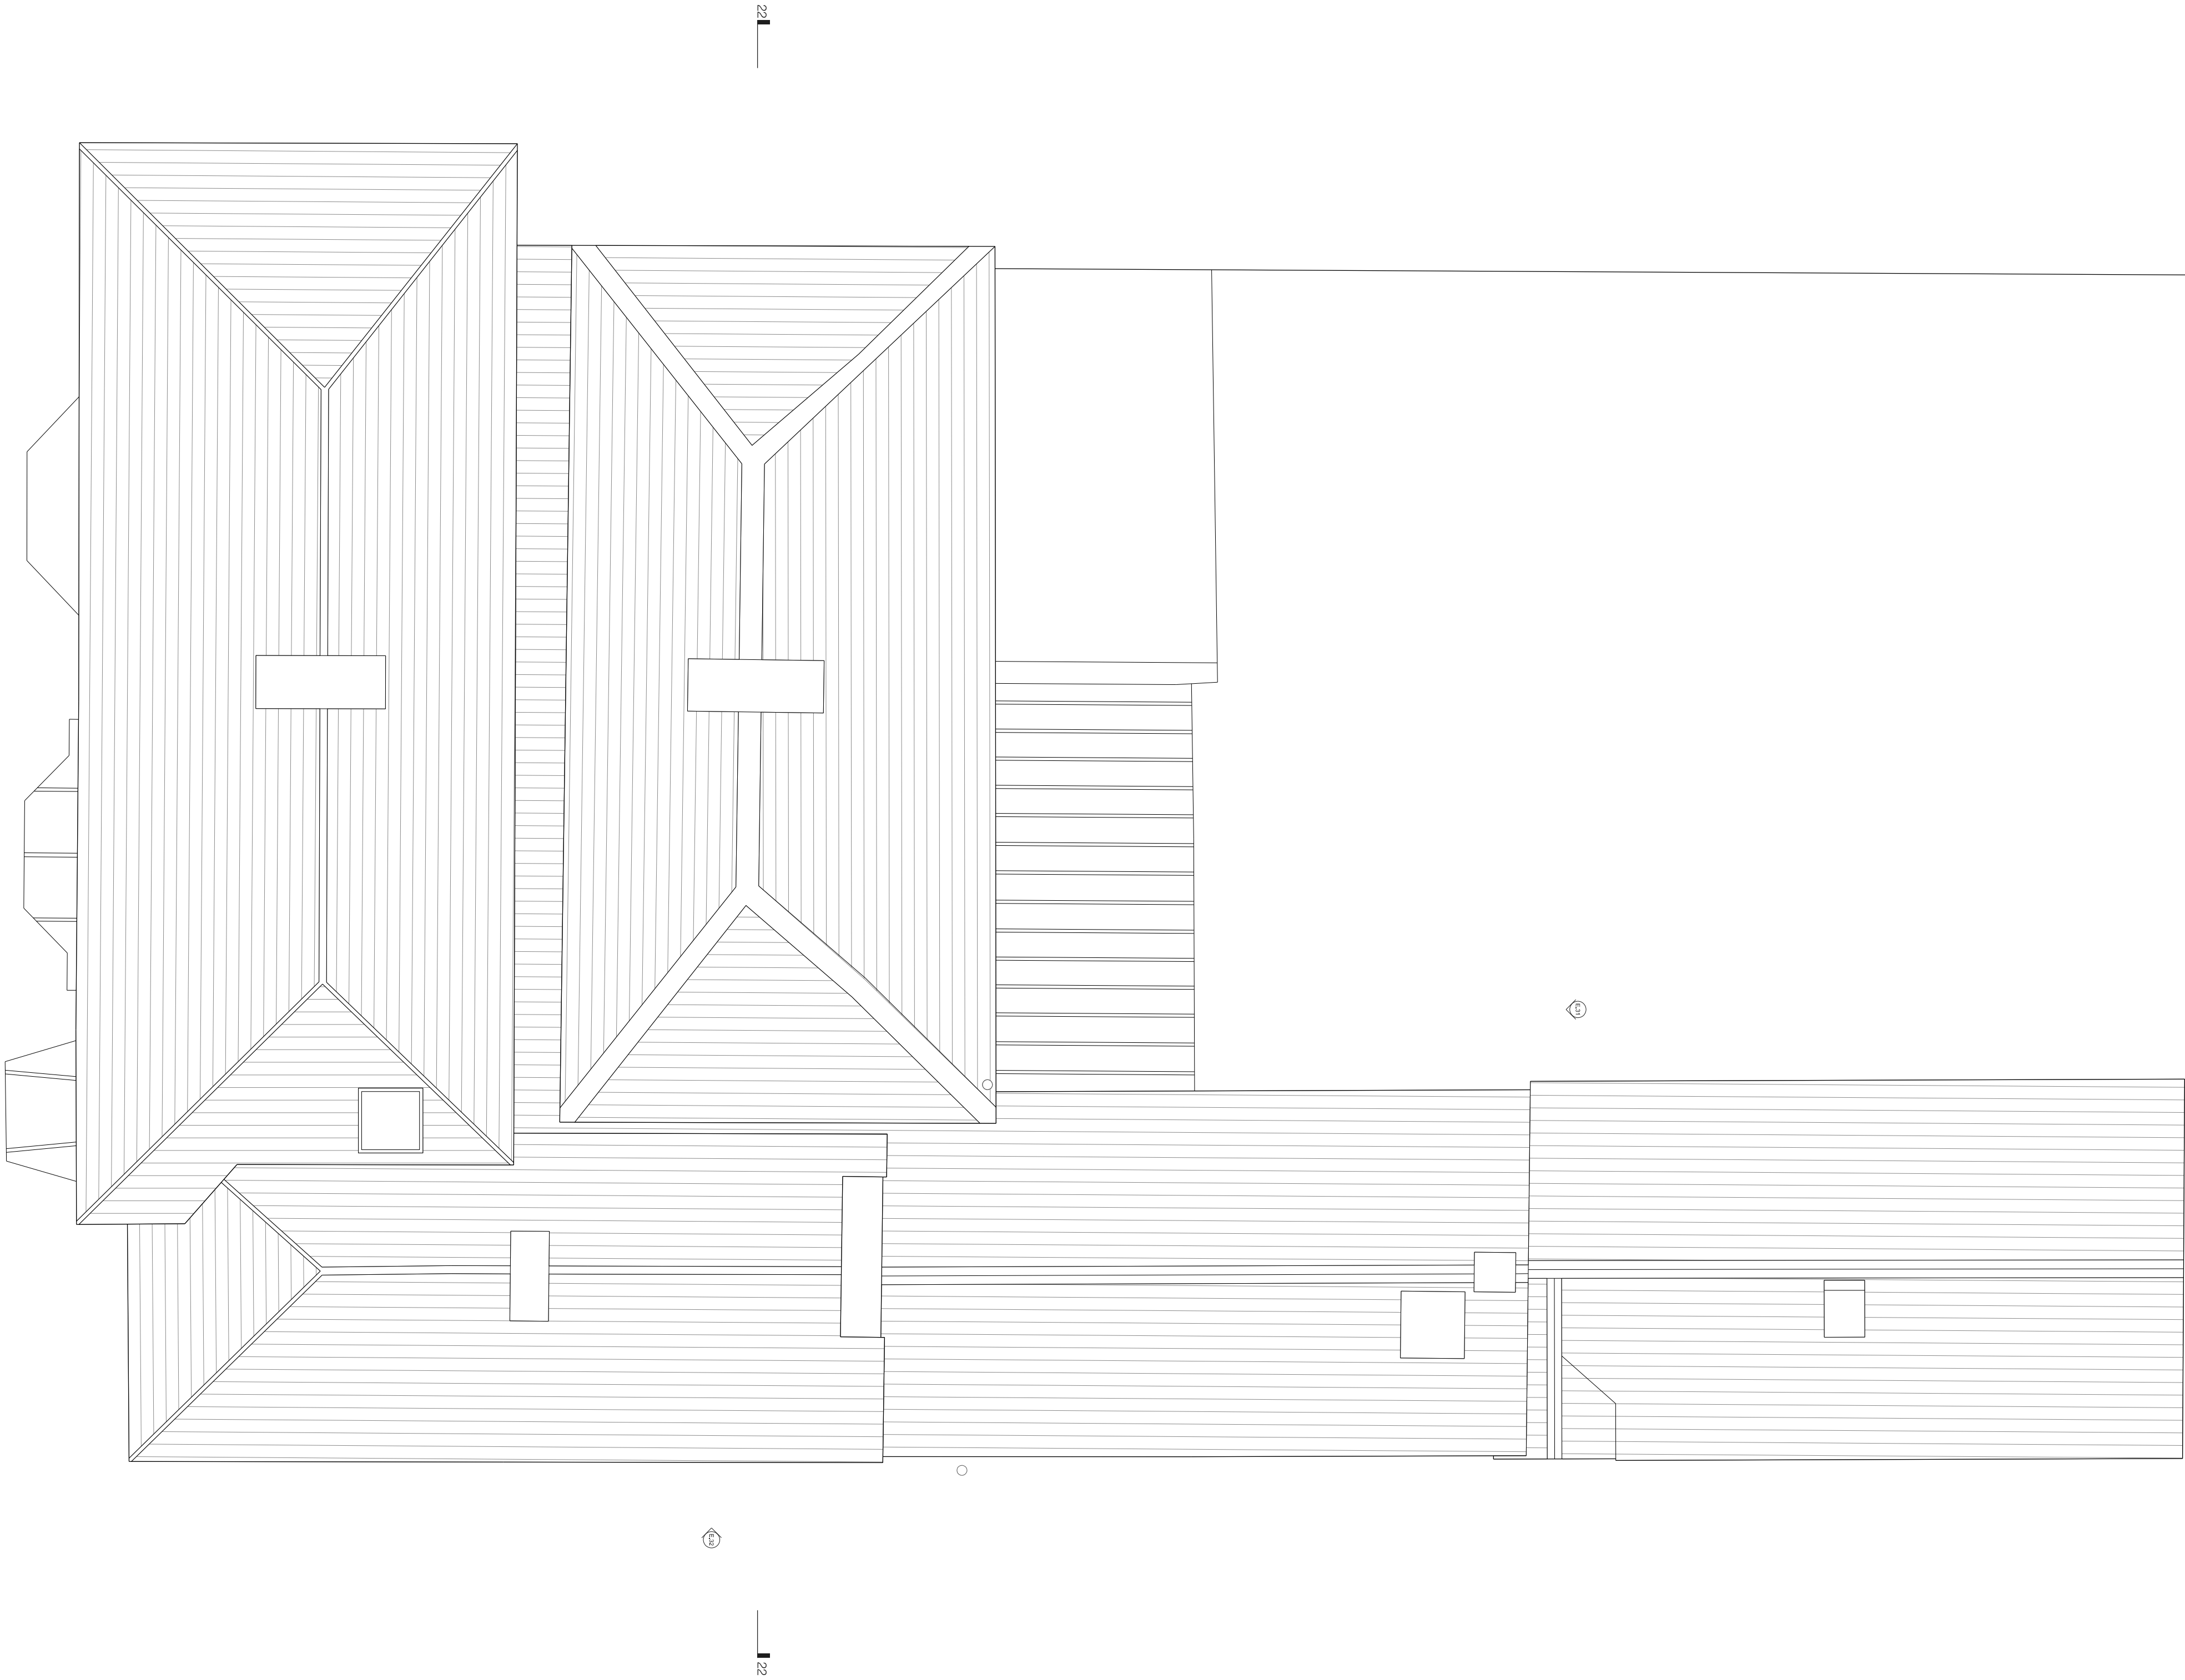

Revision	Date	Description
----------	------	-------------


FLOWER MICHELIN


+44(0)20 7751 0444
studio@flowermichelin.com

Unit 7-8, 27 Ackmar Road, London, SW6 4UR
flowermichelin.com



Project	Albion Lodge, Fortis Green, London, N2
Title	Existing Roof Plan
Number	339_00_12
Status	Existing
Scale	1:100 A3/1:50 A1

 

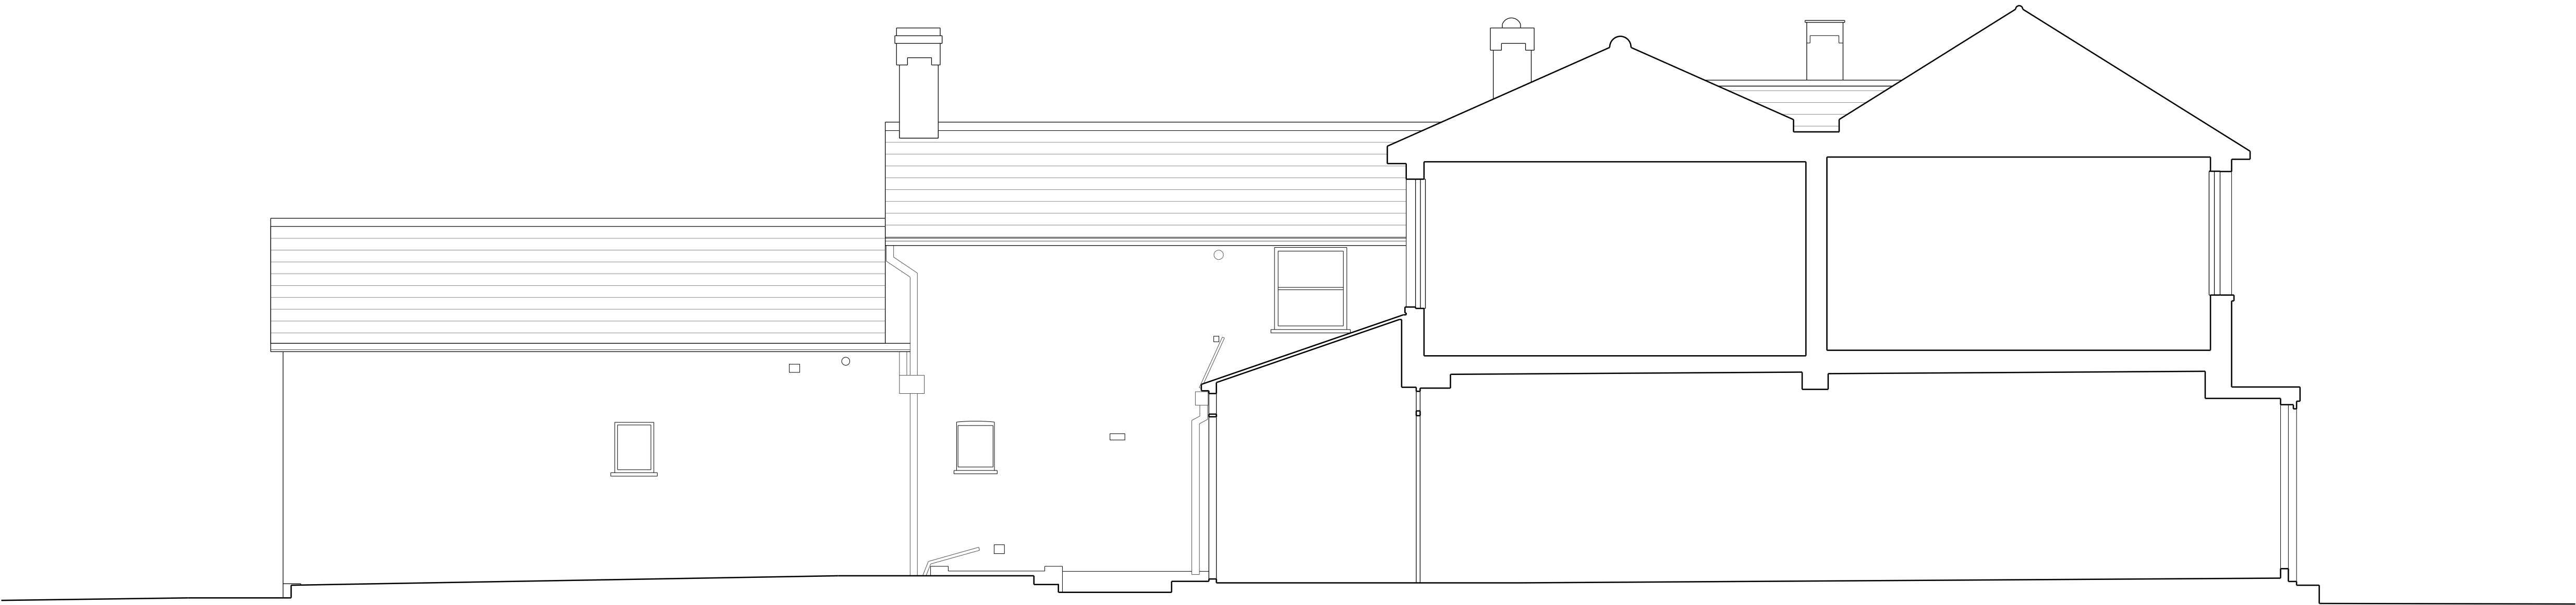

General Notes

Do not scale from this drawing. Drawings are for the purpose of the stage stated at the base of the drawing and therefore not for construction unless specifically stated. All dimensions to be verified on site prior to construction.

For information only unless indicated in status.

All services to be Contractor's design.

It is the contractor's responsibility to cross-reference all design documents and notify the architect of any inadequacy, discrepancy or divergence in or between the full drawing package/design information.

Drawings to be read in conjunction with full drawing package issued by Architect and other consultants information.

Copyright © Flower Michelin Architects LLP 2025

Revision	Date	Description
----------	------	-------------

FLOWER MICHELIN

+44(0)20 7751 0444
studio@flowermichelin.com

Unit 7-8, 27 Ackmar Road, London, SW6 4UR
flowermichelin.com




Project Albion Lodge, Fortis Green, London, N2


Title Existing Section

Number 339_00_20

Status Existing

Scale 1:100 A3/1:50 A1

 

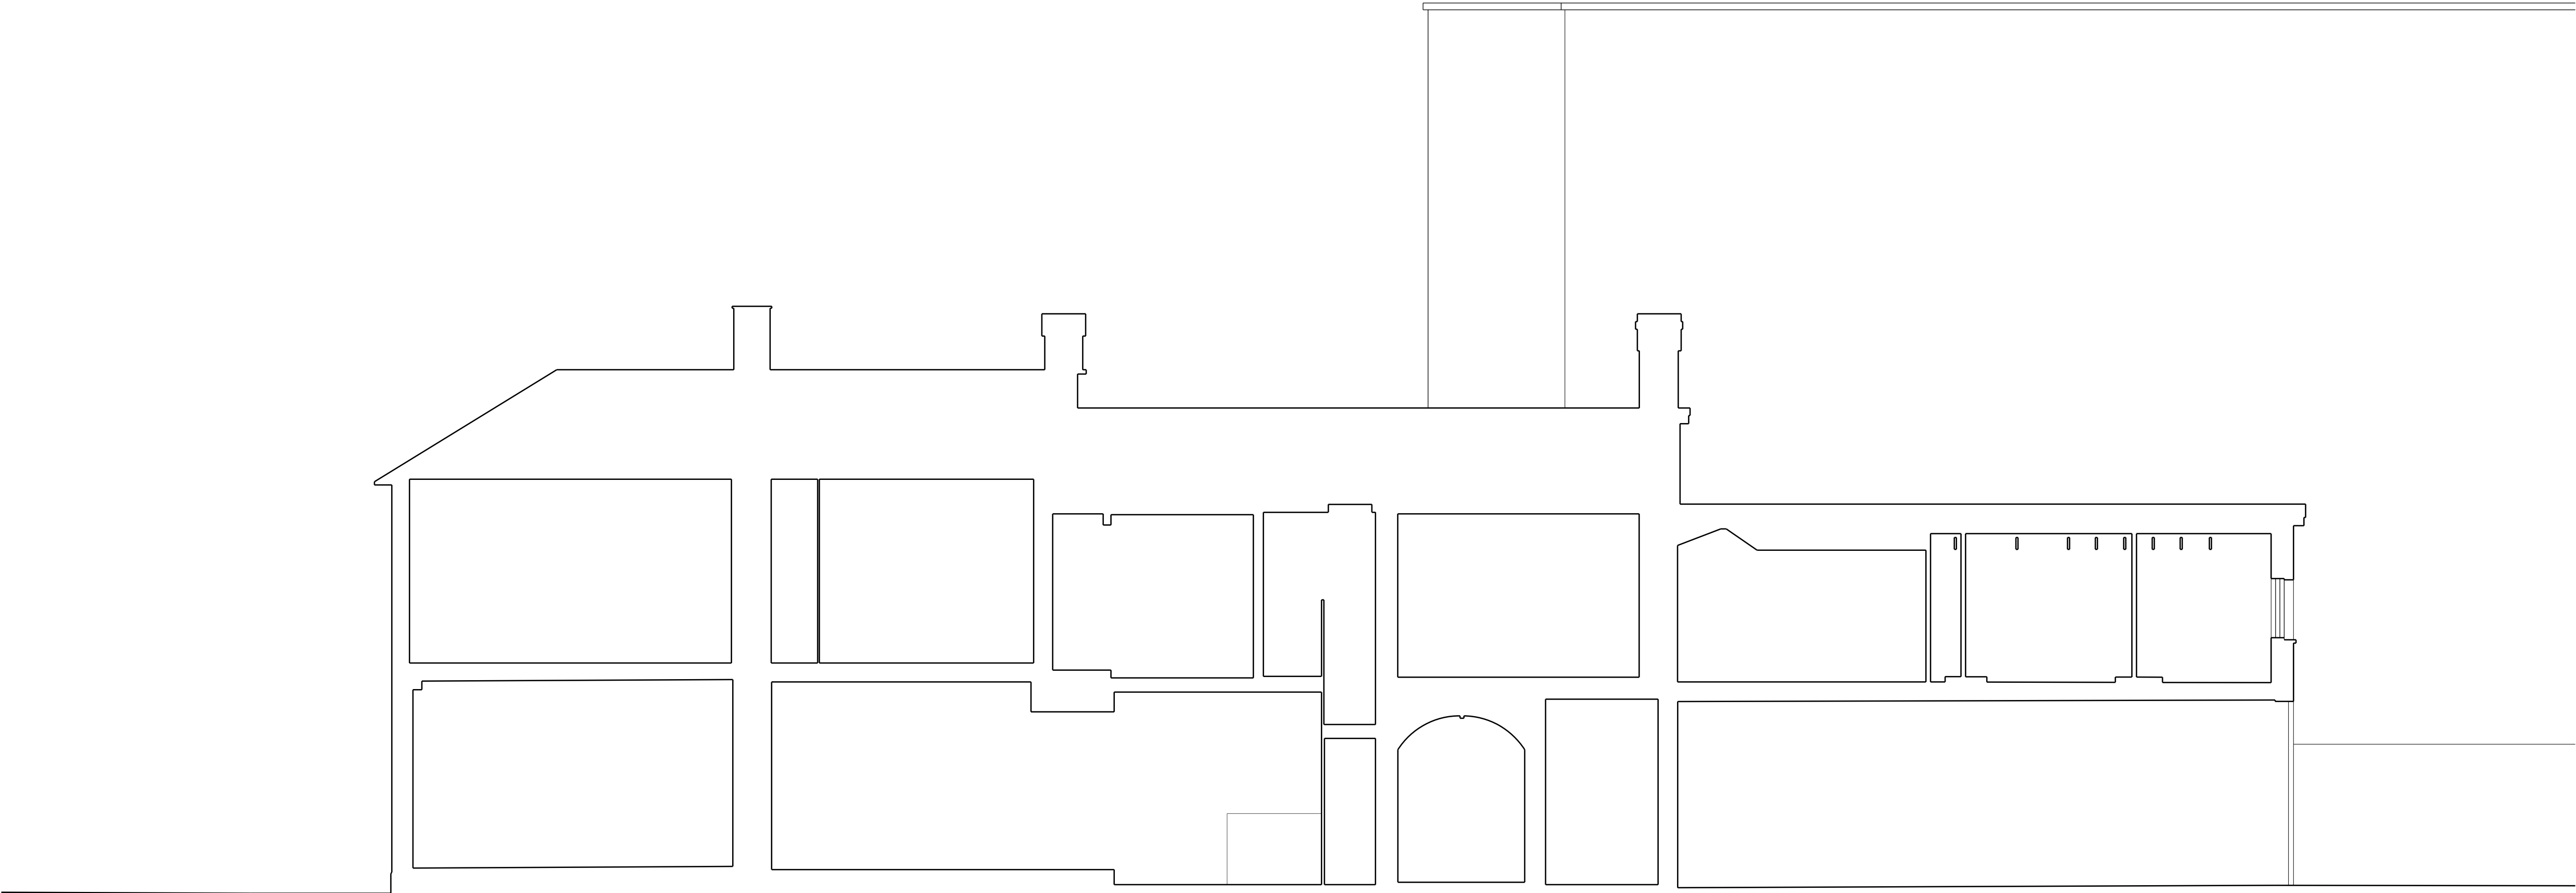

General Notes

Do not scale from this drawing. Drawings are for the purpose of the stage stated at the base of the drawing and therefore not for construction unless specifically stated. All dimensions to be verified on site prior to construction.

For information only unless indicated in status.

All structure to Structural Engineer's design.

All services to be Contractor's design.

All works to be in accordance with current Building Regulation requirements an current construction legislation.

It is the contractor's responsibility to cross-reference all design documents and notify the architect of any inadequacy, discrepancy or divergence in or between the full drawing package/design information.

Drawings to be read in conjunction with full drawing package issued by Architect and other consultants information.

Copyright © Flower Michelin Architects LLP 2025

Revision	Date	Description
----------	------	-------------

FLOWER MICHELIN

+44(0)20 7751 0444
studio@flowermichelin.com

Unit 7-8, 27 Ackmar Road, London, SW6 4UR
flowermichelin.com




Project Albion Lodge, Fortis Green, London, N2

Title Existing Section

Number 339_00_21

Status Existing

Scale 1:100 A3/1:50 A1

 

General Notes

Do not scale from this drawing. Drawings are for the purpose of the stage stated at the base of the drawing and therefore not for construction unless specifically stated. All dimensions to be verified on site prior to construction.

For information only unless indicated in status.

All structure to Structural Engineer's design.


All services to be Contractor's design.

All works to be in accordance with current Building Regulation requirements an current construction legislation.

It is the contractor's responsibility to cross-reference all design documents and notify the architect of any inadequacy, discrepancy or divergence in or between the full drawing package/design information.

Drawings to be read in conjunction with full drawing package issued by Architect and other consultants information.

Copyright © Flower Michelin Architects LLP 2025

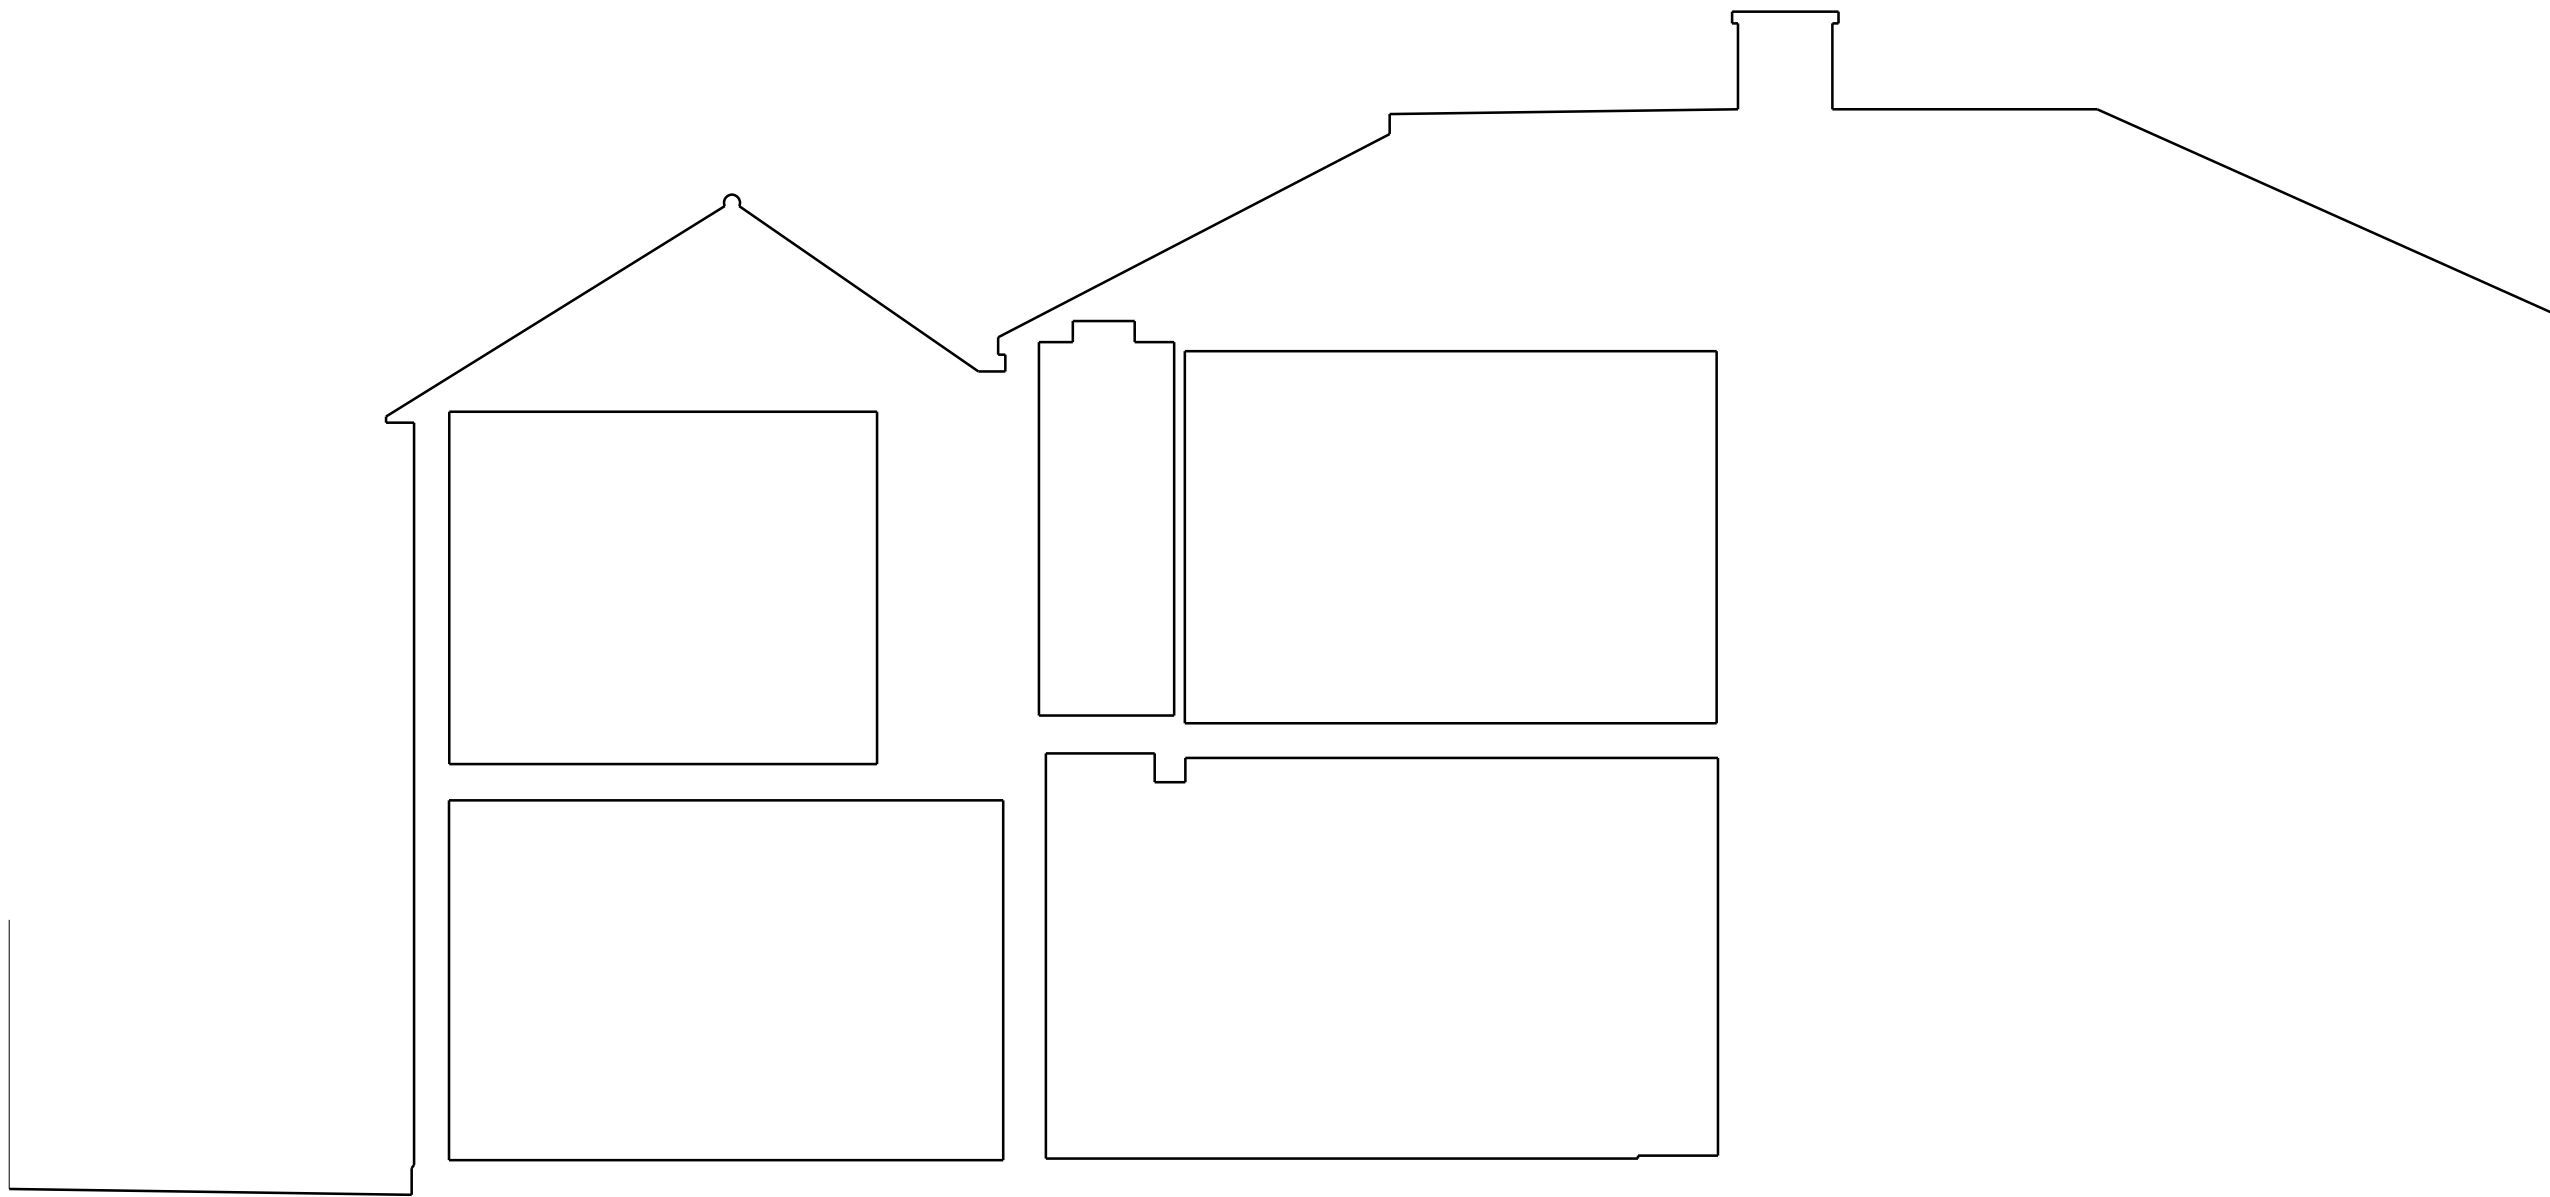

Revision	Date	Description
----------	------	-------------

FLOWER MICHELIN

+44(0)20 7751 0444
studio@flowermichelin.com

Unit 7-8, 27 Ackmar Road, London, SW6 4UR
flowermichelin.com




Project Albion Lodge, Fortis Green, London, N2

Title Existing Section

Number 339_00_22

Status Existing **Scale** 1:100 A3/1:50 A1

 

General Notes

Do not scale from this drawing. Drawings are for the purpose of the stage stated at the base of the drawing and therefore not for construction unless specifically stated. All dimensions to be verified on site prior to construction.

For information only unless indicated in status.

All structure to Structural Engineer's design.


All services to be Contractor's design.

All works to be in accordance with current Building Regulation requirements an current construction legislation.

It is the contractor's responsibility to cross-reference all design documents and notify the architect of any inadequacy, discrepancy or divergence in or between the full drawing package/design information.

Drawings to be read in conjunction with full drawing package issued by Architect and other consultants information.

Copyright © Flower Michelin Architects LLP 2025

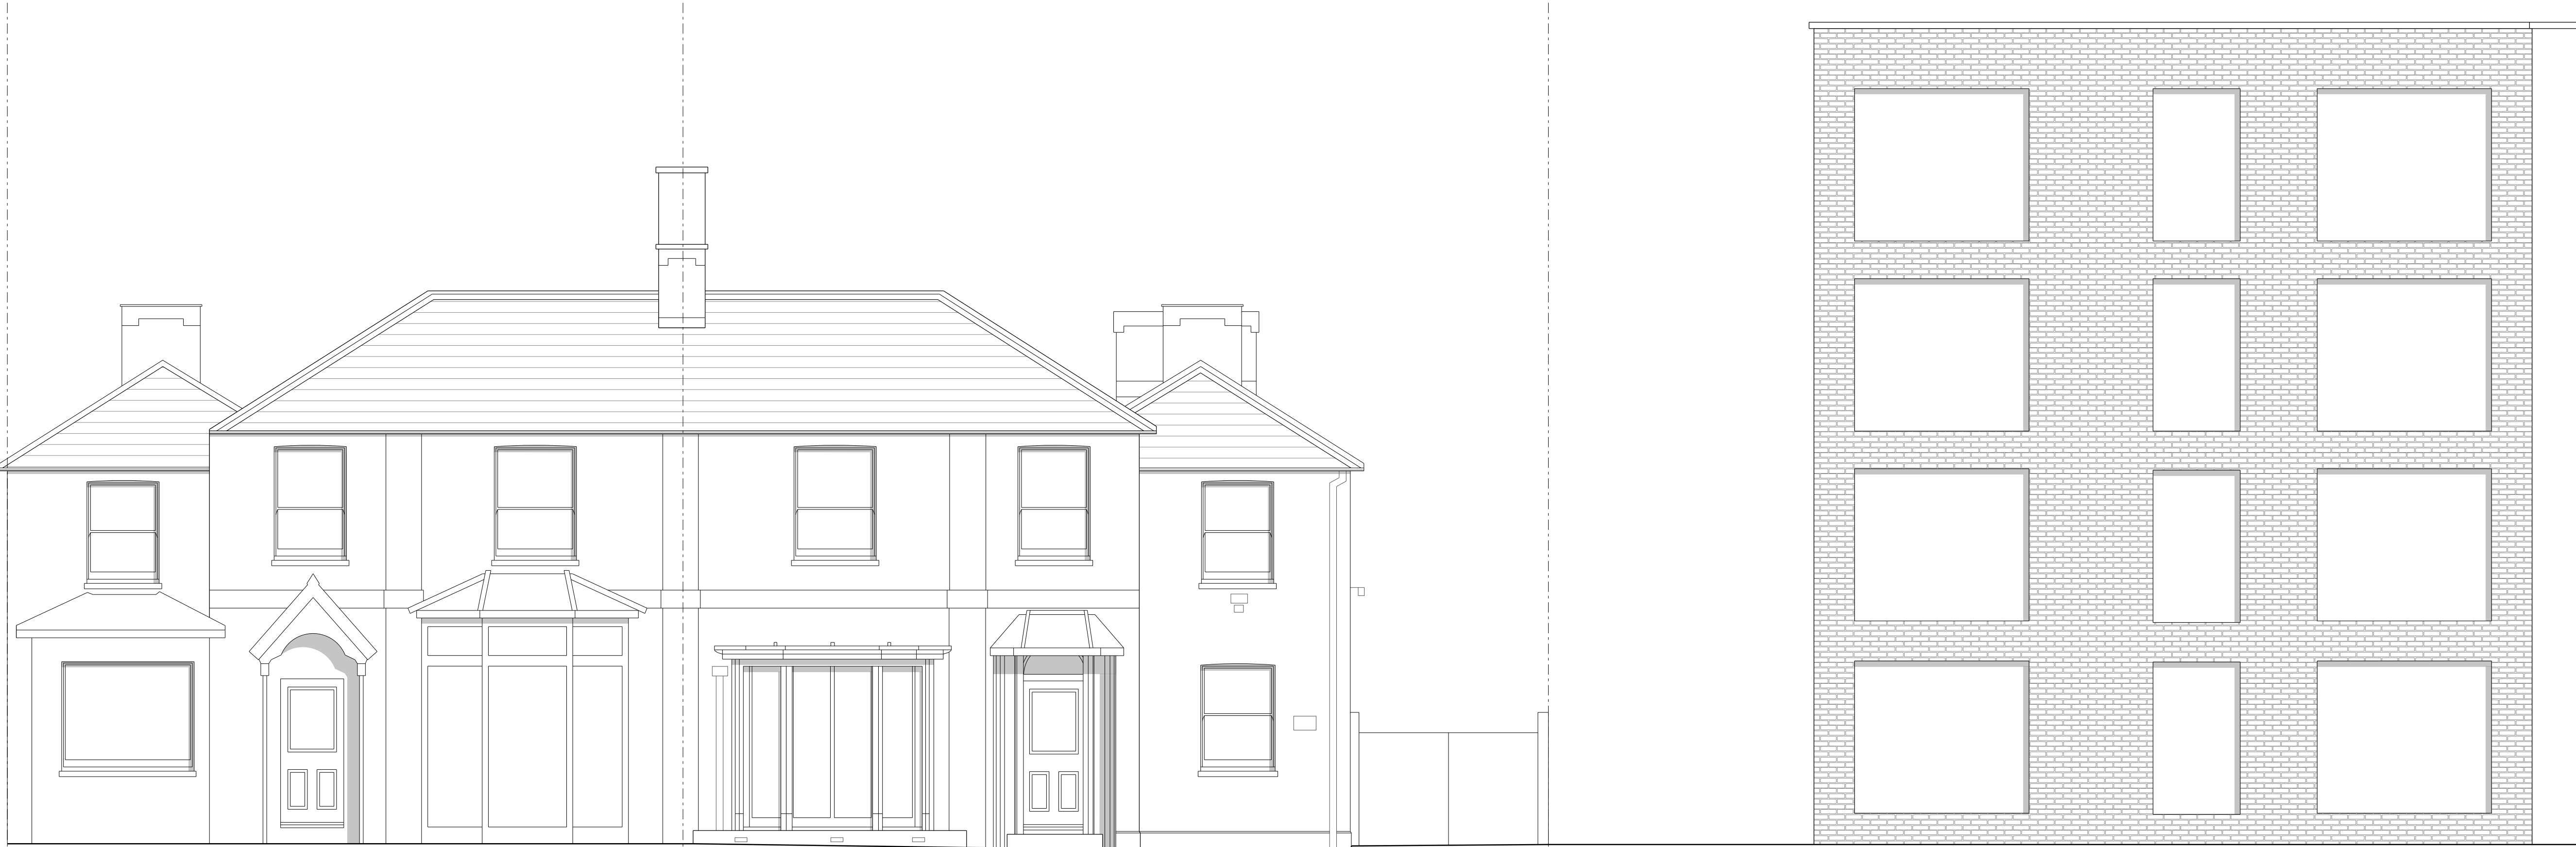

Albion Cottage

Albion Lodge

Revision	Date	Description
----------	------	-------------

FLOWER MICHELIN


+44(0)20 7751 0444
studio@flowermichelin.com

Unit 7-8, 27 Ackmar Road, London, SW6 4UR
flowermichelin.com



Project	Albion Lodge, Fortis Green, London, N2
Title	Existing Front Elevation
Number	339_00_30

Status	Existing	Scale	1:100 A3/1:50 A1
--------	----------	-------	------------------

 

General Notes

Do not scale from this drawing. Drawings are for the purpose of the stage stated at the base of the drawing and therefore not for construction unless specifically stated. All dimensions to be verified on site prior to construction.

For information only unless indicated in status.

All services to be Contractor's design.

It is the contractor's responsibility to cross-reference all design documents and notify the architect of any inadequacy, discrepancy or divergence in or between the full drawing package/design information.

Drawings to be read in conjunction with full drawing package issued by Architect and other consultants information.

Copyright © Flower Michelin Architects LLP 2025



Revision	Date	Description
----------	------	-------------


FLOWER MICHELIN

+44(0)20 7751 0444
studio@flowermichelin.com

Unit 7-8, 27 Ackmar Road, London, SW6 4UR
flowermichelin.com



Project	Albion Lodge, Fortis Green, London, N2
Title	Existing Rear Elevation
Number	339_00_31
Status	Existing
Scale	1:100 A3/1:50 A1

 

General Notes

Do not scale from this drawing. Drawings are for the purpose of the stage stated at the base of the drawing and therefore not for construction unless specifically stated. All dimensions to be verified on site prior to construction.

For information only unless indicated in status.

All services to be Contractor's design.

It is the contractor's responsibility to cross-reference all design documents and notify the architect of any inadequacy, discrepancy or divergence in or between the full drawing package/design information.

Drawings to be read in conjunction with full drawing package issued by Architect and other consultants information.

Copyright © Flower Michelin Architects LLP 2025



Revision	Date	Description
----------	------	-------------


FLOWER MICHELIN

+44(0)20 7751 0444
studio@flowermichelin.com

Unit 7-8, 27 Ackmar Road, London, SW6 4UR
flowermichelin.com



Project	Albion Lodge, Fortis Green, London, N2
Title	Existing Side Elevation
Number	339_00_32
Status	Existing
Scale	1:100 A3/1:50 A1

 

General Notes

Do not scale from this drawing. Drawings are for the purpose of the stage stated at the base of the drawing and therefore not for construction unless specifically stated. All dimensions to be verified on site prior to construction.

For information only unless indicated in status.

All structure to Structural Engineer's design.

All services to be Contractor's design.

All works to be in accordance with current Building Regulation requirements an current construction legislation.

It is the contractor's responsibility to cross-reference all design documents and notify the architect of any inadequacy, discrepancy or divergence in or between the full drawing package/design information.

Drawings to be read in conjunction with full drawing package issued by Architect and other consultants information.

Copyright © Flower Michelin Architects LLP 2025



Albion Cottage

Albion Lodge

Revision	Date	Description
----------	------	-------------

FLOWER MICHELIN

+44(0)20 7751 0444
studio@flowermichelin.com

Unit 7-8, 27 Ackmar Road, London, SW6 4UR
flowermichelin.com



Project Albion Lodge, Fortis Green, London, N2
Title Existing Street Elevation
Number 339_00_34

Status Existing **Scale** 1:100 A3/1:50 A1

