



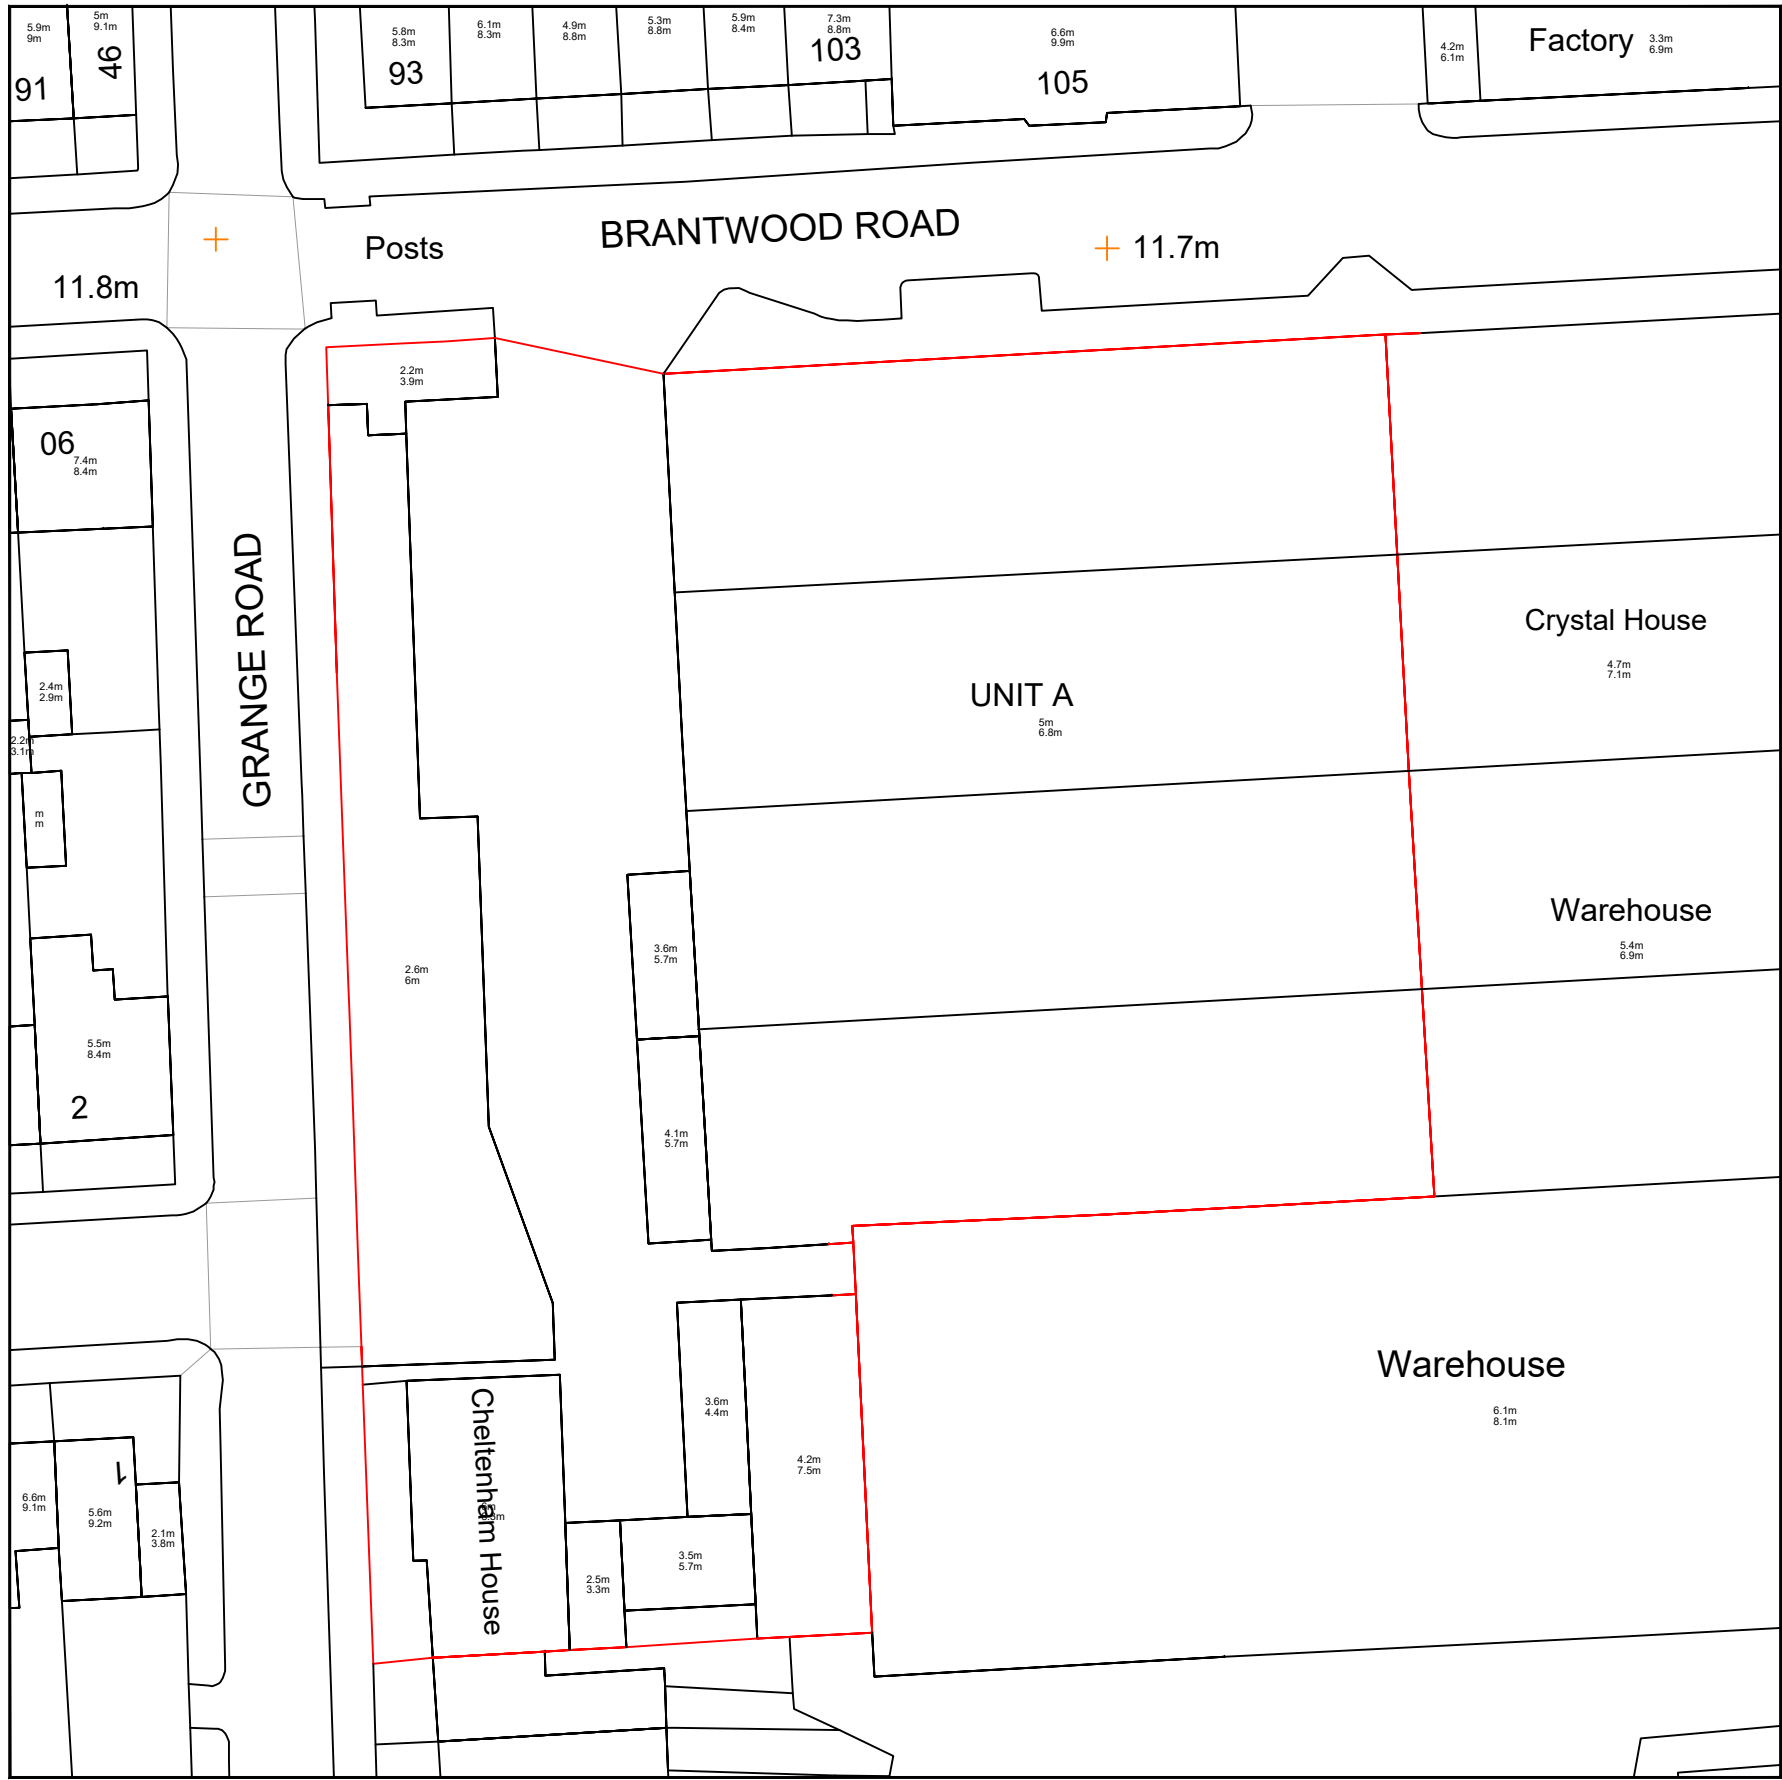


EXISTING SITE PLAN

Scale:1/500

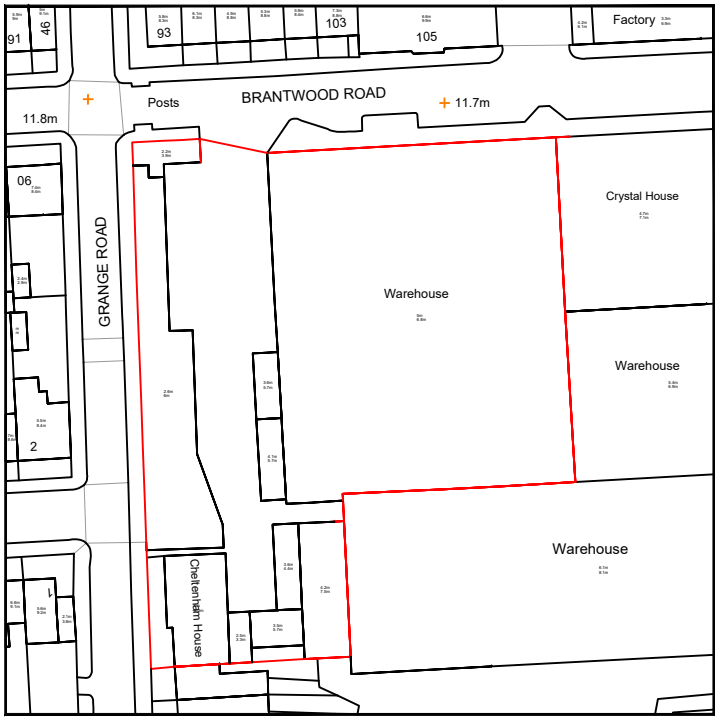

EXISTING LOCATION PLAN

Scale:1/1250

 

- Notes:
1. All dimensions in millimetres (mm) and levels in metres (m) unless noted otherwise.
 2. This drawing to be read in conjunction with all other relevant drawings and specification and the Engineer of the project's details.
 3. All work to comply with the relevant British Standards, Codes of Practice and the Building Regulations.
 4. Builder/owner must inform the Building Control Officer and the Engineer/Designer immediately of any unforeseen site conditions.
 5. Any issues caused as a result of builders/owners not working to the approved drawings and or not following instructions of Building Control Officers, will make them liable for any consequential issues.
 6. The appointment of Narch is limited to architectural planning drawings only.

Project:
Extra Cash and Carry, Unit A
Brantwood Road, London, N17 0YD

Drawing Title:
EXISTING
SITE & LOCATION PLANS

Drawing No: 2511-02-01	Revision: A
---------------------------	----------------

Scale: As Shown @A3	Date: November 2025
------------------------	------------------------

20 Commerce Road,
London N22 8ED
020 8889 0468
074 0016 6788

NARCH
DESIGN & BUILD
www.narch.co.uk

