


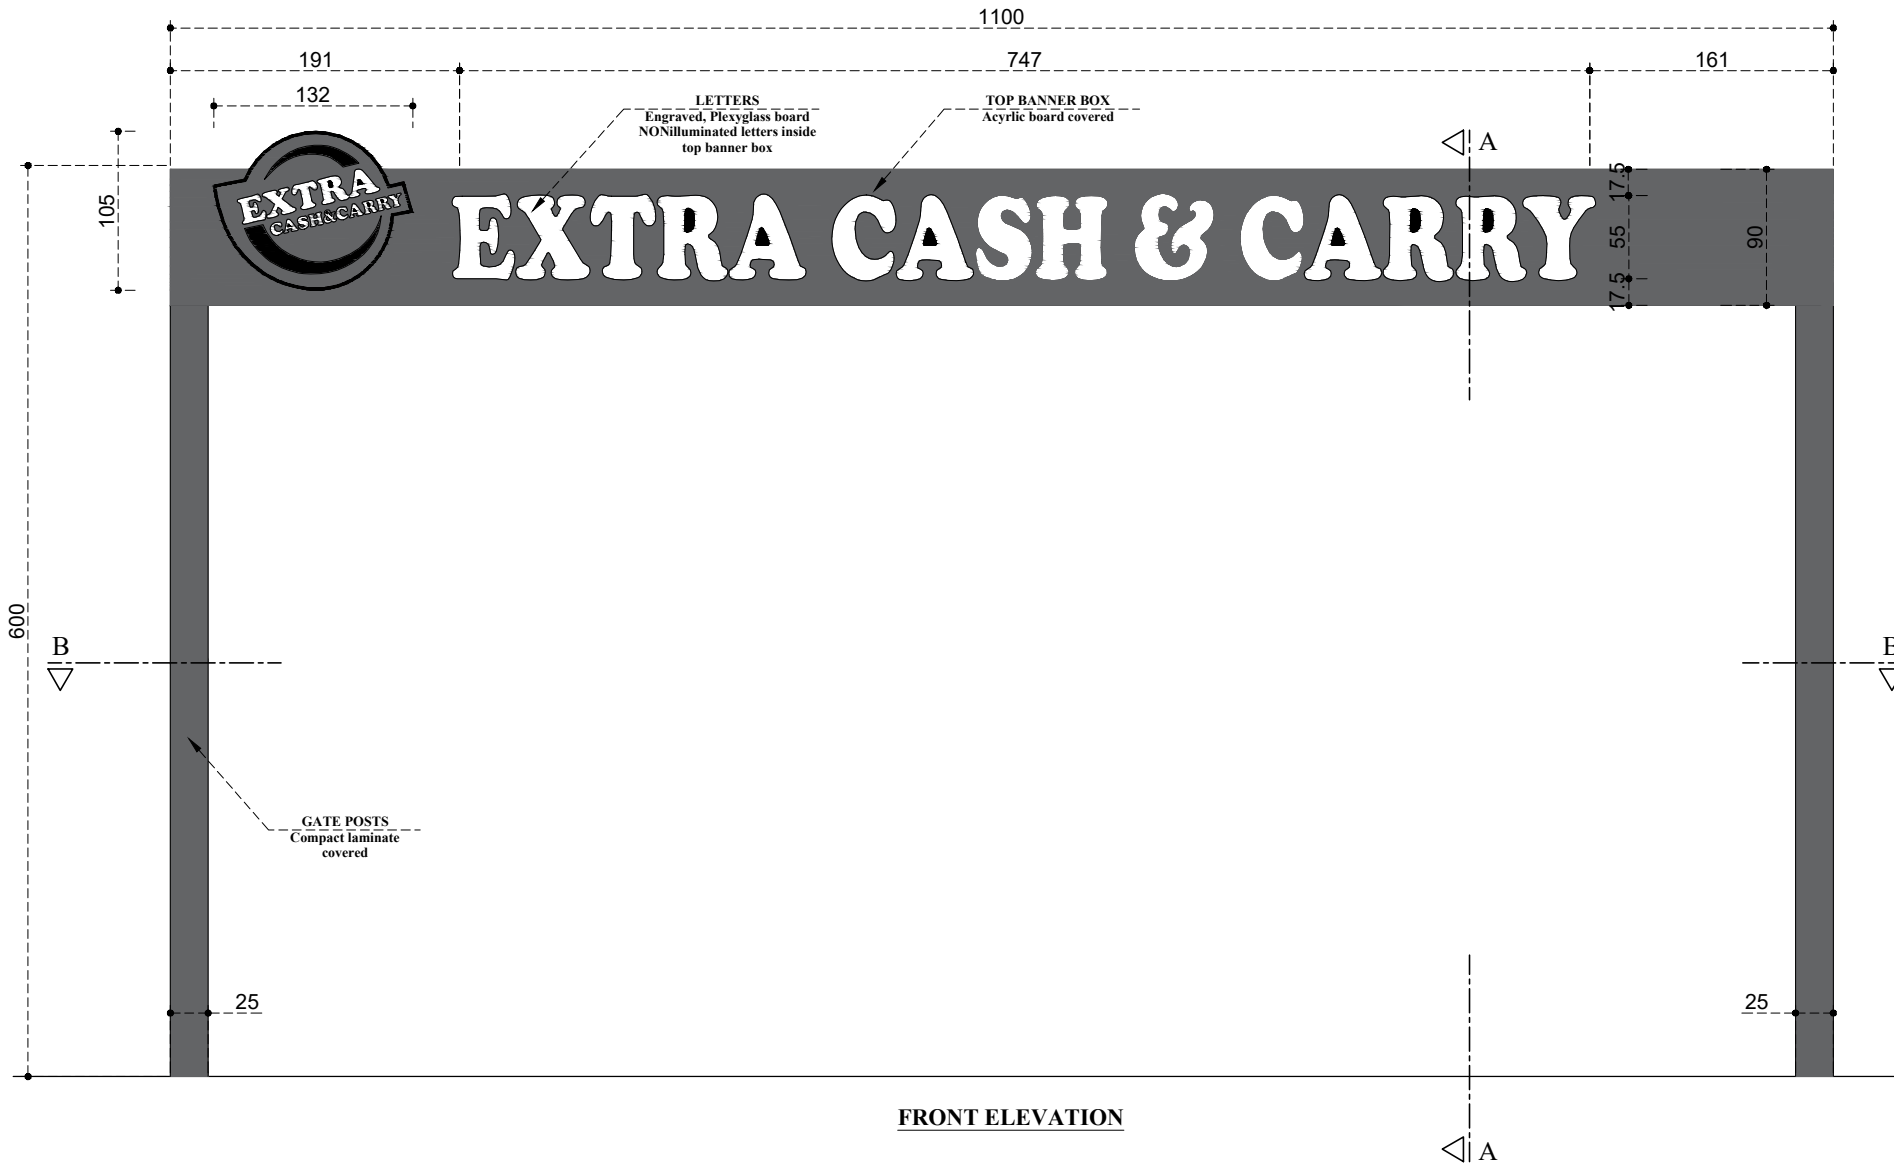

SIDE ELEVATION

SECTION A-A


FRONT ELEVATION

PLAN

PLAN - SECTION B-B

PROPOSED MAIN ENTRANCE GATE
SIGNAGE DETAILS

MATERIALS	COLOURS
Acrylic / Plexyglass	RAL 9001
Compact Laminate Board	RAL 9004
Stainless Frames	

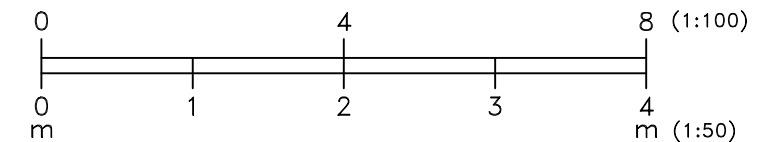

- Notes:
- All dimensions in millimetres (mm) and levels in metres (m) unless noted otherwise.
 - This drawing to be read in conjunction with all other relevant drawings and specification and the Engineer of the project's details.
 - All work to comply with the relevant British Standards, Codes of Practice and the Building Regulations.
 - Builder/owner must inform the Building Control Officer and the Engineer/Designer immediately of any unforeseen site conditions.
 - Any issues caused as a result of builders/owners not working to the approved drawings and or not following instructions of Building Control Officers, will make them liable for any consequential issues.
 - The appointment of Narch is limited to architectural planning drawings only.

Notes:

Project:
Extra Cash and Carry, Unit A
Brantwood Road, London, N17 0YD

Drawing Title:
PROPOSED MAIN ENTRANCE GATE
SIGNAGE DETAILS

Drawing No:
2511-02-06

Scale:
1:50 @A3

Revision:
A

Date:
November 2025

20 Commerce Road,
London N22 8ED
020 8889 0468
074 0016 6788

NARCH
DESIGN & BUILD
www.narch.co.uk