




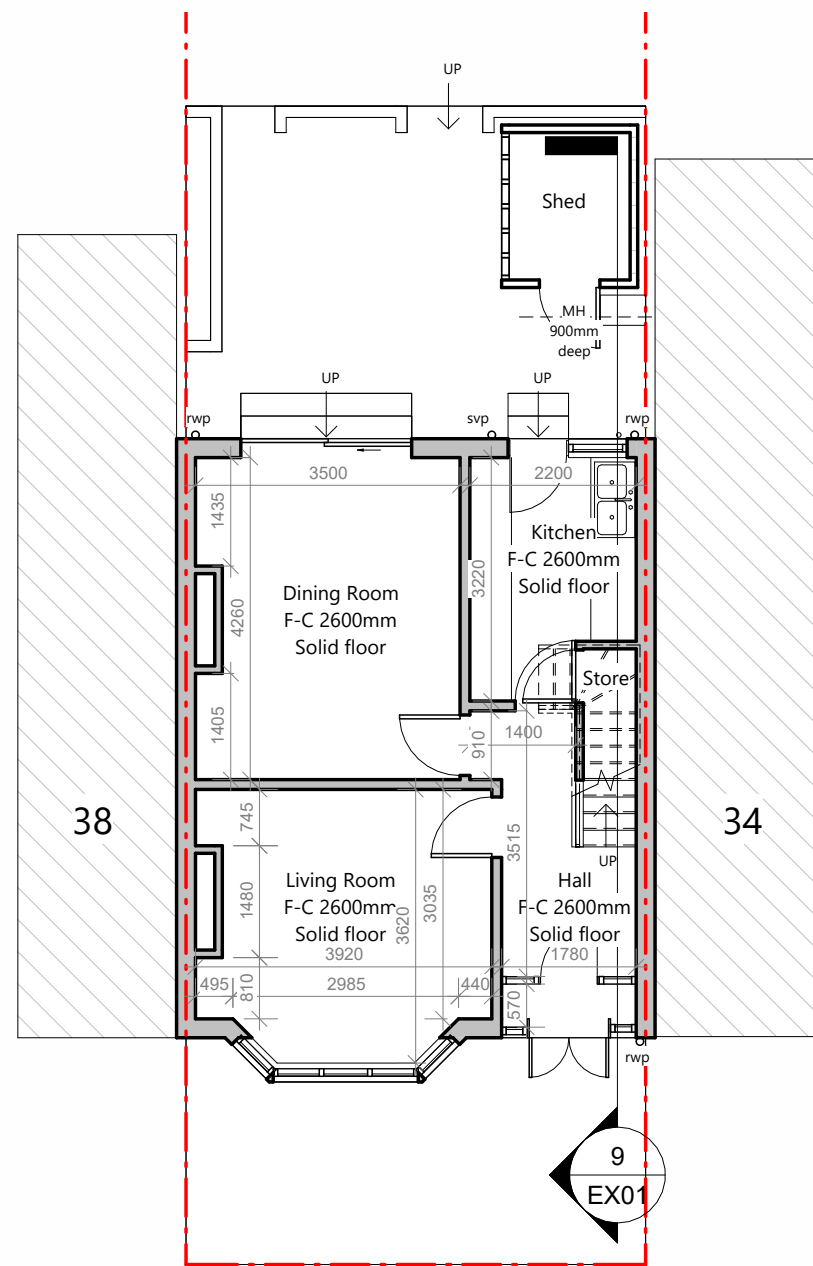


① Existing Ground Floor
1 : 100

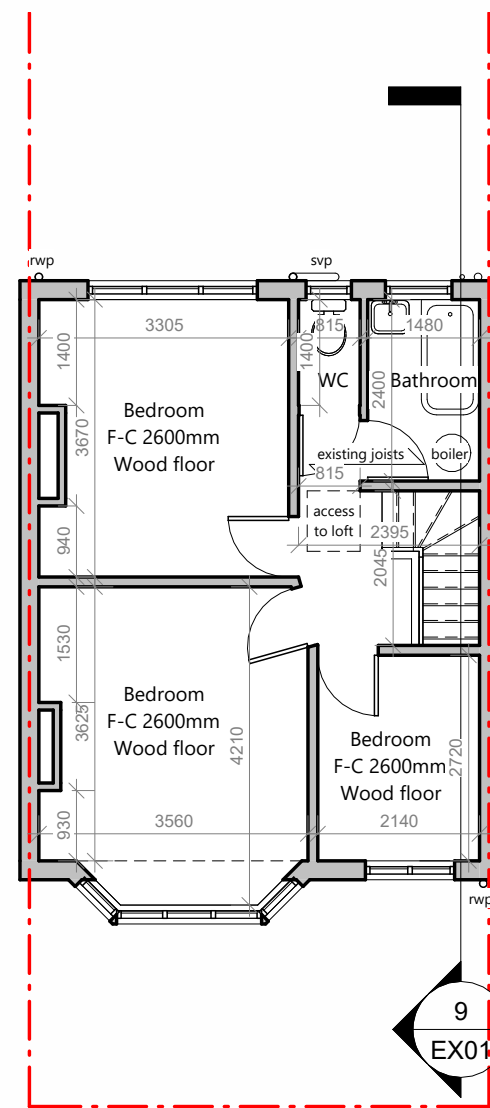


② Existing First Floor
1 : 100

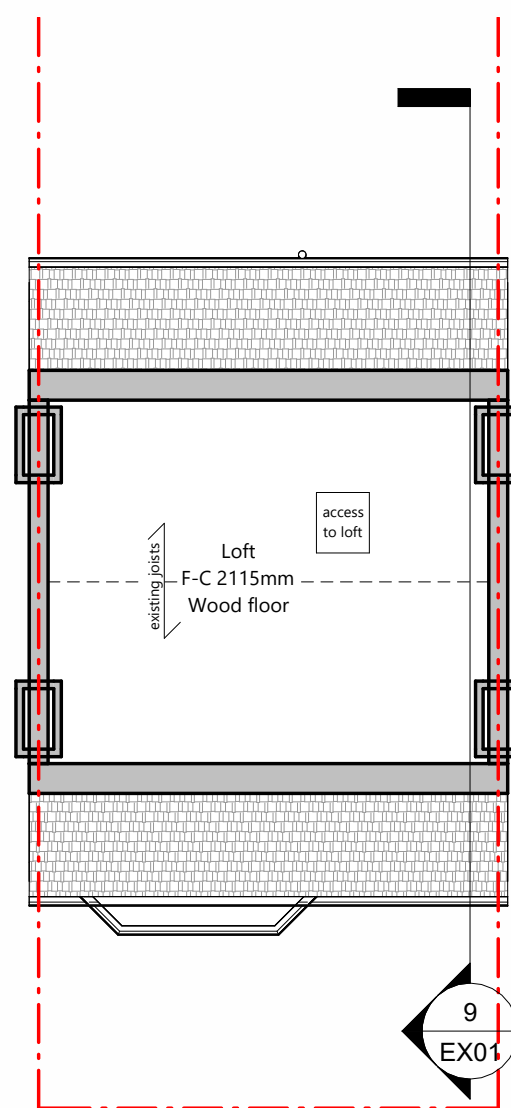

③ Existing Loft
1 : 100

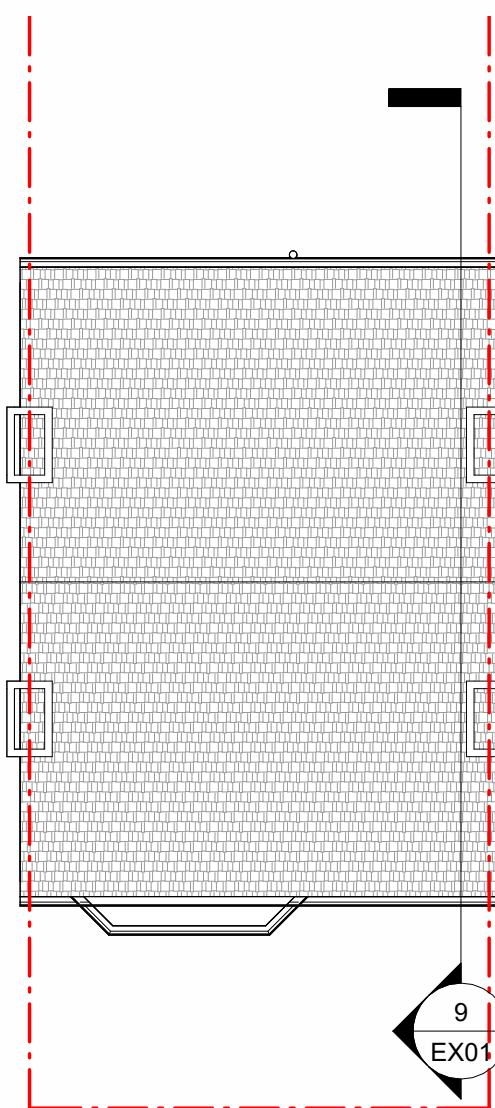

④ Existing Roof
1 : 100

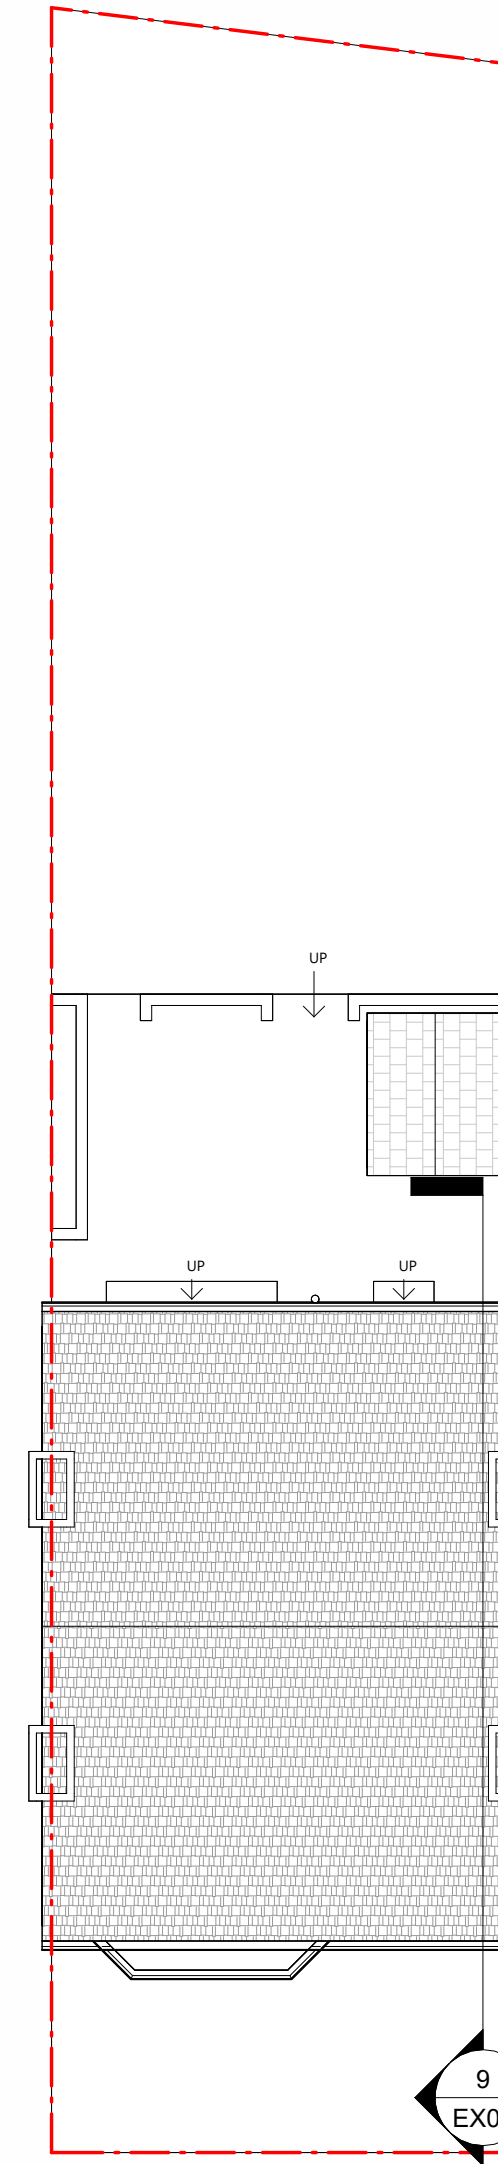


⑩ Site plan
1 : 100




⑤ Ex Front Elevation
1 : 100



⑥ Ex Rear Elevation
1 : 100

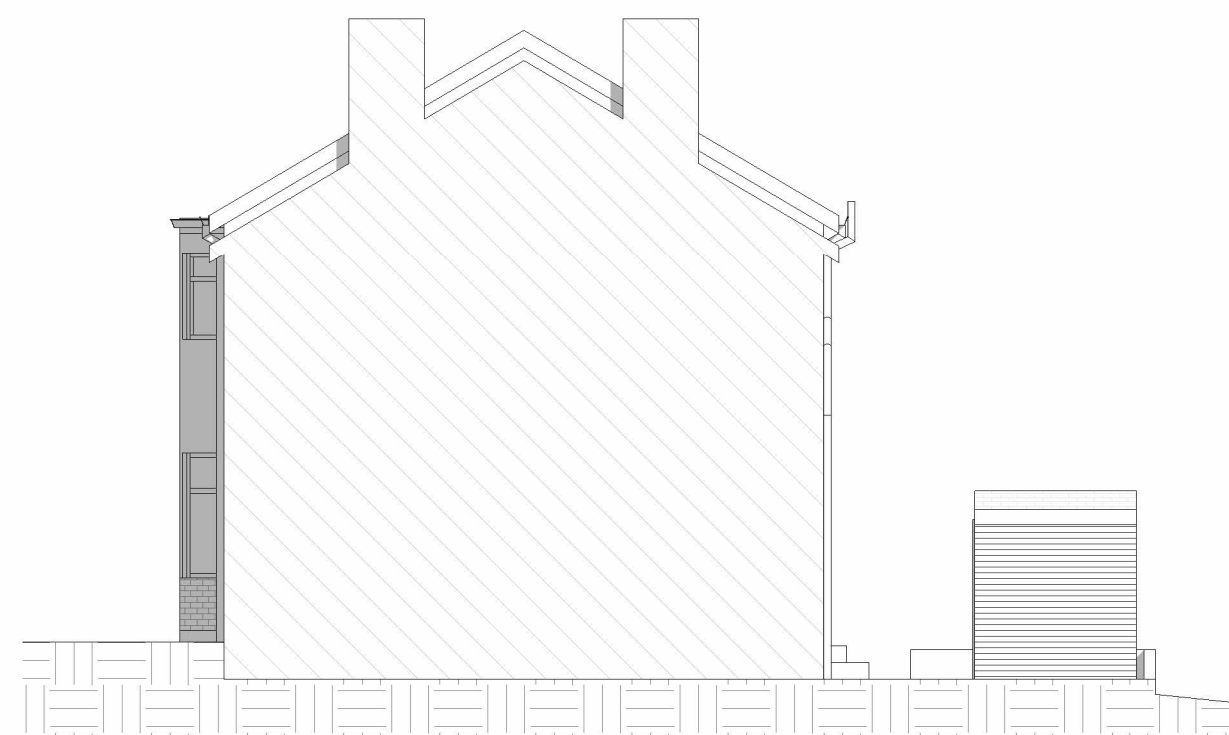


⑦ Ex Side Elevation (From no.34)
1 : 100

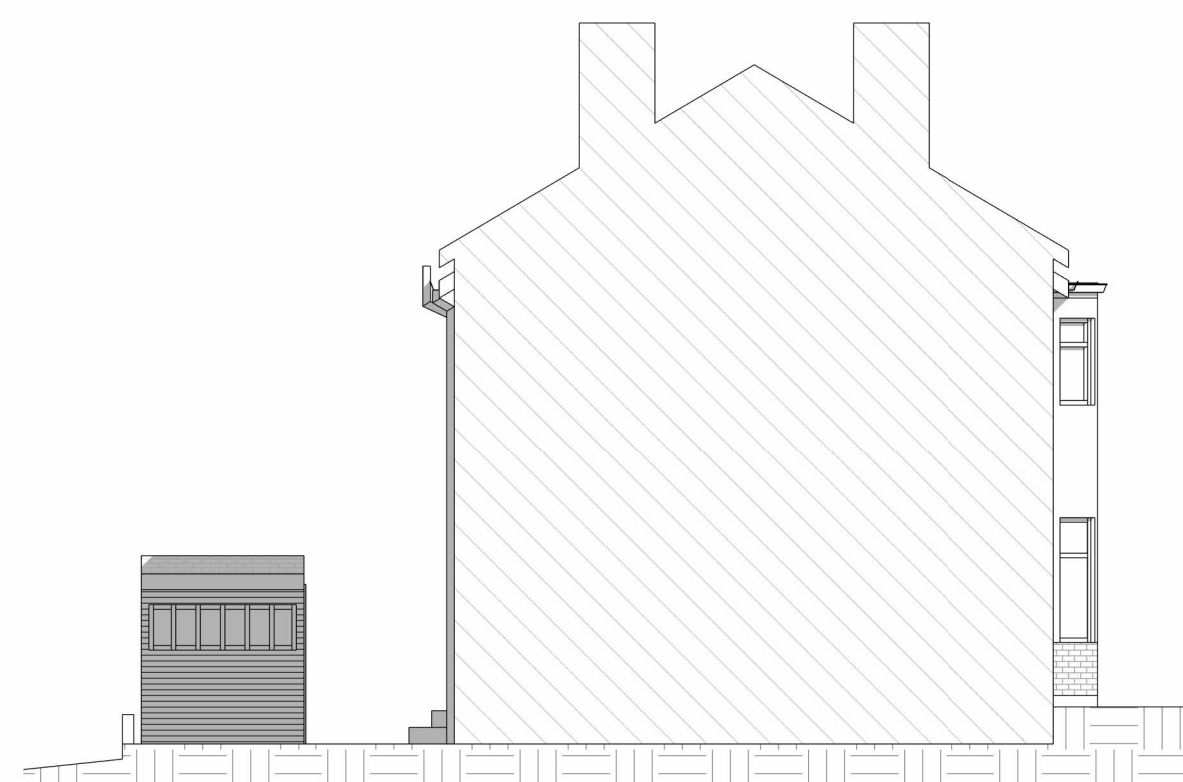

⑧ Ex Side Elevation (From no.38)
1 : 100



⑨ Existing section
1 : 100

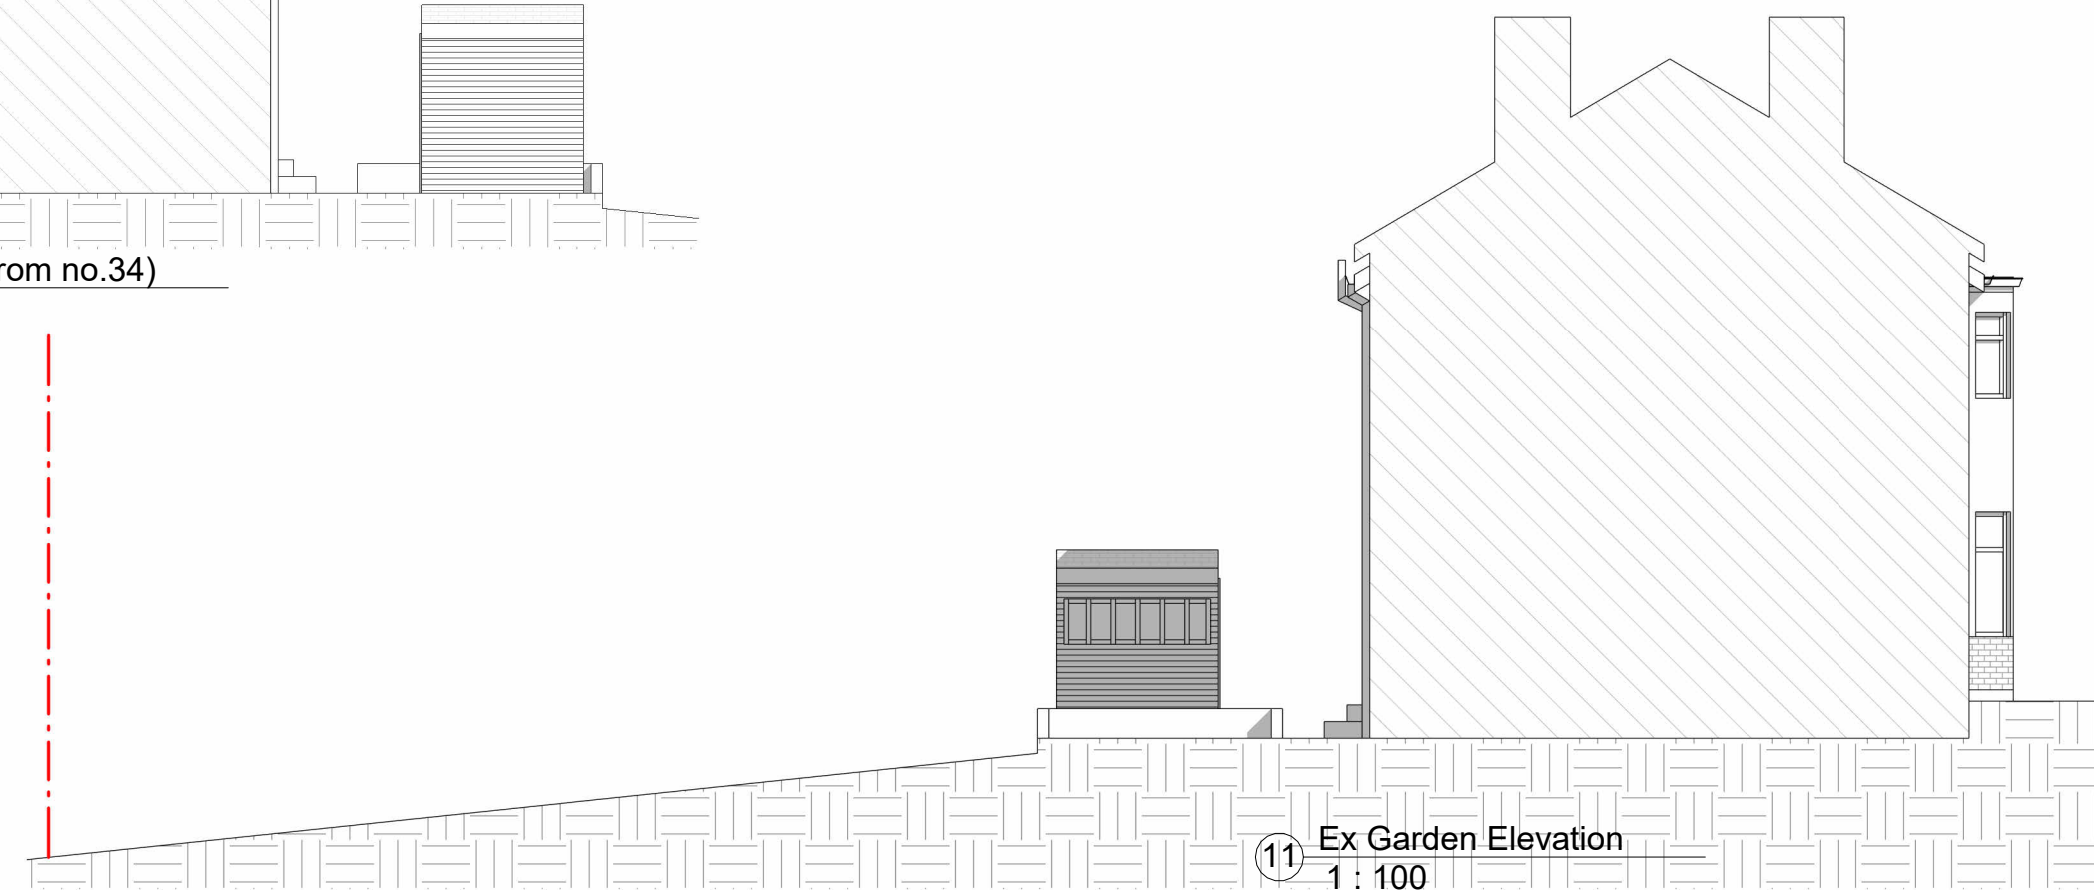

⑪ Ex Garden Elevation
1 : 100



VISUAL SCALE 1:100

PROJECT Rear Extension, Loft Conversion & Shed		
ADDRESS 36 Lightfoot Road, Crouch End N8 7JN		
CLIENT NAME A. Keating		
PROJECT STATUS Planning		
SHEET N. EX01	DRAWING TITLE Existing Drawings	
DESIGNED BY:	DRAWN BY: KC	CHECKED BY:
DATE: 29/11/2024	SCALE As Indicated @ A1	
..... Demolished existing Item above cut Headheight of 1.8m (estimated)  Roof lights All dimensions to be cross-checked on site prior to completing drawings for a party wall process, ordering and/or structural purposes		