
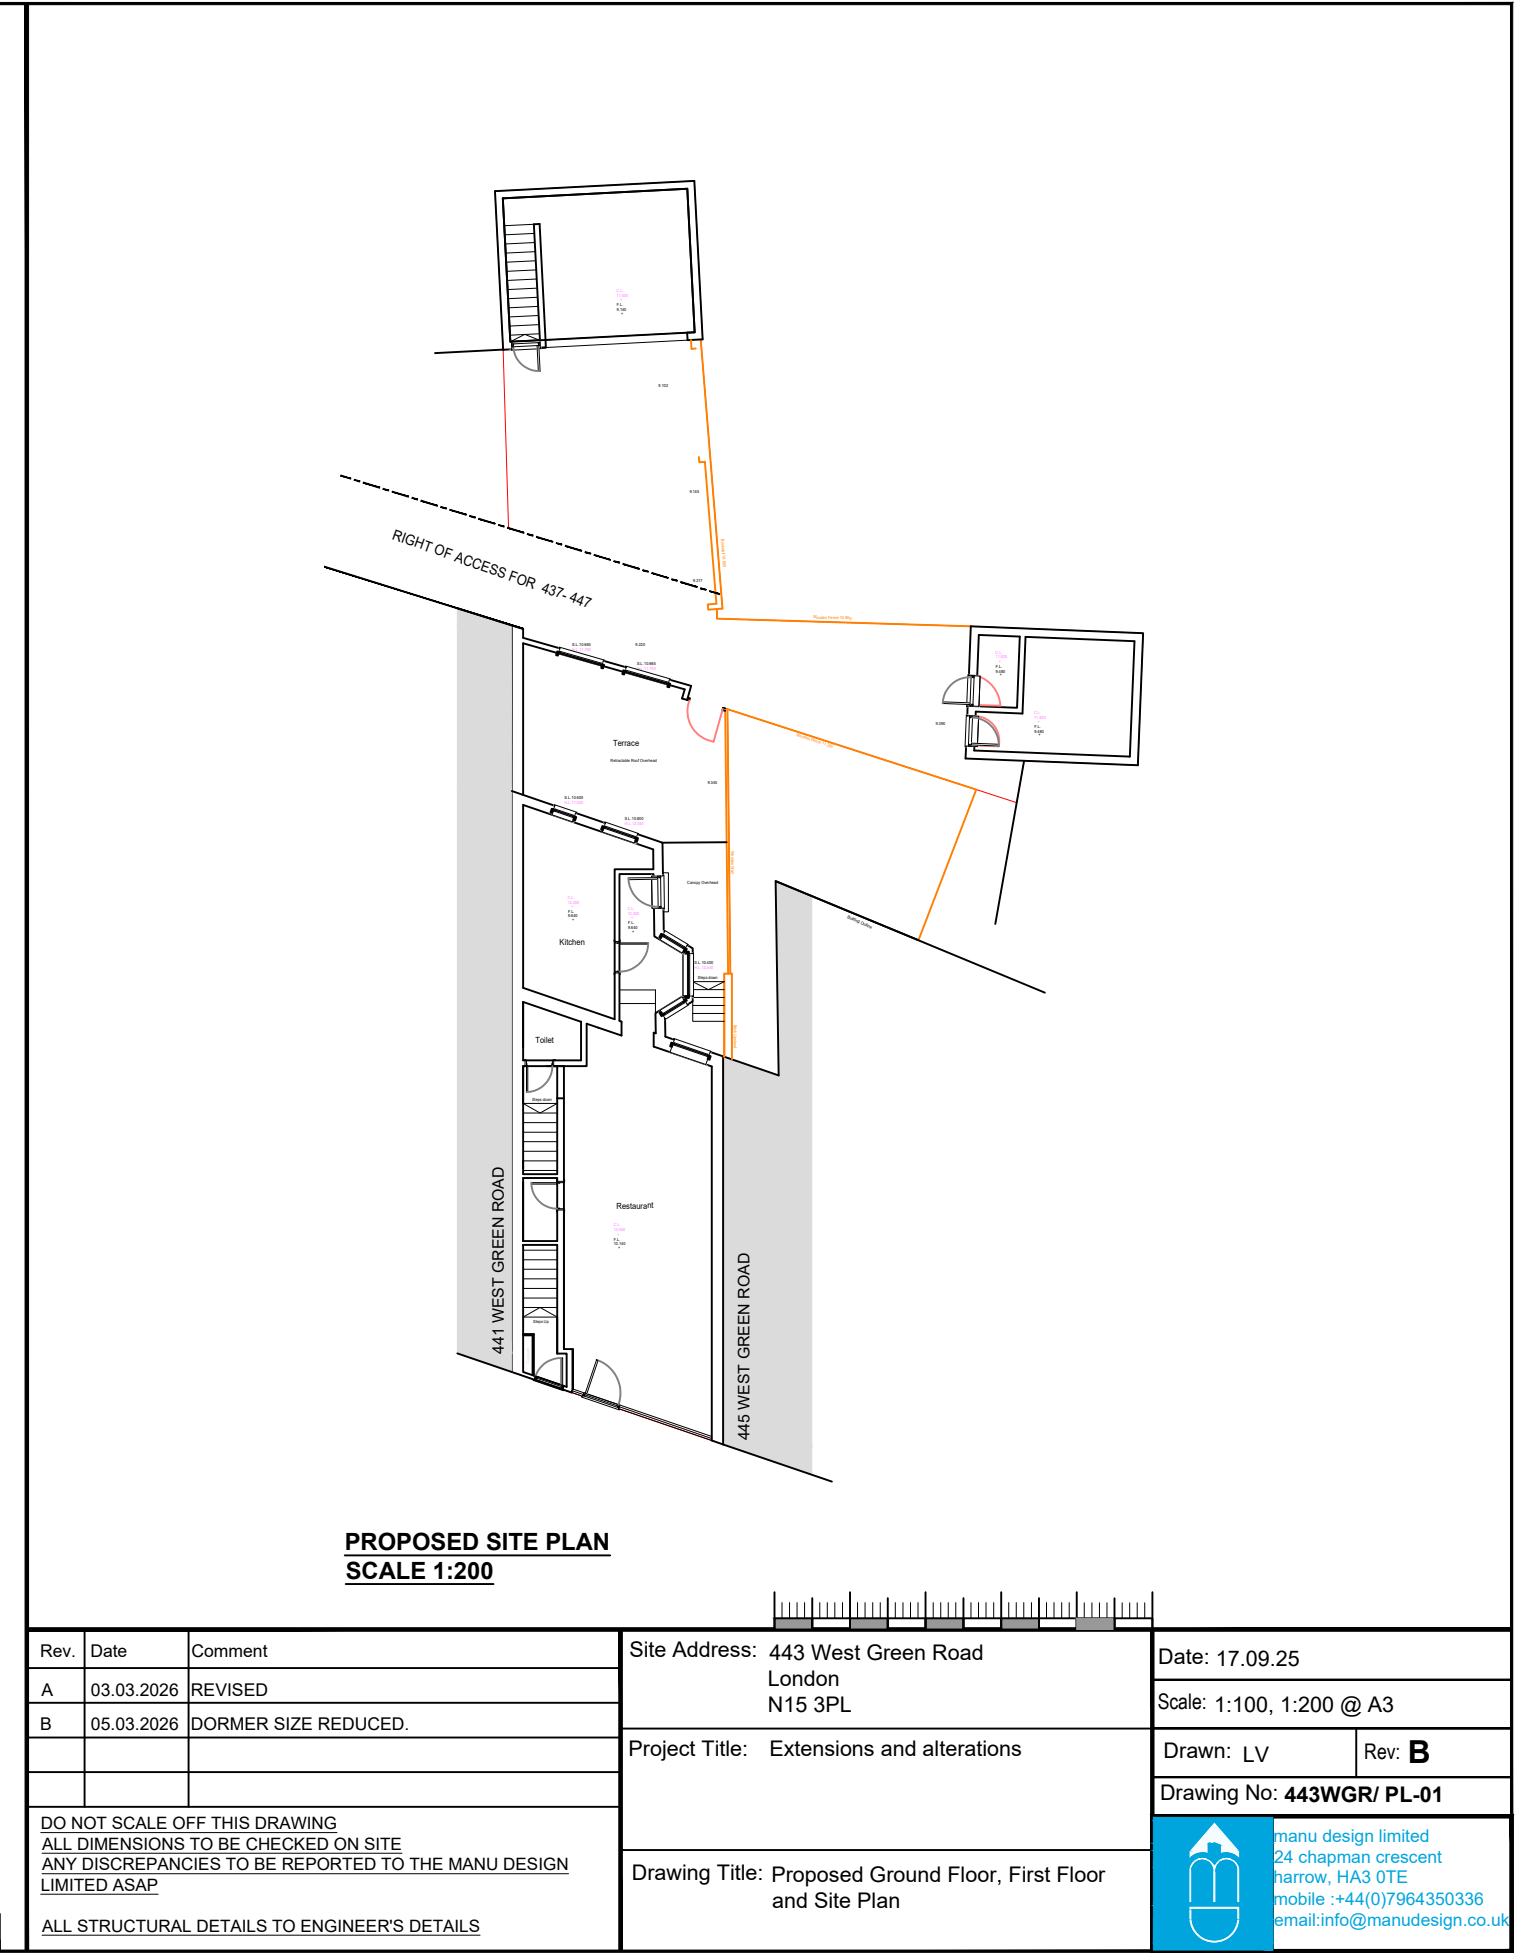


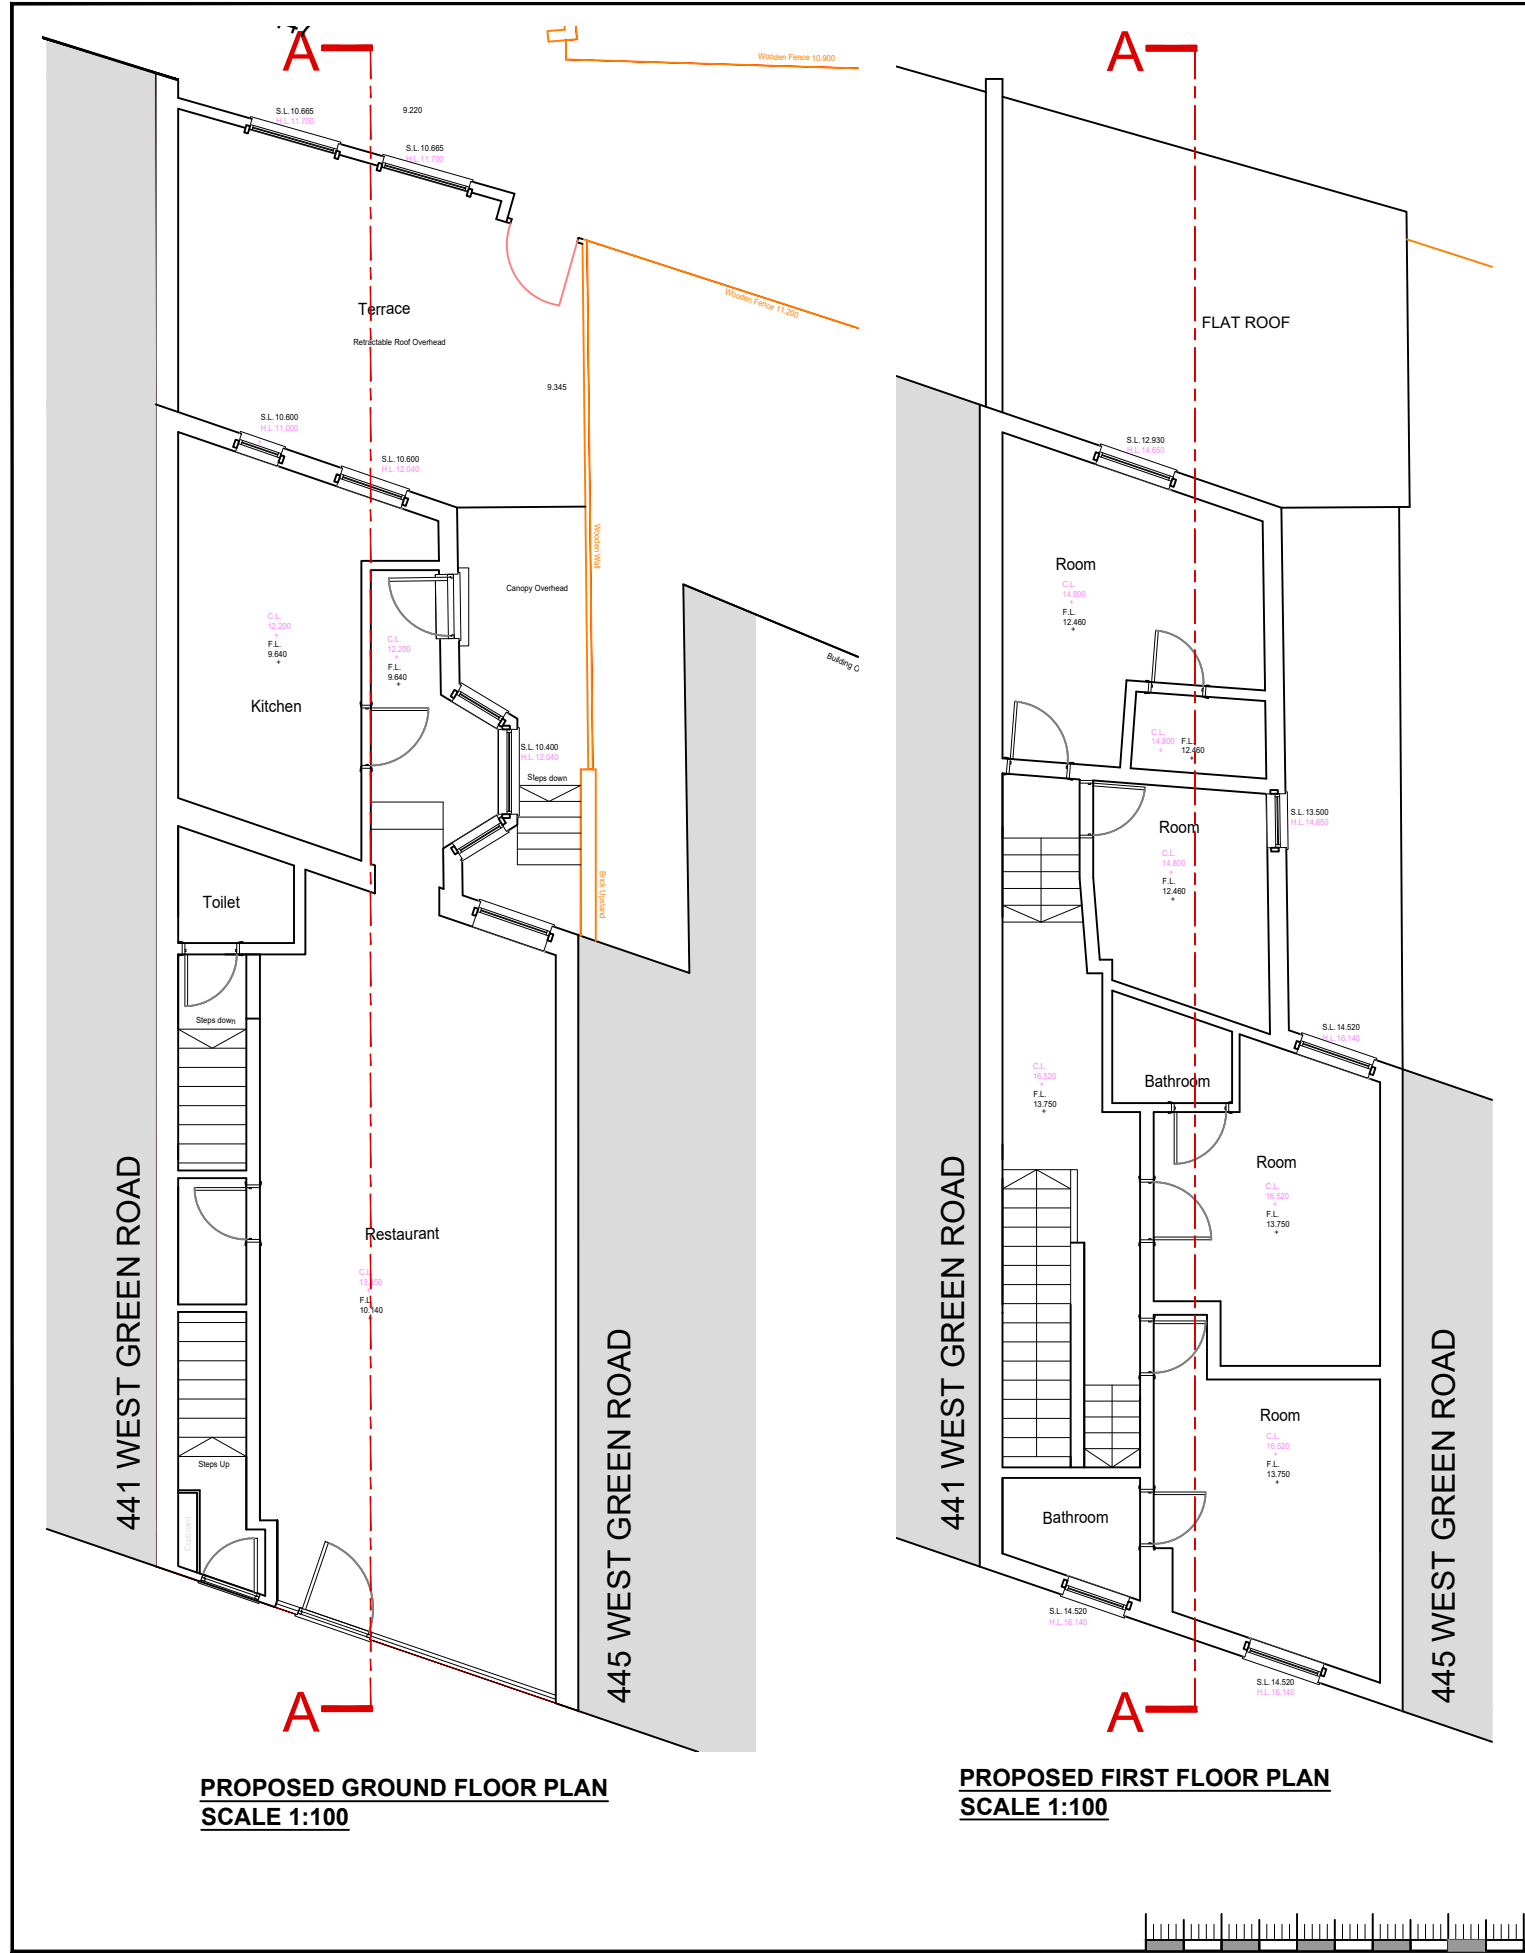

| Rev.   | Date       | Comment              |
|---|------------|----------------------|
| A   | 03.03.2026 | REVISED              |
| B   | 05.03.2026 | DORMER SIZE REDUCED. |
|   |            |                      |
|   |            |                      |
| DO NOT SCALE OFF THIS DRAWING<br>ALL DIMENSIONS TO BE CHECKED ON SITE<br>ANY DISCREPANCIES TO BE REPORTED TO THE MANU DESIGN LIMITED ASAP |            |                      |
| ALL STRUCTURAL DETAILS TO ENGINEER'S DETAILS                                                                                              |            |                      |

|                                                                    |  |   |        |
|--------------------------------------------------------------------|--|---|--------|
| Site Address: 443 West Green Road<br>London<br>N15 3PL             |  | Date: 17.09.25   |        |
| Project Title: Extensions and alterations                          |  | Scale: 1:100, 1:200 @ A3   |        |
| Drawing Title: Proposed Ground Floor, First Floor<br>and Site Plan |  | Drawn: LV   | Rev: B |
|                                                                    |  | Drawing No: 443WGR/ PL-01   |        |
|                                                                    |  |  manu design limited<br>24 chapman crescent<br>harrow, HA3 0TE<br>mobile : +44(0)7964350336<br>email: info@manudesign.co.uk |        |