

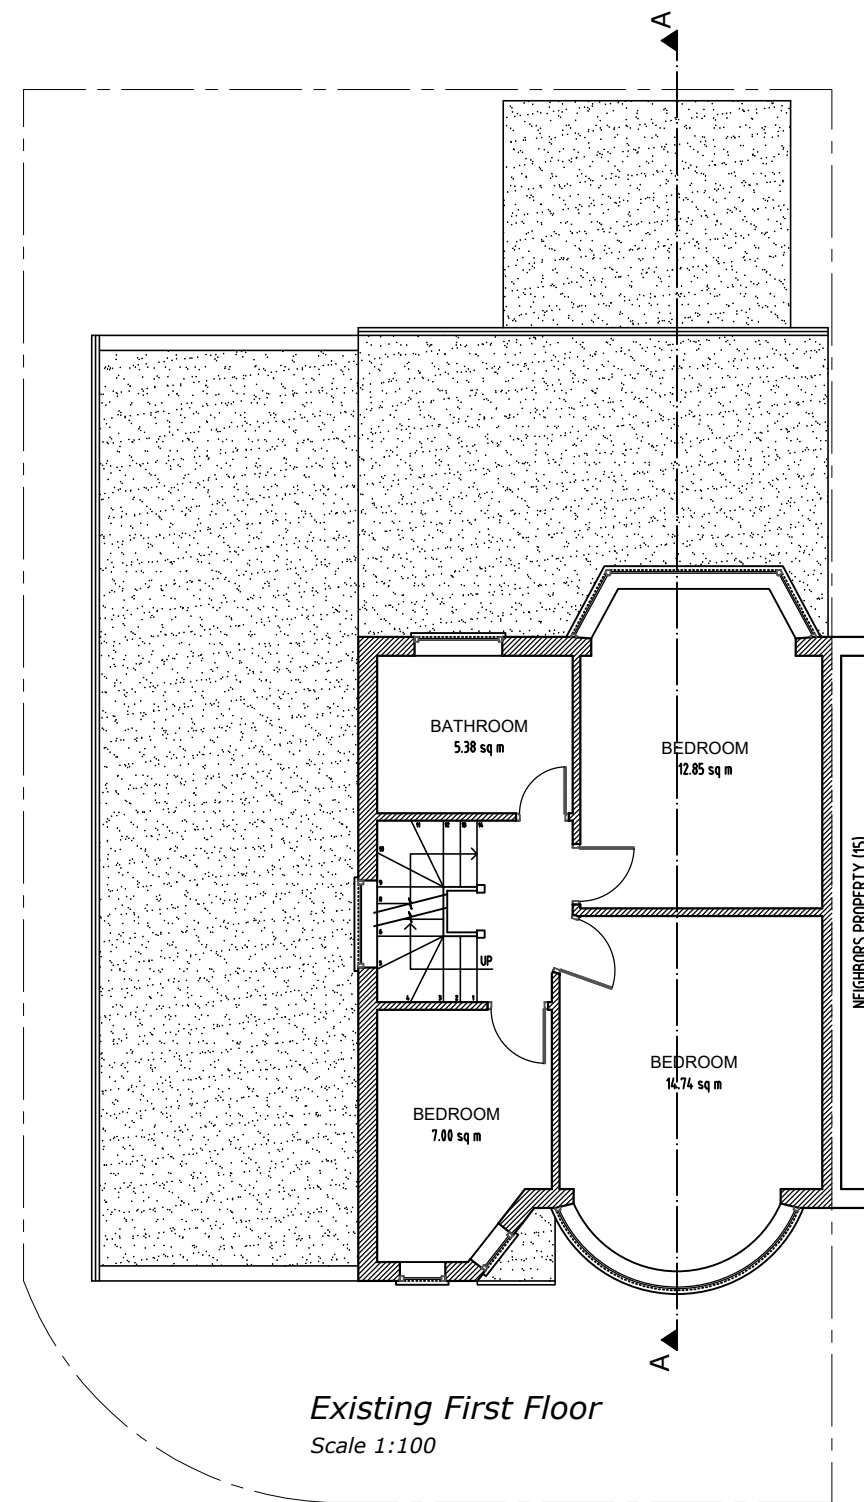
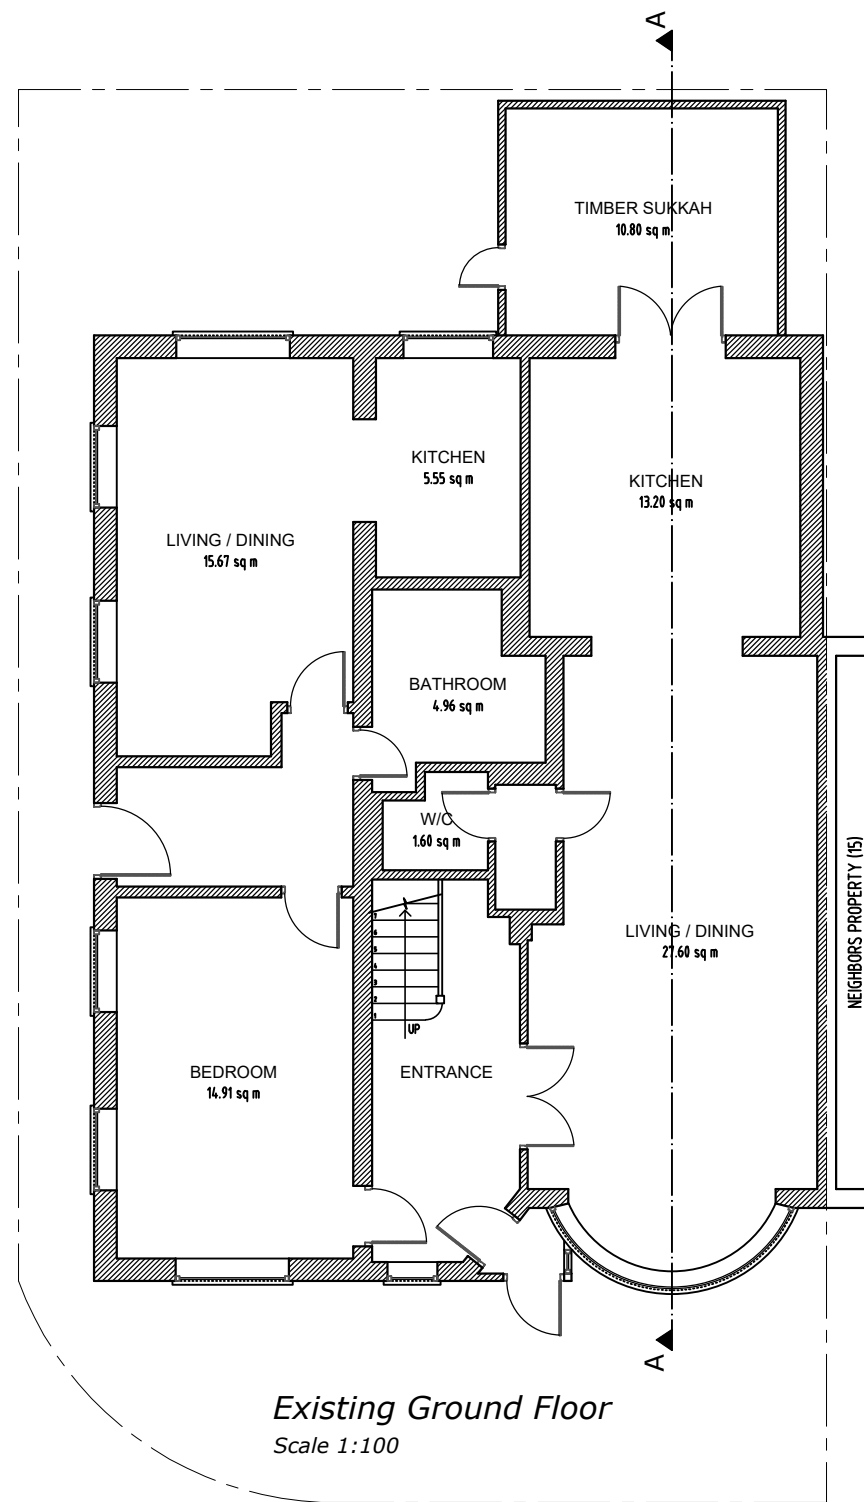
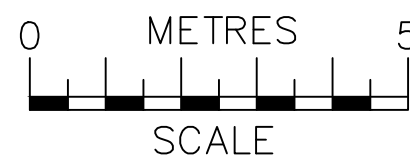



 ajs Planning info@ajsplanning.co.uk 020 81501820	NOTES The contractors are to check all the dimensions, levels, drain runs and general condition of the site before works commence. All works are to be carried out in accordance with current Building Regulations, British Standards, Code of Practice and Local Authority Requirements.		Project: 17 Grovelands Road, London N15 6BT	
	Title: Existing Floor Plans Ground And First			
	Date: 26.02.26		Scale: 1:100 @ A3	
	Dwg. No. GR.17.EX.101		Rev: 0	

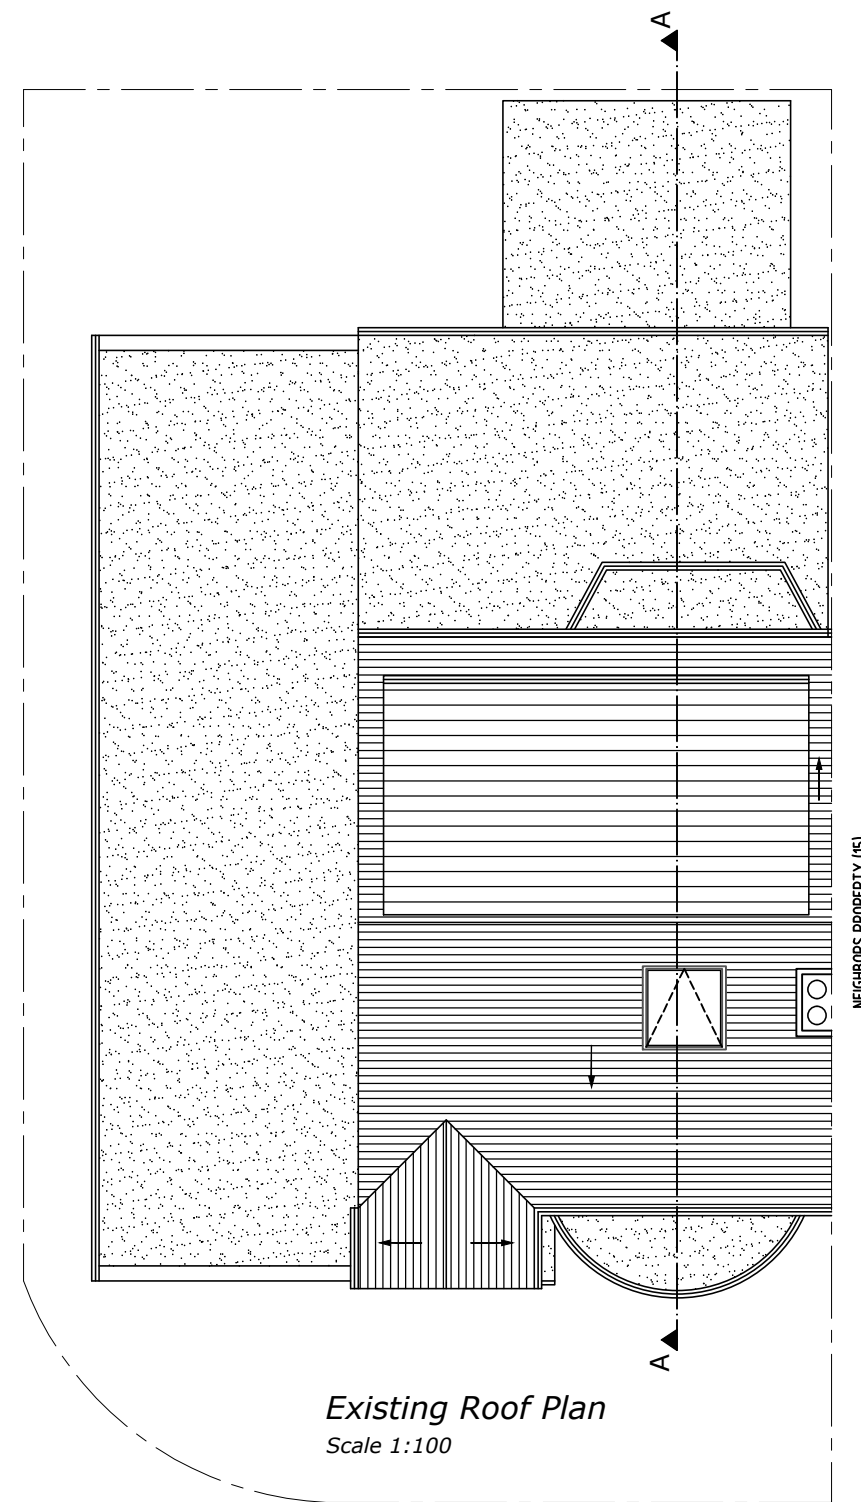


 ajs Planning info@ajsplanning.co.uk 020 81501820	NOTES The contractors are to check all the dimensions, levels, drain runs and general condition of the site before works commence. All works are to be carried out in accordance with current Building Regulations, British Standards, Code of Practice and Local Authority Requirements.		Project: 17 Grovelands Road, London N15 6BT	
	Title: Existing Floor Plans Loft And Roof			
	Date: 26.02.26	Scale: 1:100 @ A3		
	Dwg. No. GR.17.EX.102	Rev: 0		

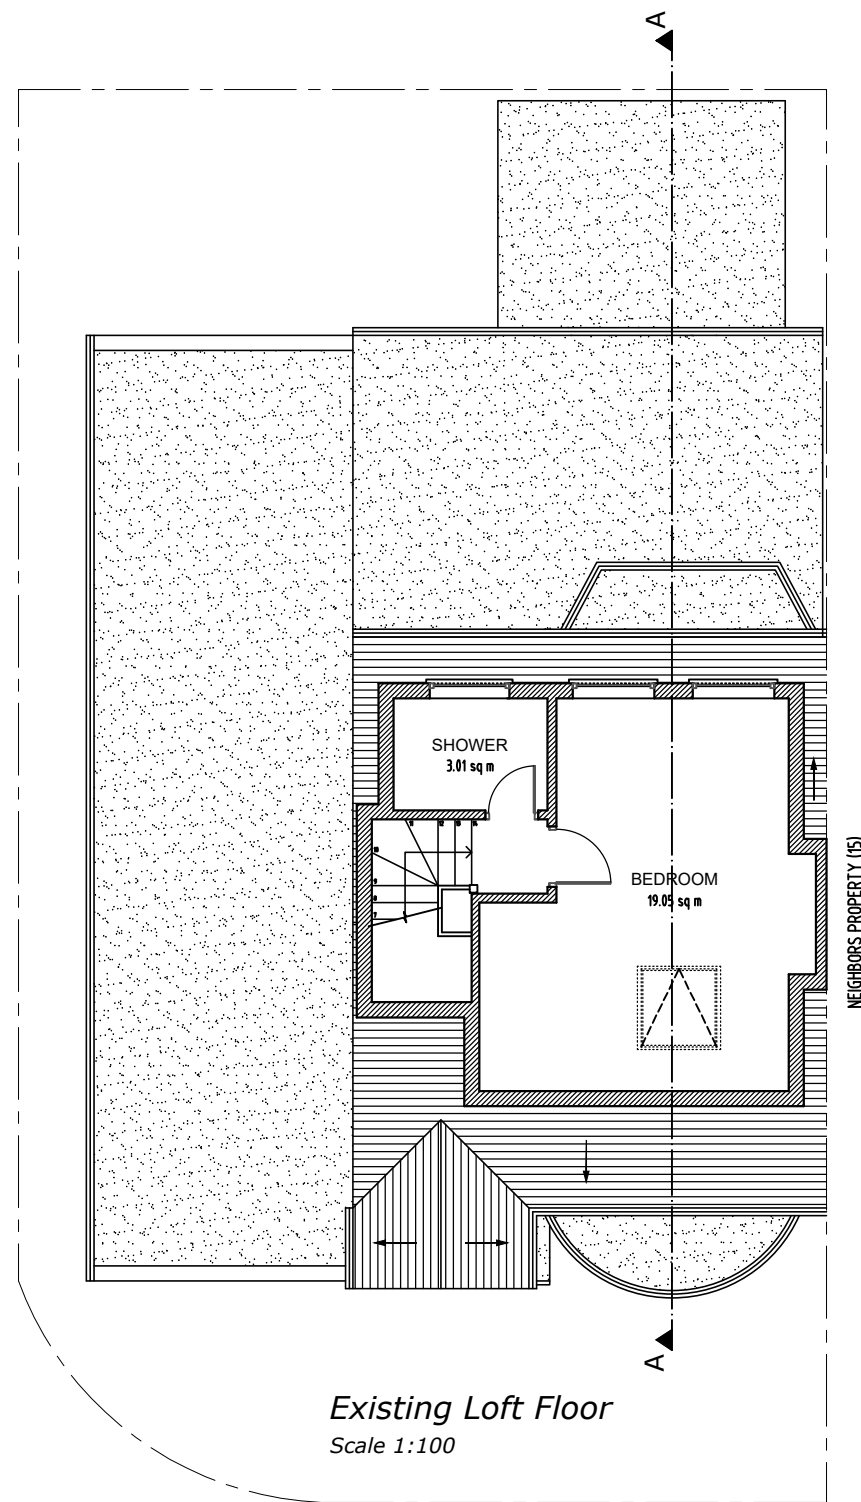

Existing Front Elevation
Scale 1:100

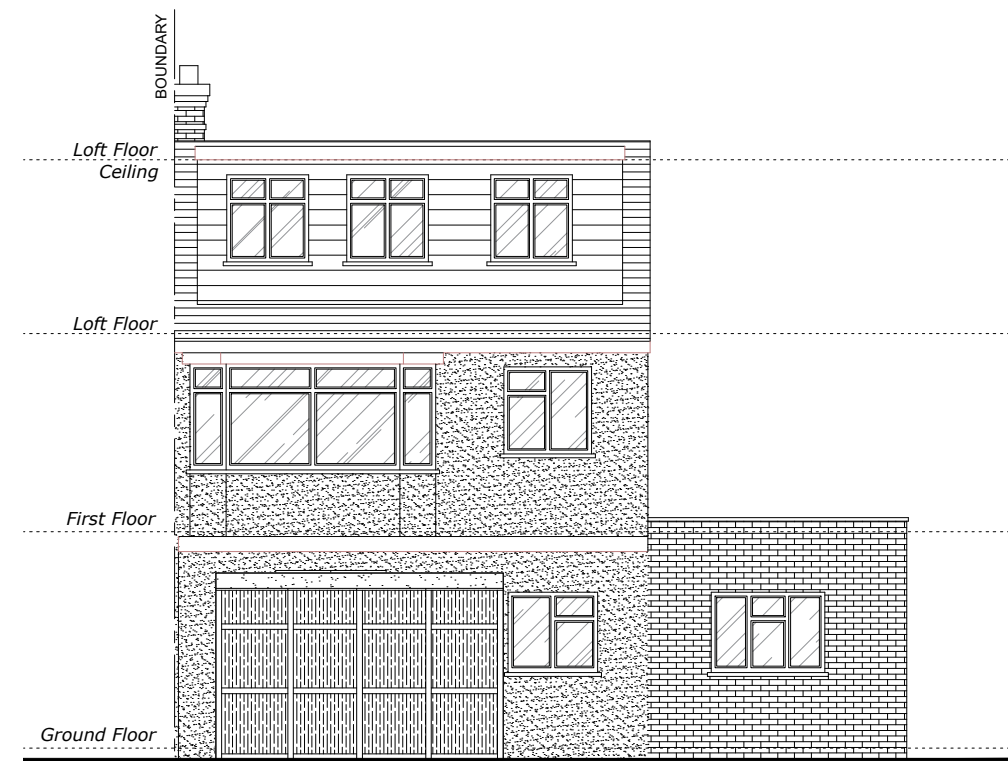


Existing Rear Elevation
Scale 1:100

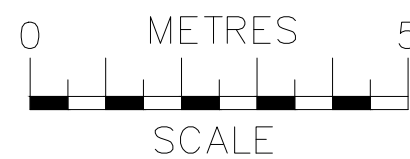


 ajs Planning info@ajsplanning.co.uk 020 81501820	NOTES The contractors are to check all the dimensions, levels, drain runs and general condition of the site before works commence. All works are to be carried out in accordance with current Building Regulations, British Standards, Code of Practice and Local Authority Requirements.	Project: 17 Grovelands Road, London N15 6BT	
		Title: Existing Front & Rear Elevations	
		Date: 26.02.26	Scale: 1:100 @ A3
Dwg. No. GR.17.EX.103		Rev: 0	




Existing Side 1 Elevation
Scale 1:100

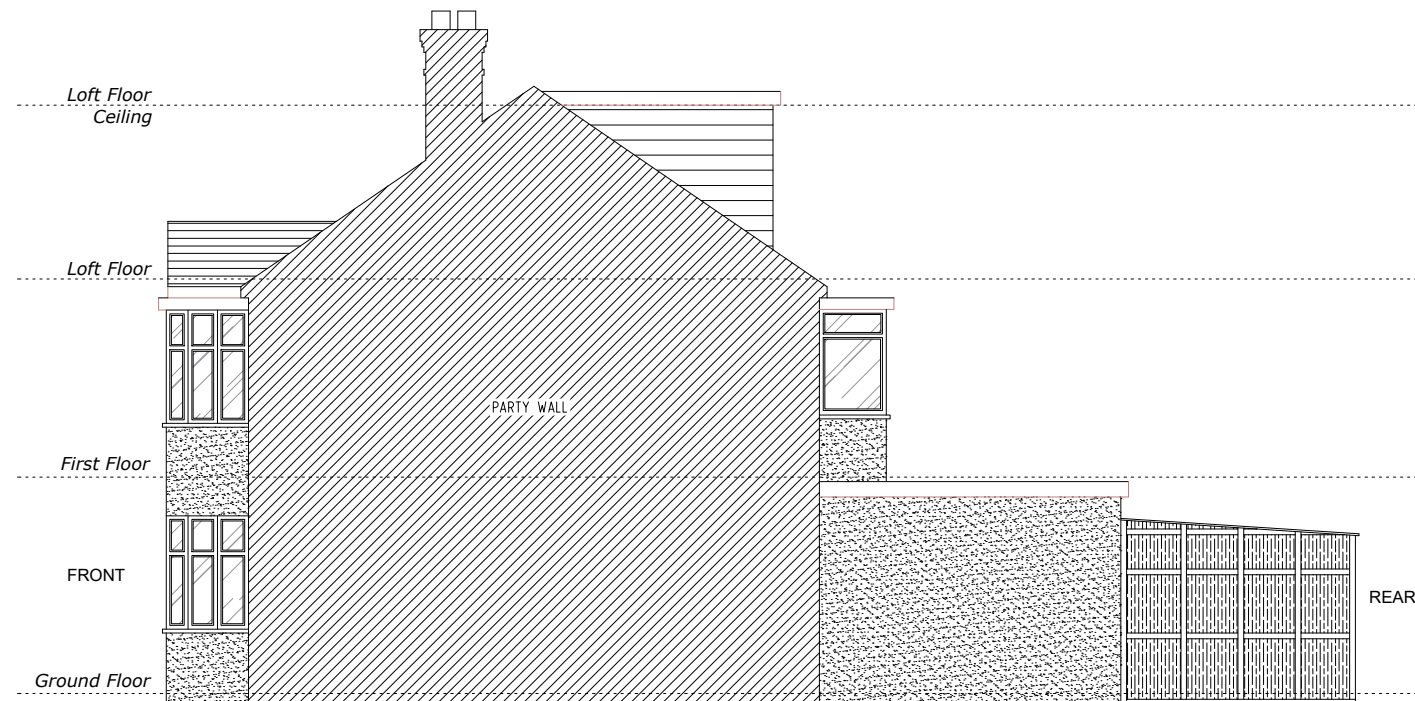


Existing Side 2 Elevation
Scale 1:100

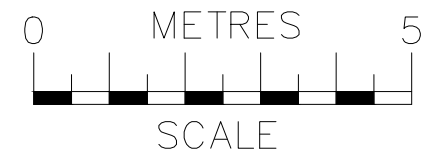

 ajs Planning info@ajsplanning.co.uk 020 81501820	NOTES The contractors are to check all the dimensions, levels, drain runs and general condition of the site before works commence. All works are to be carried out in accordance with current Building Regulations, British Standards, Code of Practice and Local Authority Requirements.	Project: 17 Grovelands Road, London N15 6BT	
		Title: Existing Side Elevations (1 & 2)	
		Date: 26.02.26	Scale: 1:100 @ A3
		Dwg. No. GR.17.EX.104	Rev: 0

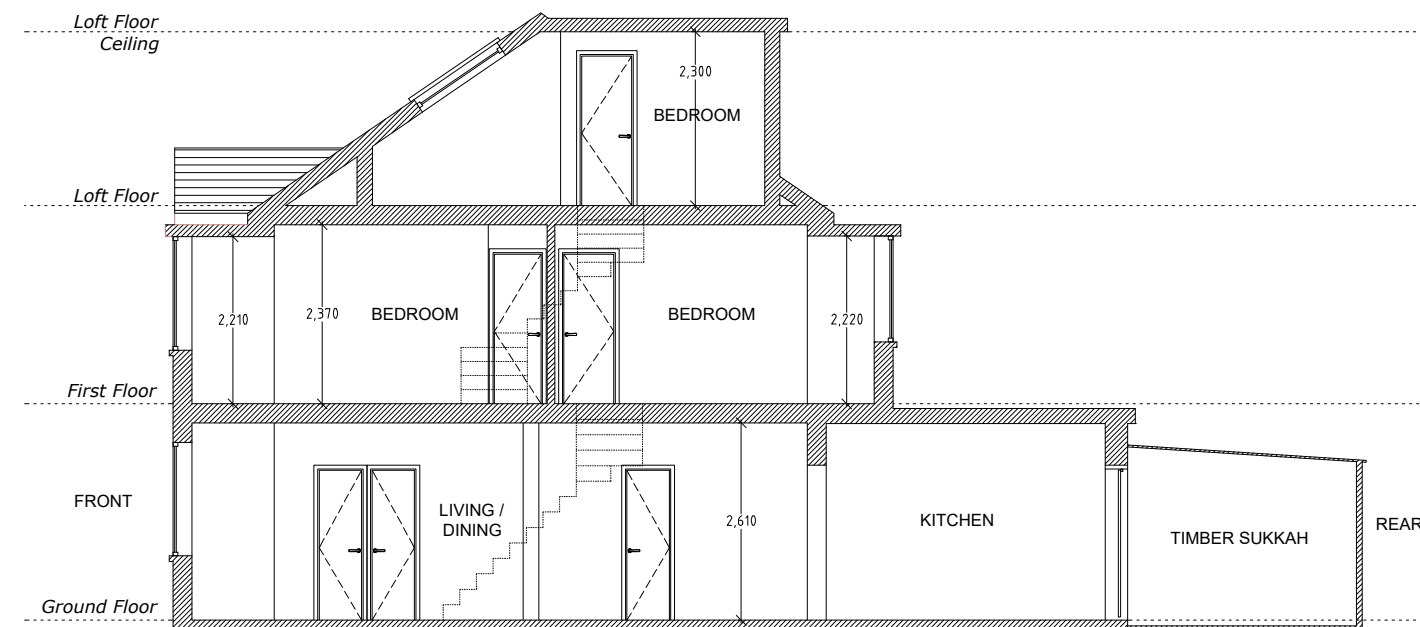

Existing Section A-A
Scale 1:100

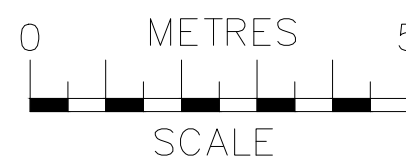

 ajs Planning info@ajsplanning.co.uk 020 81501820	NOTES The contractors are to check all the dimensions, levels, drain runs and general condition of the site before works commence. All works are to be carried out in accordance with current Building Regulations, British Standards, Code of Practice and Local Authority Requirements.	Project: 17 Grovelands Road, London N15 6BT	
		Title: Existing Section A-A	
		Date: 26.02.26	Scale: 1:100 @ A3
Dwg. No. GR.17.EX.105		Rev: 0	