


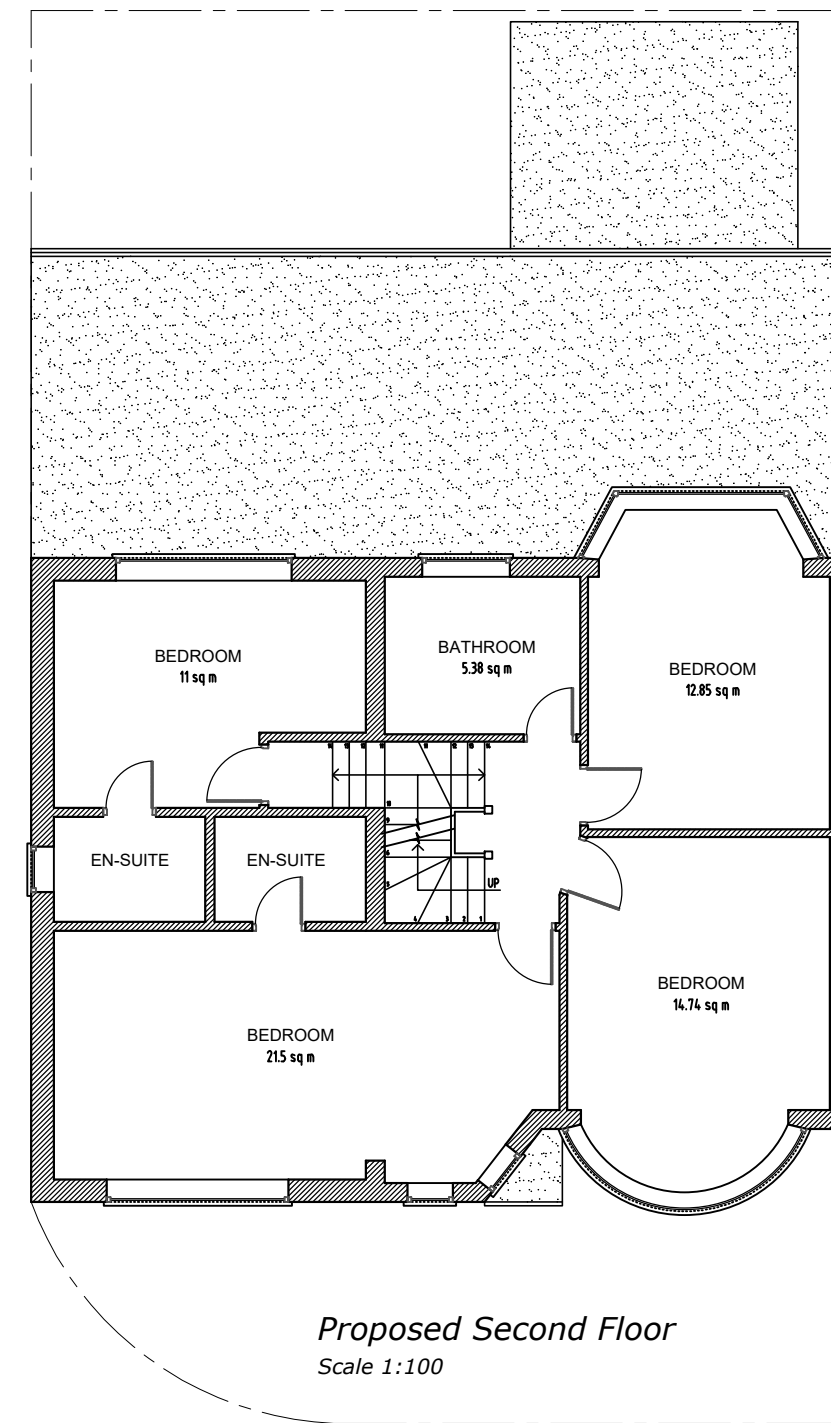
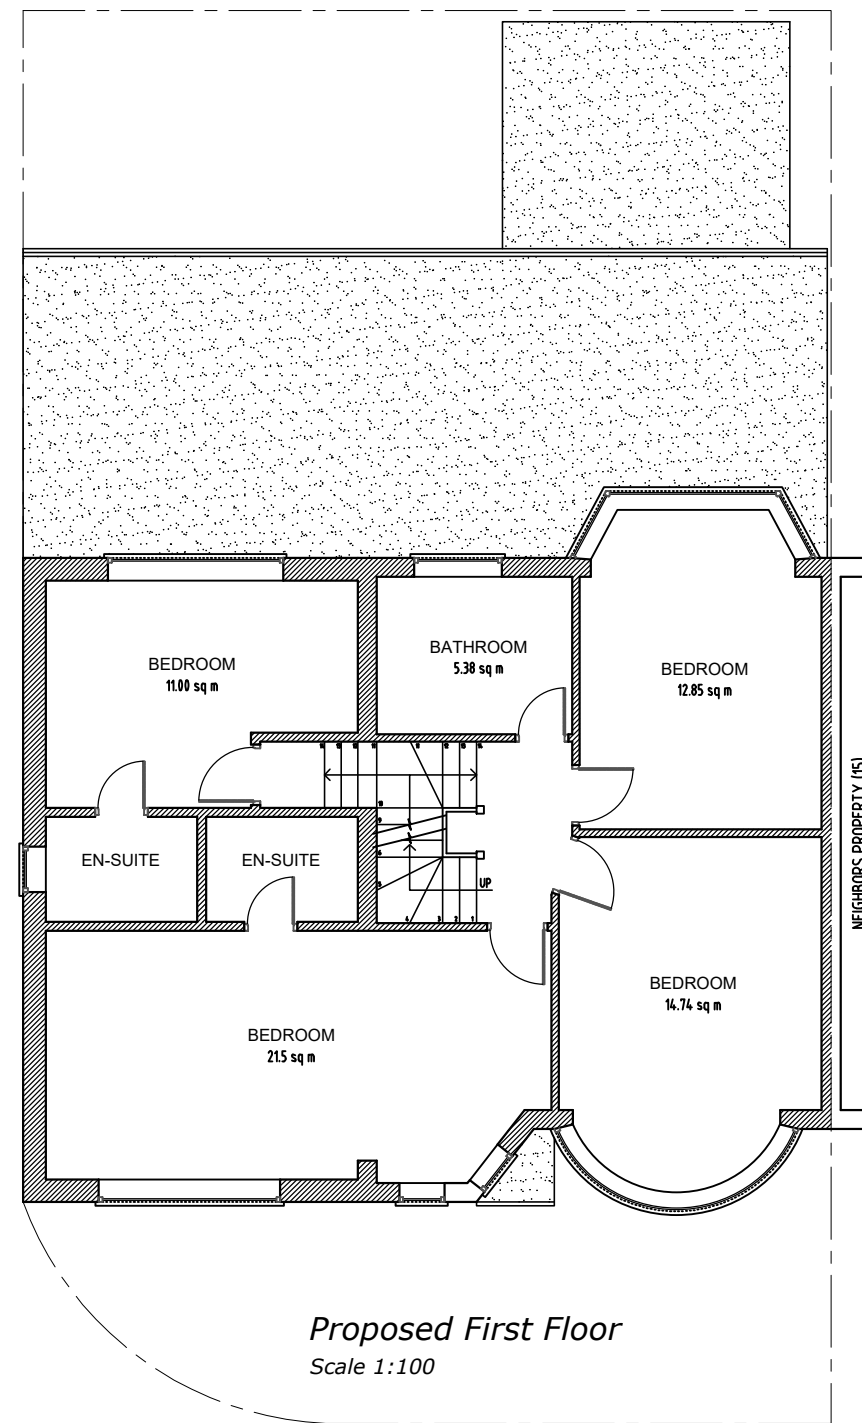
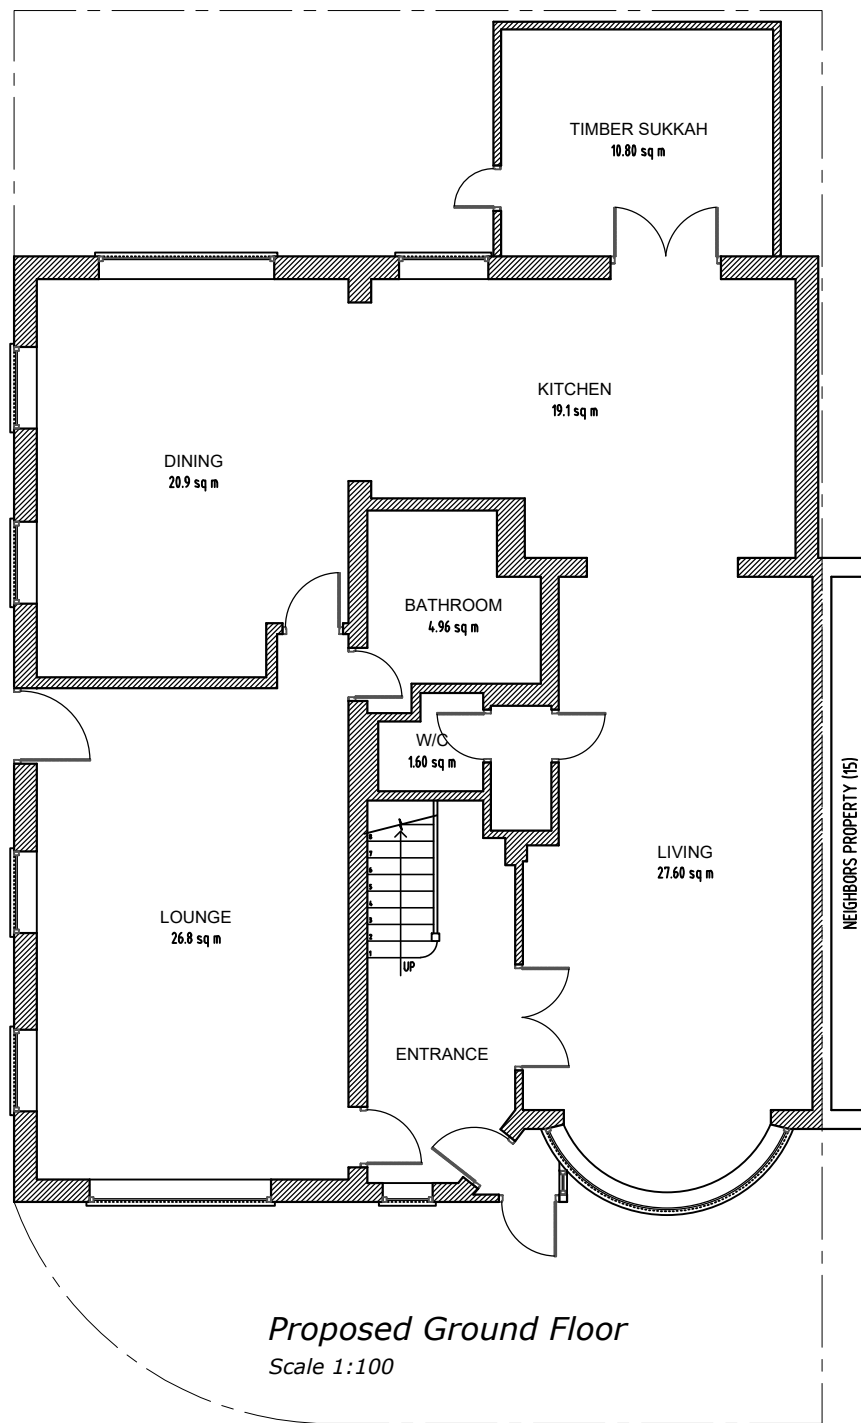


 ajs Planning info@ajsplanning.co.uk 020 81501820		NOTES The contractors are to check all the dimensions, levels, drain runs and general condition of the site before works commence. All works are to be carried out in accordance with current Building Regulations, British Standards, Code of Practice and Local Authority Requirements.		Project: 17 Grovelands Road, London N15 6BT	
		Title: Proposed Floor Plans Ground; First And Second			
		Date: 26.02.26		Scale: 1:100 @ A3	
		Dwg. No. GR.17.PR.101		Rev: 0	

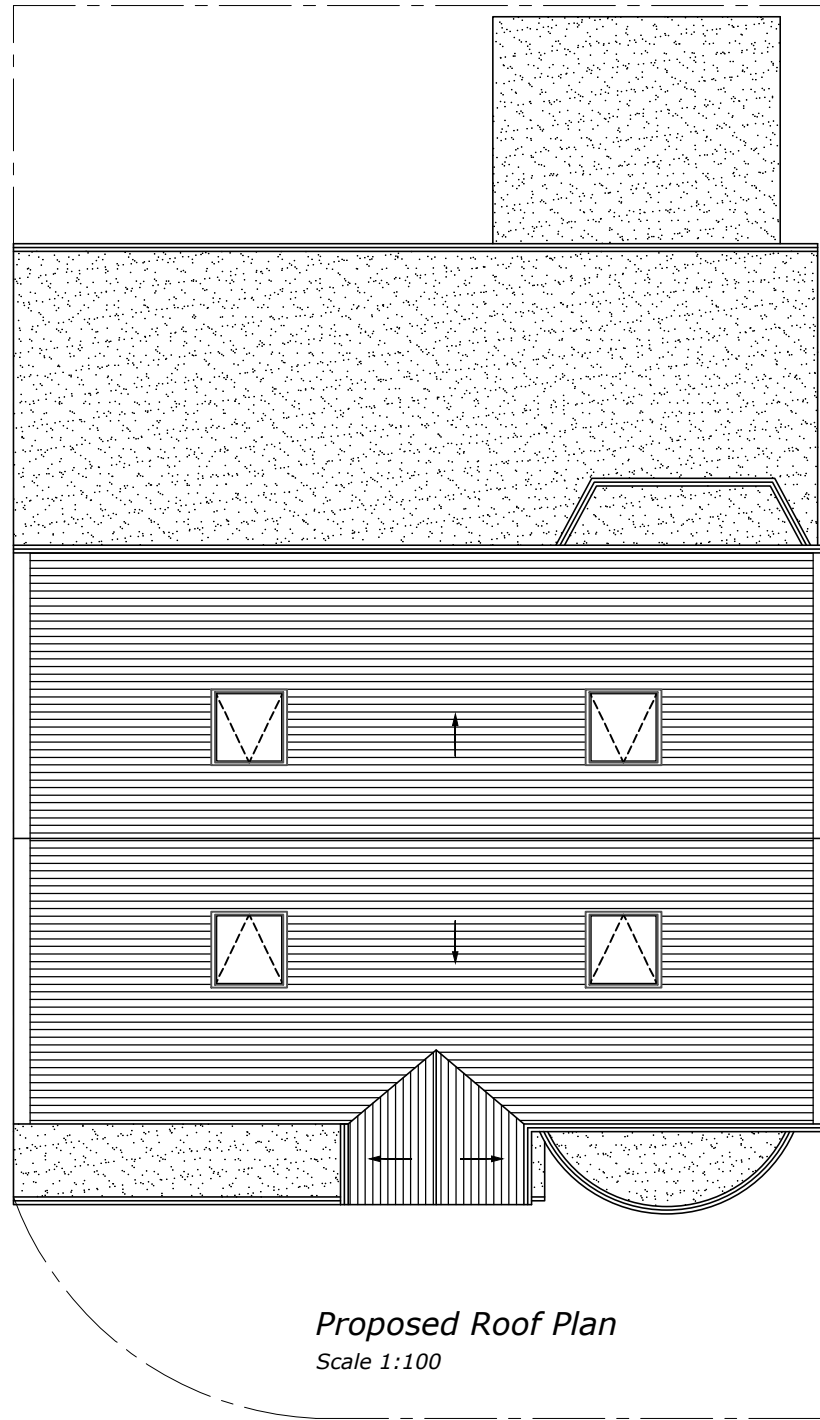

NEIGHBORS PROPERTY (15)

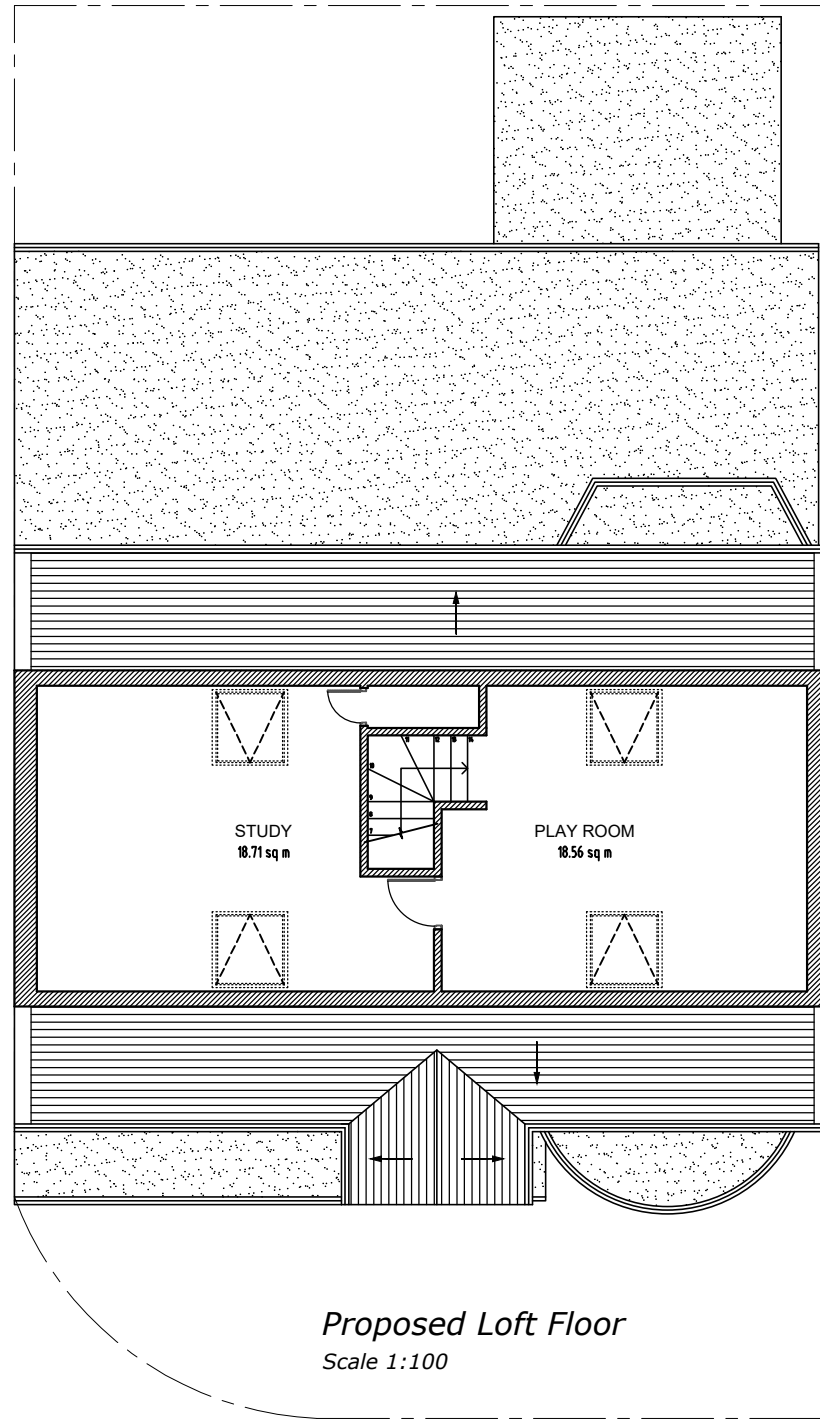

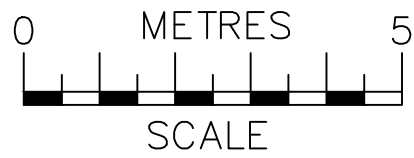

info@ajsplanning.co.uk
020 81501820

NOTES
The contractors are to check all the dimensions, levels, drain runs and general condition of the site before works commence.


All works are to be carried out in accordance with current Building Regulations, British Standards, Code of Practice and Local Authority Requirements.

Project:
**17 Grovelands Road,
London N15 6BT**

Title: **Proposed Floor Plans
Loft And Roof**

Date: 26.02.26 Scale: 1:100 @ A3


Dwg. No. **GR.17.PR.102** Rev: 0

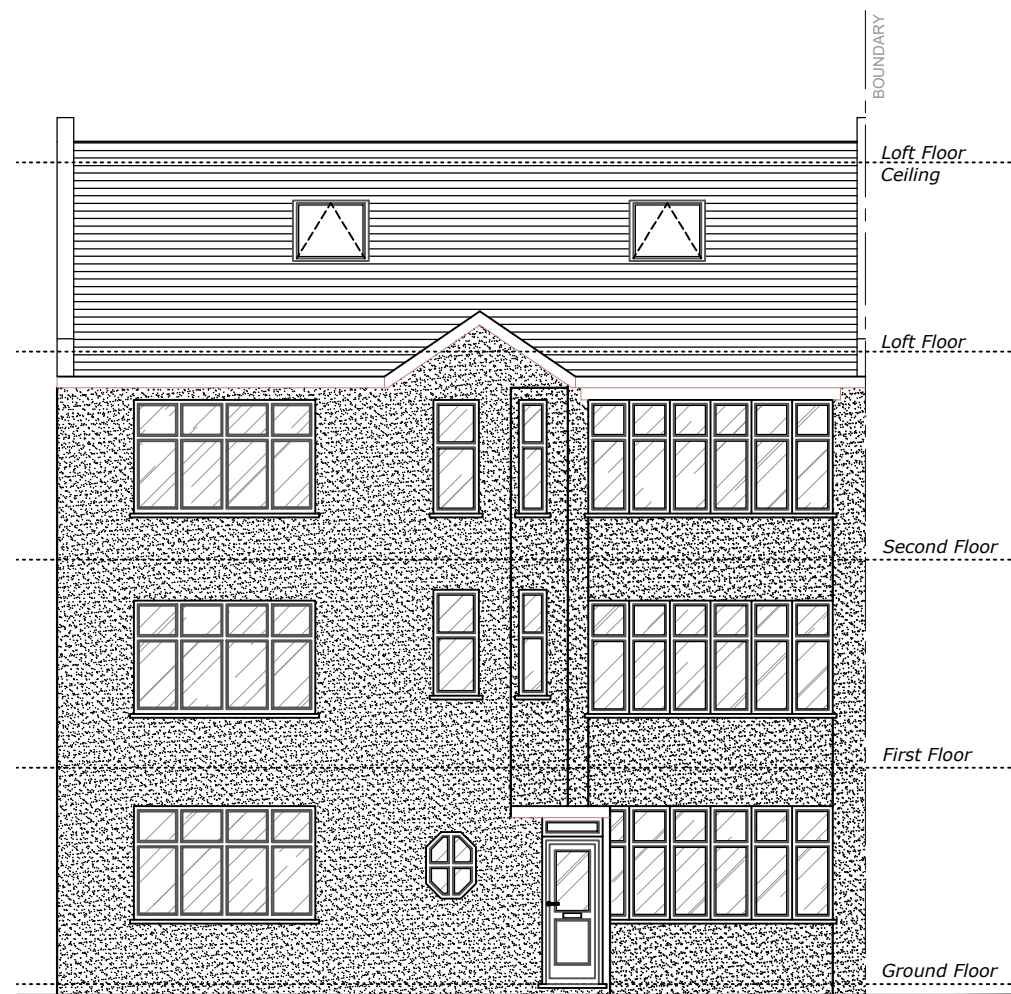

Proposed Front Elevation
Scale 1:100




Proposed Rear Elevation
Scale 1:100

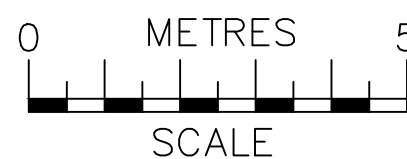


 ajs Planning info@ajsplanning.co.uk 020 81501820	NOTES The contractors are to check all the dimensions, levels, drain runs and general condition of the site before works commence. All works are to be carried out in accordance with current Building Regulations, British Standards, Code of Practice and Local Authority Requirements.	Project: 17 Grovelands Road, London N15 6BT	
		Title: Proposed Front & Rear Elevations	
		Date: 26.02.26	Scale: 1:100 @ A3
		Dwg. No. GR.17.PR.103	Rev: 0




Proposed Side 1 Elevation
Scale 1:100

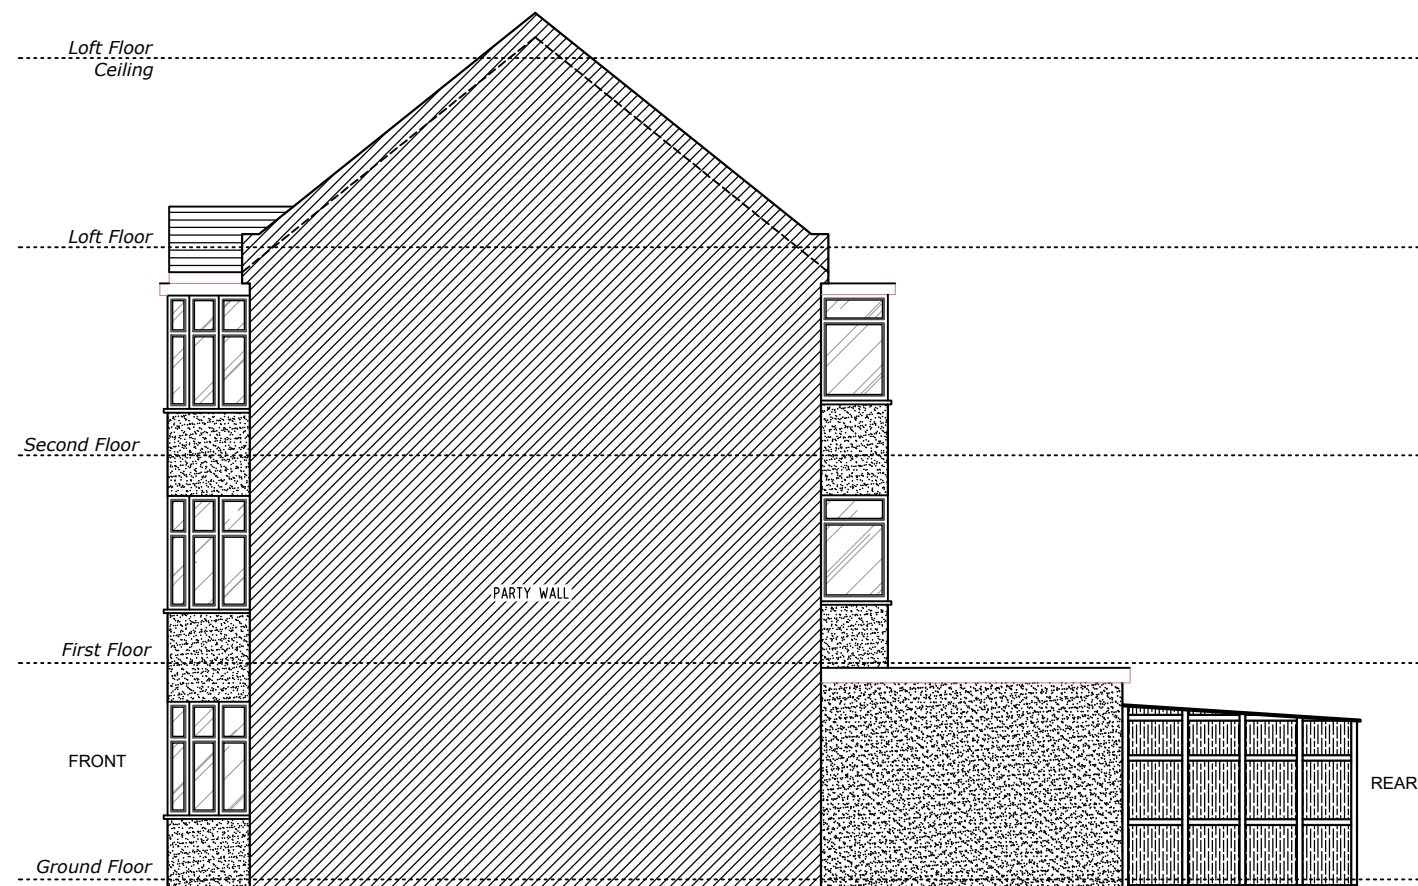


Proposed Side 2 Elevation
Scale 1:100

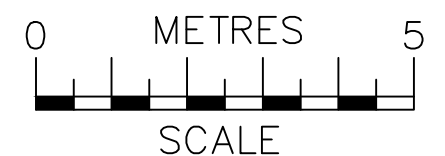

 ajs Planning info@ajsplanning.co.uk 020 81501820	NOTES The contractors are to check all the dimensions, levels, drain runs and general condition of the site before works commence. All works are to be carried out in accordance with current Building Regulations, British Standards, Code of Practice and Local Authority Requirements.	Project: 17 Grovelands Road, London N15 6BT	
		Title: Proposed Side Elevations (1 & 2)	
		Date: 26.02.26	Scale: 1:100 @ A3
		Dwg. No. GR.17.PR.104	Rev: 0

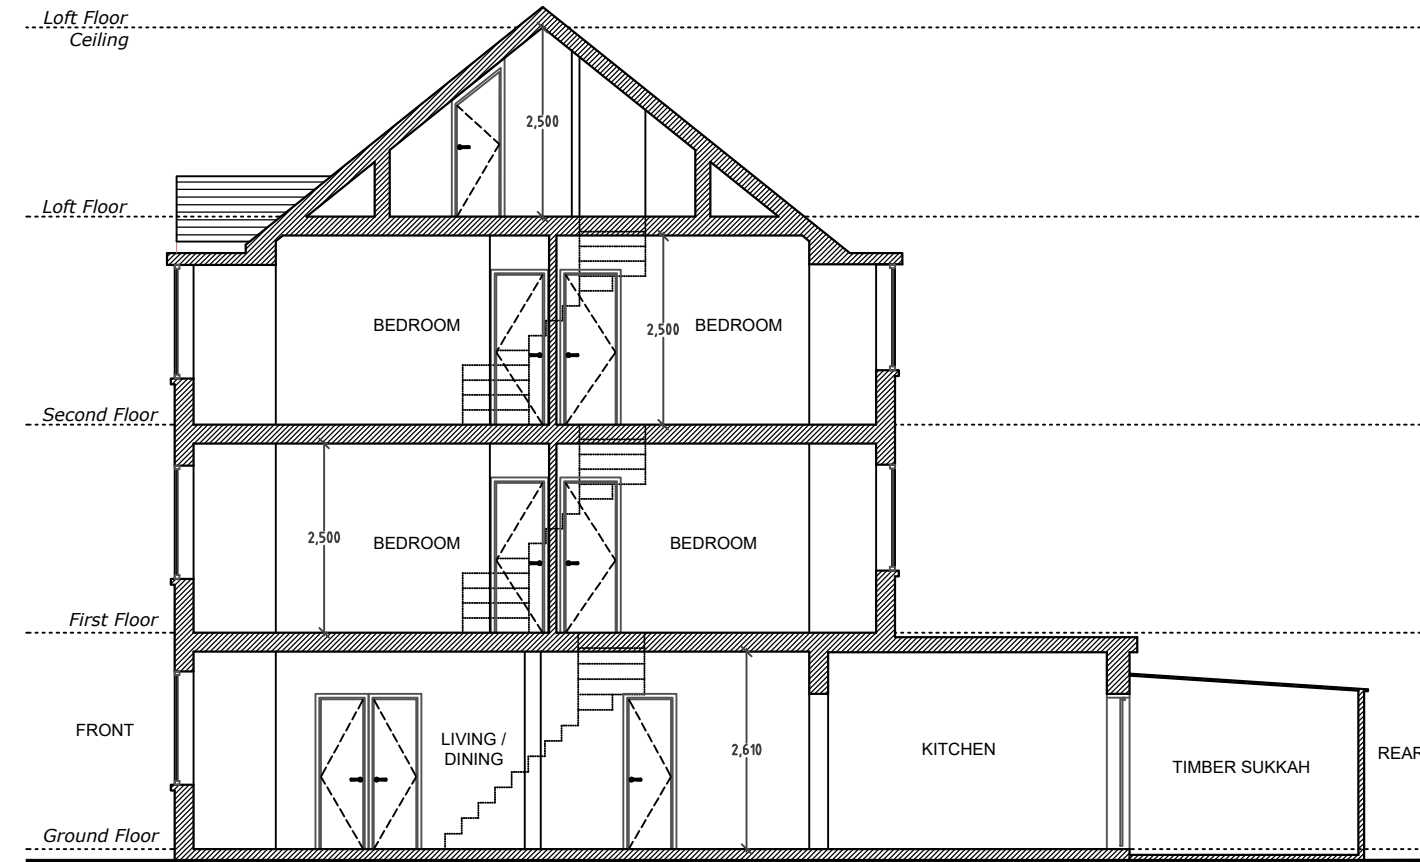

Proposed Section A-A
Scale 1:100

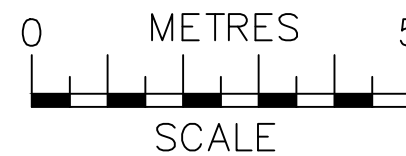

 ajs Planning info@ajsplanning.co.uk 020 81501820	NOTES The contractors are to check all the dimensions, levels, drain runs and general condition of the site before works commence. All works are to be carried out in accordance with current Building Regulations, British Standards, Code of Practice and Local Authority Requirements.	Project: 17 Grovelands Road, London N15 6BT	
		Title: Proposed Section A-A	
		Date: 26.02.26	Scale: 1:100 @ A3
		Dwg. No. GR.17.PR.105	Rev: 0