



2 Proposed First Floor
1 : 100

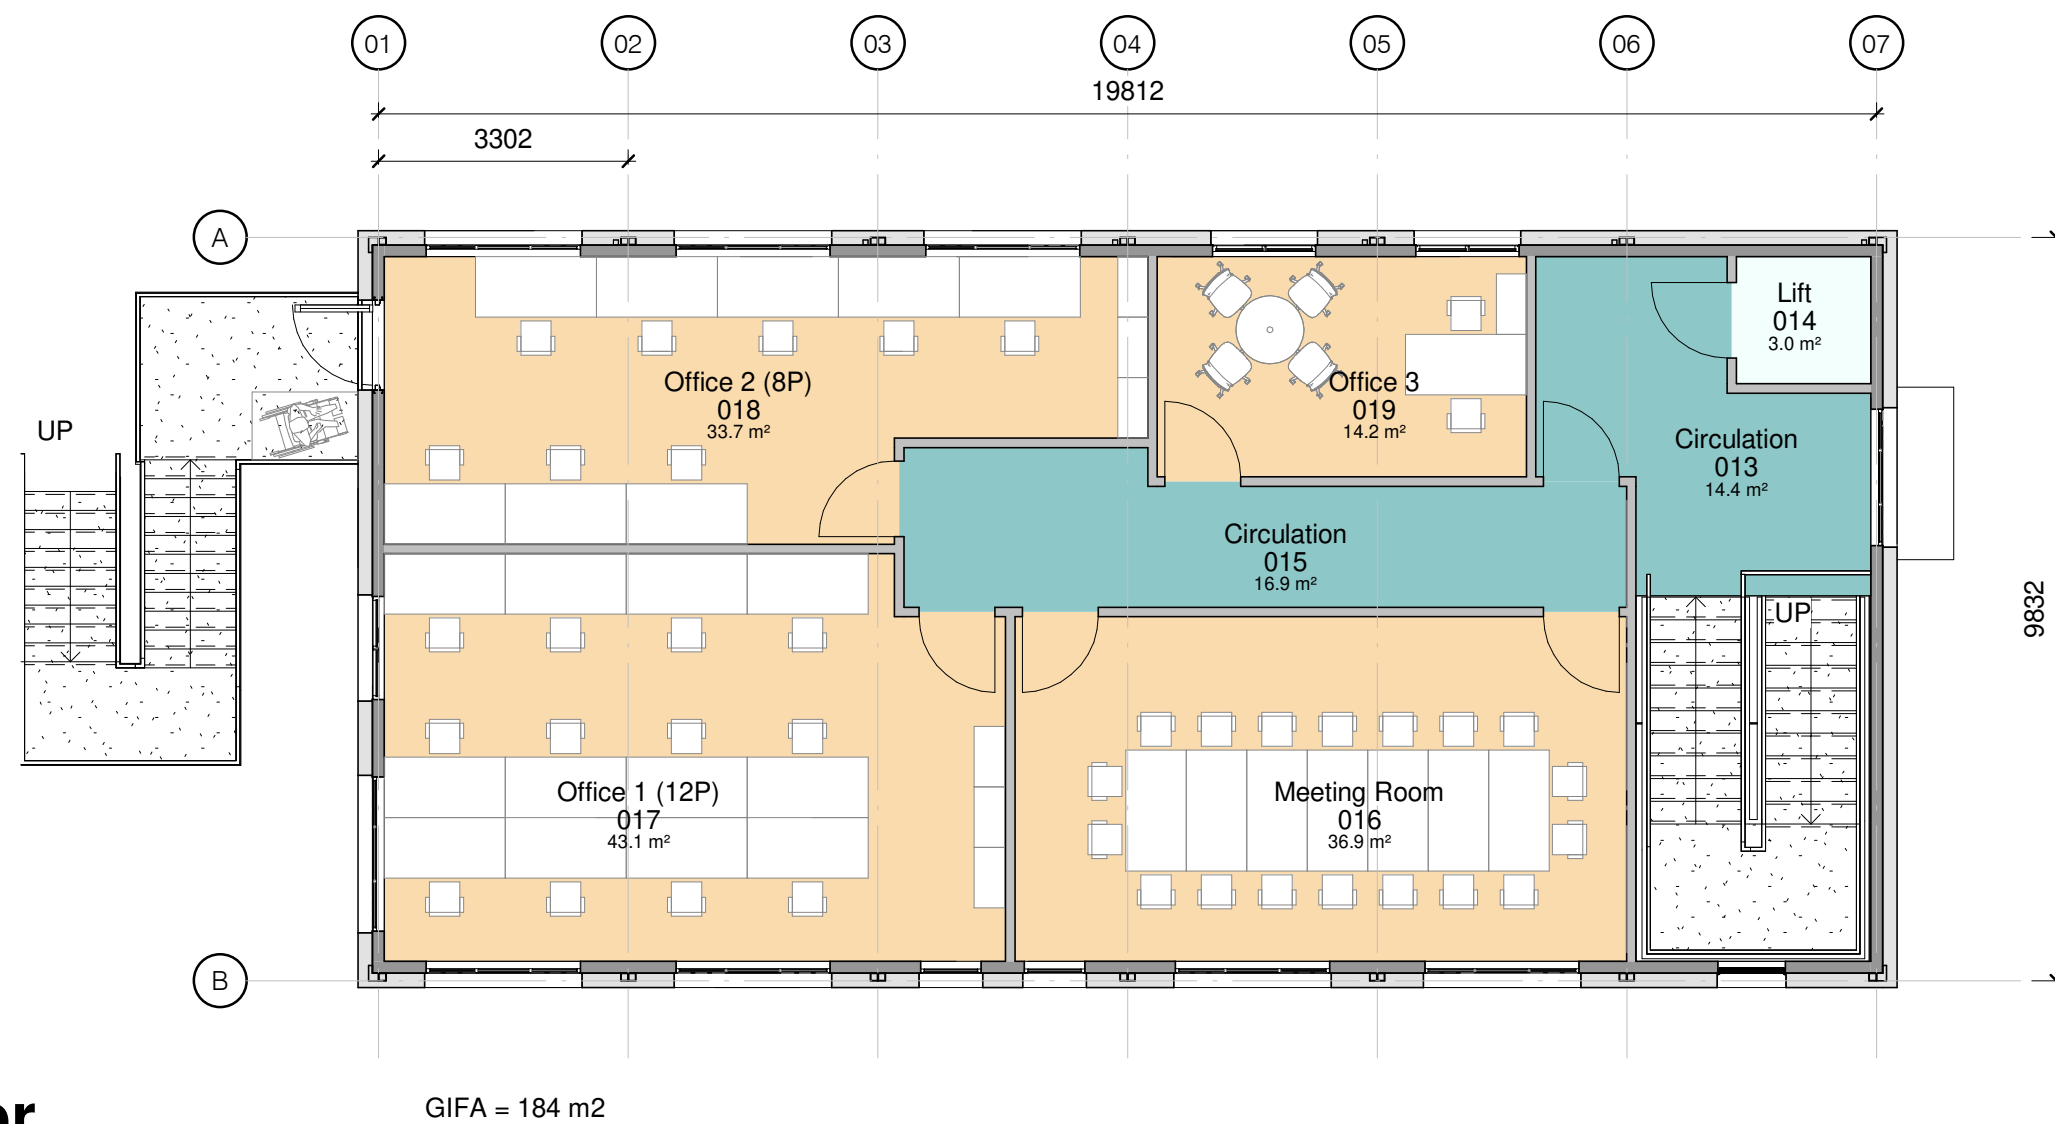

By Department Legend

- Lift
- Non-Net Area
- Office

1 Proposed Ground Floor
1 : 100

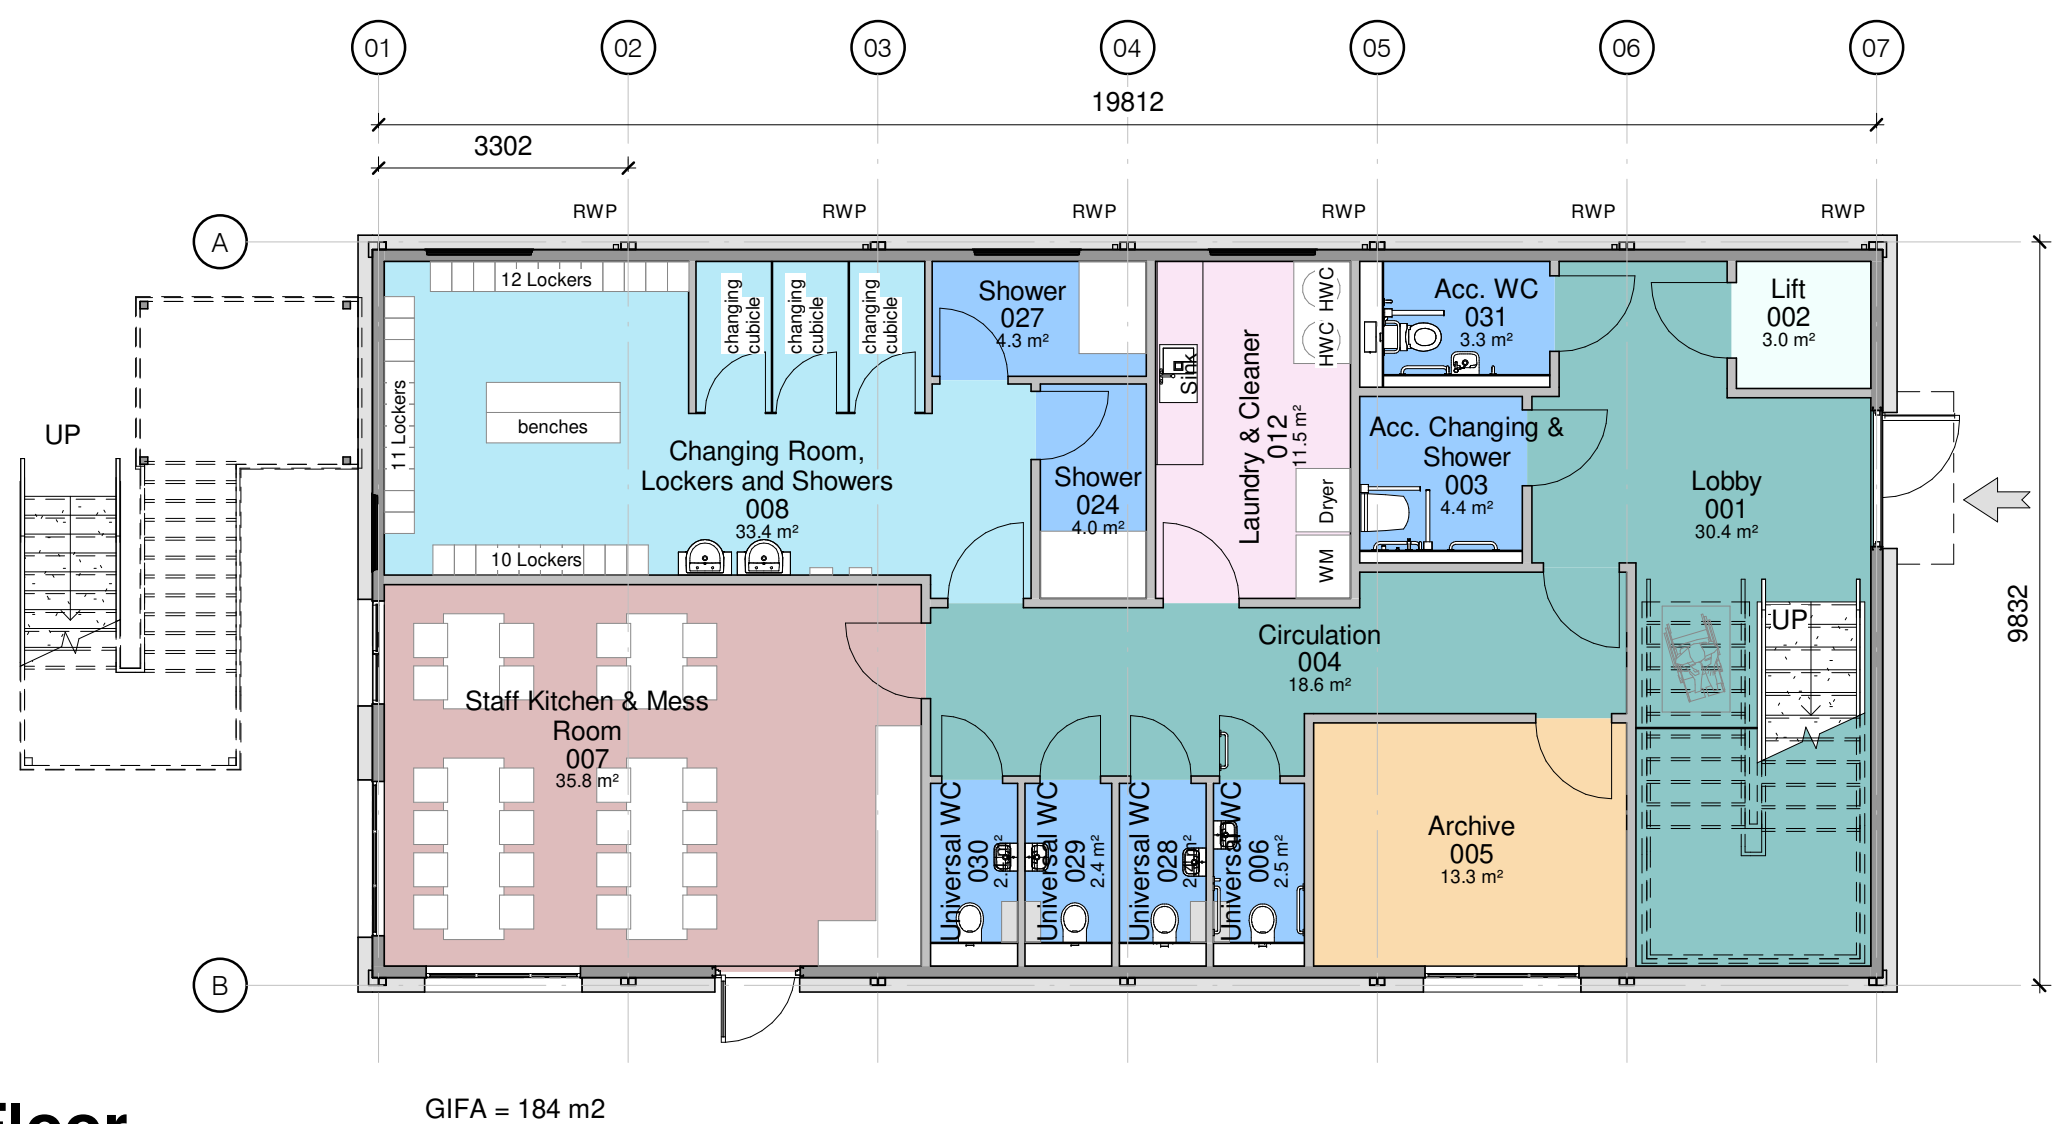

By Department Legend

- Changing Room
- Kitchen
- Lift
- Non-Net Area
- Office
- Sanitary
- Utilities



Status: S0
Purpose Of Issue: Preliminary

Client: National Grid

Project: Tottenham Substation Watermead Way, New Welfare & Office Unit

Title: Proposed Floor Plans

Scale @ A2: 1 : 100
Date: 06.12.2024
Drawn By: MM
Checked By: SPM

Opportunity Number: OPP1204566
Project Number:

Document Number: PTK - A1 - 00 - D - A - 1001
Rev: P011

