


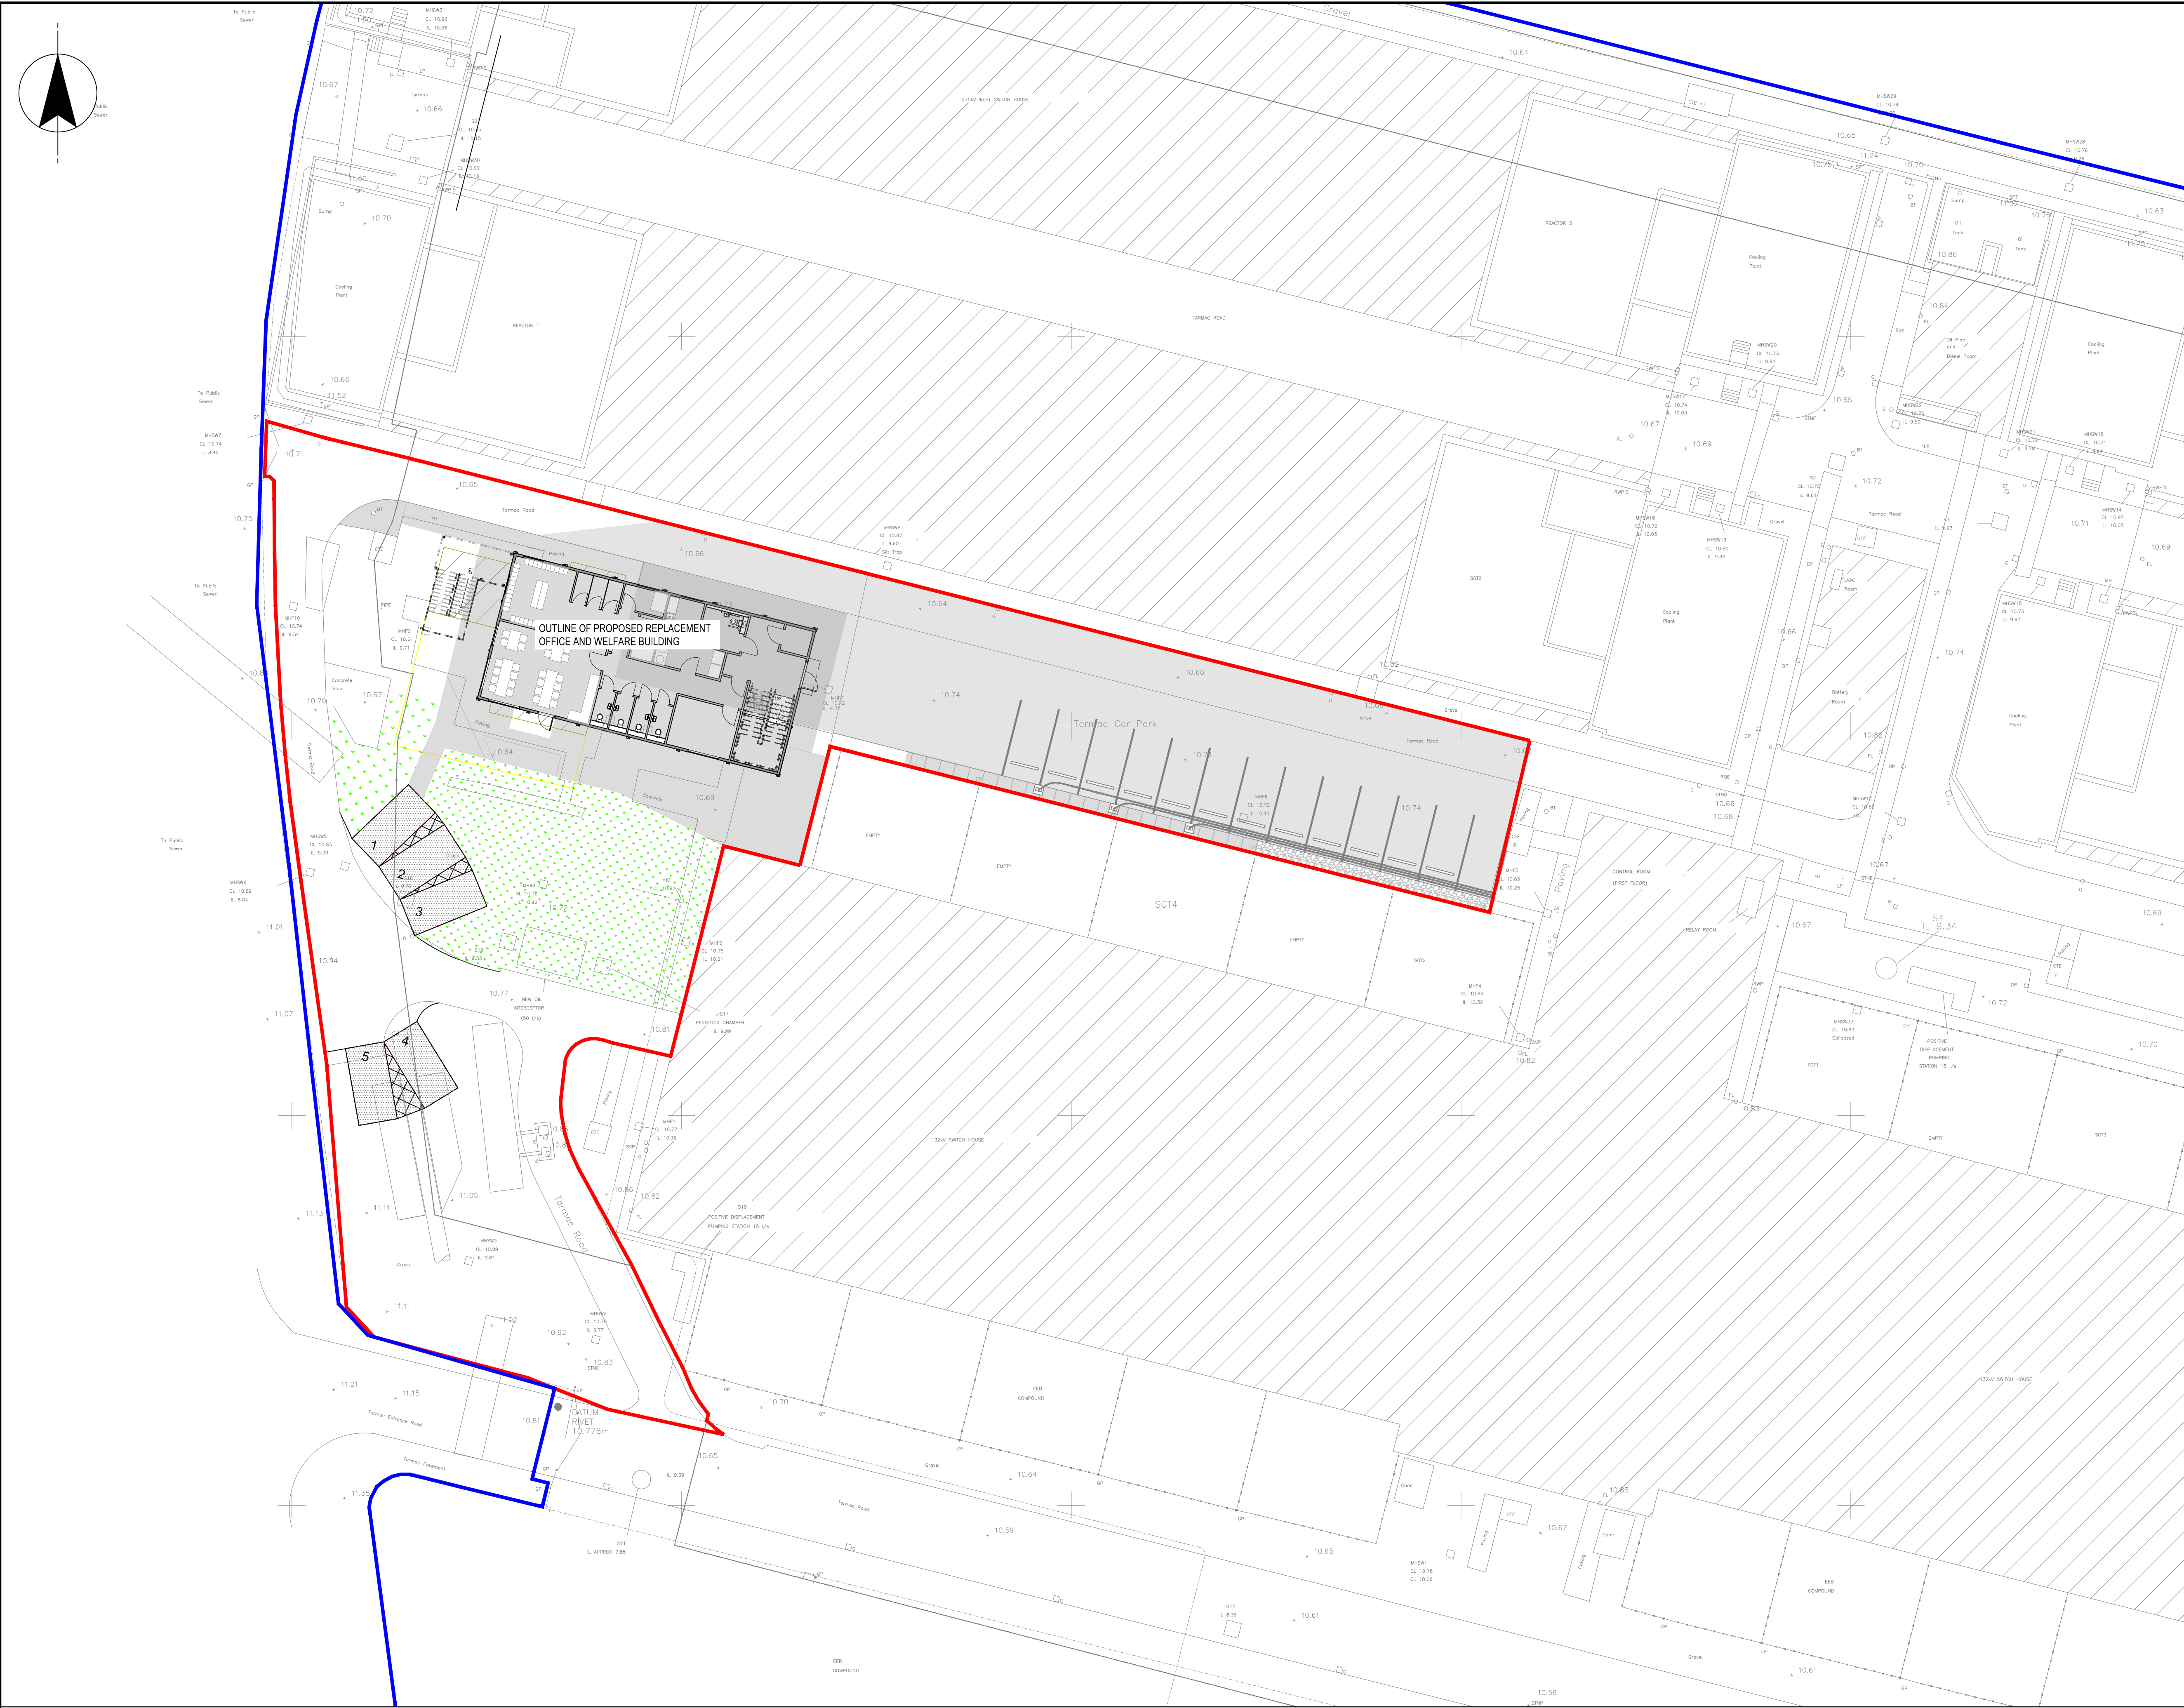

- NOTES
1. ALL DIMENSIONS IN MILLIMETRES AND ALL LEVELS IN METRES UNLESS SHOWN OTHERWISE.
 2. ALL LEVELS ARE IN METRES AND RELATE TO ORDNANCE DATUM UNLESS STATED OTHERWISE.
 3. DO NOT SCALE FROM THIS DRAWING. DO NOT TAKE DIGITAL DIMENSIONS OFF THIS DRAWING. WORK TO FIGURED DIMENSIONS ONLY - IF IN DOUBT ASK.
 4. ALL WORKMANSHIP IS TO BE THE MOST CURRENT BRITISH STANDARDS.
 5. PRIOR TO COMMENCING ANY WORKS ON SITE THE CONTRACTOR SHALL CHECK ALL THE TIE INS FOR LINE AND LEVEL TOGETHER WITH THE INVERTS AND SIZES OF ALL EXISTING DRAINAGE AND INFORM THE ENGINEER IF THERE IS ANY VARIATION WITH THE DETAILS INDICATED ON THIS OR ANY RELEVANT DRAWINGS.
 6. ALL LEVEL RELATED TO: ONSITE DRAWING "TOTTENHAM 132/275KV SUBSTATION ENVIRONMENTAL WORKS SITE DRAINAGE LAYOUT SHEET 2" DRG No. 12/27017 Rev A, DATED MAY 2001.
 7. EV CHARGING POINTS ARRANGEMENT TAKEN FROM MILWARD CONSULTING ENGINEERS DRAWING No. MA11464 / 01.

LEGEND

PLANNING APPLICATION BOUNDARY

SITE EXTENTS

CURRENT VERSION INFORMATION

P01. FOR PLANNING

P01	FOR PLANNING	SIPM	SIPM	RTCR	RTCR	17.02.26
Rev	Revision Description	Drawn	Des'd	Chkd	App'd	Date

THIS DRAWING IS THE PROPERTY OF COWI UK LIMITED AND MUST NOT BE COPIED OR USED FOR ANY PURPOSE OTHER THAN THAT FOR WHICH IT IS SUPPLIED.

© COWI UK LTD

COWI

Kelvin House, RTC Business Park,
London Road, Derby, DE24 8UP, UK
Tel: +44 1332 343800 E-Mail: info_@cowi.com

Client:

nationalgrid

Project:

TOTTENHAM SUBSTATION
OFFICE BUILDING REPLACEMENT
SCHEME

Title:

SITE PLAN

Drawn by:	Designed by:	Checked:
SIPM	SIPM	RTCR
Date:	Orig. Sheet Size:	Approved:
FEB 2026	A1	CHGK
Scales:	Status:	
1:200	ISSUED FOR PLANNING	

Drawing No:

A123989-500-DRG-C01-114

Revision

P01

Scale 1:200

TO BE REPRODUCED IN COLOUR

SITE PLAN

SCALE 1:200