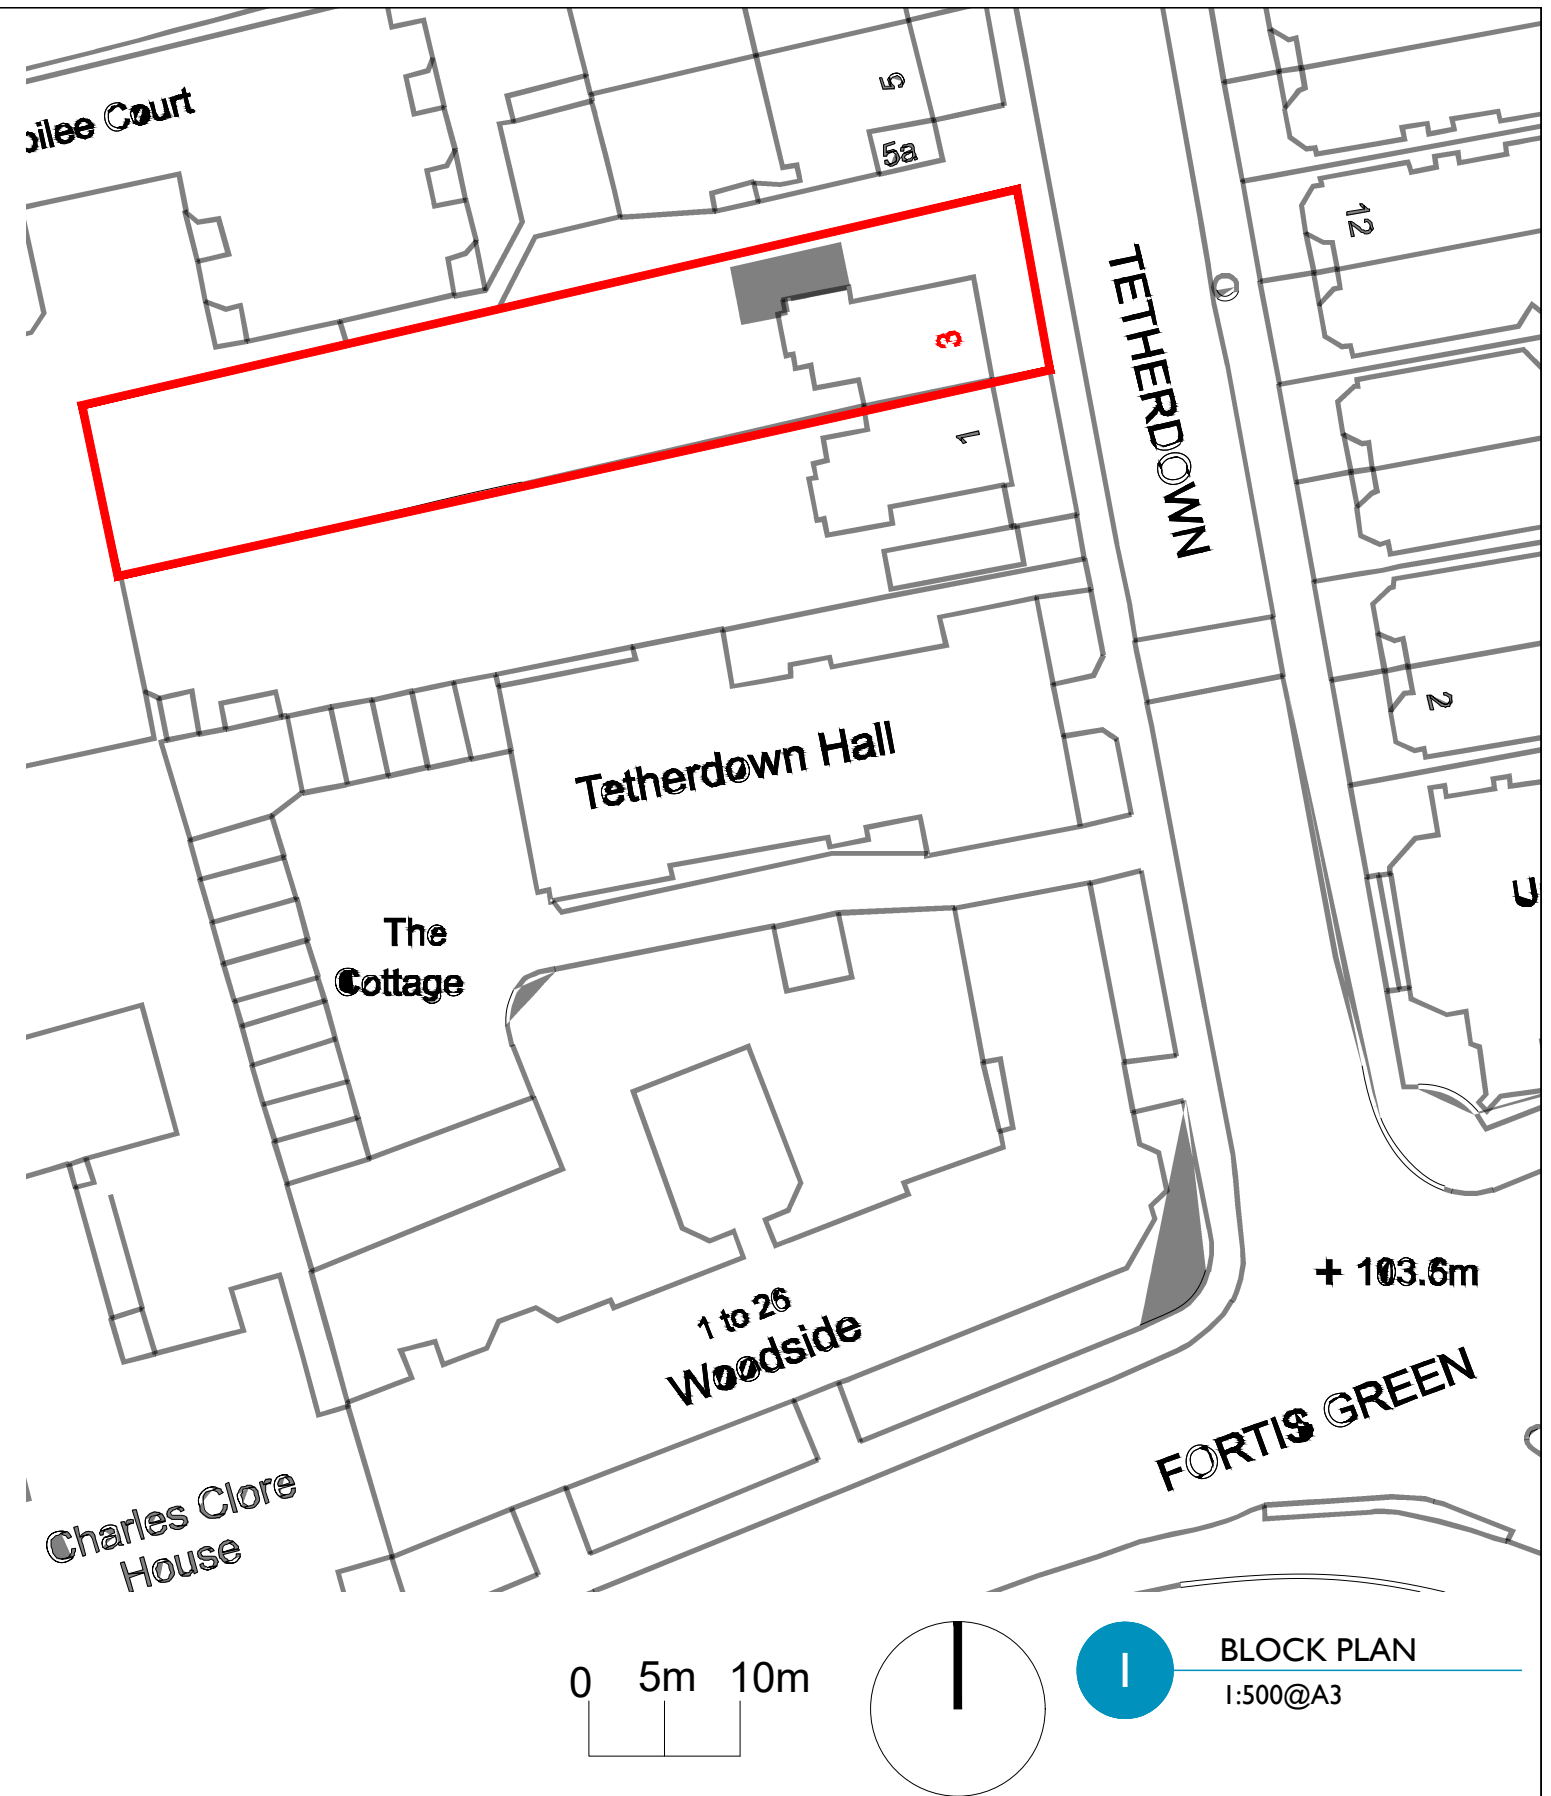
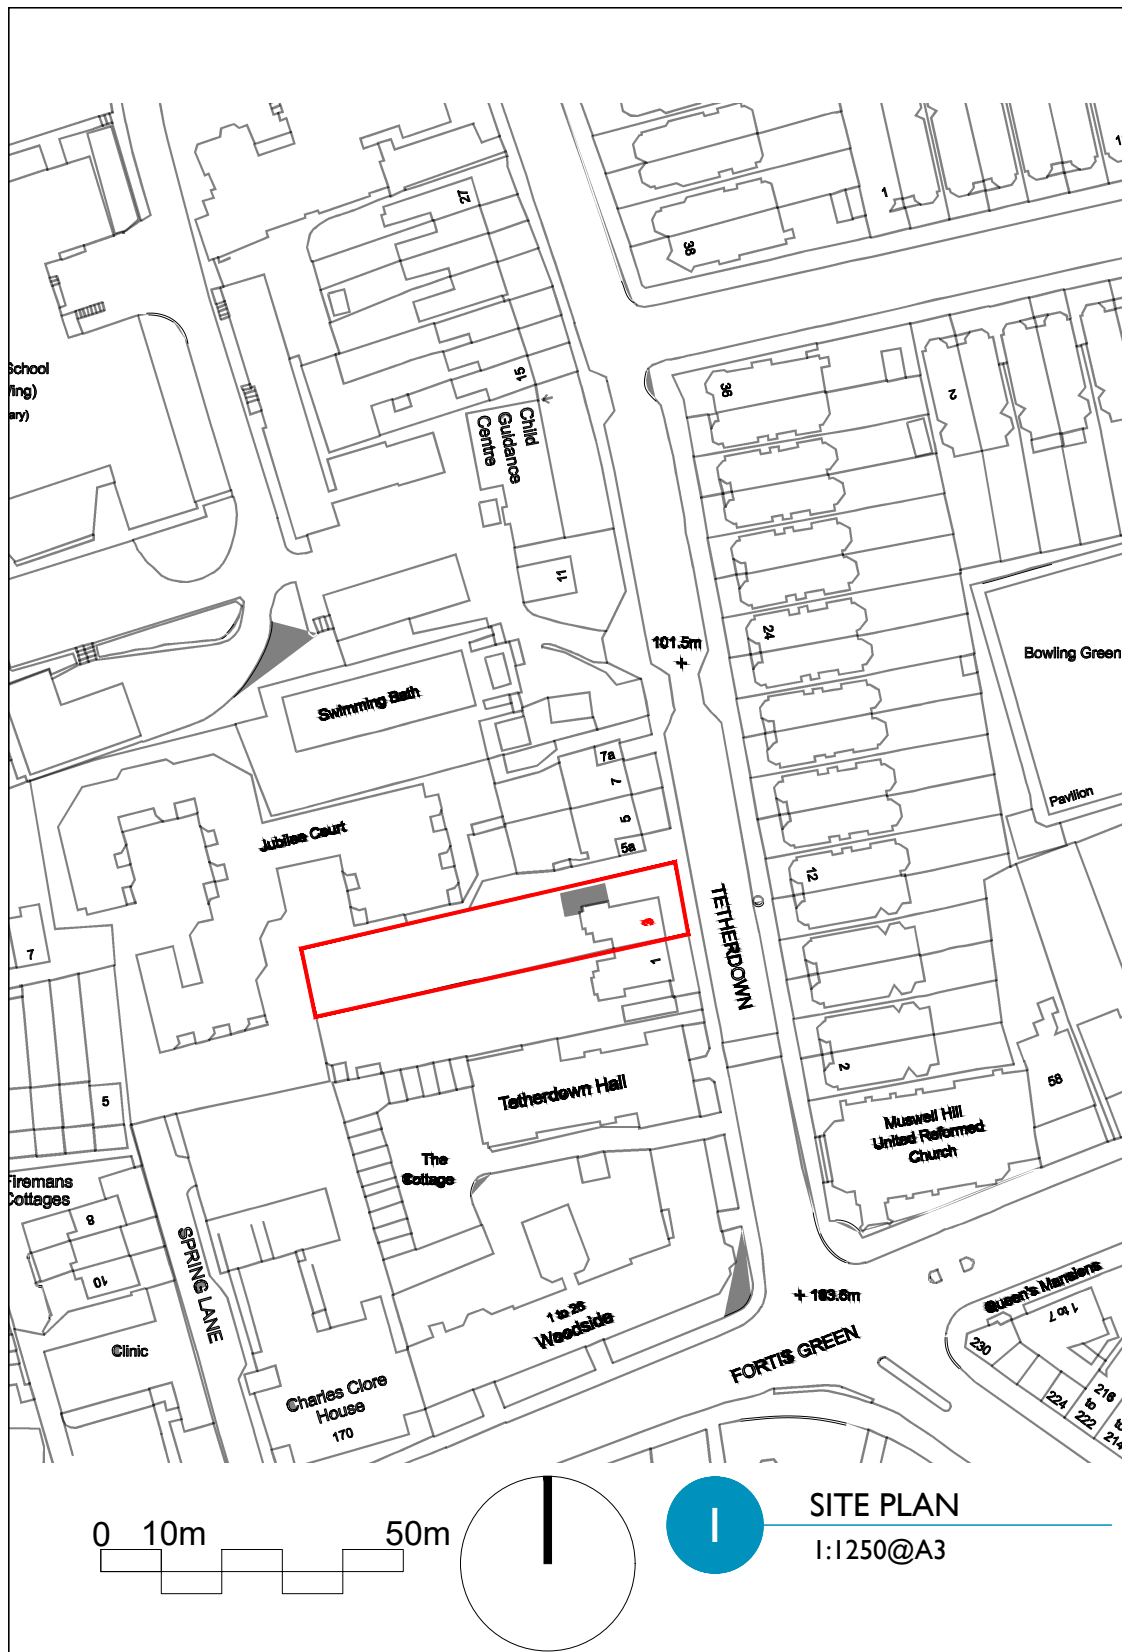


## Bocanegra Architecture

Pearfield House,  
London N5 2DG  
[www.bocanegraarchitecture.com](http://www.bocanegraarchitecture.com)  
[info@bocanegraarchitecture.com](mailto:info@bocanegraarchitecture.com)  
+44 (0)7845809716

|                                  |          |
|----------------------------------|----------|
| Virginia Hendricks & Vivek Kaysa | CLIENT   |
| 3 Tetherdown                     | PROJECT  |
| N10 IND                          | POSTCODE |
| UK                               | COUNTRY  |

|                                   |                |
|-----------------------------------|----------------|
| PROPOSED SITE PLAN AND BLOCK PLAN | TITLE          |
| 00                                | REVISION       |
| 09/03/2026                        | DATE           |
| -001                              | DRAWING NUMBER |