



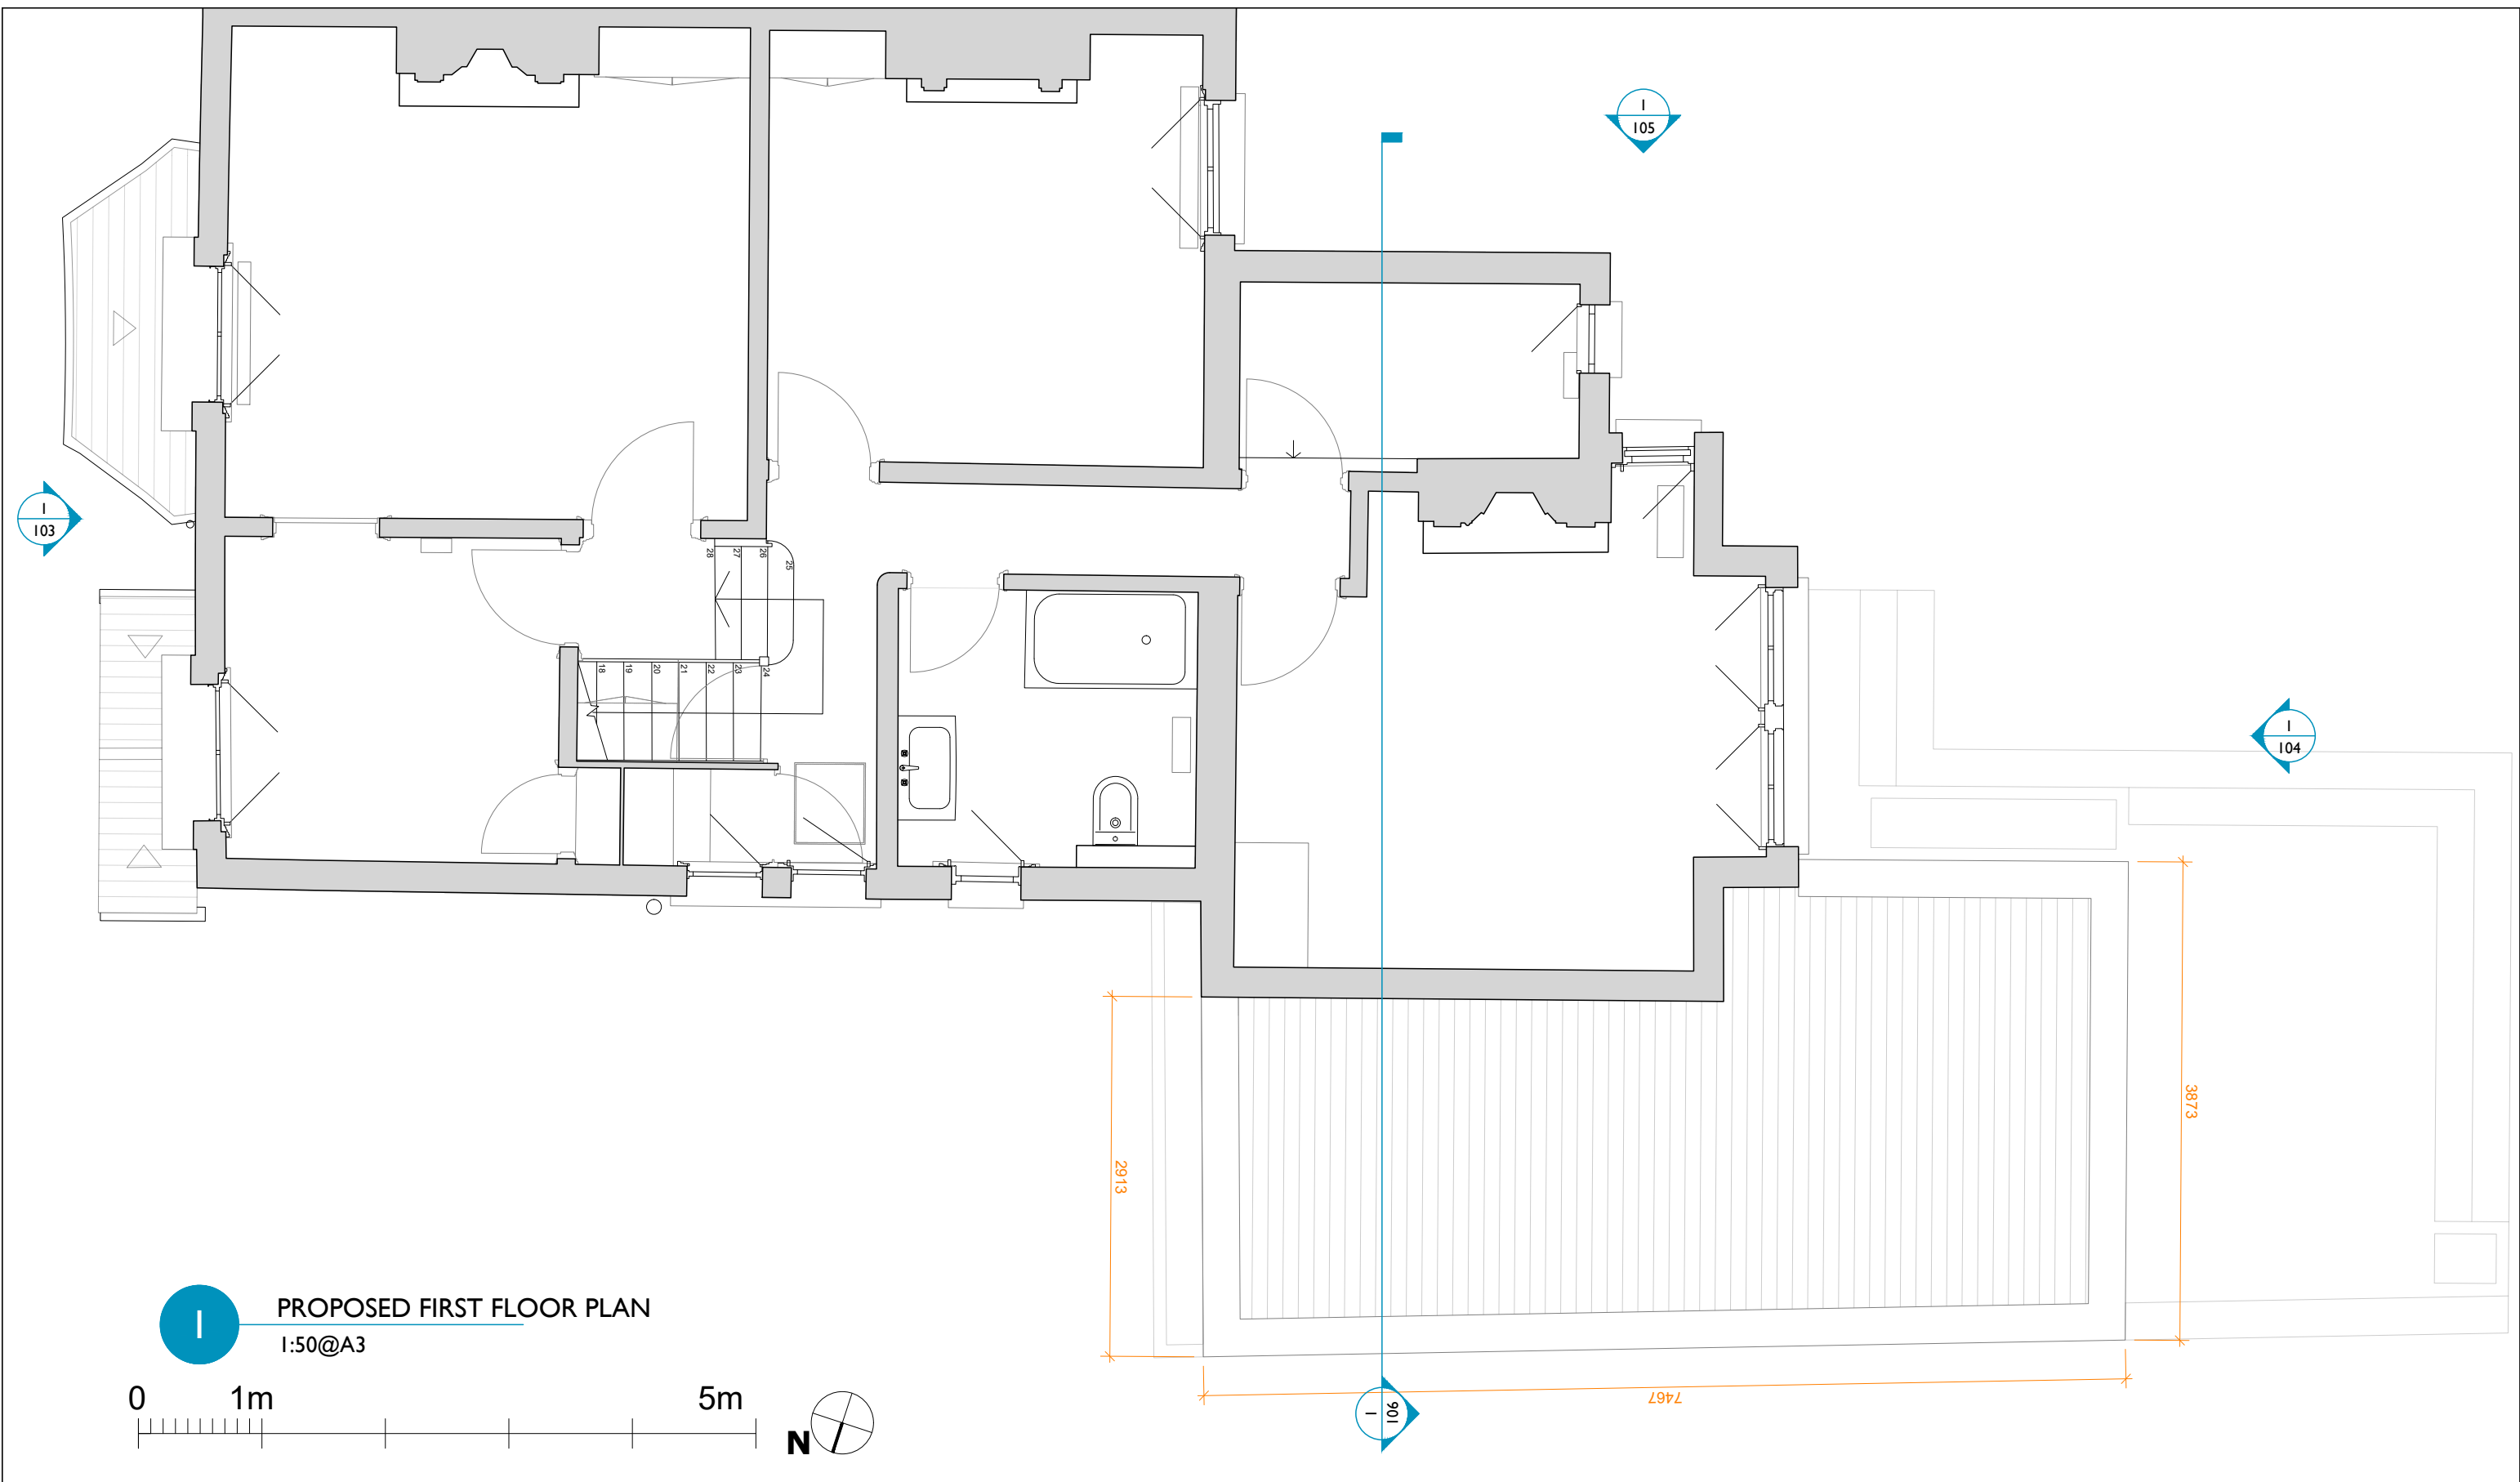

PROPOSED FIRST FLOOR PLAN
1:50@A3

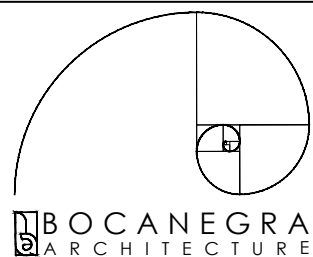

Bocanegra Architecture

Pearfield House,
London N5 2DG
www.bocanegraarchitecture.com
info@bocanegraarchitecture.com
+44 (0)7845809716

Virginia Hendricks & Vivek Kaysa
3 Tetherdown
N10 IND
UK

CLIENT
PROJECT
POSTCODE
COUNTRY

PROPOSED FIRST FLOOR PLAN
00
09/03/2026
101

TITLE
REVISION
DATE
DRAWING NUMBER