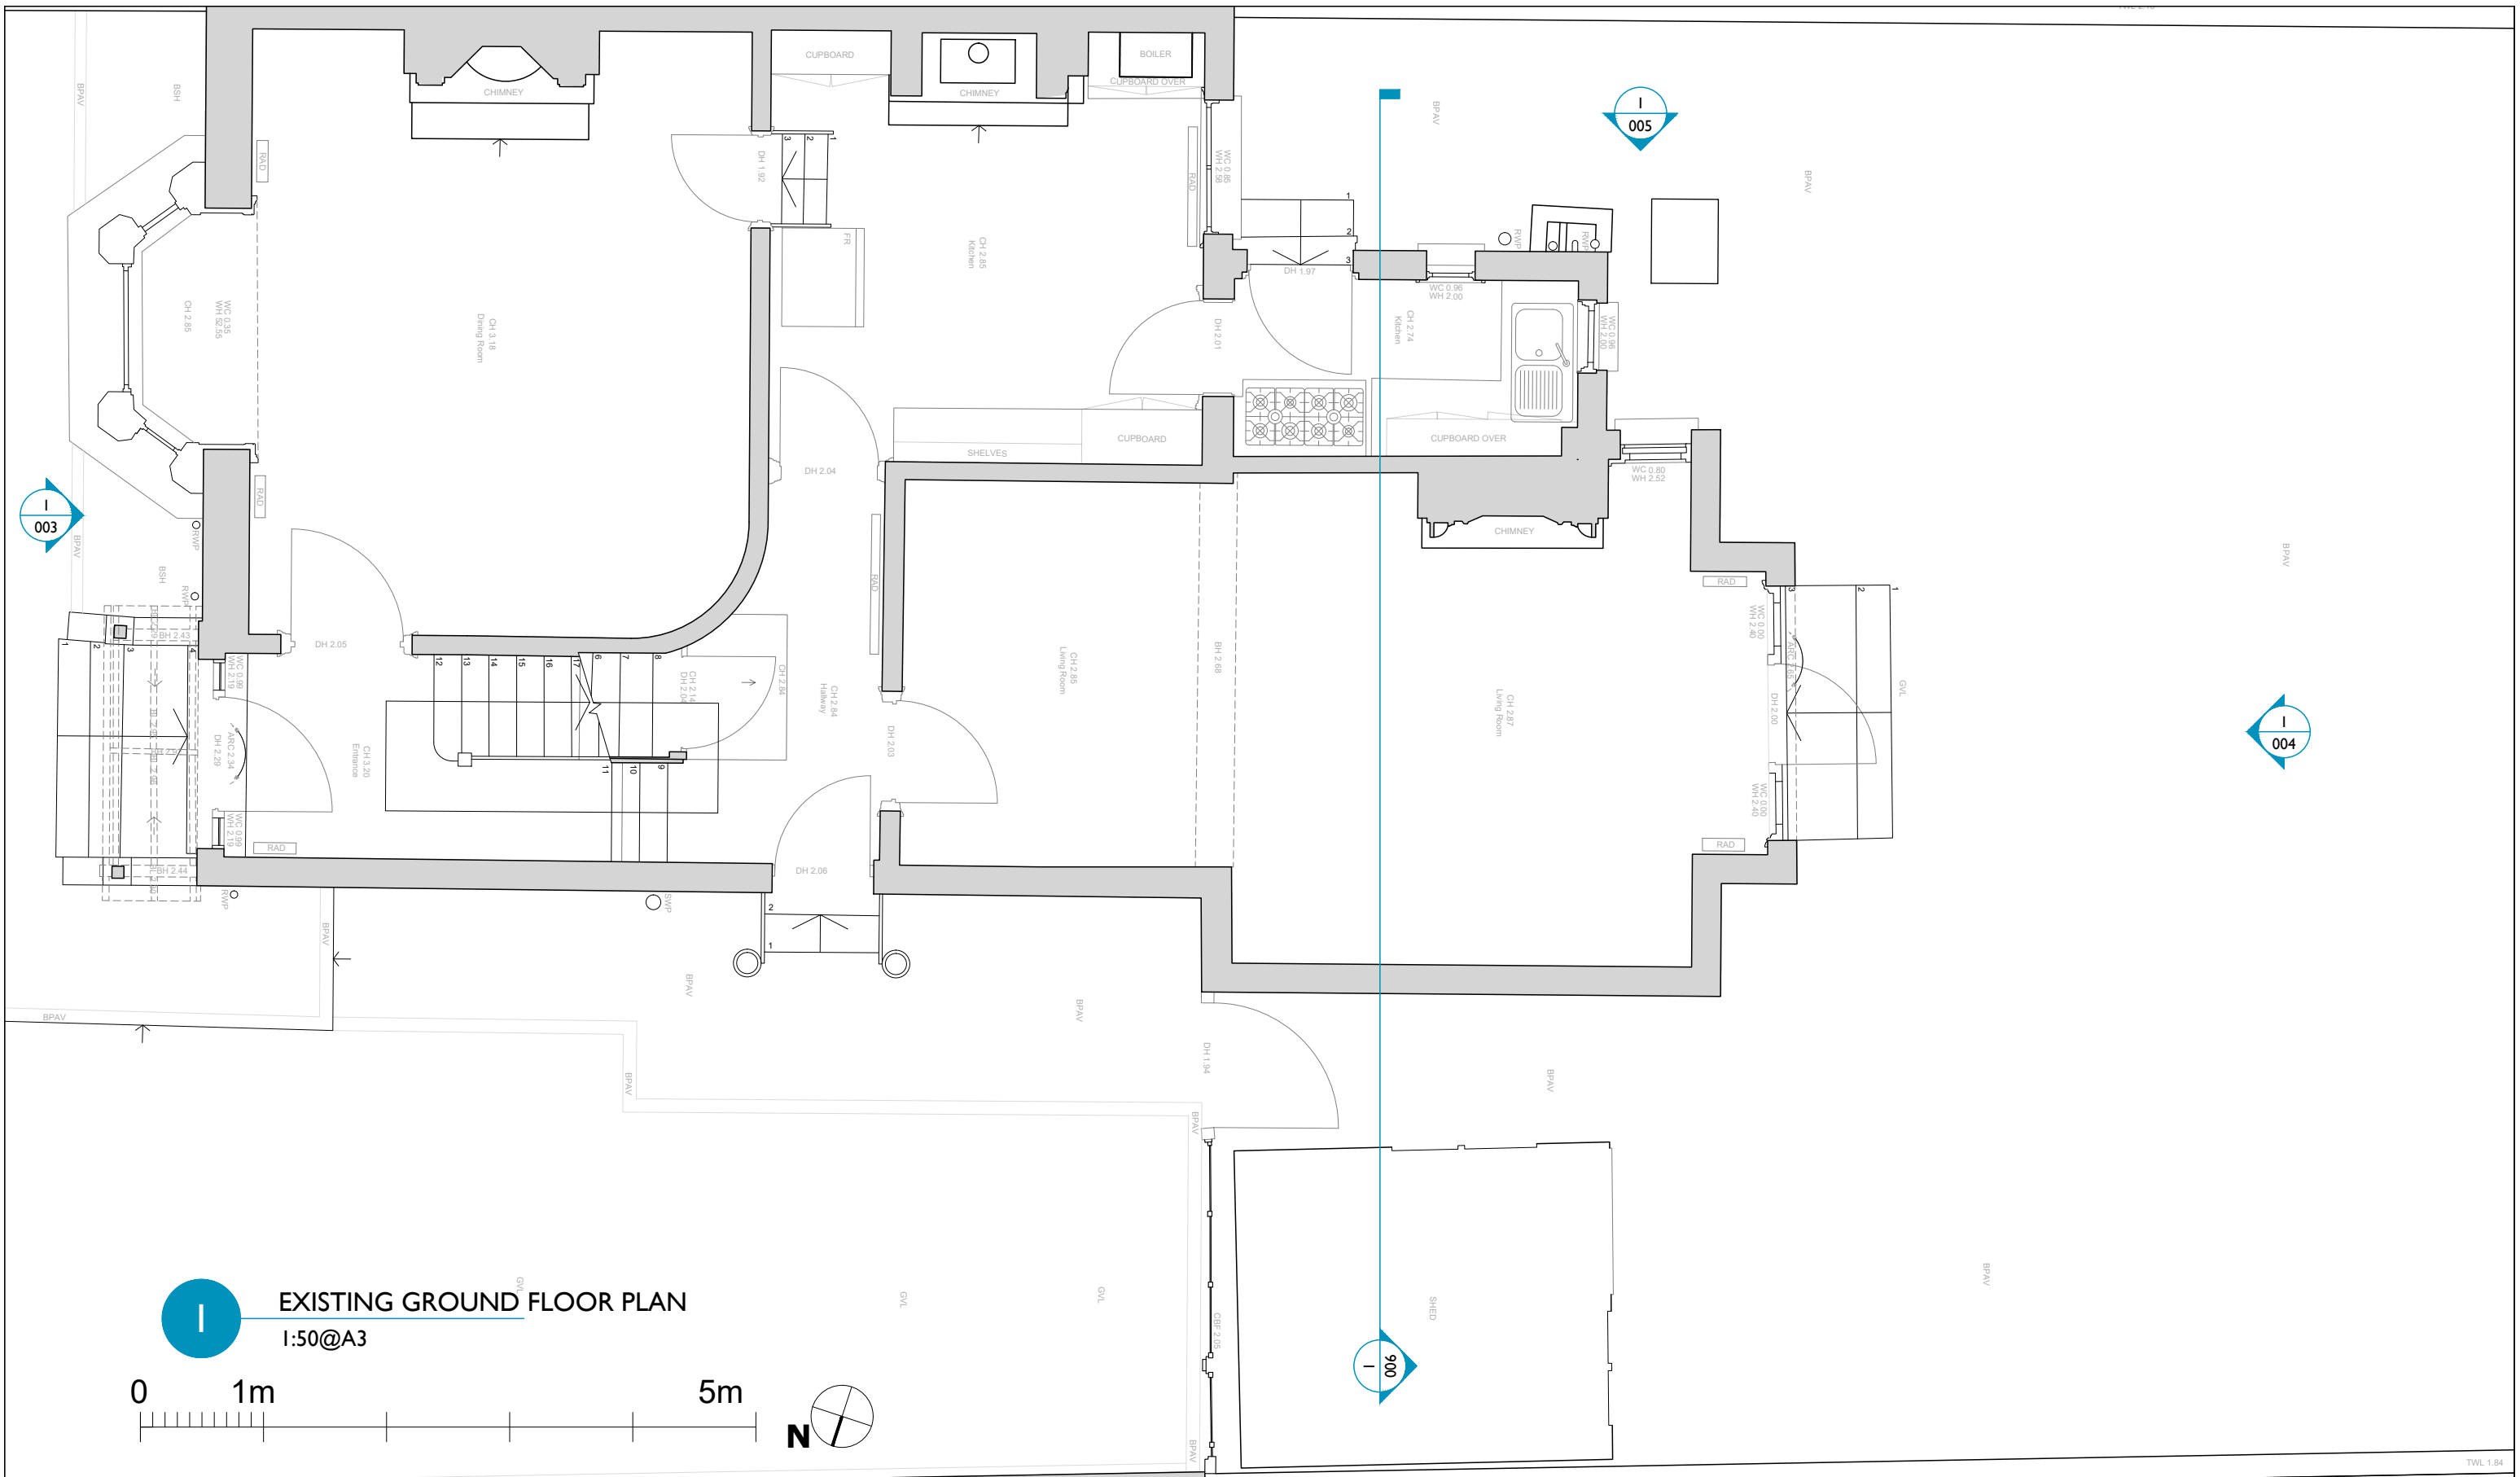


**Bocanegra Architecture**  
Pearfield House,  
London N5 2DG  
[www.bocanegraarchitecture.com](http://www.bocanegraarchitecture.com)  
[info@bocanegraarchitecture.com](mailto:info@bocanegraarchitecture.com)  
+44 (0)7845809716

Virginia Hendricks & Vivek Kaysa  
3 Tetherdown  
N10 1ND  
UK

CLIENT  
PROJECT  
POSTCODE  
COUNTRY

EXISTING GROUND FLOOR PLAN  
00  
09/03/2026  
000

TITLE  
REVISION  
DATE  
DRAWING NUMBER