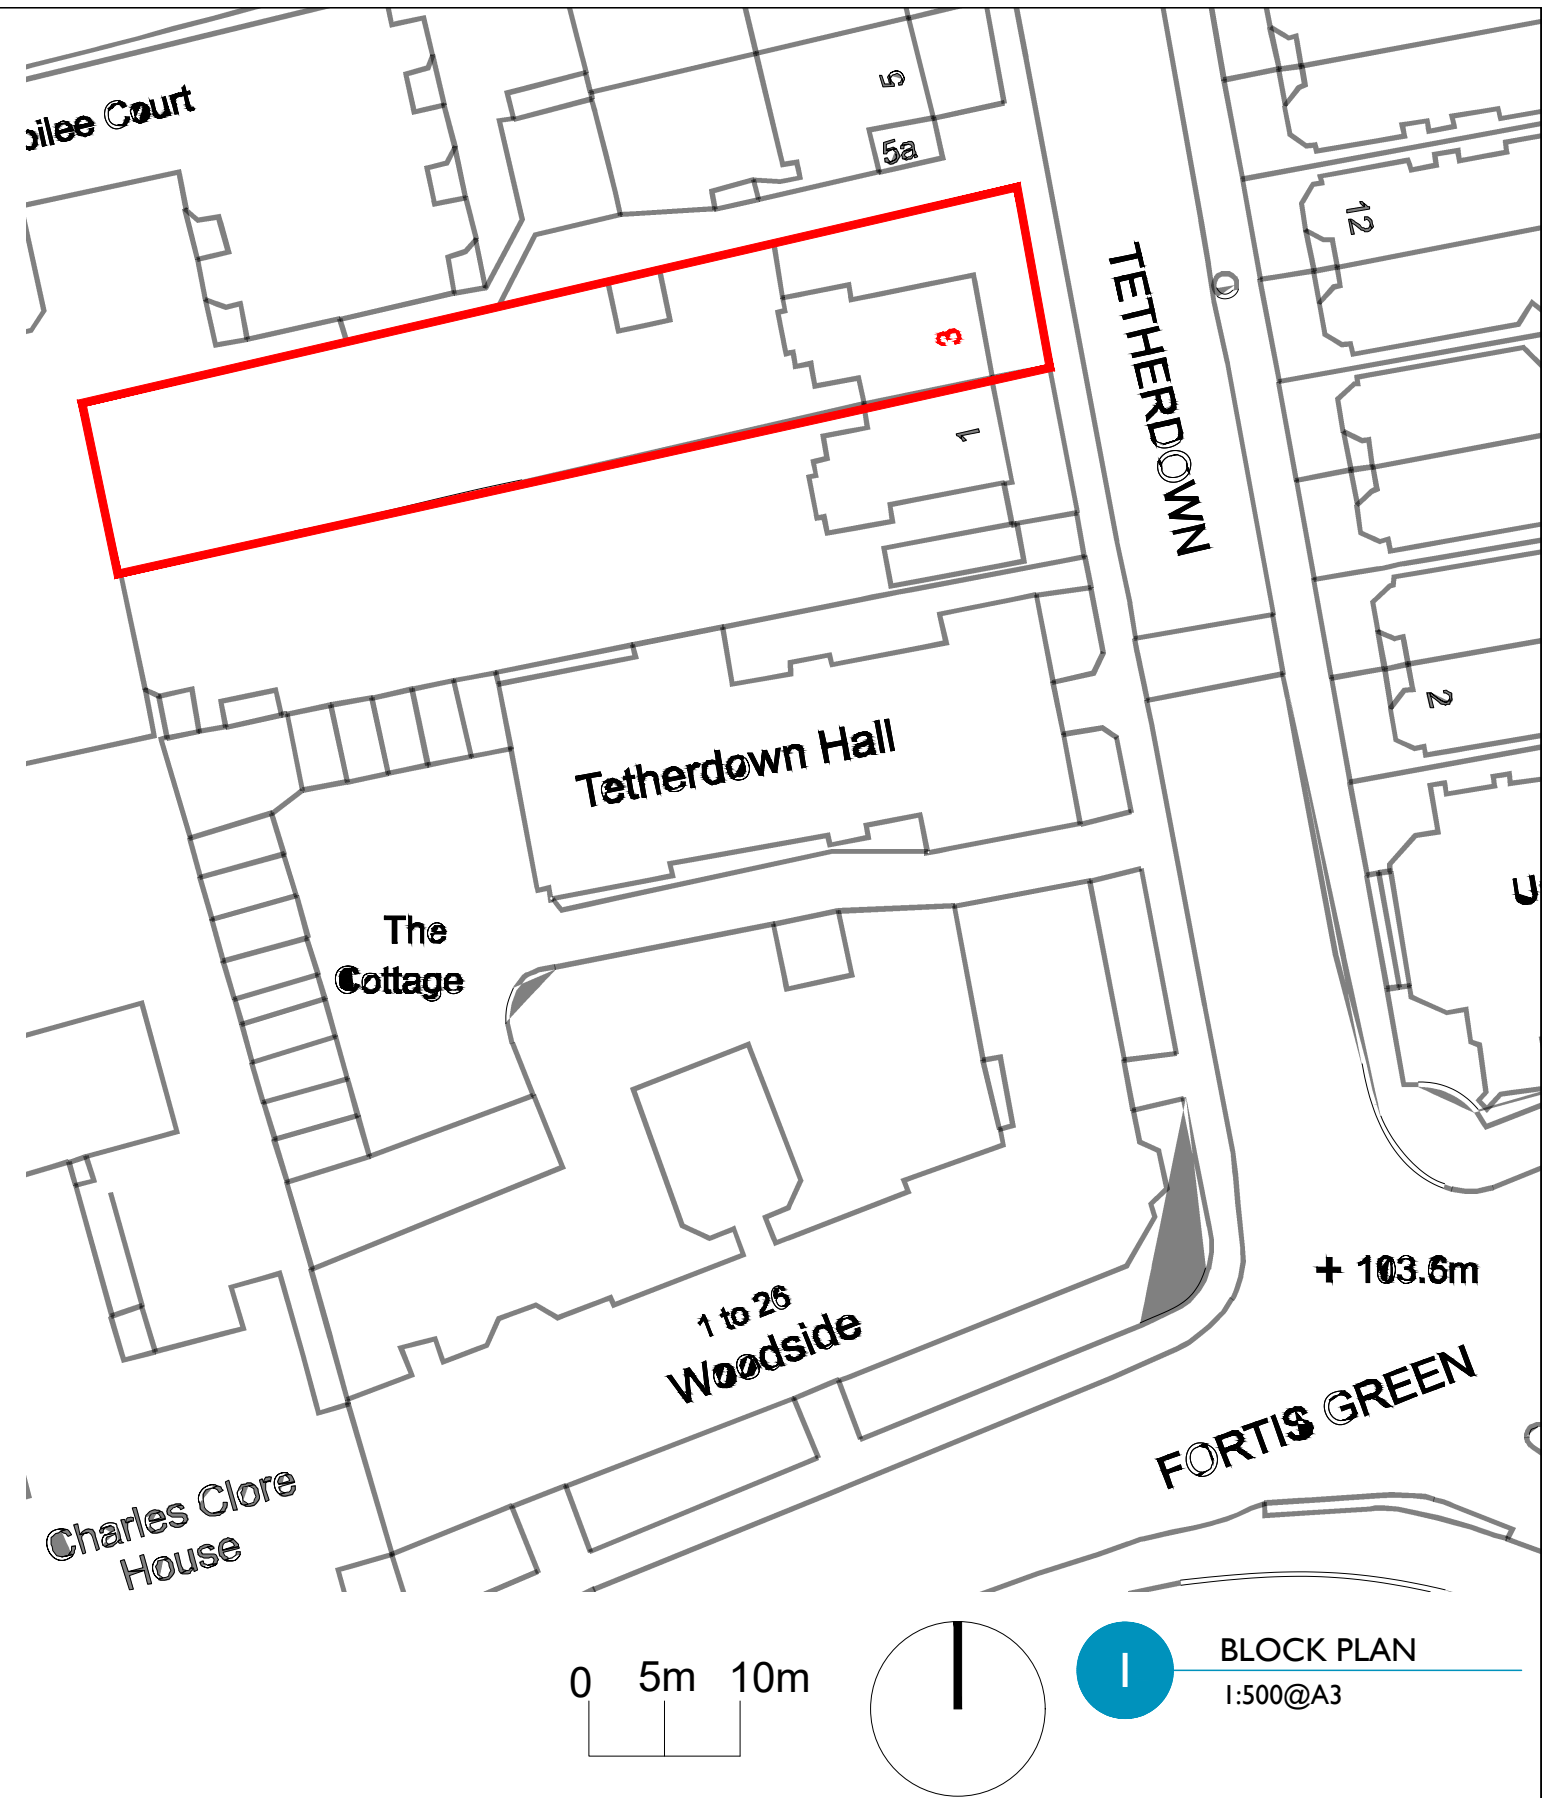
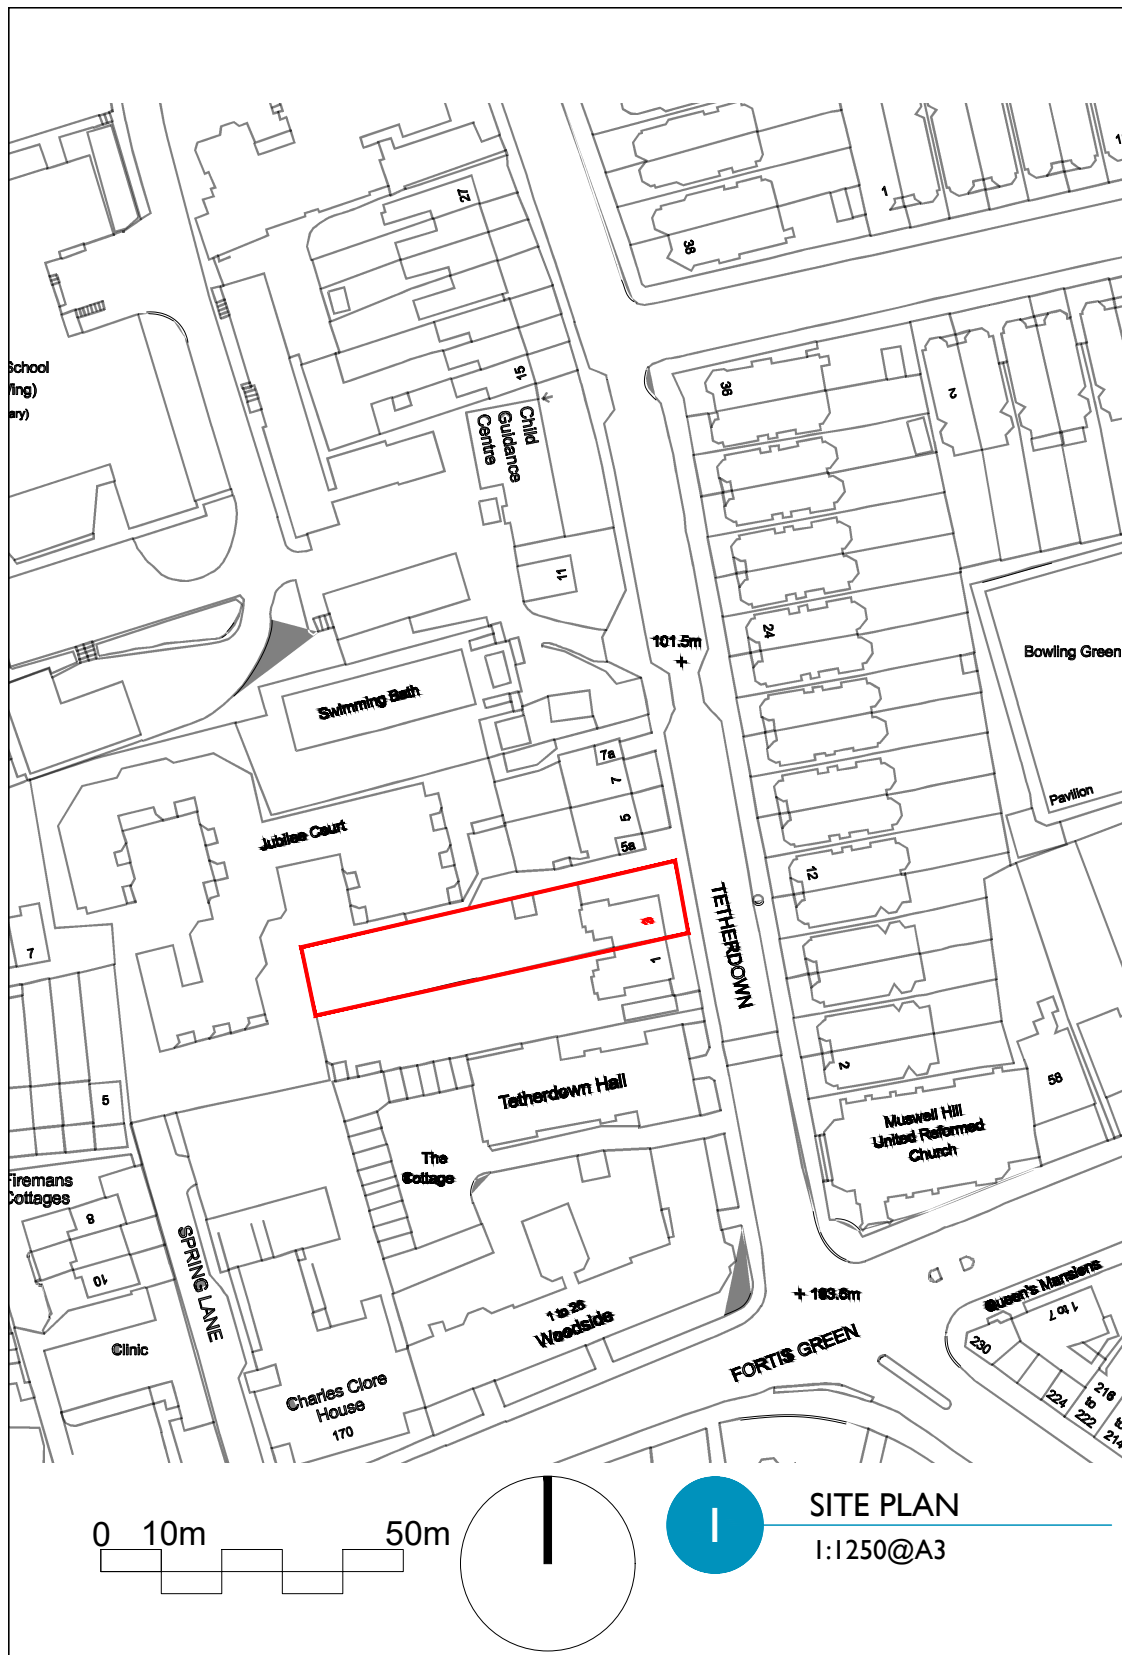


Bocanegra Architecture
Pearfield House,
London N5 2DG
www.bocanegraarchitecture.com
info@bocanegraarchitecture.com
+44 (0)7845809716

Virginia Hendricks & Vivek Kaysa	CLIENT
3 Tetherdown	PROJECT
N10 1ND	POSTCODE
UK	COUNTRY

EXISTING SITE PLAN AND BLOCK PLAN	TITLE
00	REVISION
09/03/2026	DATE
-000	DRAWING NUMBER