



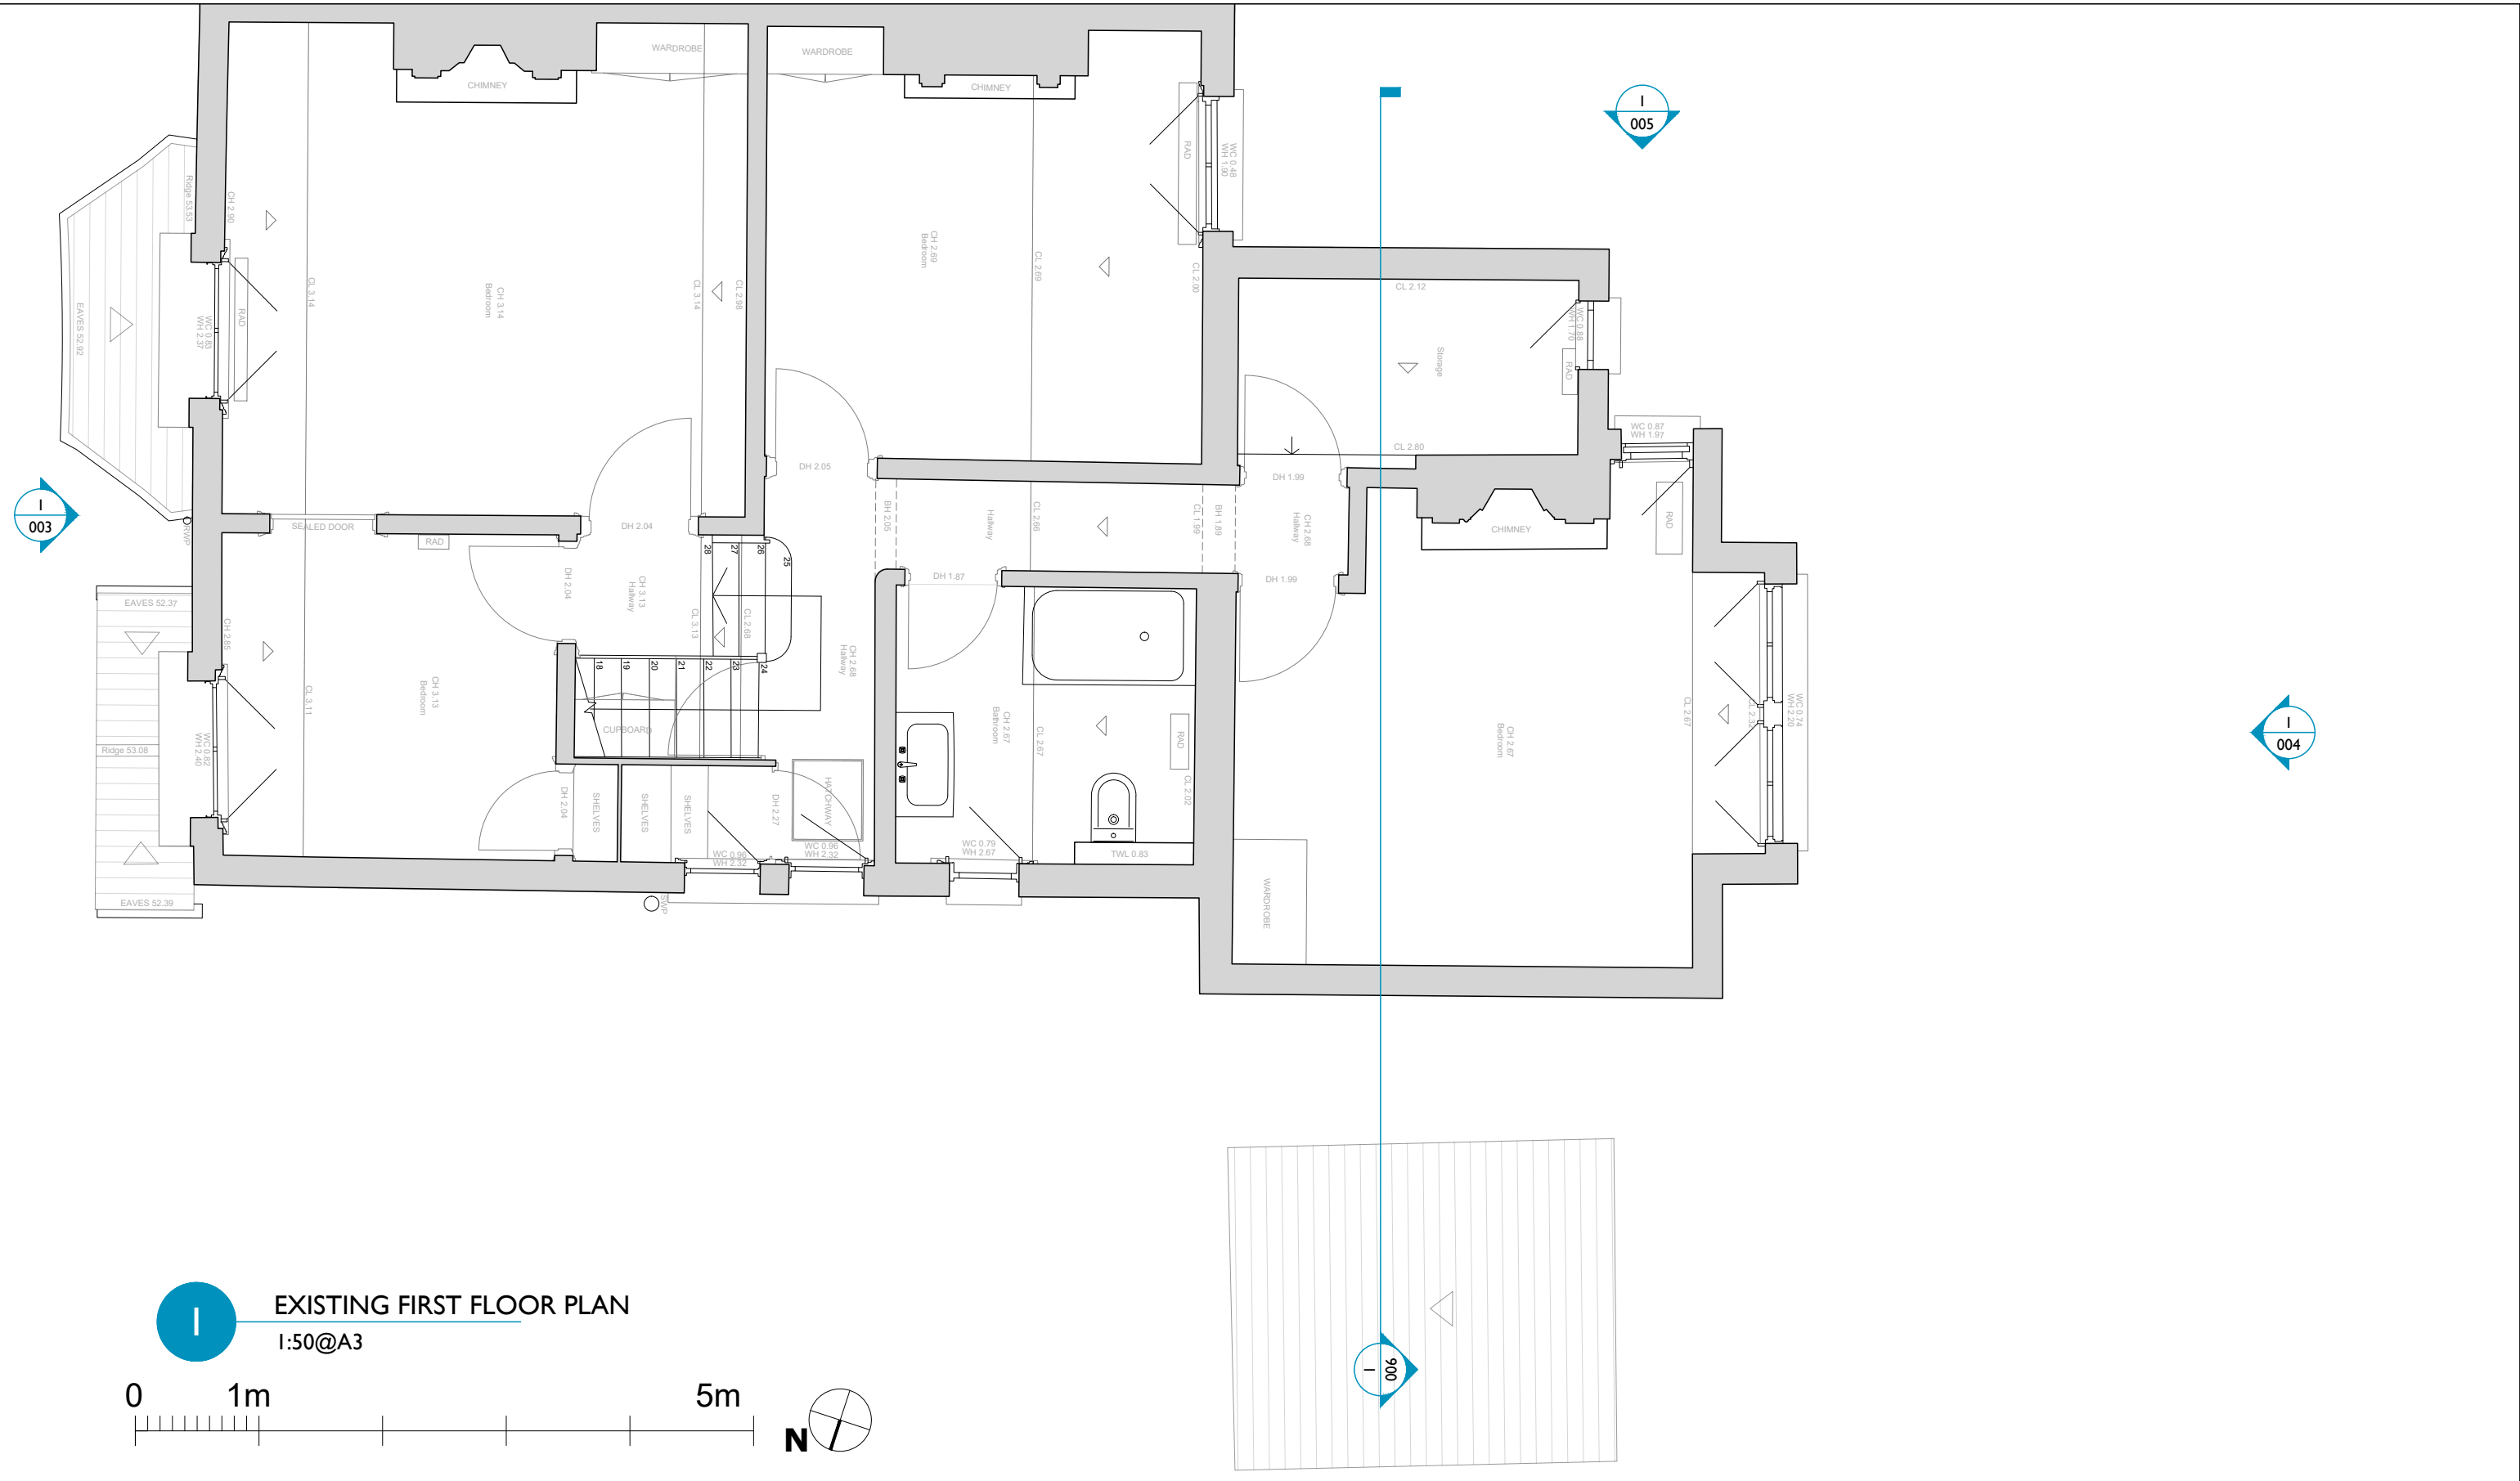

EXISTING FIRST FLOOR PLAN
1:50@A3

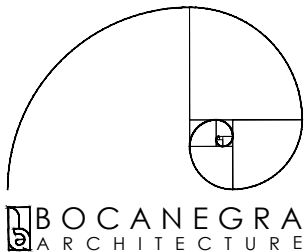

Bocanegra Architecture
Pearfield House,
London N5 2DG
www.bocanegraarchitecture.com
info@bocanegraarchitecture.com
+44 (0)7845809716

Virginia Hendricks & Vivek Kaysa
CLIENT
3 Tetherdown
PROJECT
N10 IND
POSTCODE
UK
COUNTRY

EXISTING FIRST FLOOR PLAN
TITLE
00
REVISION
09/03/2026
DATE
001
DRAWING NUMBER