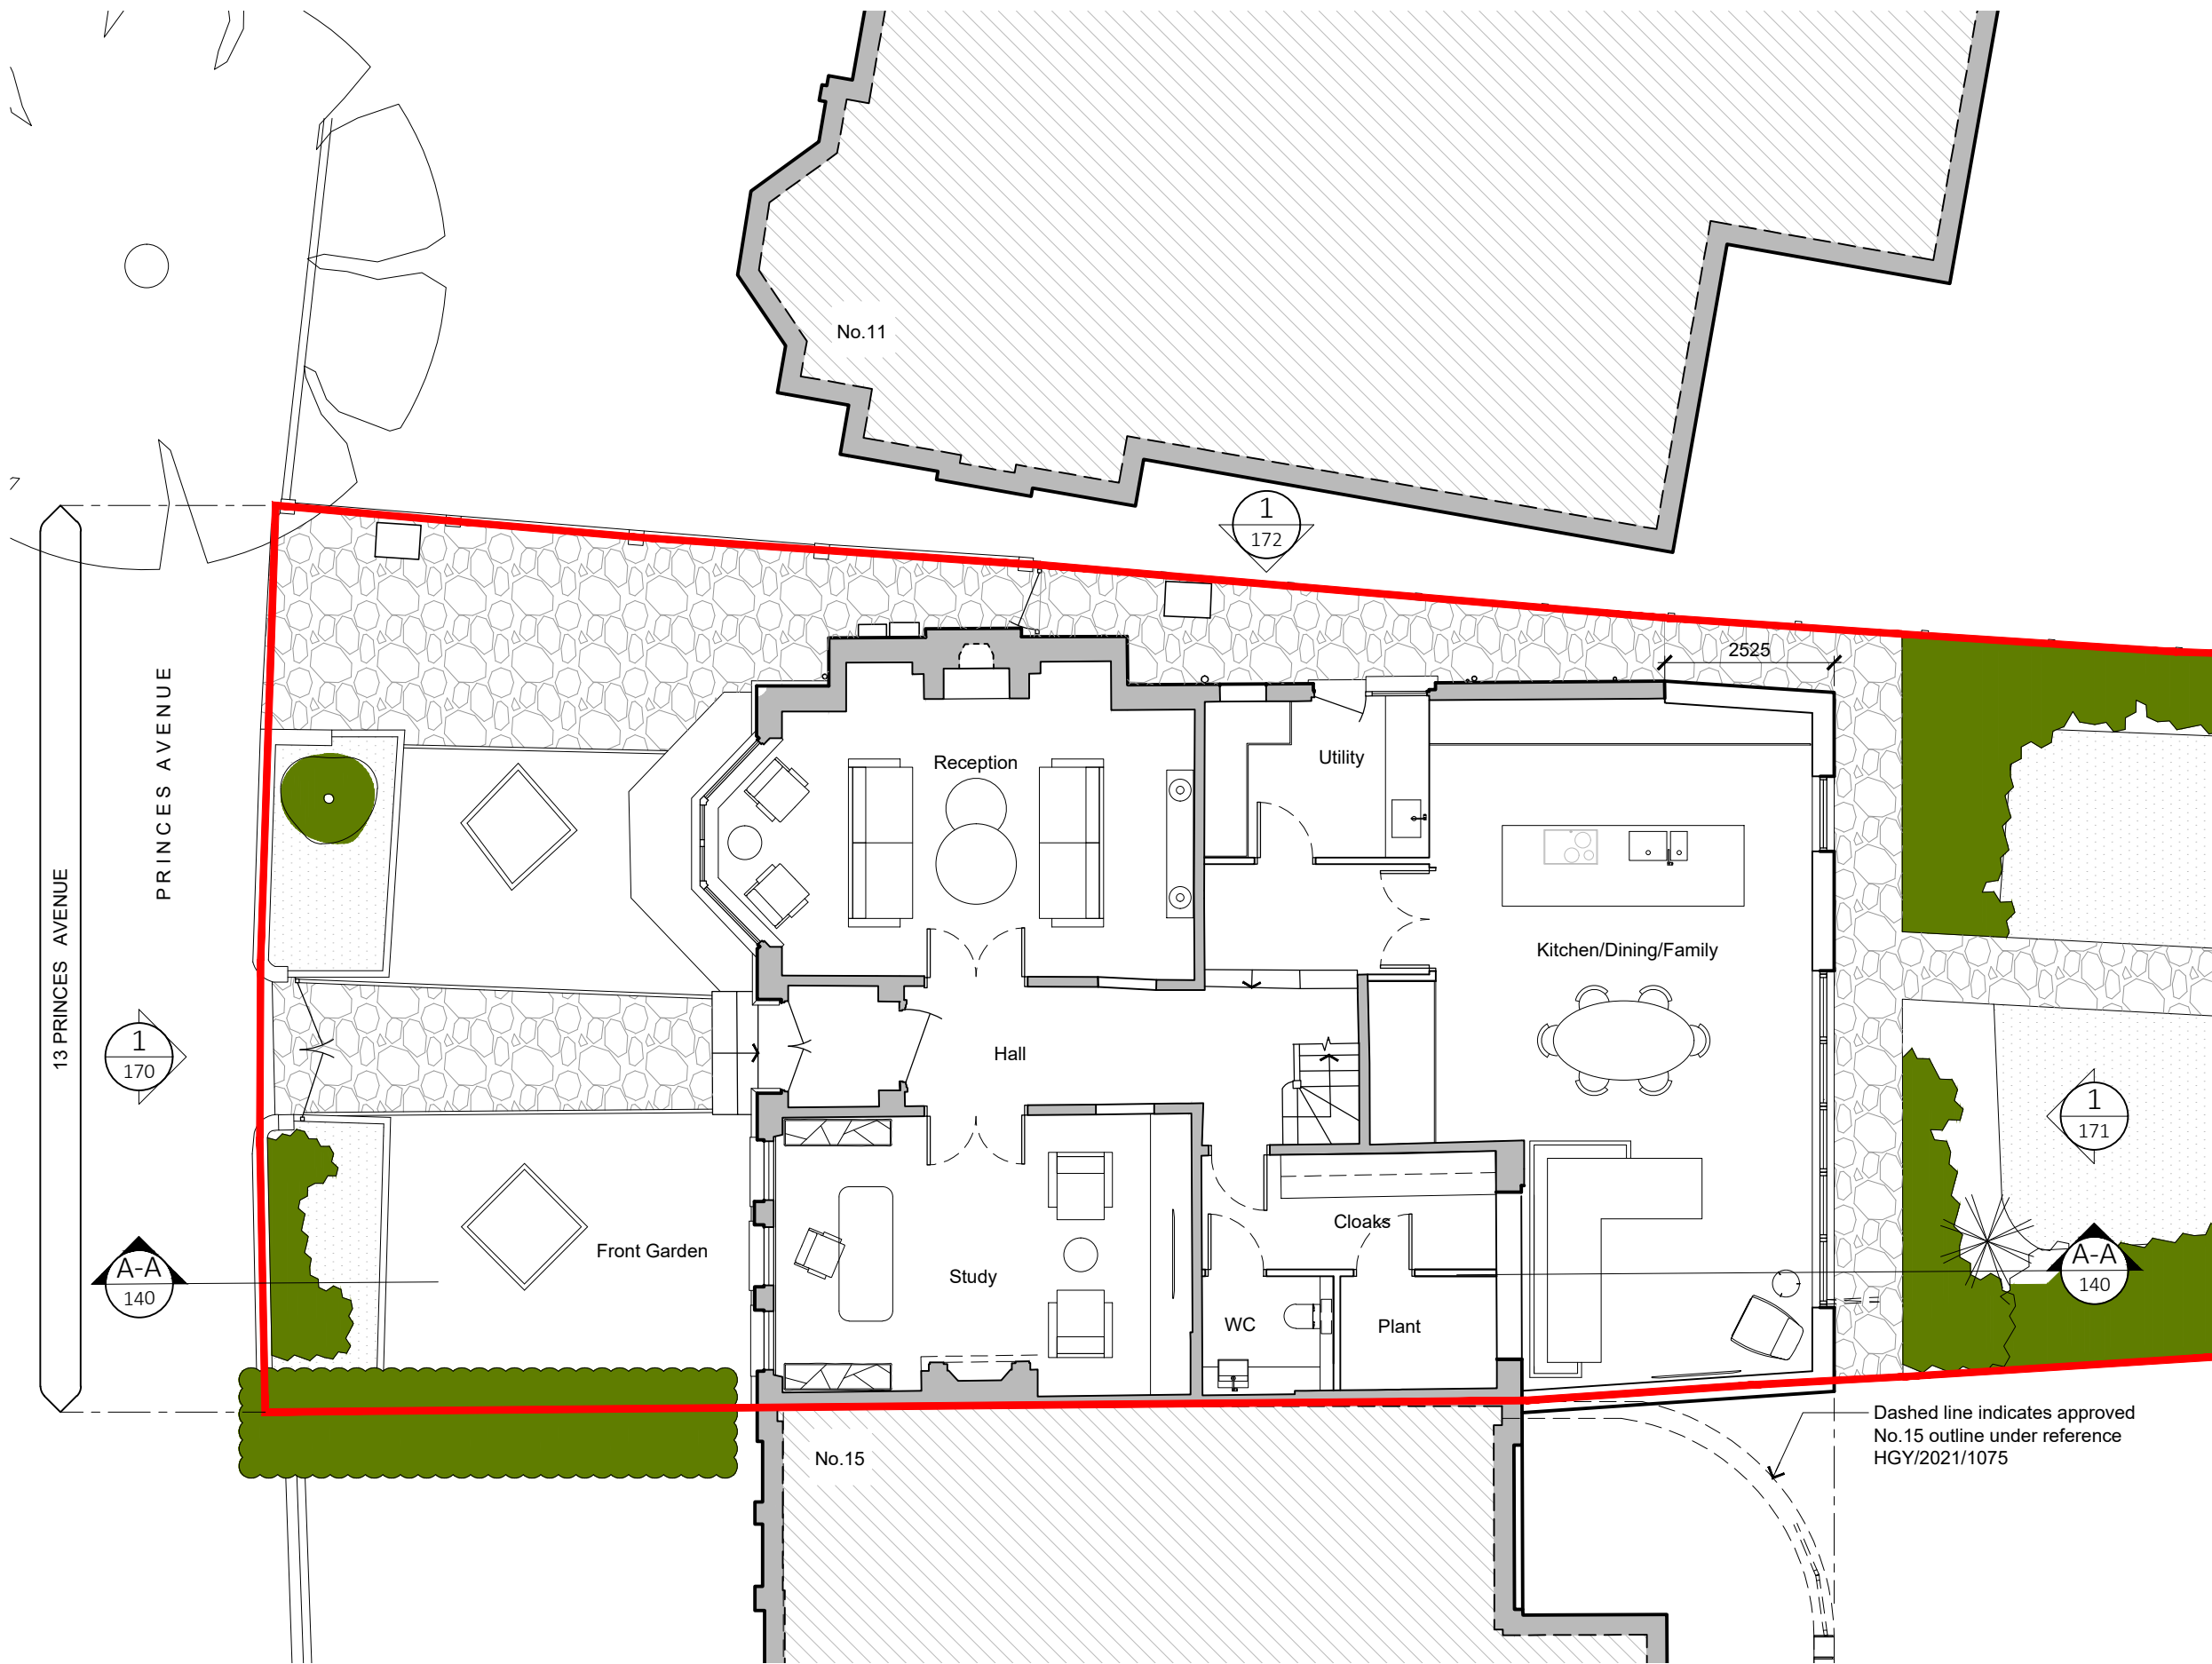


GENERAL NOTES

- A. Do not scale from this drawing. Check all dimensions and conditions on site. As Existing drawings are based on survey information supplied/produced by the client.
- B. Drawings issued for planning purposes only.

KEY:

-  Indicates Site Boundary
-  Indicates existing building fabric
-  Indicates new building fabric

P02	12.02.2026	BD	LG	Location of rear windows updated, Issued for Information
P01	19/01/2026	TL	LG	Draft Issue
rev	date	drawn	checked	description

stage

PLANNING



MDLR
Architects

50 Little Yard
London, SE17 3QA
t: +44 (0)20 7703 0124
e: info@mdlr-architects.co.uk
www.mdlr-architects.co.uk

client	project name
	13 Princes Avenue, Muswell Hill, N10 3LS.
	drawing title
	Proposed Ground Floor Plan
	S2 (Suitable for Information/Reference)
	scale
	1:100@A3

PROJECT	ORIGINATOR	FUNCTION	SPATIAL	TYPE	ROLE	NUMBER	REV
25064	MA	PL	GF	DR	A	110	P03

©2022 do not scale from drawing, report discrepancies immediately

1 PROPOSED GROUND FLOOR PLAN
1:100 @ A3