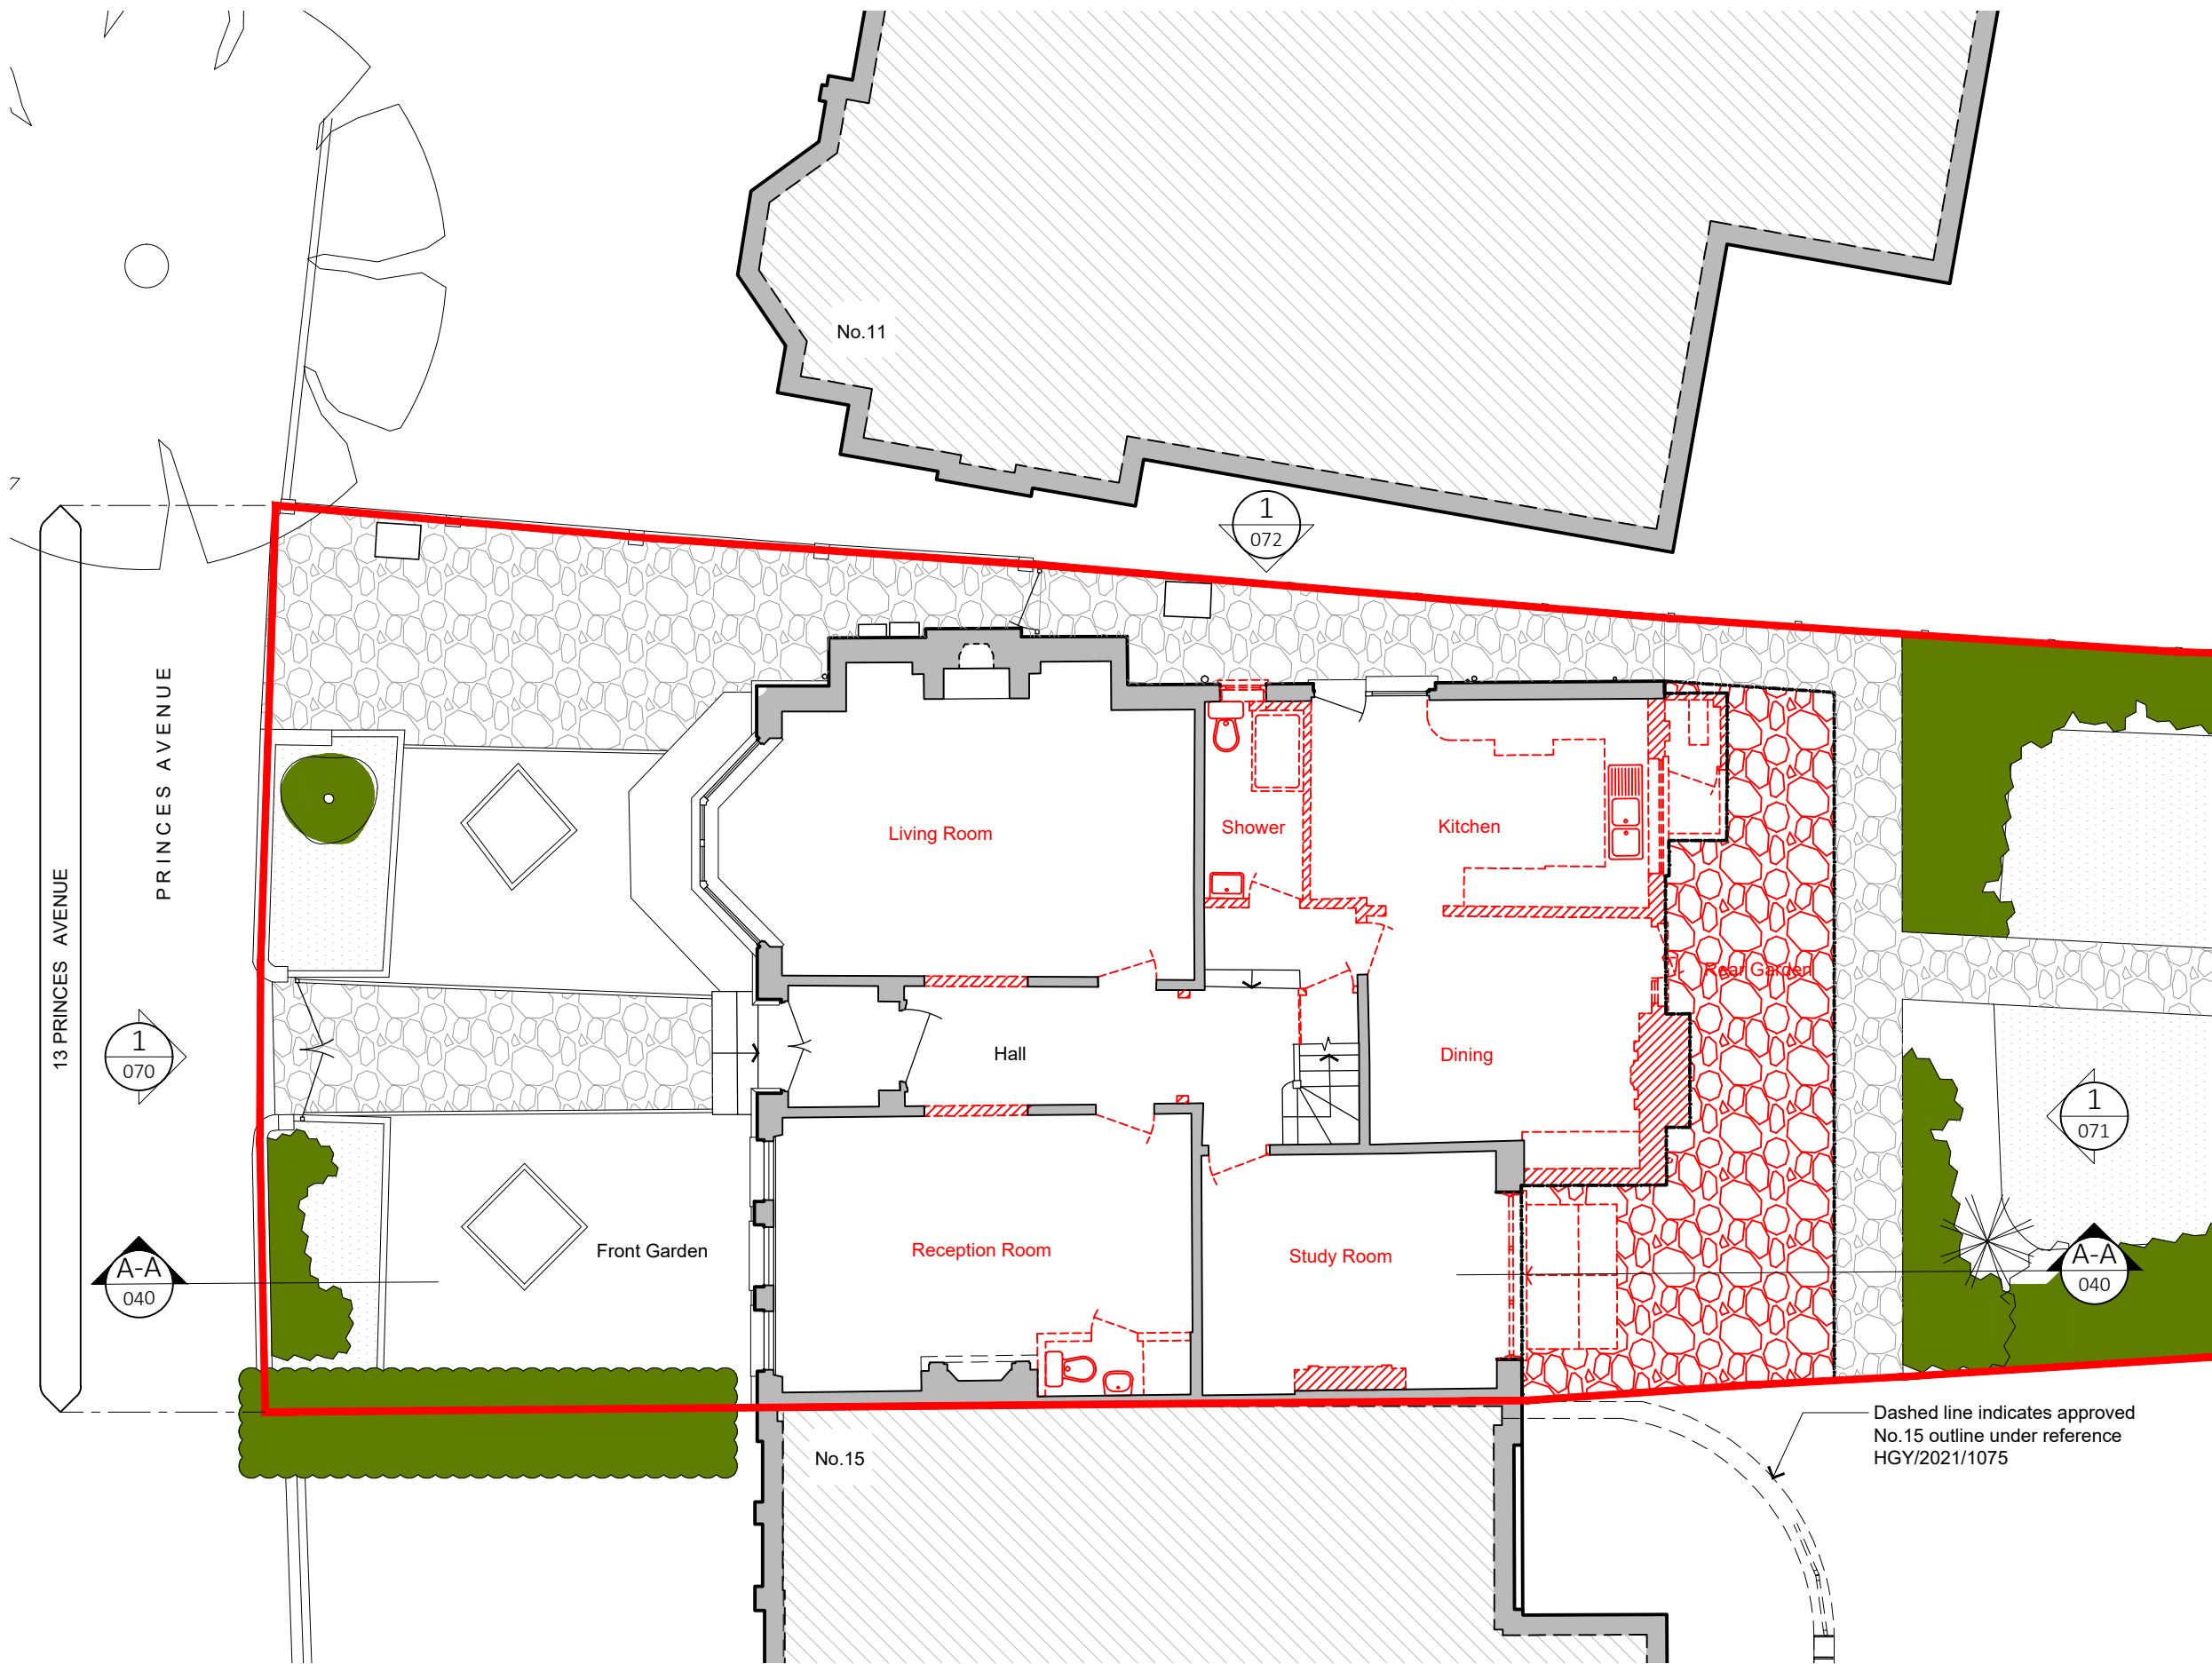


GENERAL NOTES

- A. Do not scale from this drawing. Check all dimensions and conditions on site. As Existing drawings are based on survey information supplied/produced by the client.
- B. Drawings issued for planning purposes only.

KEY:

- Indicates Site Boundary
- Indicates existing building fabric
- Existing building fabric to be removed
- Indicates new openings in floor / wall

P01	19/01/2026	TL	LG	Draft Issue
rev	date	drawn	checked	description

stage

PLANNING



MDLR
Architects

50 Little Yard
London, SE17 3QA
t: +44 (0)20 7703 0124
e: info@mdlr-architects.co.uk
www.mdlr-architects.co.uk

client	project name
	13 Princes Avenue, Muswell Hill, N10 3LS
	drawing title
	Existing Ground Floor Demo Plan
	S0 (Work in progress)
	scale
	1:100@A3

PROJECT	ORIGINATOR	FUNCTION	SPATIAL	TYPE	ROLE	NUMBER	REV
25064	MA	PL	GF	DR	A	010	P02

©2022 do not scale from drawing, report discrepancies immediately

1 EXISTING GROUND FLOOR PLAN
1:100 @ A3