





GENERAL NOTES

- A. Do not scale from this drawing. Check all dimensions and conditions on site. As Existing drawings are based on survey information supplied/produced by the client.
- B. Drawings issued for planning purposes only.


KEY:

 

Indicates Site Boundary

 

Existing building fabric to be removed

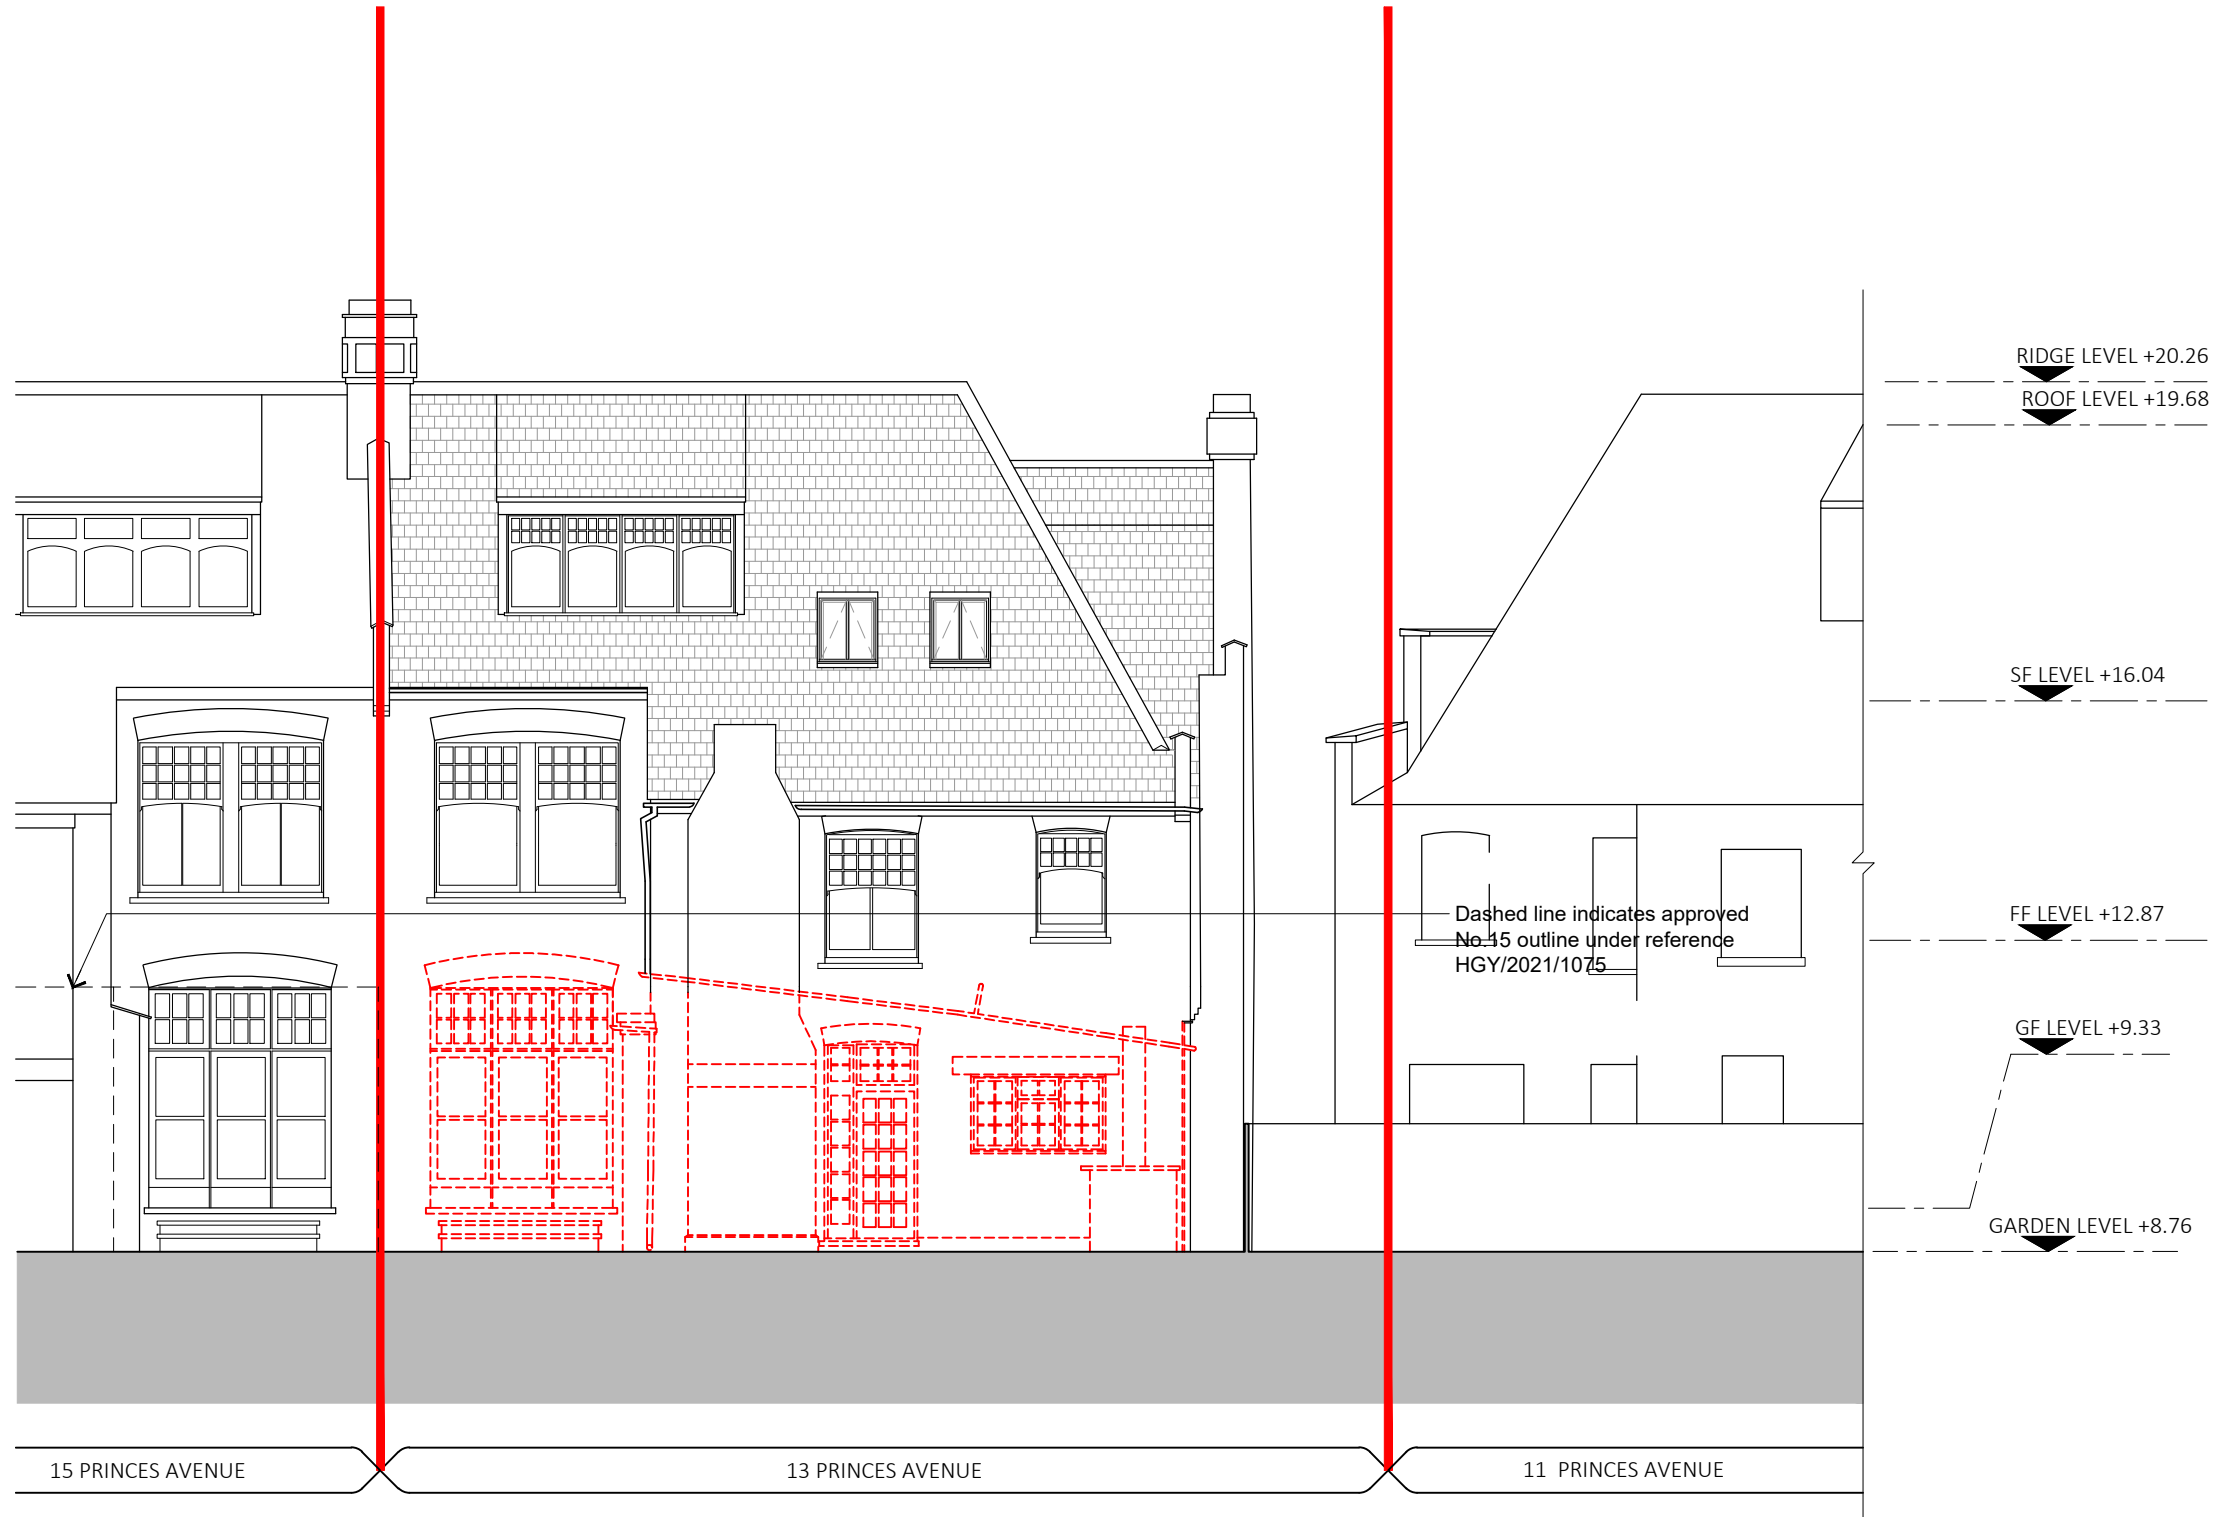

P02	12.02.2026	BD	LG	Issued for Information
P01	27.01.2026	TL	LG	Issued for Information
rev	date	drawn	checked	description

stage

PLANNING



MDLR
Architects

50 Little Yard
London, SE17 3QA
t: +44 (0)20 7703 0124
e: info@mdlr-architects.co.uk
www.mdlr-architects.co.uk

client	project name
	13 Princes Avenue, Muswell Hill, N10 3LS
	drawing title
	Existing Rear Elevation
	S2 (Suitable for Information/Reference)
	Scale
	1:100@A3

PROJECT	ORIGINATOR	FUNCTION	SPATIAL	TYPE	ROLE	NUMBER	REV
25064	MA	PL	XX	DR	A	071	P03

©2022 do not scale from drawing, report discrepancies immediately

1 EXISTING REAR ELEVATION
1:100 @ A3