

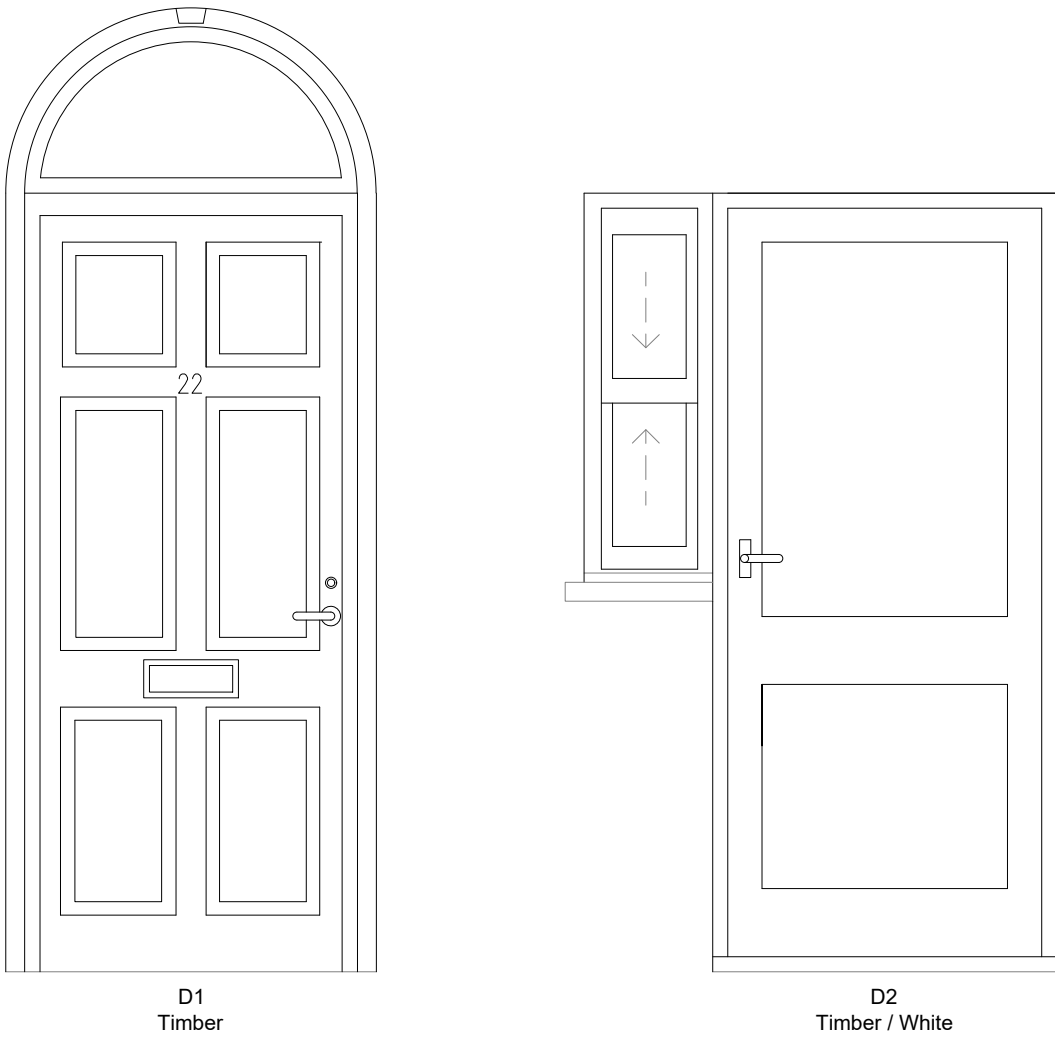


ALL EXISTING WINDOWS AND DOORS:

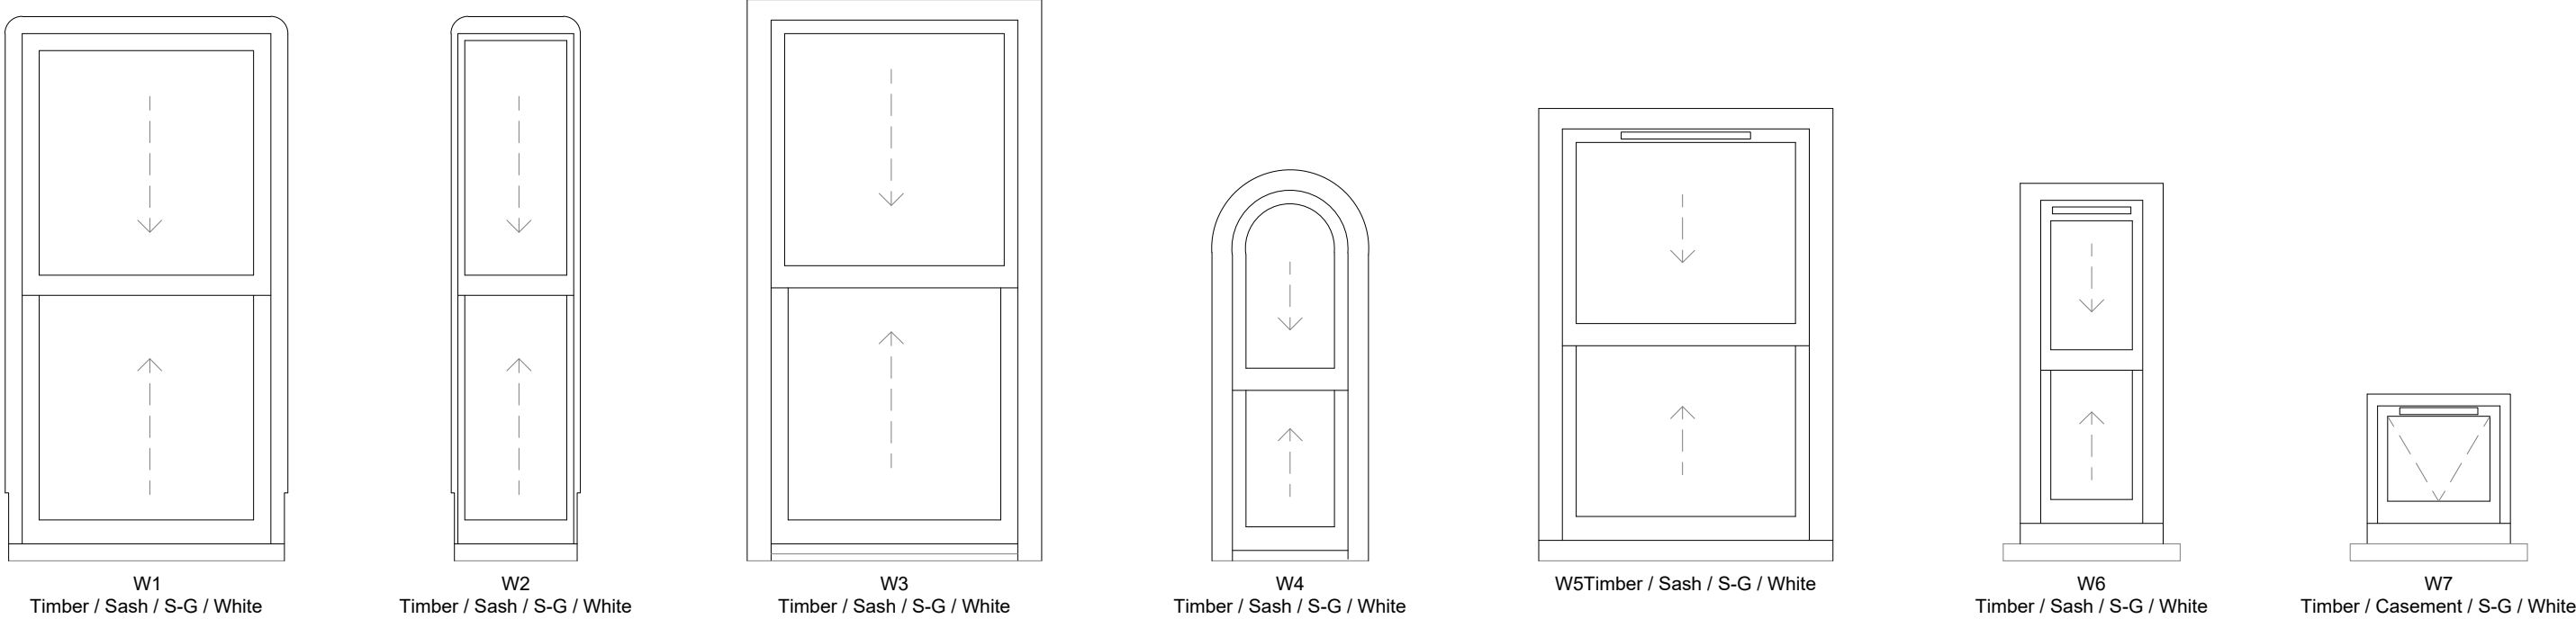

ALL PROPOSED WINDOWS AND DOORS:

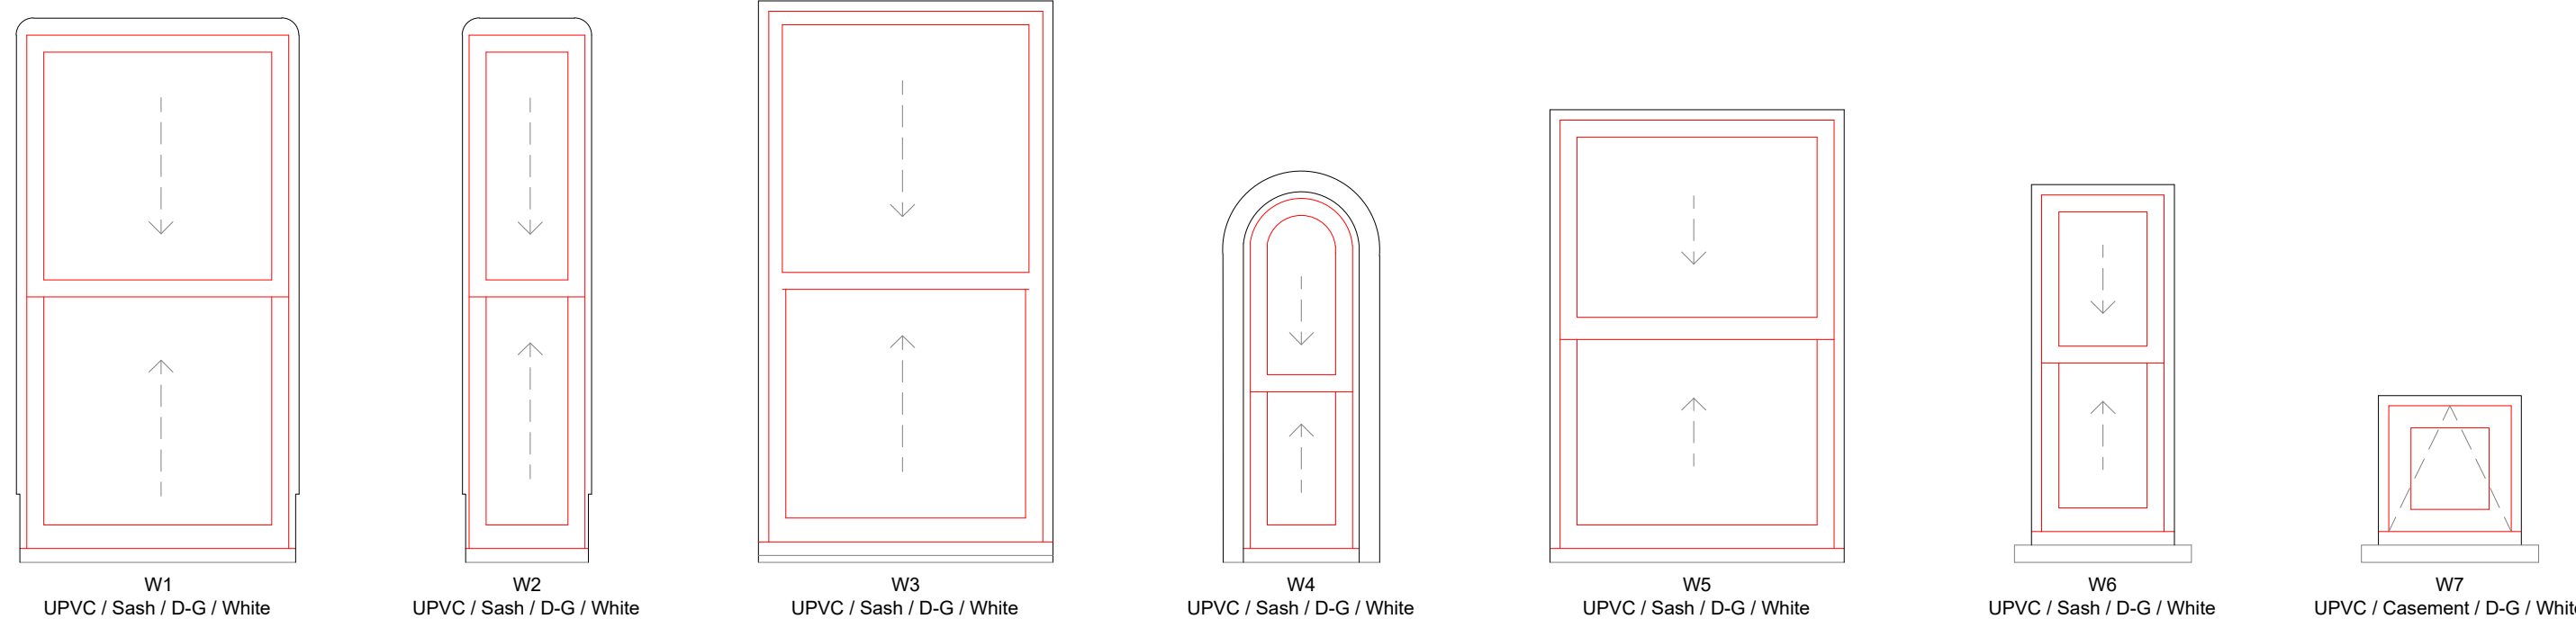

Notes:
Existing white single glazed timber sash and casement windows to be replaced with new white UPVC sash and casement windows.

Existing front timber entrance door to be replaced with new composite front entrance door.

Existing rear white timber door set to be replaced with new white UPVC door set.

Drawings not suitable for manufacturing purposes.

Window & Door Schedule		
Window/Door Type	Quantity	Quantity to be replaced
W1	1	1
W2	2	2
W3	2	2
W4	2	2
W5	4	4
W6	1	1
W7	4	4
D1	1	1
D2	1	1
Total	18	18

Rev.	Description.	Date.

Do not scale from this drawing. Dimensions to be verified on site by contractor prior to commencement of work.
This drawing is the copyright of the practice and may not be reproduced in part or in whole without the prior written consent of the practice.
© 2026 Faithorn Farrell Timms LLP



Faithorn Farrell Timms

Central Court
1 Knoll Rise
ORPINGTON
Kent BR6 0JA
T 01689 885080

Client	METROPOLITAN THAMES VALLEY HOUSING	
Project	22 BURGHEY ROAD LONDON N8 0QE	
Drawing Title	EXISTING AND PROPOSED WINDOW AND DOOR SCHEDULE	
Date	27/03/2026	Scale 1:20 @ A1
Drawn By	LB	Checked By HS
Project No.	PR-10726	Drawing No. 04 Rev.

