




Existing Rear Elevation




PROPOSED Rear Elevation

3,000
3,500

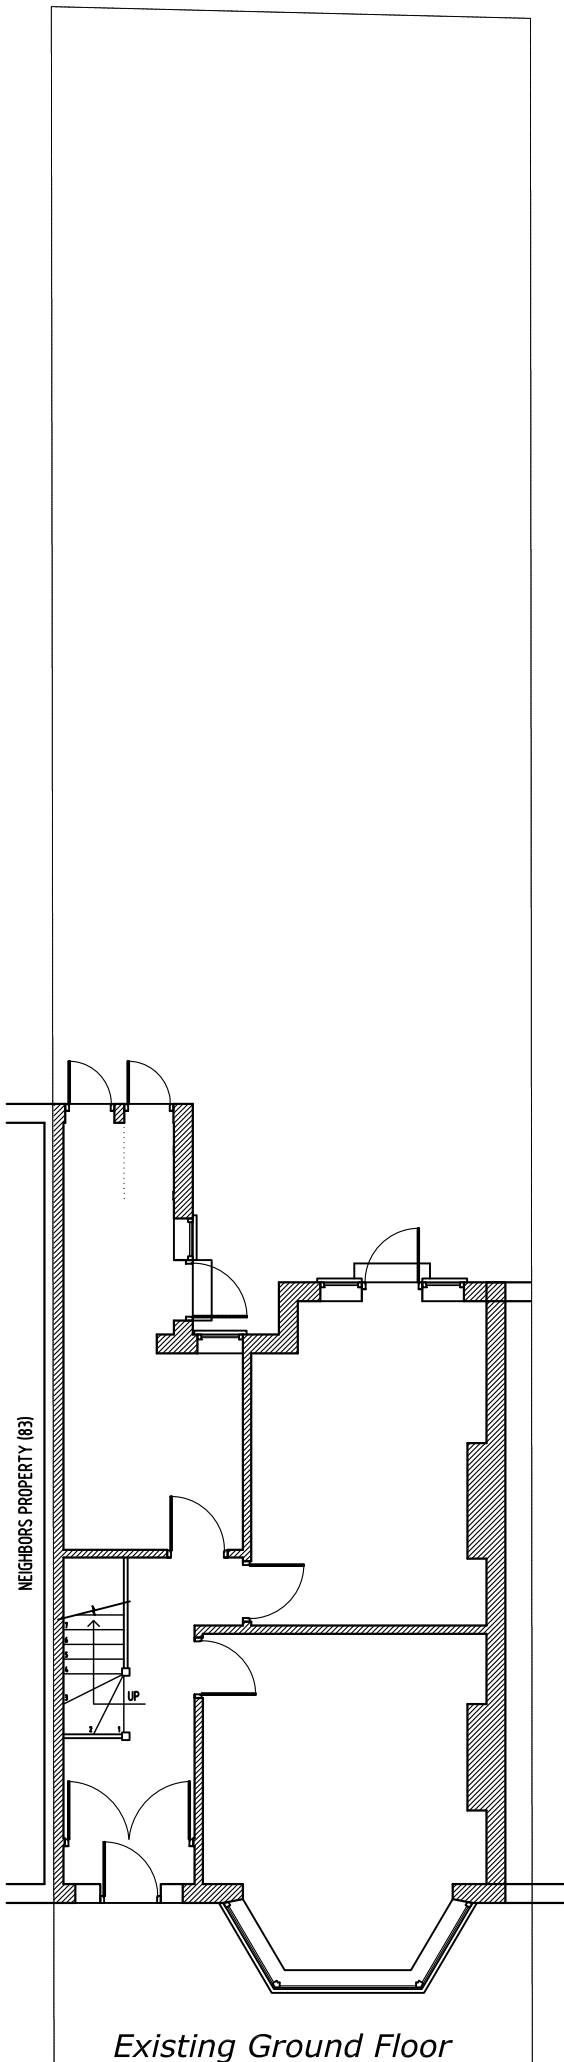

Existing Ground Floor

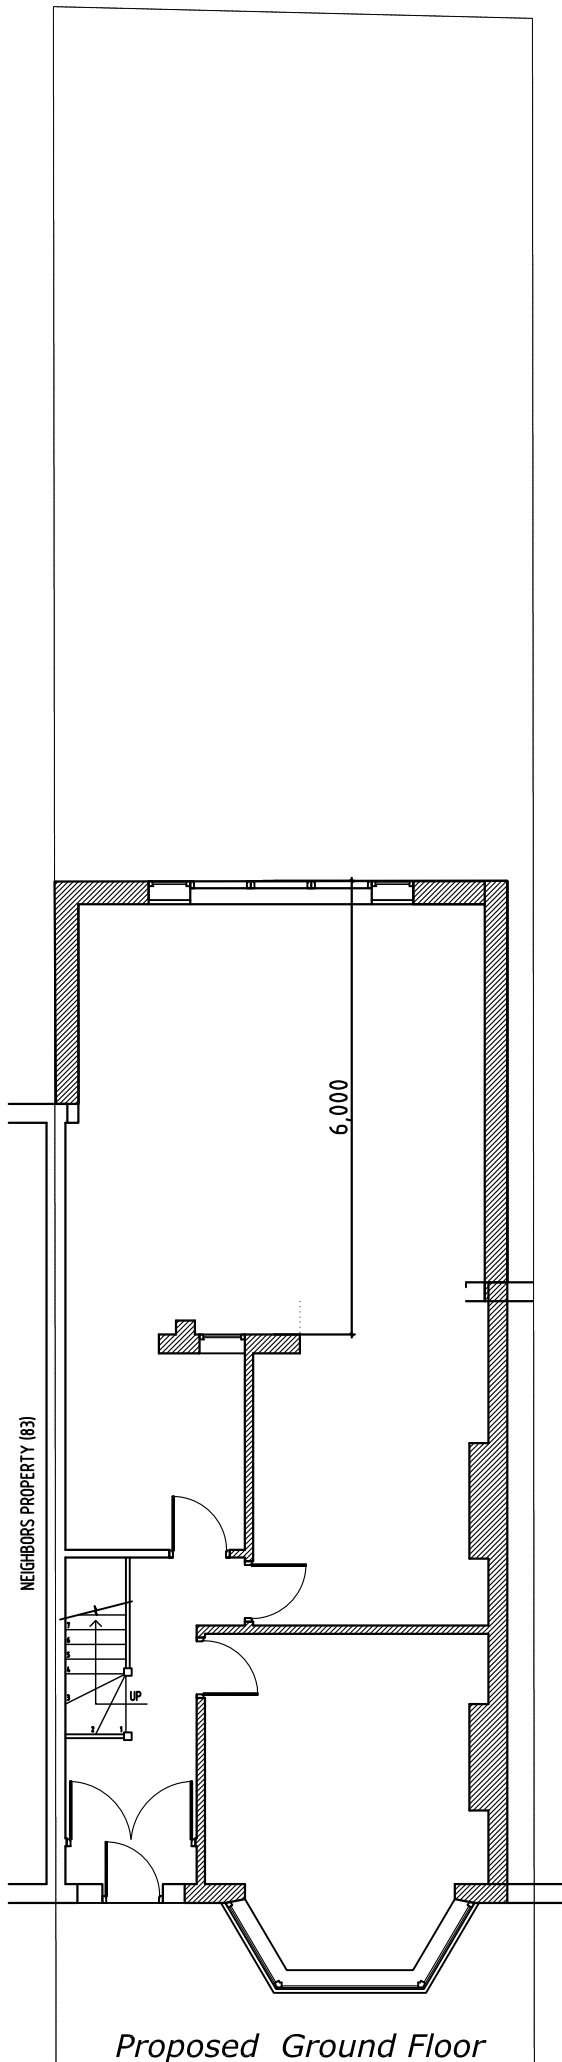

Proposed Ground Floor

6,000

0 METRES 5
SCALE

ajs
Planning

info@ajsplanning.co.uk
020 81 501820

NOTES
The contractors are to check all the dimensions, levels, drain runs and general condition of the site before works commence.
All works are to be carried out in accordance with current Building Regulations, British Standards, Code of Practice and Local Authority Requirements.

Project:
**65 Oakdale Road,
London N4 1NU**

Title: Existing & Proposed
Ground Floor & Rear Elevation

Date: 12.06.25 Scale: 1:100 @ A3

Dwg. No. OR.65.EX&PR.101 Rev: 0