





SITE PLAN

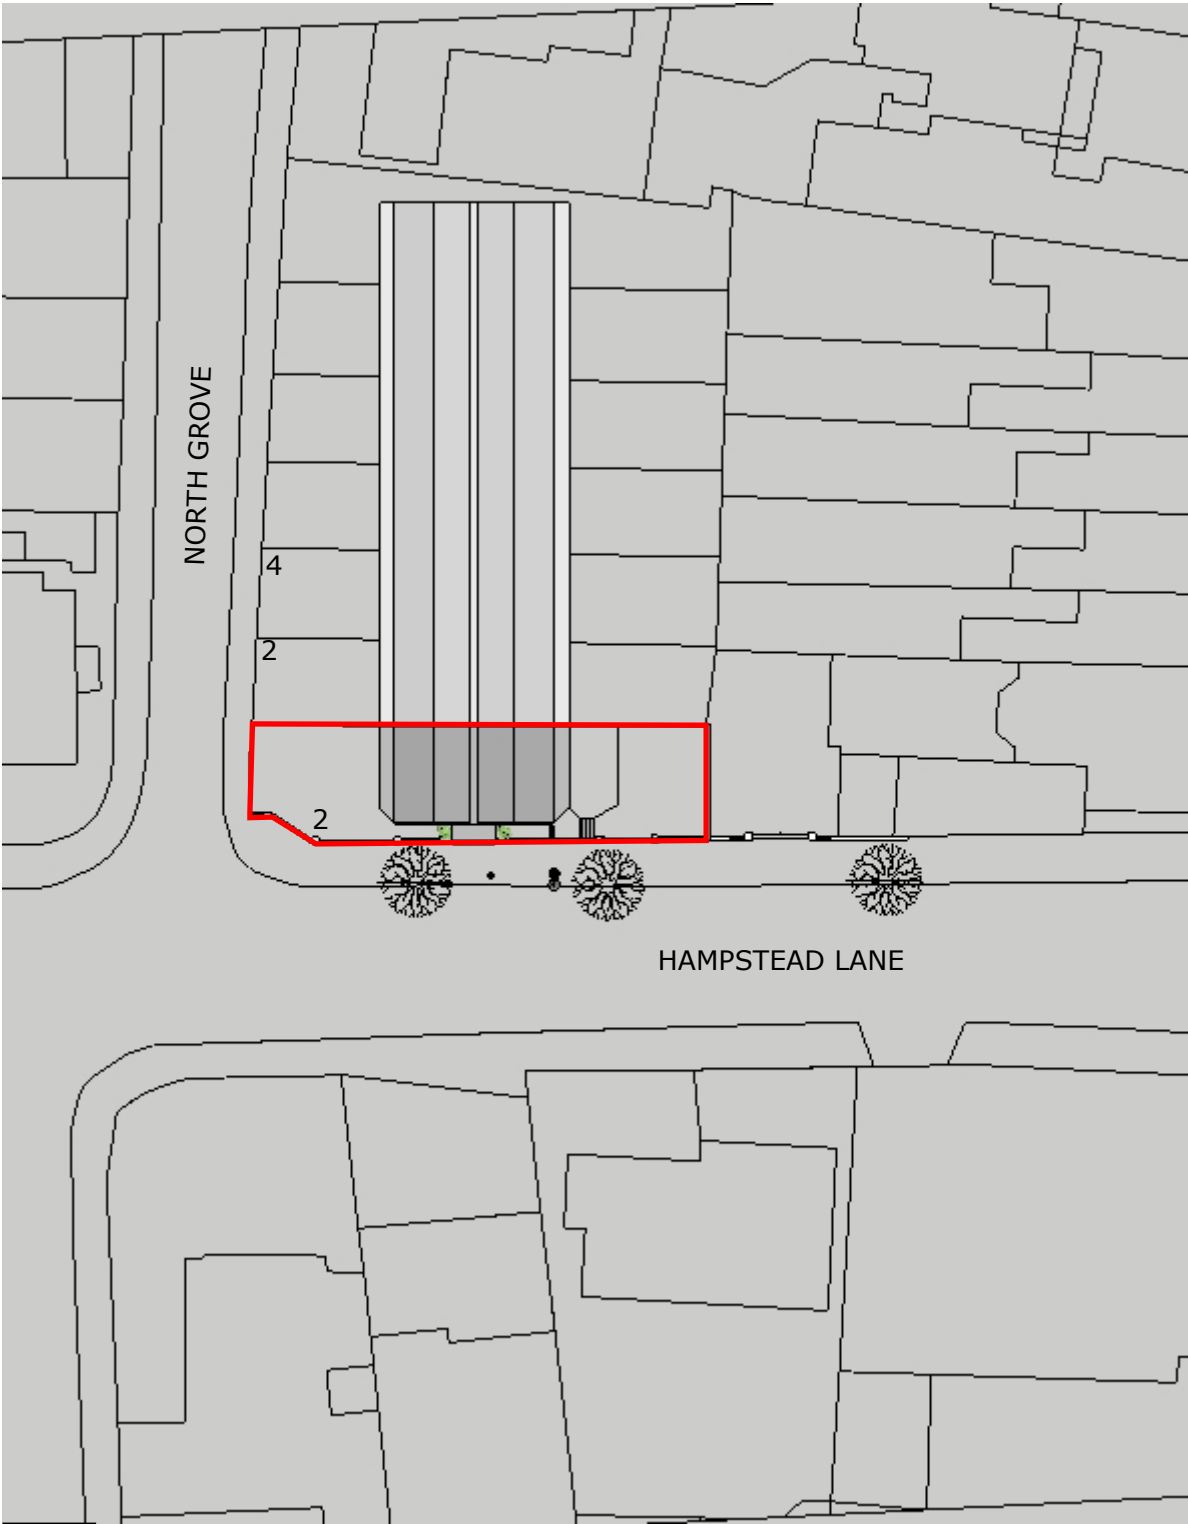



BLOCK PLAN (1:500)

SCALE BAR 1:200

 



SCALE BAR 1:500

 

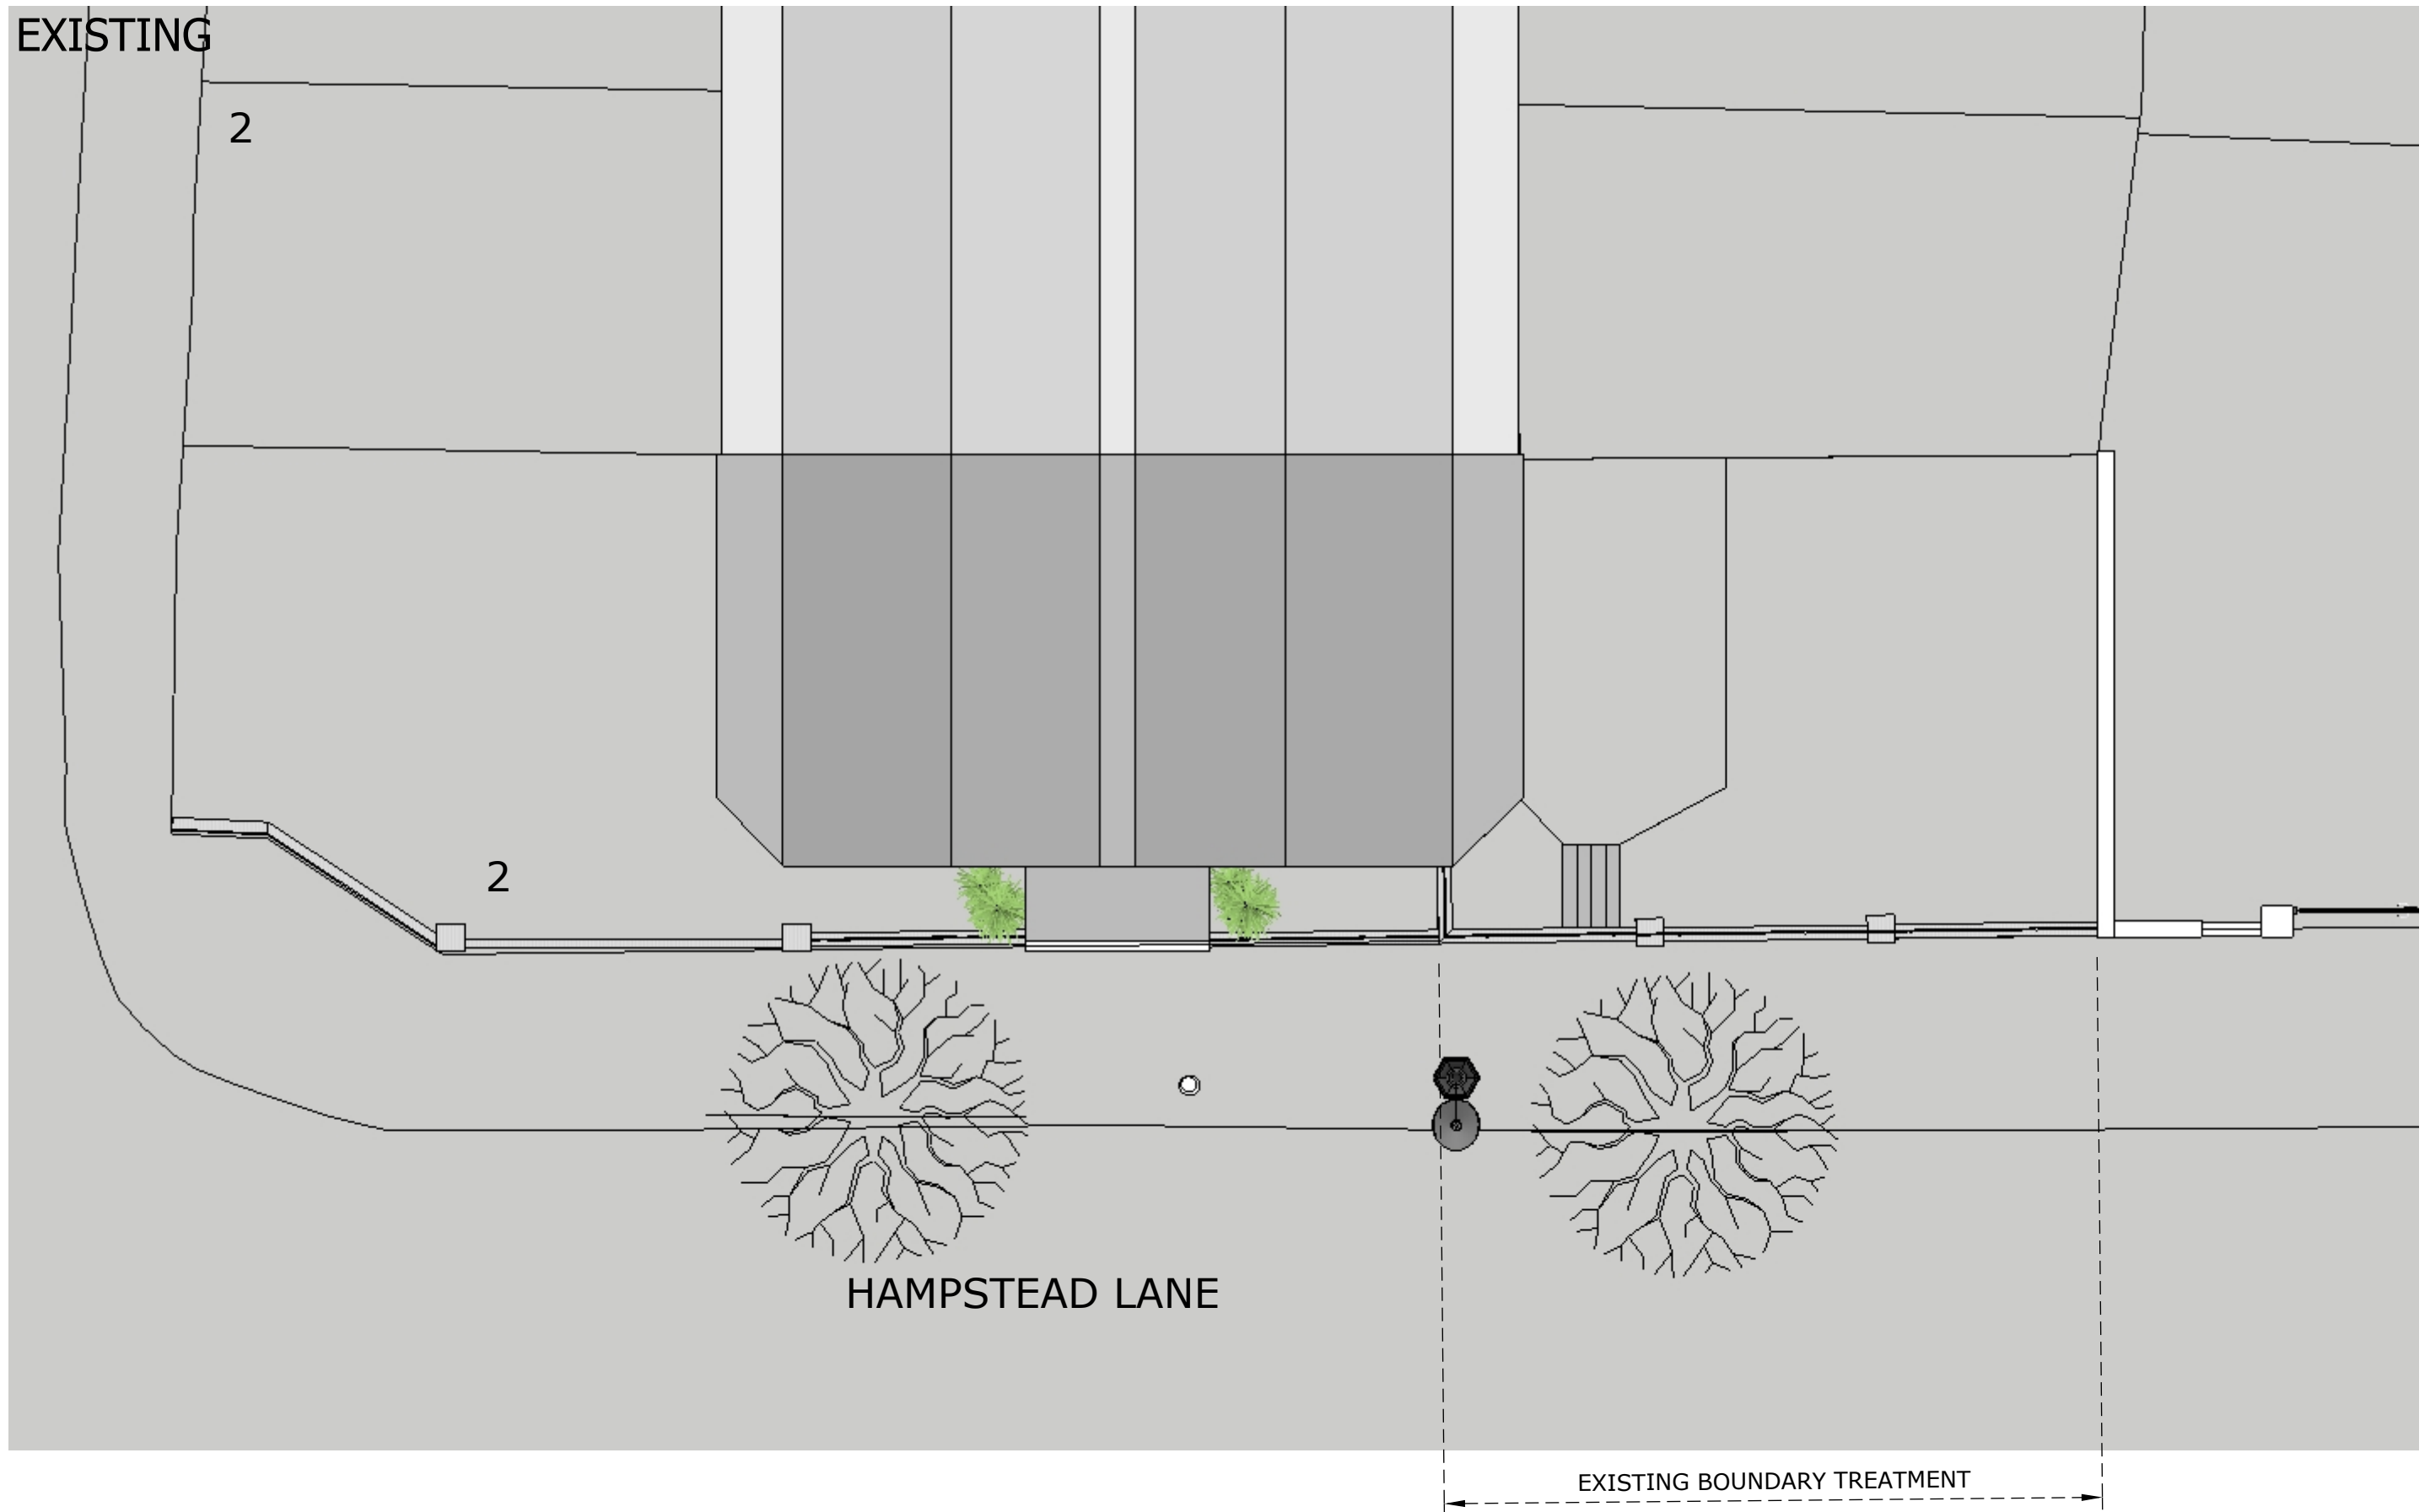

ROOF PLAN

SCALE BAR 1:100

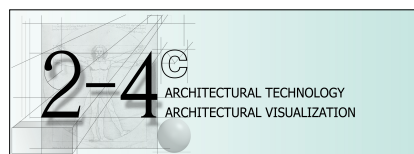 

2-4c Jubilee House, 3 The Drive, Brentwood, Essex, CM13 3FR

Tel: 01277 725252
Email: info@2-4c.co.uk

Web: <http://2-4c.co.uk>

IF THIS LINE ABOVE MEASURES 100mm THE DRAWING IS SCALED AS SHOWN

DO NOT SCALE FROM THIS DRAWING. ALL DIMENSIONS & LEVELS TO BE CHECKED ON SITE PRIOR TO THE COMMENCEMENT OF ANY WORK. CHECK THAT THIS DRAWING IS THE LATEST REVISION. REFER ANY DISCREPANCY TO 2-4c. IF IN DOUBT ASK. ALL DIMENSIONS ARE IN MILLIMETRES. © THIS DRAWING IS COPYRIGHT.

PROJECT ADDRESS

2 HAMPSTEAD LANE LONDON N6 4SB

DESCRIPTION

ROOF PLAN

SCALE

1:100@A3

DATE

Mar, 26

JOB NO.

26-732

DWG. NO. REV. NO.

02 .

PROJECT DESCRIPTION

PROPOSED BOUNDARY TREATMENT

CLIENT

Mr Gary Laurence

DRAWN BY

OB

CHECKED BY

SH

EXISTING




FRONT ELEVATION (SOUTH)



SIDE ELEVATION (EAST)


SCALE BAR 1:100

 

PROJECT DESCRIPTION	CLIENT	DRAWN BY	CHECKED BY
PROPOSED BOUNDARY TREATMENT	Mr Gary Laurence	OB	SH

PROPOSED BOUNDARY TREATMENT

EXISTING

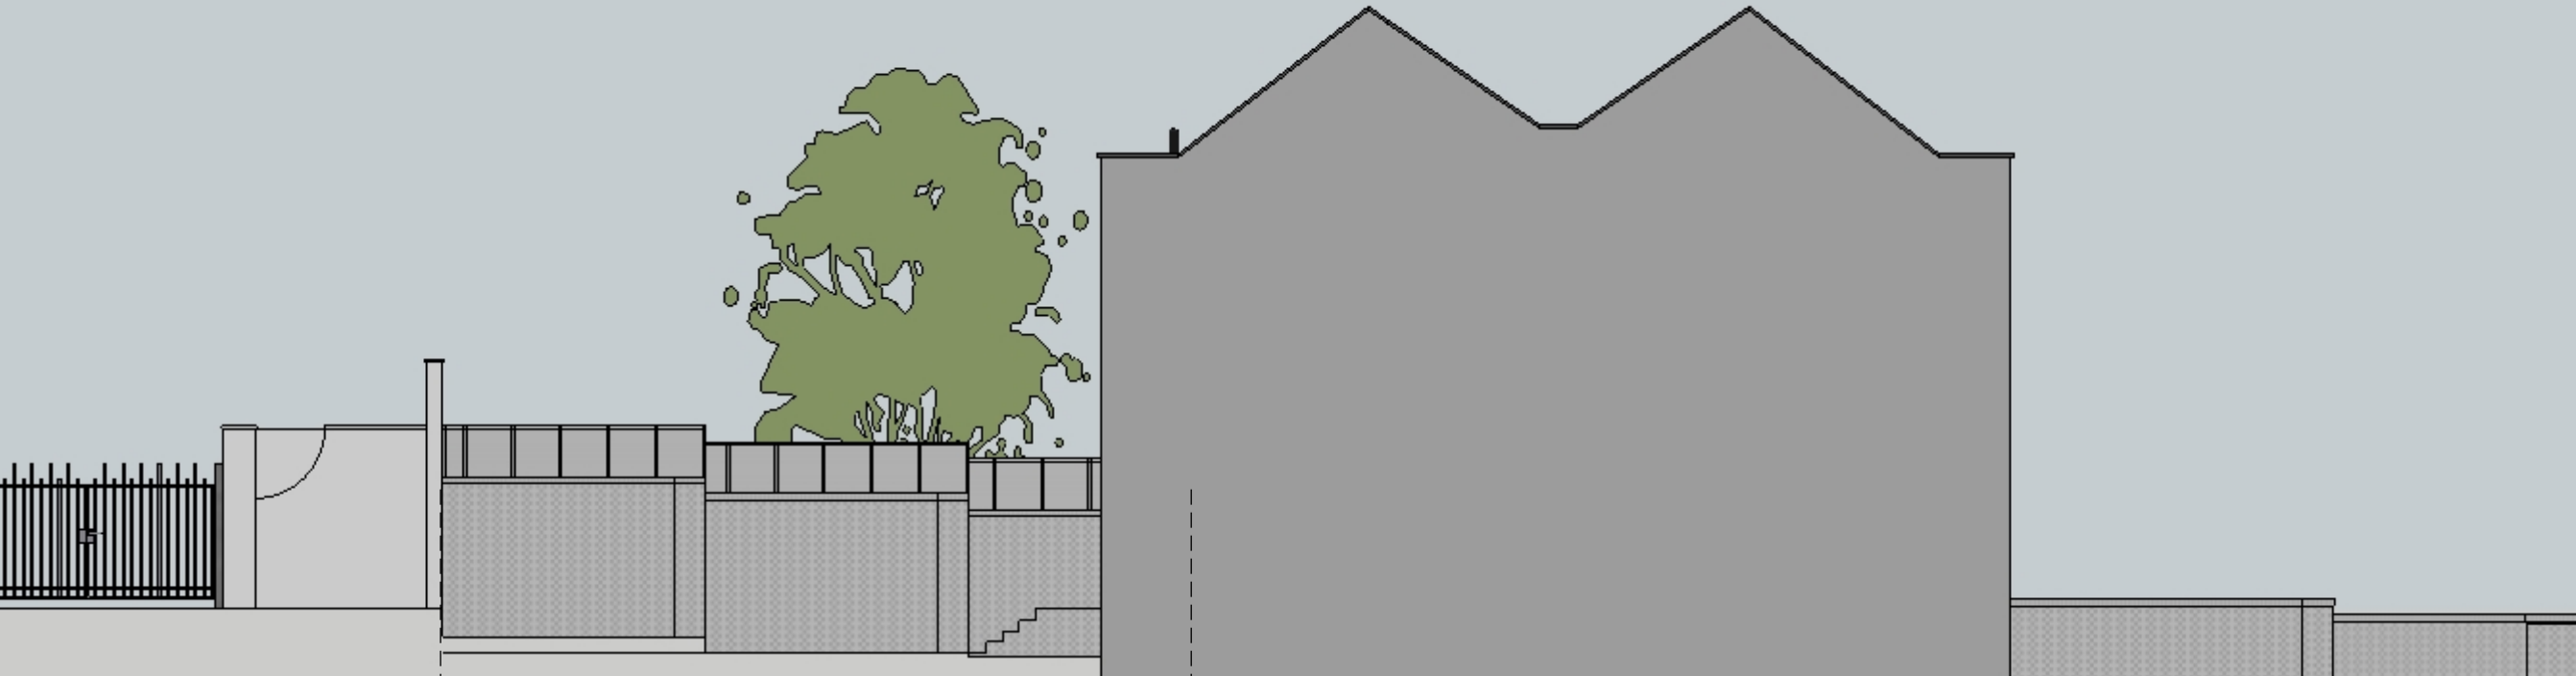


REAR ELEVATION (NORTH)



SIDE ELEVATION (WEST)

SCALE BAR 1:100

 





PROJECT DESCRIPTION	PROPOSED BOUNDARY TREATMENT	
	CLIENT	Mr Gary Laurence
DRAWN BY	OB	CHECKED BY
	SH	

 2-4c ARCHITECTURAL TECHNOLOGY ARCHITECTURAL VISUALIZATION	2-4c Jubilee House, 3 The Drive, Brentwood, Essex, CM13 3FR		IF THIS LINE ABOVE MEASURES 100mm THE DRAWING IS SCALED AS SHOWN DO NOT SCALE FROM THIS DRAWING. ALL DIMENSIONS & LEVELS TO BE CHECKED ON SITE PRIOR TO THE COMMENCEMENT OF ANY WORK. CHECK THAT THIS DRAWINGS IS THE LATEST REVISION. REFER ANY DISCREPANCY TO 2-4c. IF IN DOUBT ASK. ALL DIMENSIONS ARE IN MILLIMETRES. © THIS DRAWING IS COPYRIGHT.		PROJECT ADDRESS 2 HAMPSTEAD LANE LONDON N6 4SB DESCRIPTION FRONT ELEVATION	SCALE 1:50@A3	JOB NO. 26-732
	Tel: 01277 725252 Email: info@2-4c.co.uk Web: http://2-4c.co.uk					DATE Mar, 26	DWG.NO. 05

EXISTING

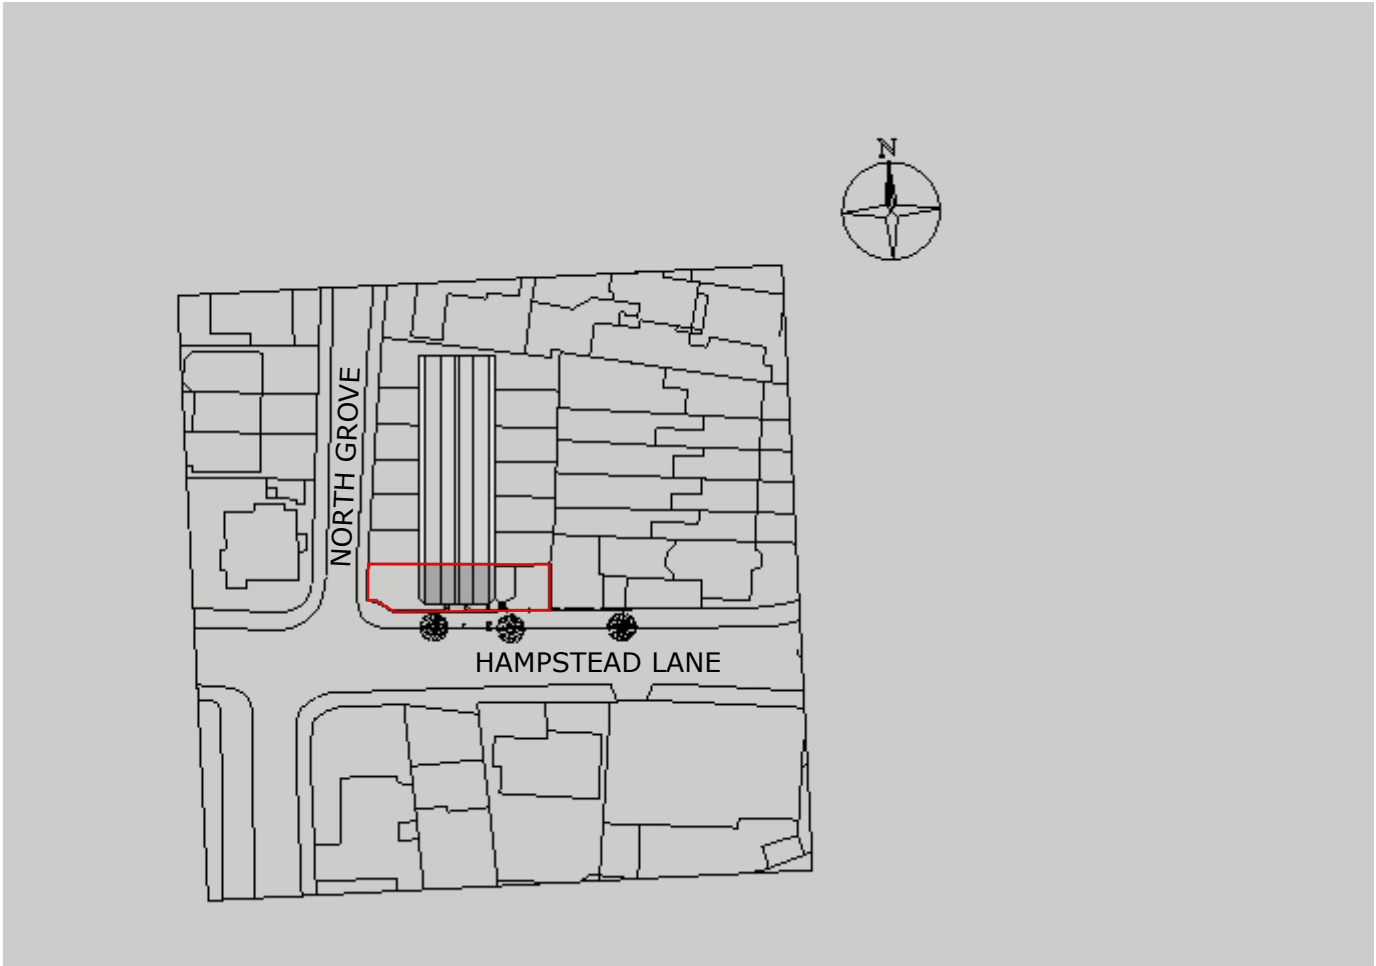

LOCATION PLAN

 


EXISTING




LOCATION PLAN

SCALE BAR 1:2500

 




SITE PLAN

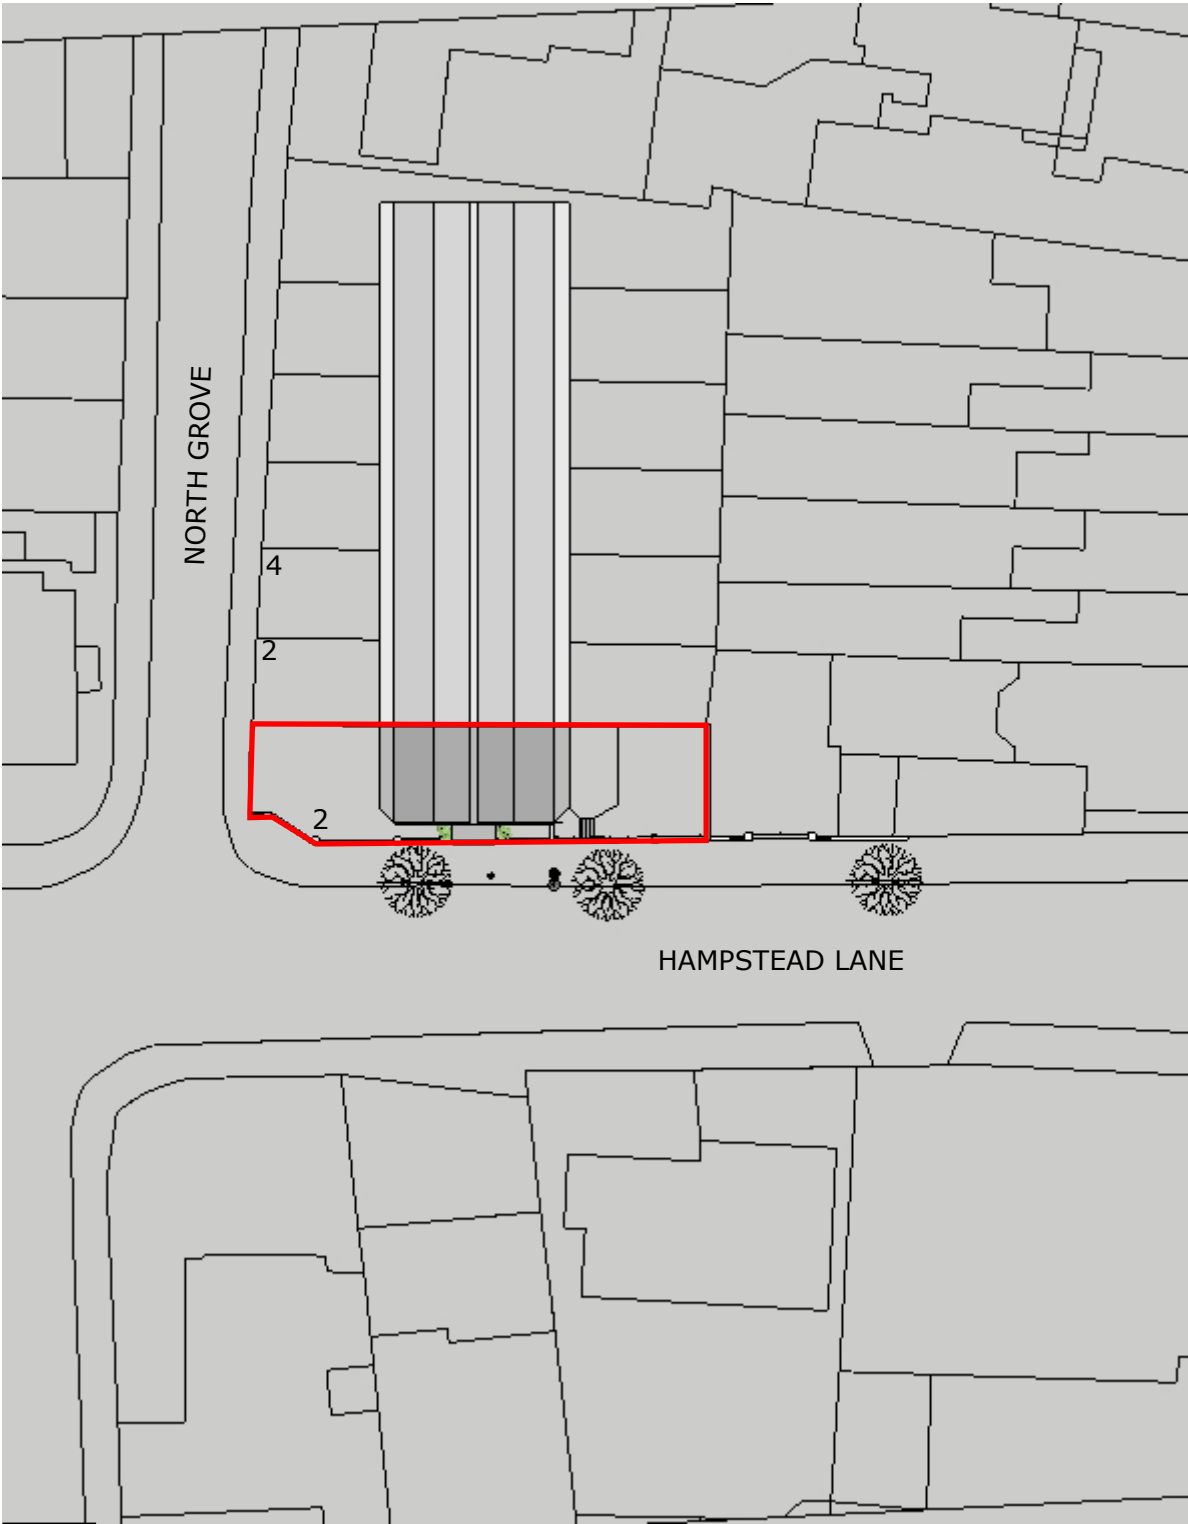



BLOCK PLAN (1:500)

SCALE BAR 1:200

 

SCALE BAR 1:500

 

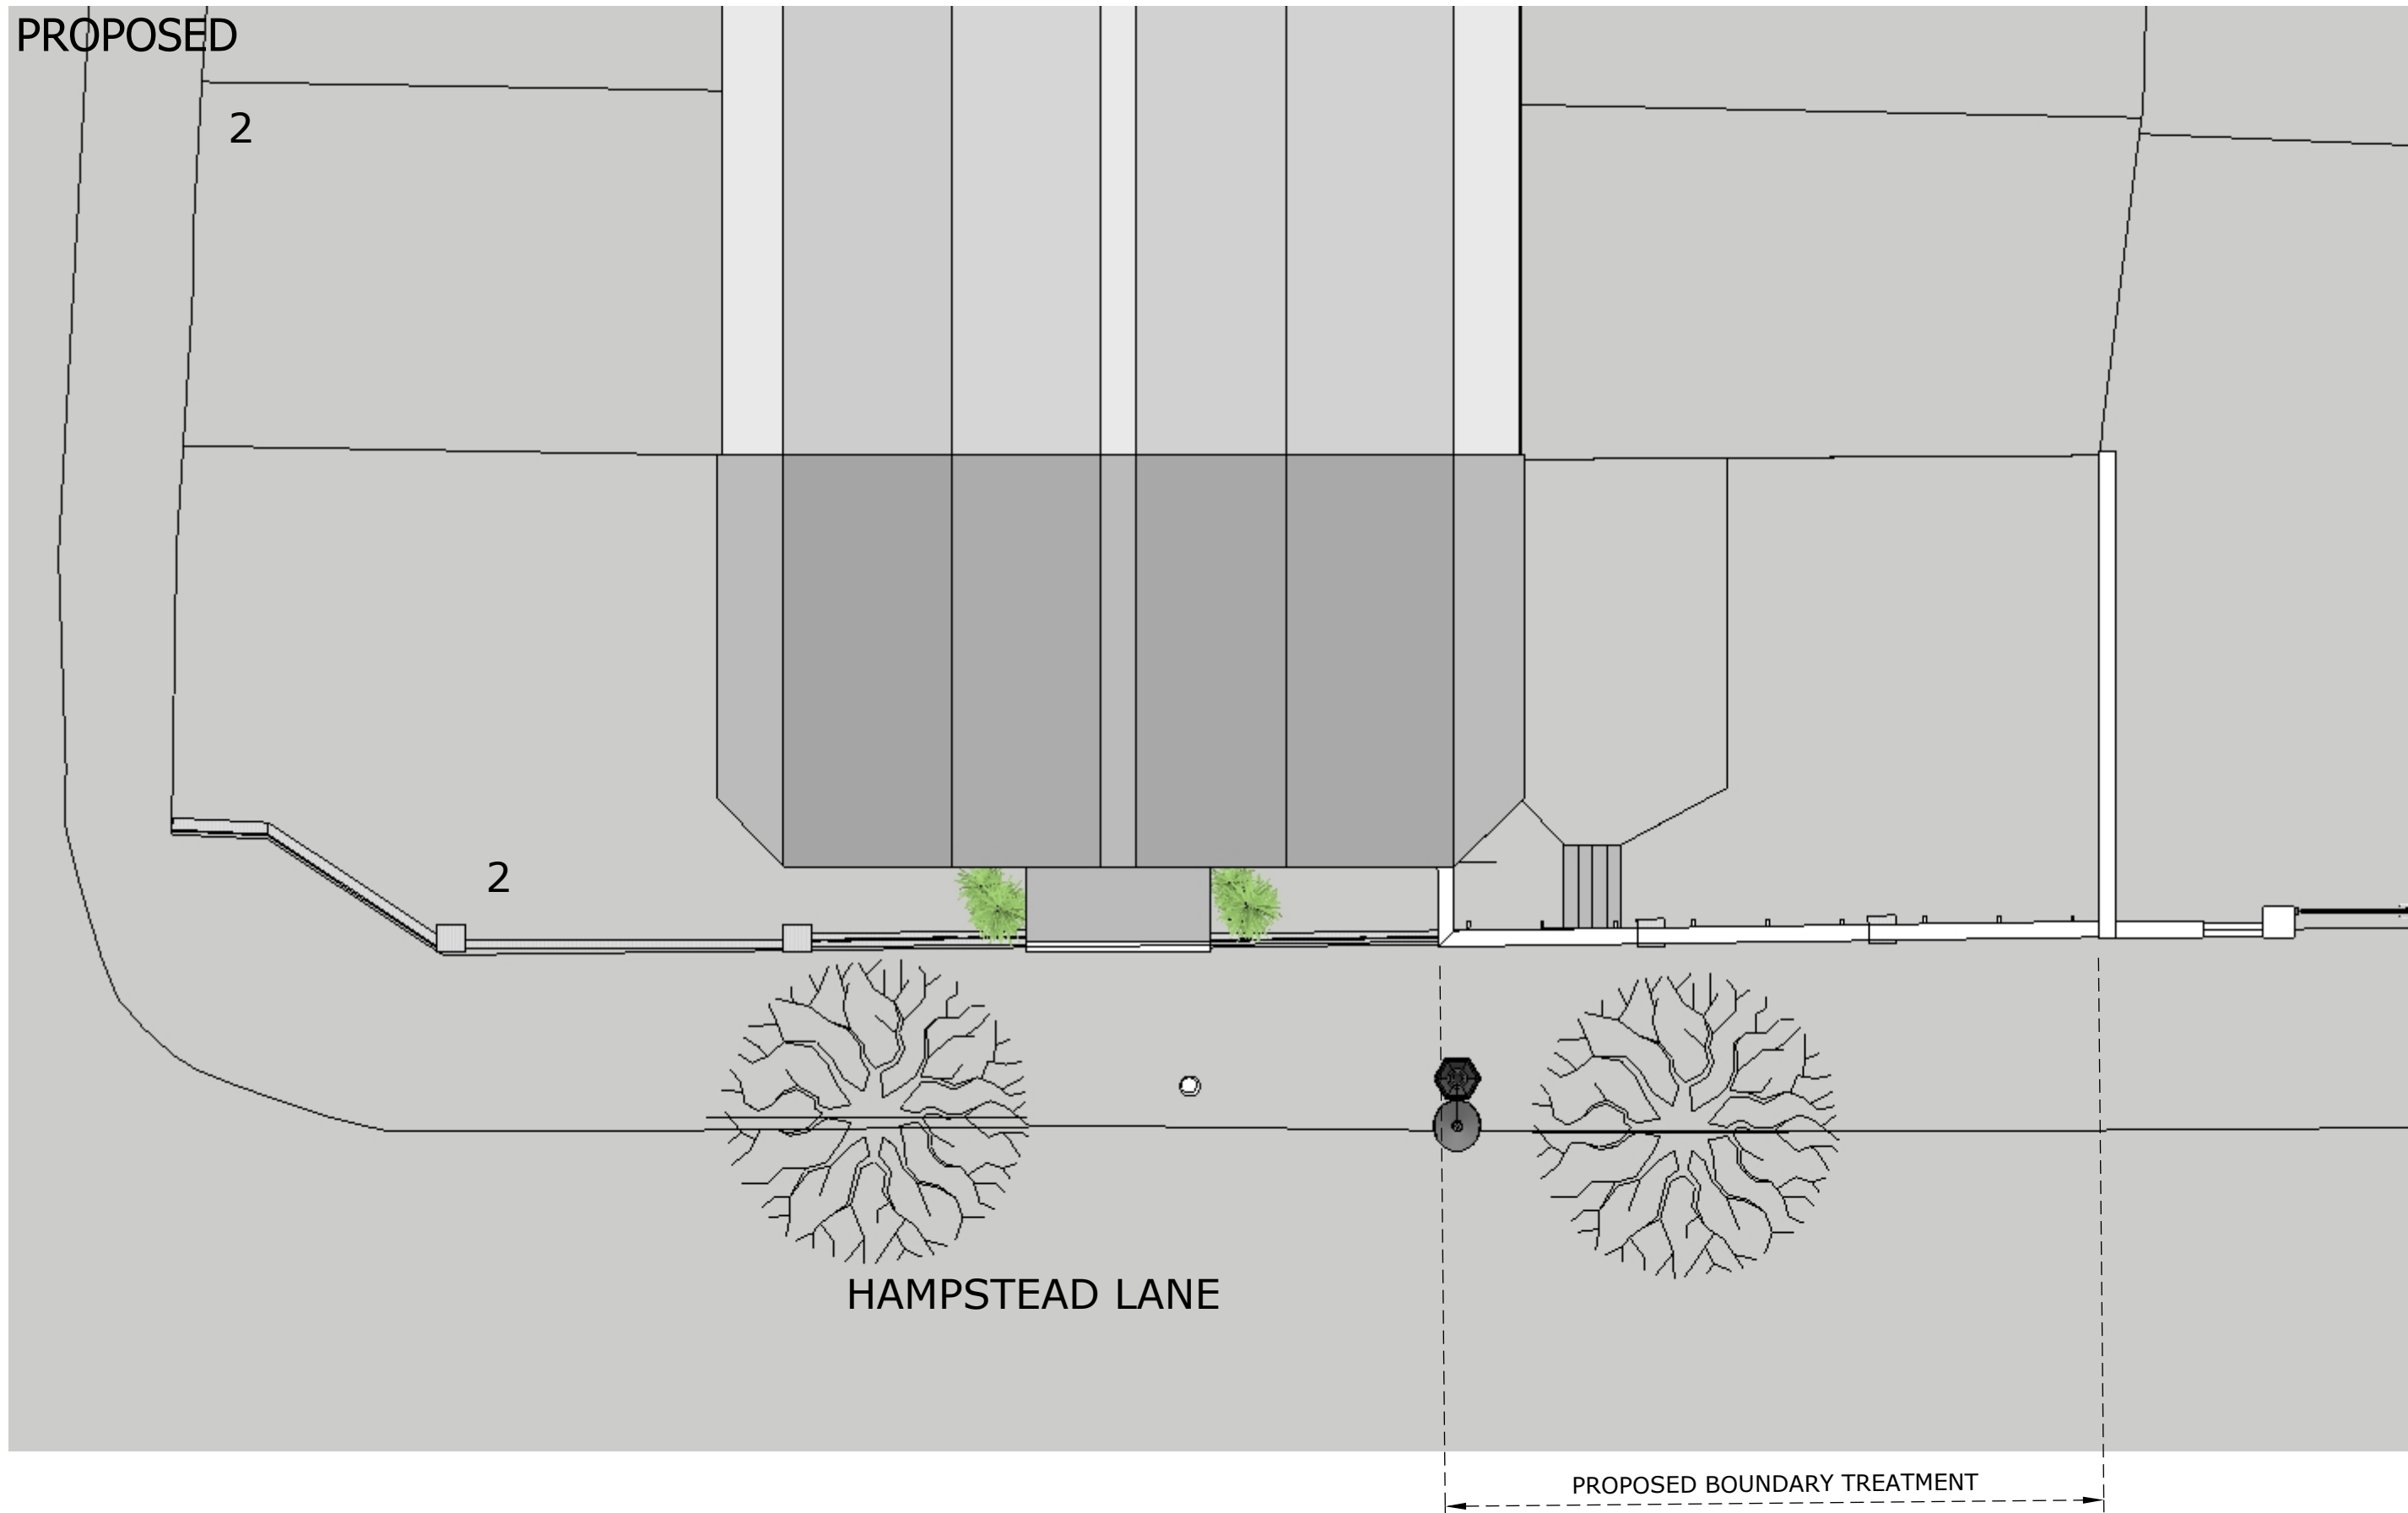

ROOF PLAN



 2-4c ARCHITECTURAL TECHNOLOGY ARCHITECTURAL VISUALIZATION	2-4c Jubilee House, 3 The Drive, Brentwood, Essex, CM13 3FR		IF THIS LINE ABOVE MEASURES 100mm THE DRAWING IS SCALED AS SHOWN		PROJECT ADDRESS		SCALE		JOB NO.	
	Tel: 01277 725252		DO NOT SCALE FROM THIS DRAWING. ALL DIMENSIONS & LEVELS TO BE CHECKED ON SITE PRIOR TO THE COMMENCEMENT OF ANY WORK. CHECK THAT THIS DRAWINGS IS THE LATEST REVISION. REFER ANY DISCREPANCY TO 2-4c. IF IN DOUBT ASK. ALL DIMENSIONS ARE IN MILLIMETRES. © THIS DRAWING IS COPYRIGHT.		2 HAMPSTEAD LANE LONDON N6 4SB		1:100@A3		26-732	
	Email: info@2-4c.co.uk				DESCRIPTION		DATE		DWG.NO. REV.NO.	
	Web:http://2-4c.co.uk				ROOF PLAN		Mar, 26		09 .	

PROJECT DESCRIPTION	CLIENT	CHECKED BY
	Mr Gary Laurence	SH
PROPOSED BOUNDARY TREATMENT	DRAWN BY	OB

PROPOSED


FRONT ELEVATION (SOUTH)

PROPOSED BOUNDARY TREATMENT

SCALE BAR 1:100

0m 5m 10m 20m

PROPOSED

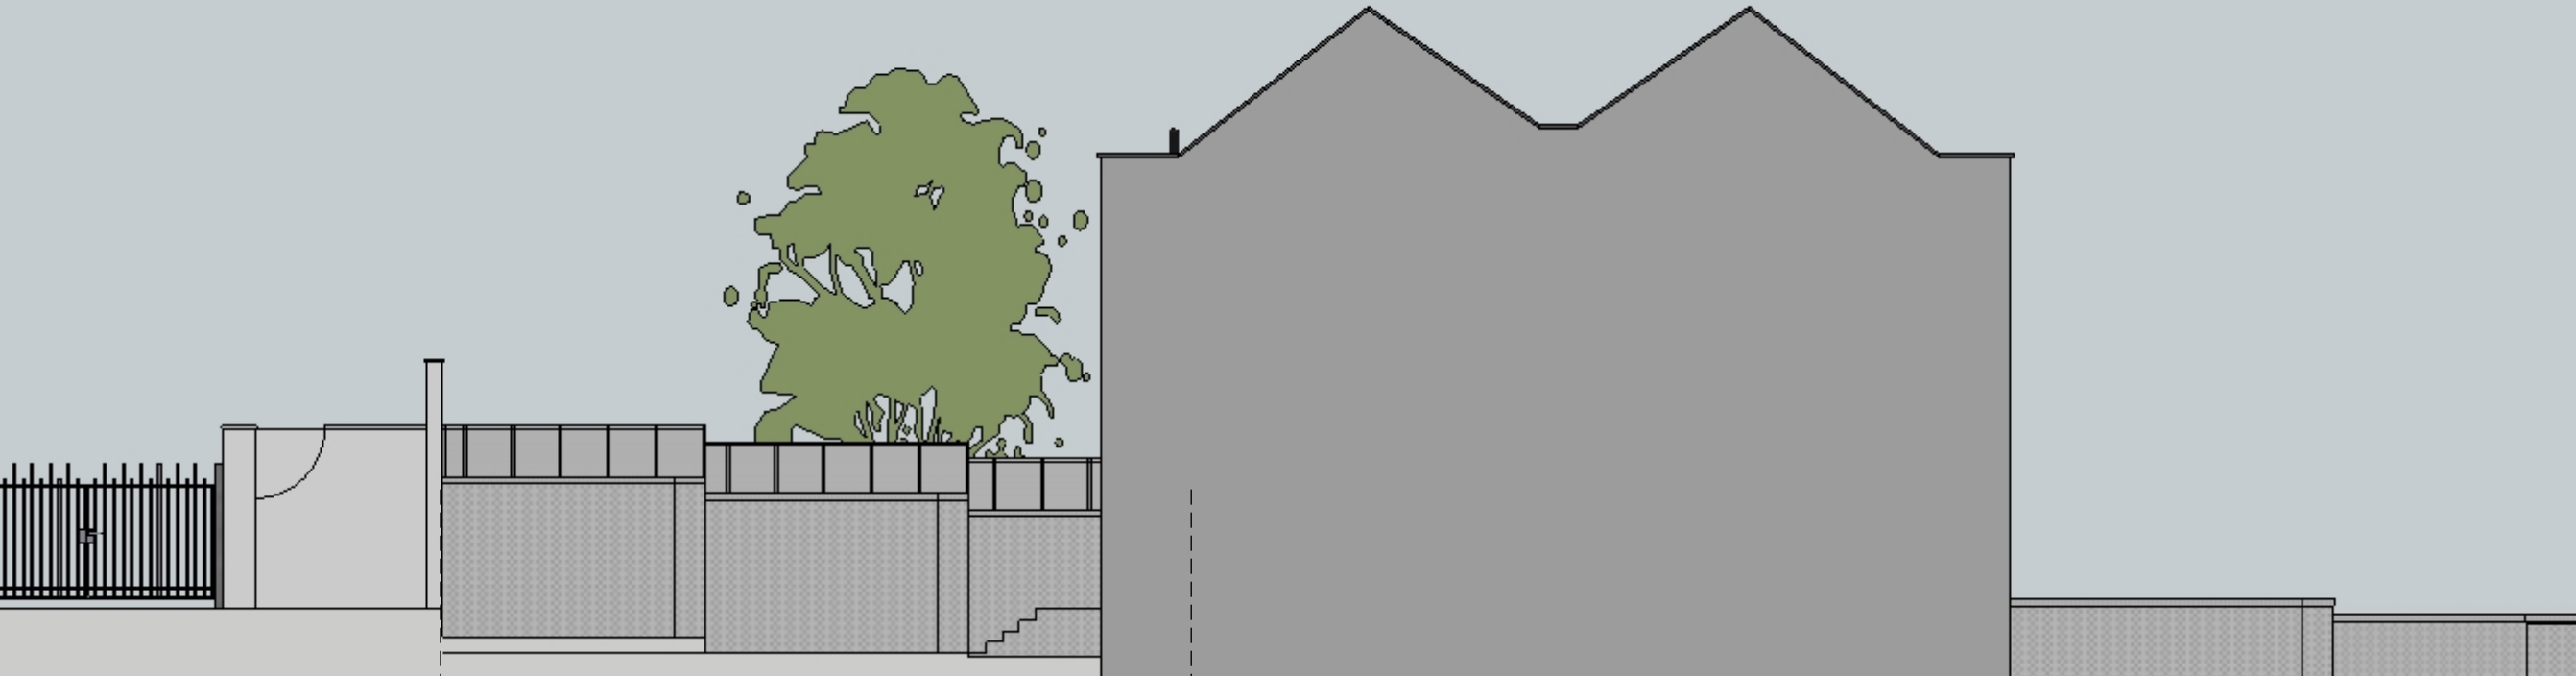


REAR ELEVATION (NORTH)




SIDE ELEVATION (WEST)

SCALE BAR 1:100

 


PROPOSED

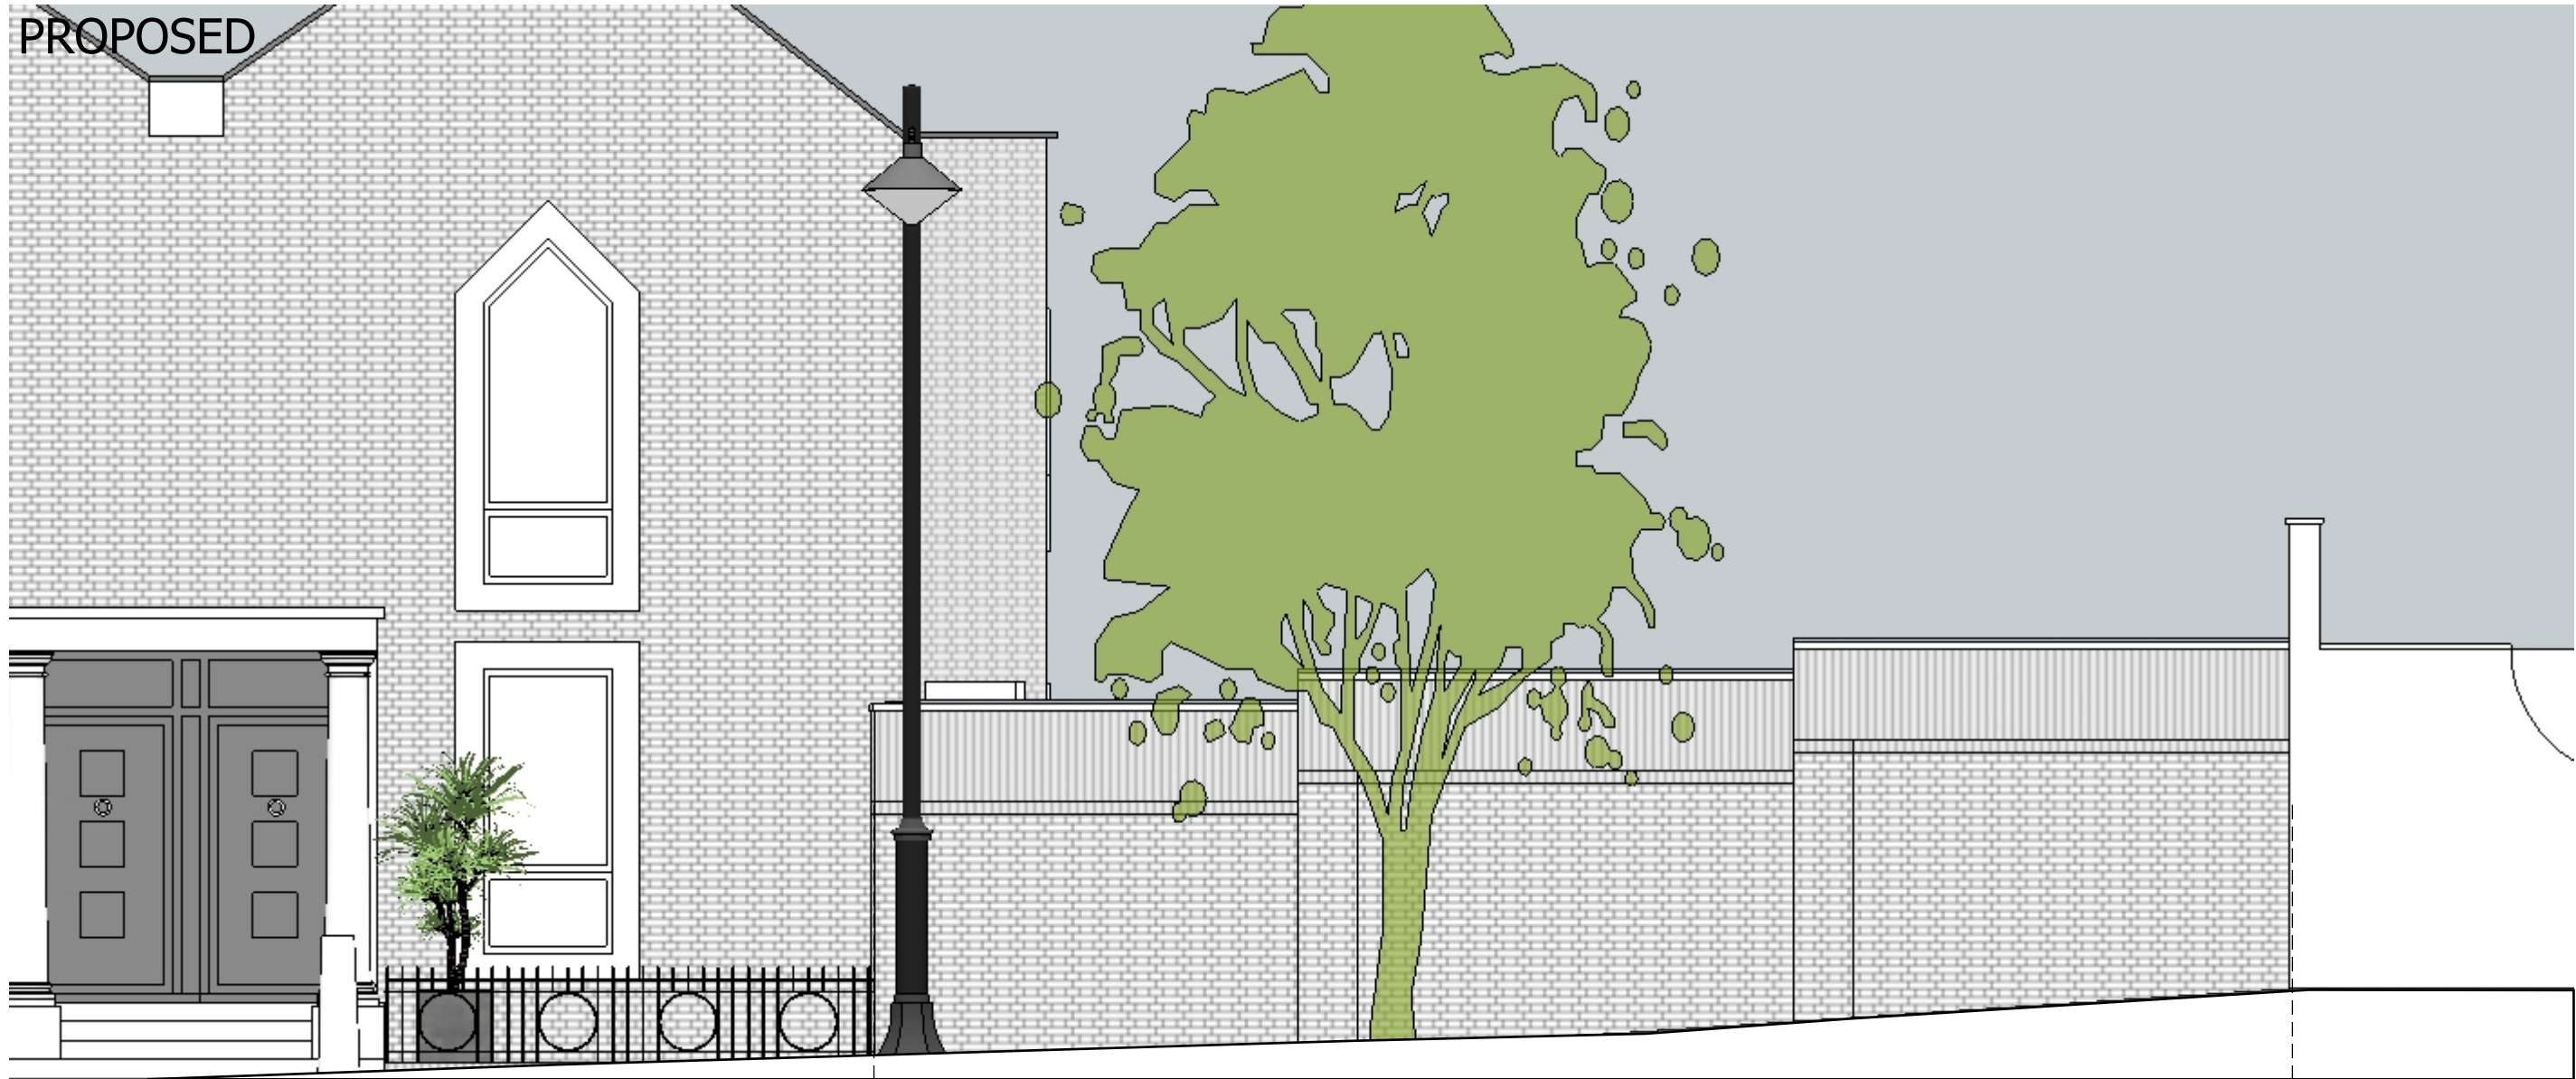


PROPOSED BOUNDARY TREATMENT


SCALE BAR 1:50

 

PROPOSED

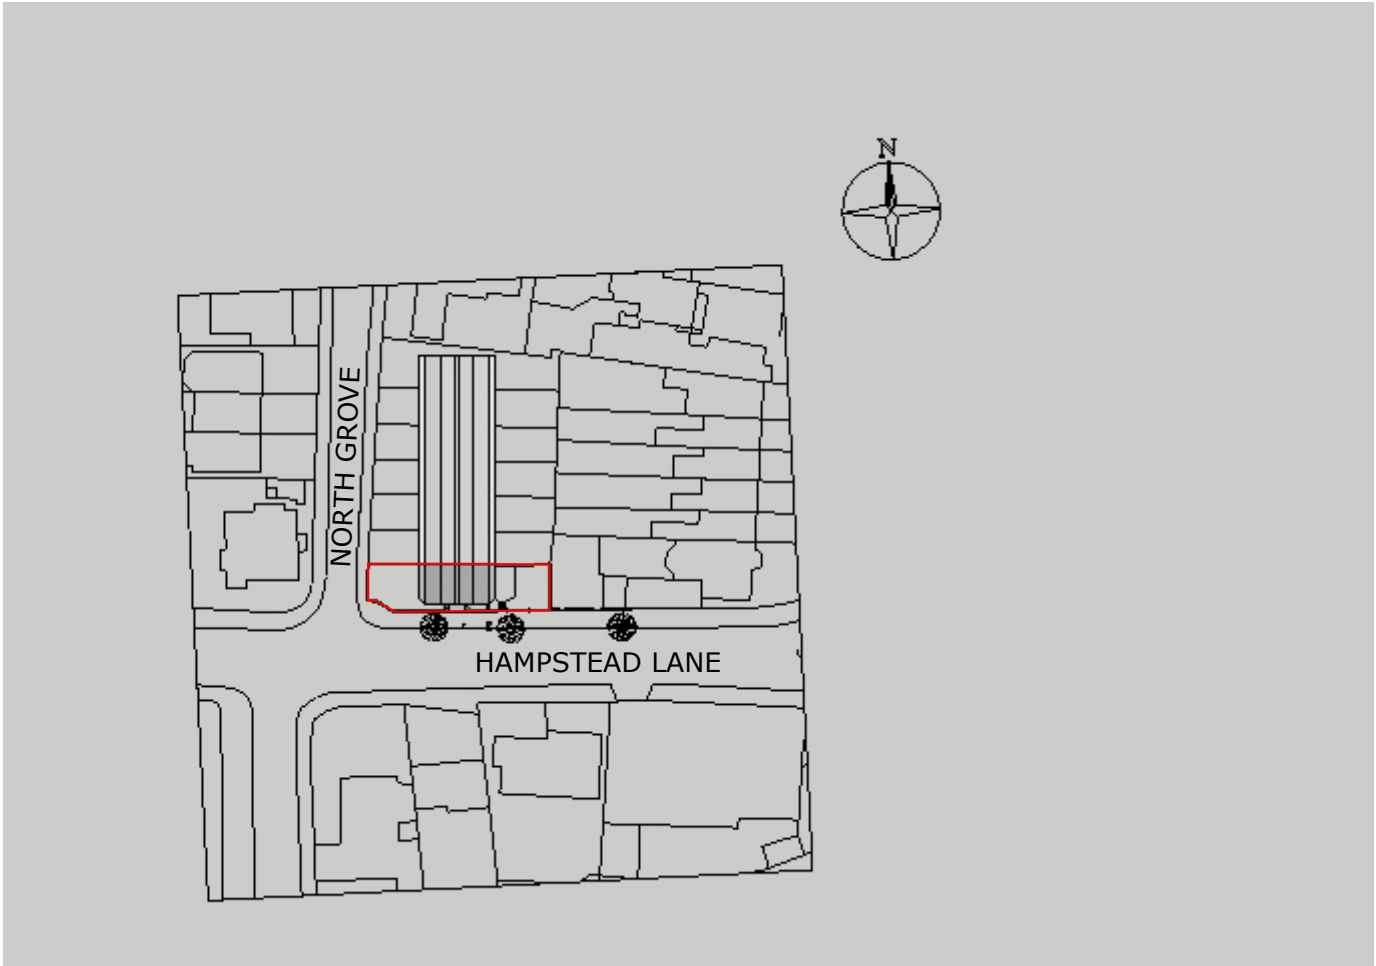


LOCATION PLAN

 

PROPOSED



LOCATION PLAN

 

PLANNING DESIGN & ACCESS STATEMENT

THE DETAILS SHOW IN THESE DRAWINGS SHOW AN ALTERNATIVE BOUNDARY TREATMENT TO THE EXISTING WHICH COMPRISES OF A SOLID MASONARY WALL 215mm WIDE AND AROUND 2000mm HIGH WALL WITH A LAPPED FEN PANEL INSTALLED FOLLOWING SECURITY ISSUES.
THE PROPOSED TREATMENT IS TO REPLACE THE LAPPED FENCE PANEL WITH A CLOSE BORED FENCE PANEL IN DARK BROWN COLOUR.
ACCESS IS UNALTERD AS PART OF THESE PROPOSALS

2-4 ARCHITECTURAL TECHNOLOGY ARCHITECTURAL VISUALIZATION	2-4c Jubilee House, 3 The Drive, Brentwood, Essex, CM13 3FR		IF THIS LINE ABOVE MEASURES 100mm THE DRAWING IS SCALED AS SHOWN		PROJECT ADDRESS		SCALE		JOB NO.	
			DO NOT SCALE FROM THIS DRAWING. ALL DIMENSIONS & LEVELS TO BE CHECKED ON SITE PRIOR TO THE COMMENCEMENT OF ANY WORK. CHECK THAT THIS DRAWINGS IS THE LATEST REVISION. REFER ANY DISCREPANCY TO 2-4c. IF IN DOUBT ASK. ALL DIMENSIONS ARE IN MILLIMETRES. © THIS DRAWING IS COPYRIGHT.		2 HAMPSTEAD LANE LONDON N6 4SB		NTS@A3		26-732	
					DESCRIPTION		DATE		DWG.NO. REV.NO.	
Tel: 01277 725252 Email: info@2-4c.co.uk Web:http://2-4c.co.uk					STATEMENT		Mar, 26		15 .	

PROJECT DESCRIPTION	PROPOSED BOUNDARY TREATMENT		CLIENT Mr Gary Laurence	DRAWN BY SH	CHECKED BY SH