




FRONT ELEVATION (SOUTH EAST FACING)
EXISTING ELEVATION 1-1




SIDE ELEVATION (NORTH EAST FACING)
EXISTING ELEVATION 2-2



REAR ELEVATION (NORTH WEST FACING)
EXISTING ELEVATION 3-3

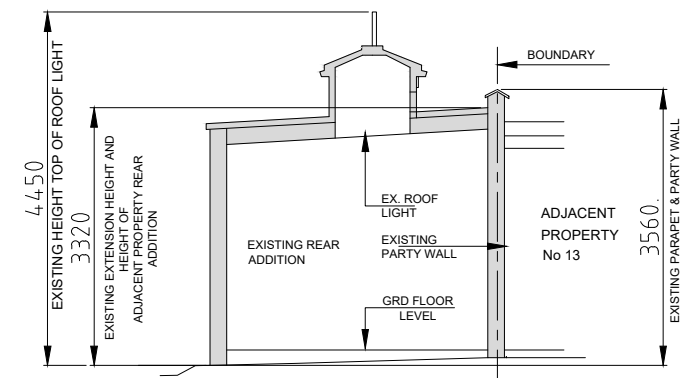

SECTION A-A
EXISTING SECTION
THRO EXISTING REAR ADDITION

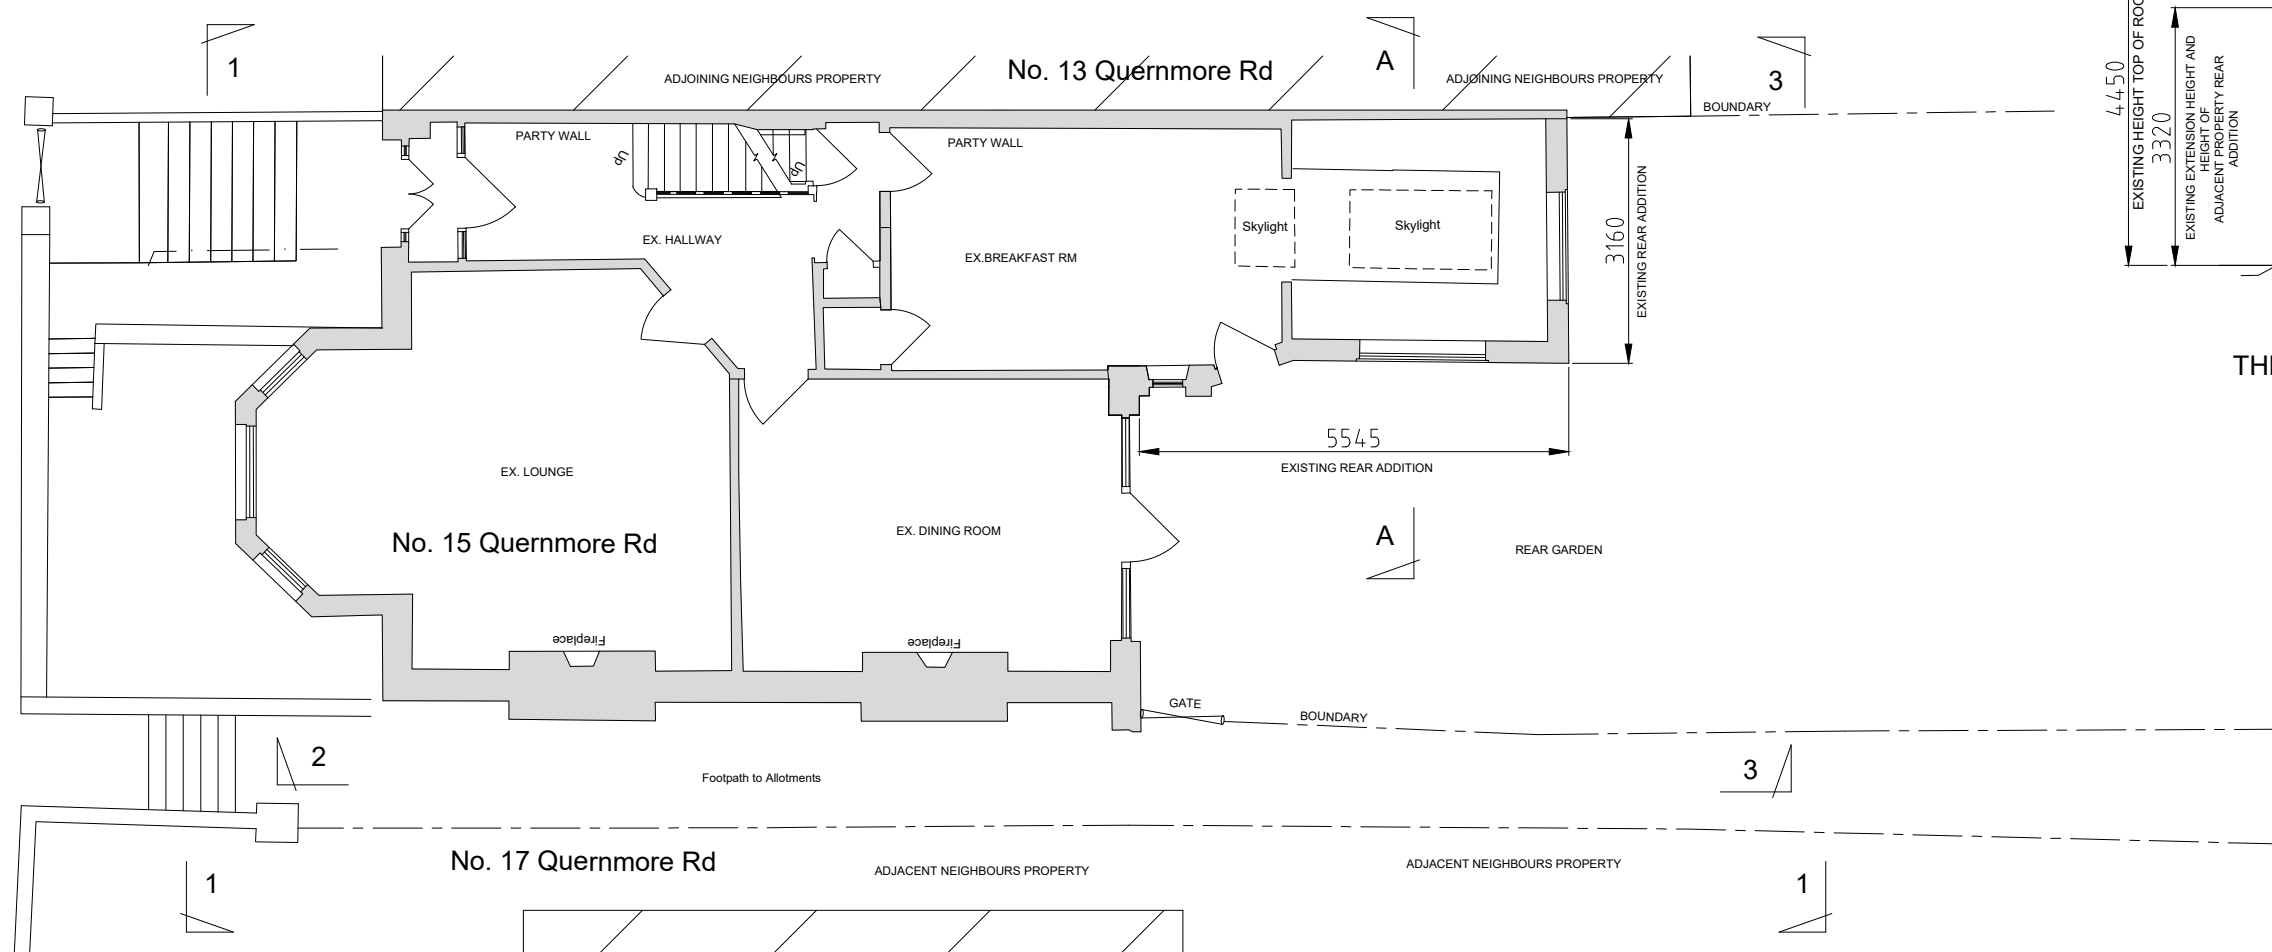

EXISTING GROUND FLOOR PLAN

FOR PLANNING APPROVAL

P1	FOR PLANNING	06-03-26
Rev.	Description	By Date
H A HEARD ASSOCIATES STRUCTURAL ENGINEERS Saxon House 27 Duke St. Chelmsford CM1 1HT Tel - 07779 552 005		
Client CATHERINE & DAVID COSGROVE		
Project 15 QUERNMORE RD HARINGEY LONDON N4 4QT		
Drawing Title EXISTING FLOOR PLANS SECTION AND ELEVATIONS		
Drawn	JH / SH	Checked SH
Scale	1:100 @ A3	Date FEBRUARY 2026
Drawing No	2542 - 03	Rev P1

A3