





FRONT ELEVATION (SOUTH EAST FACING)
ELEVATION 1-1 (REMAINS UNCHANGED)




SIDE ELEVATION (NORTH EAST FACING)
ELEVATION 2-2 (REMAINS UNCHANGED)

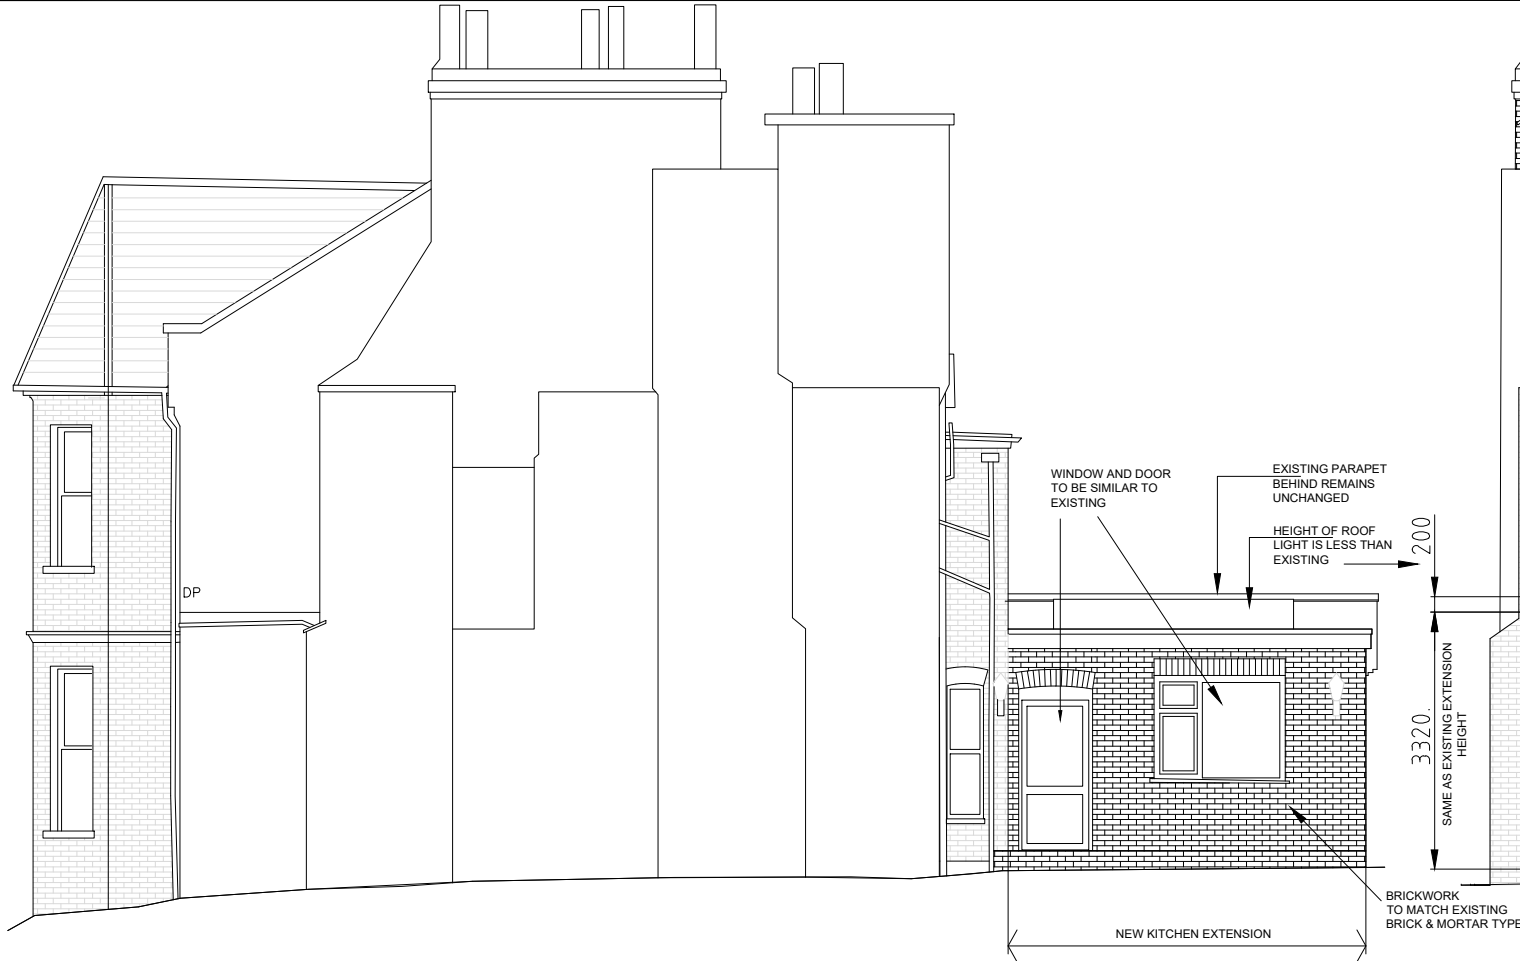

REAR ELEVATION (NORTH WEST FACING)
ELEVATION 3-3

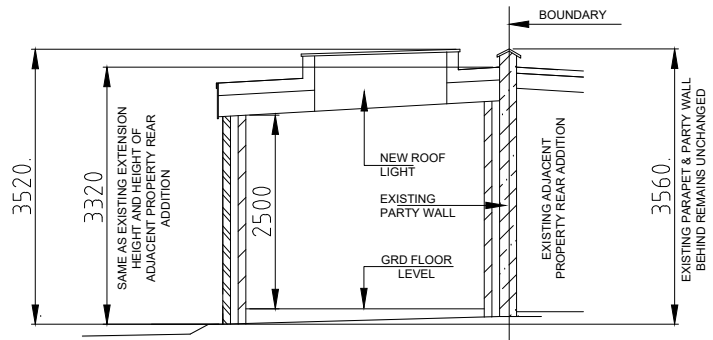

SECTION A-A
PROPOSED SECTION
THRO NEW EXTENSION

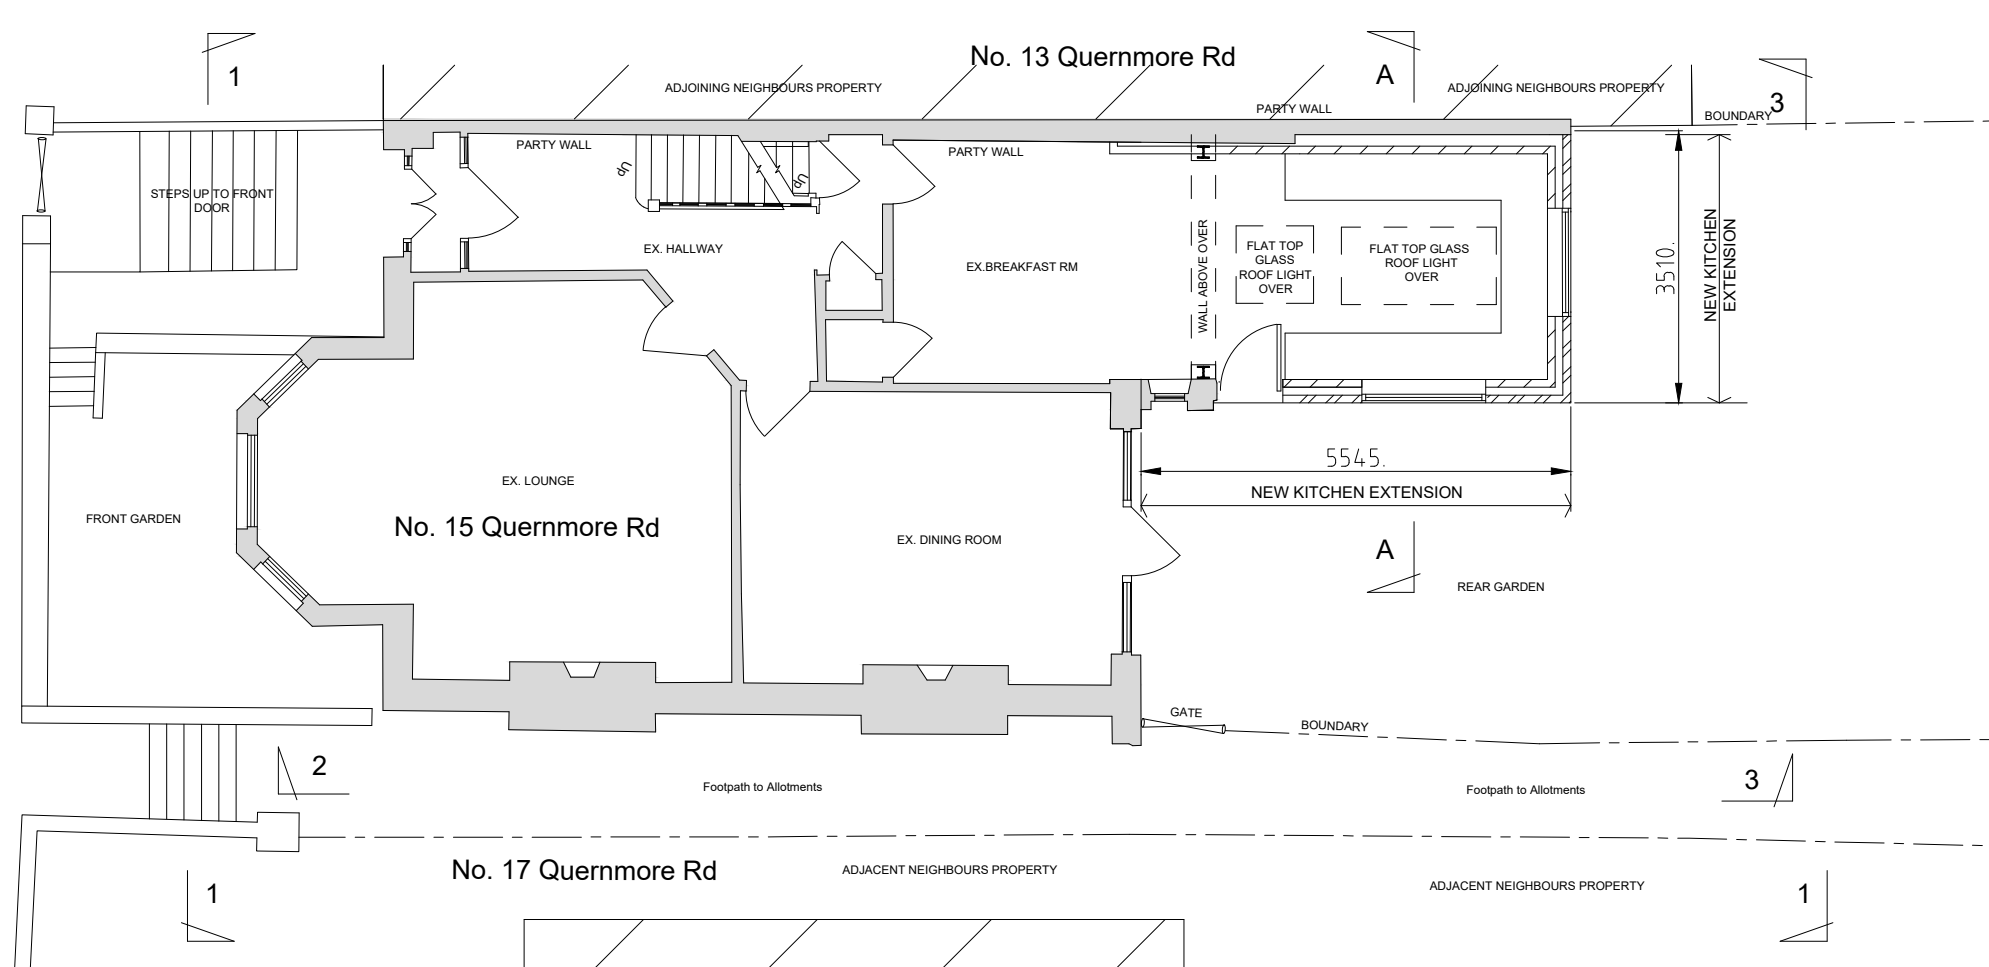

PROPOSED GROUND FLOOR PLAN
NO CHANGES TO UPPER FLOOR PLANS

P1 FOR PLANNING		06-03-26	
Rev.	Description	By	Date
HEARD ASSOCIATES STRUCTURAL ENGINEERS Saxon House 27 Duke St. Chelmsford CM1 1HT Tel - 07779 552 005			
Client CATHERINE & DAVID COSGROVE			
Project 15 QUERNMORE RD HARINGEY LONDON N4 4QT			
Drawing Title PROPOSED FLOOR PLANS & ELEVATIONS			
Drawn JH / SH	Checked SH		
Scale 1:100 @ A3	Date FEBRUARY 2026		
Drawing No	2542 - 04		Rev P1