




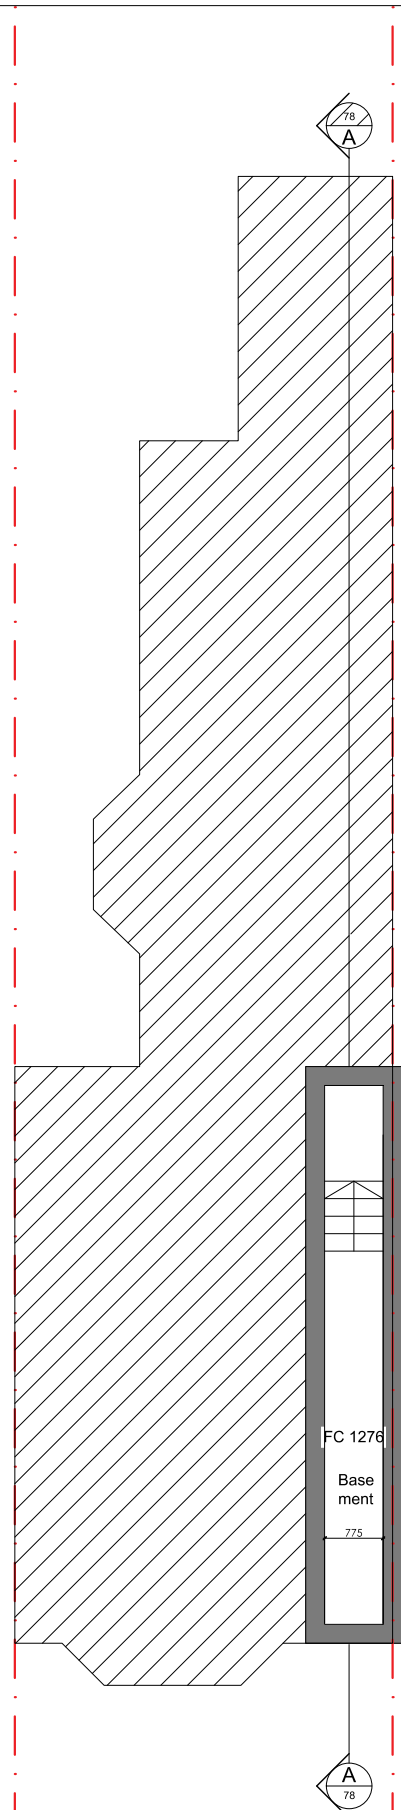


Proposed Basement Plan (As Existing)

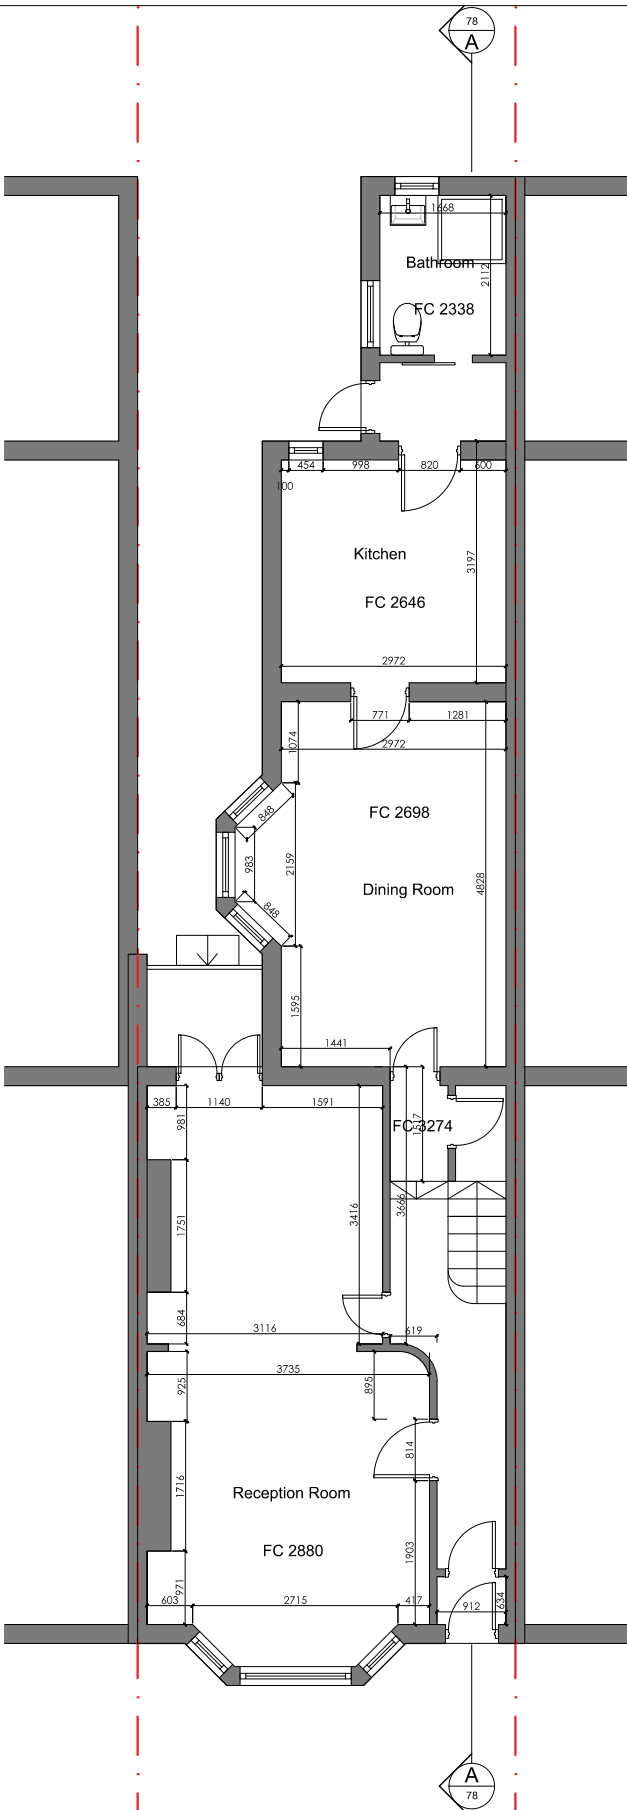

Proposed Ground Floor Plan (As Existing)

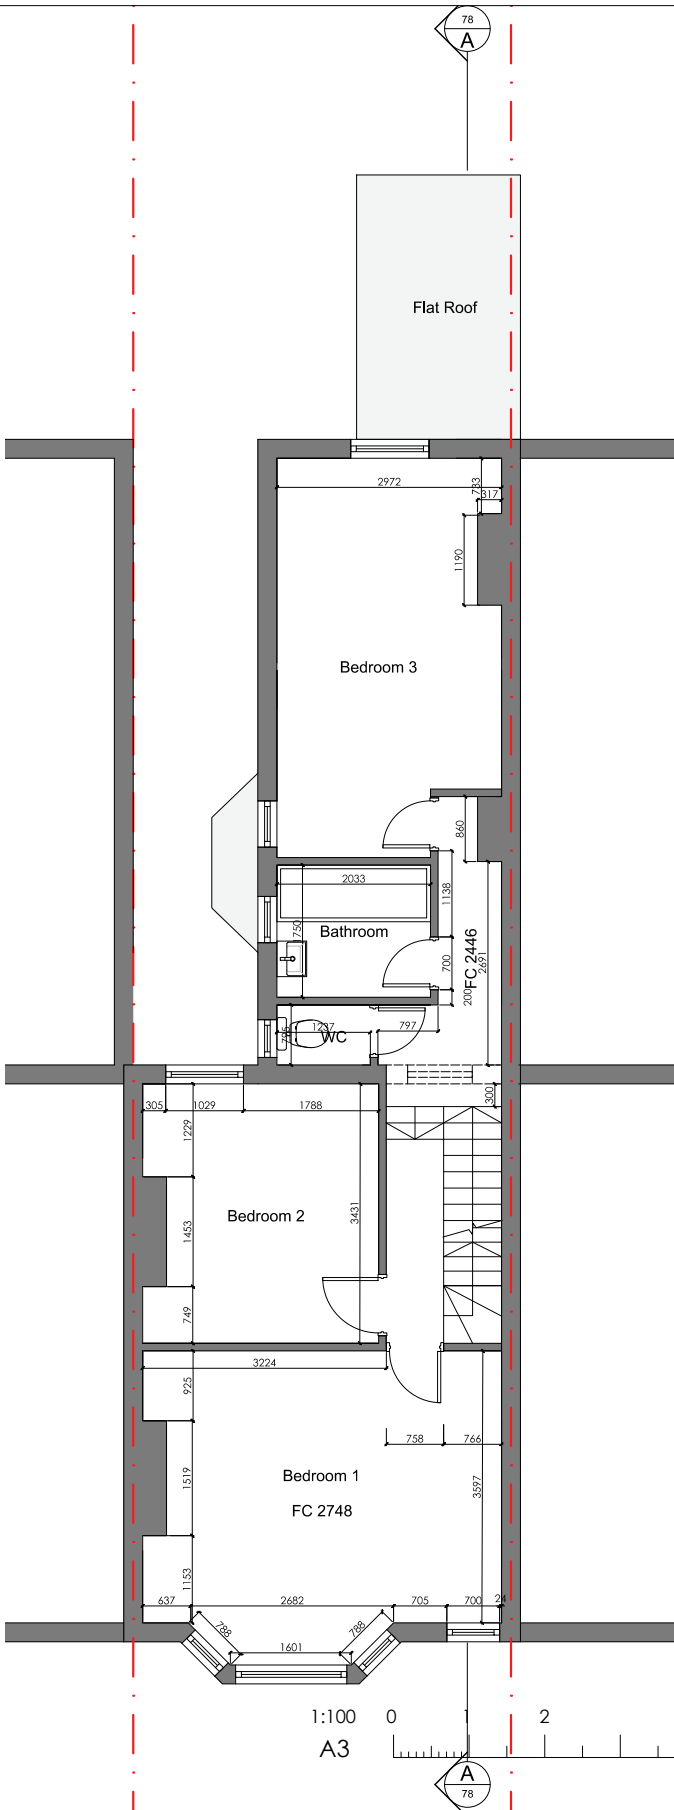

Proposed First Floor Plan

 

06	General Notes
	1 This drawing is prepared solely for design and planning submission purposes. It is not intended or suitable for either Building Regulations or Construction purposes and should not be used for such.
	2 Setting-out is based on outline survey only. All dimensions to be checked on site prior to construction/ordering
	3 Unless shown otherwise all dimensions are to structural surfaces and are in mm.
	4 Unless shown refer to internal door schedule for door size. Door opening to be set out to give full specified architrave either side.
	5 Refer to drawing number.
	6 Any discrepancies between the Engineer's and Architect's drawings must be verified with the architect

Rev	Date	Description	By	Chkd

Client	Mr Leon Johnson
Site	70 Allison Road London N8 0AT

Project	Dormer Loft Conversion Roof Terrace
Drawing Title	Proposed Plans

 North	Date Feb 26'		Scale 1:100 @ A3		Status Planning	
	11115 - 200		Revision		06	