





LOCATION PLAN
1:1250 @ A4

 

BLOCK PLAN
1:500 @ A4

 

Address - Unit 4, Grosvenor Way, London E5 9ND
Phone - 020 3781 8008
E-mail - office@redwoodsprojects.co.uk
Web - www.redwoodsprojects.co.uk

Any errors on Dimensions to be reported to the Architect prior to commencement of Works.
Dimensions and areas are based on survey information.
This drawing is copyright © Redwoods Projects.
All dimensions to be checked on site Prior work.

REFERENCE: 114 Inderwick Road, London N8 9JY, UK

TITLE: LOCATION AND BLOCK PLANS

PROJECT No: 3816 DATE: 16-03-2026


SHEET No: **E 00**




NOTES:

DRAWN BY: JM


EDITED BY:

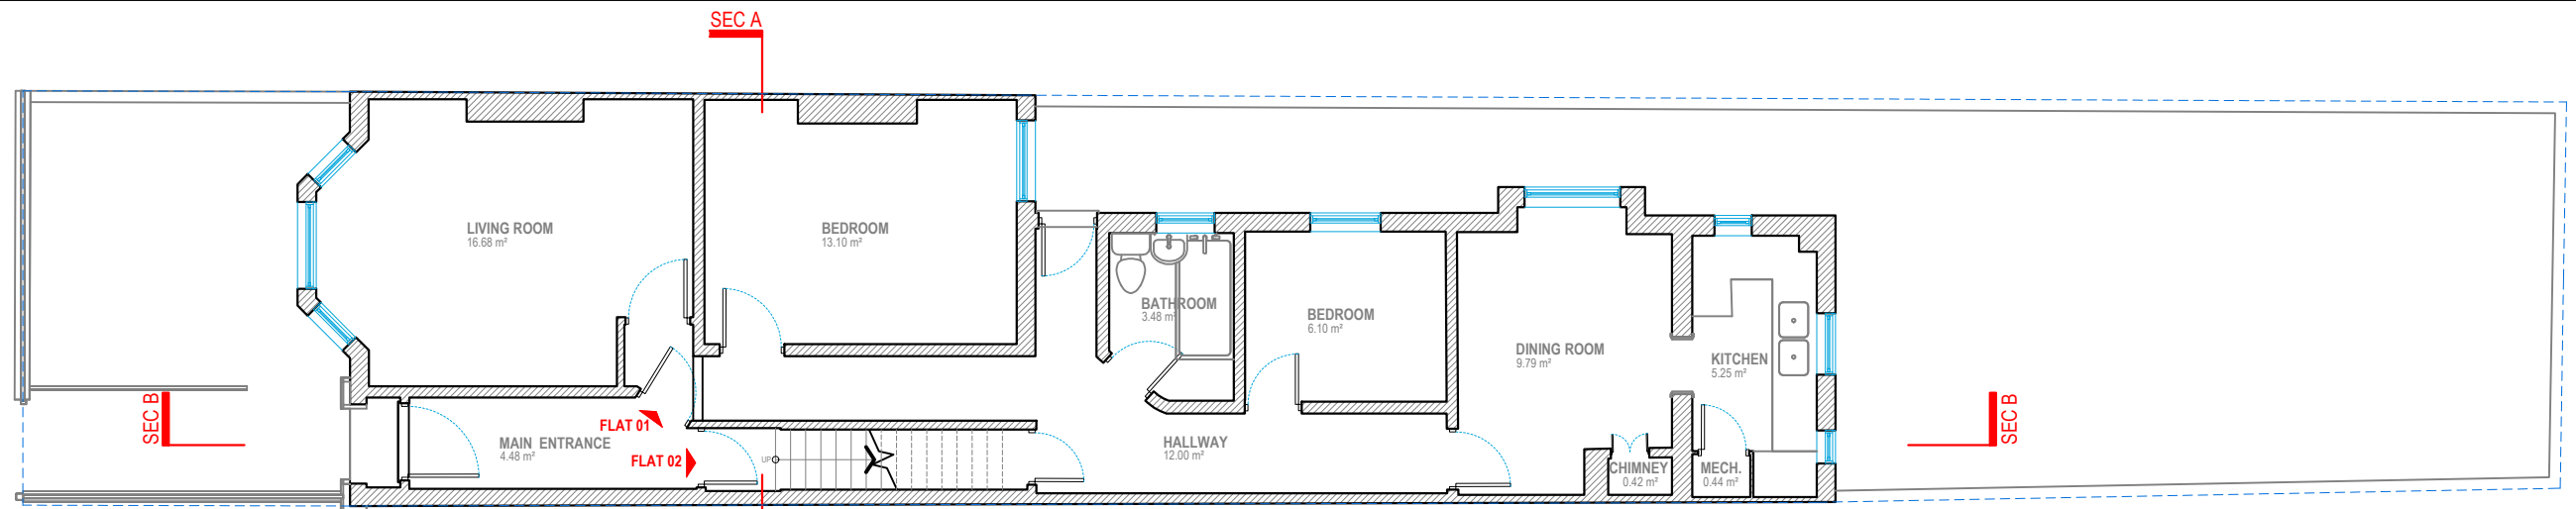

GROUND FLOOR
G.I.A = 83.69 M²

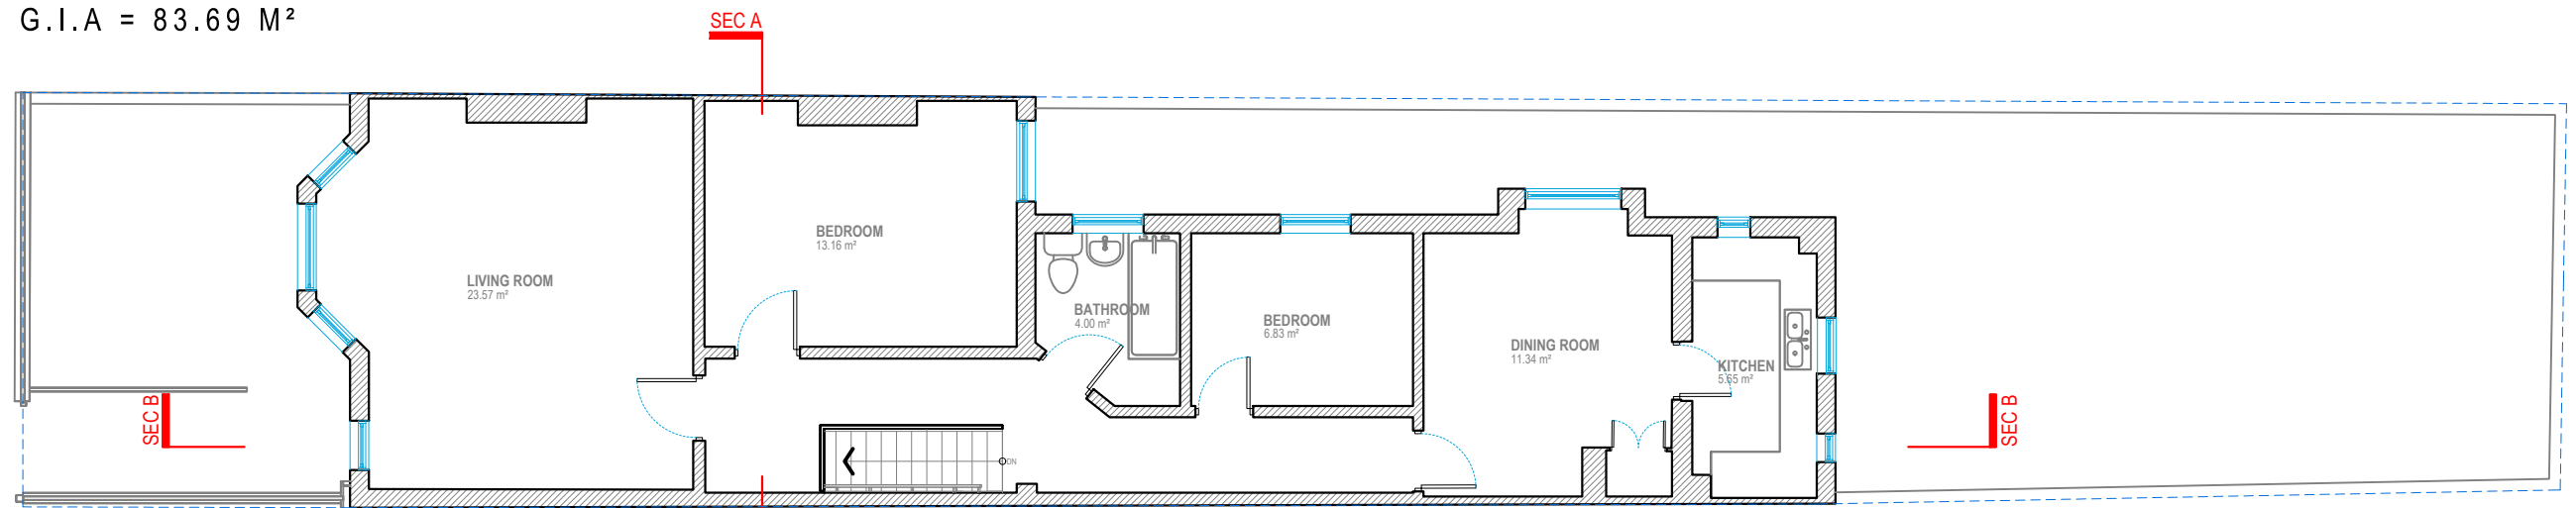

FIRST FLOOR
G.I.A = 84.47 M²

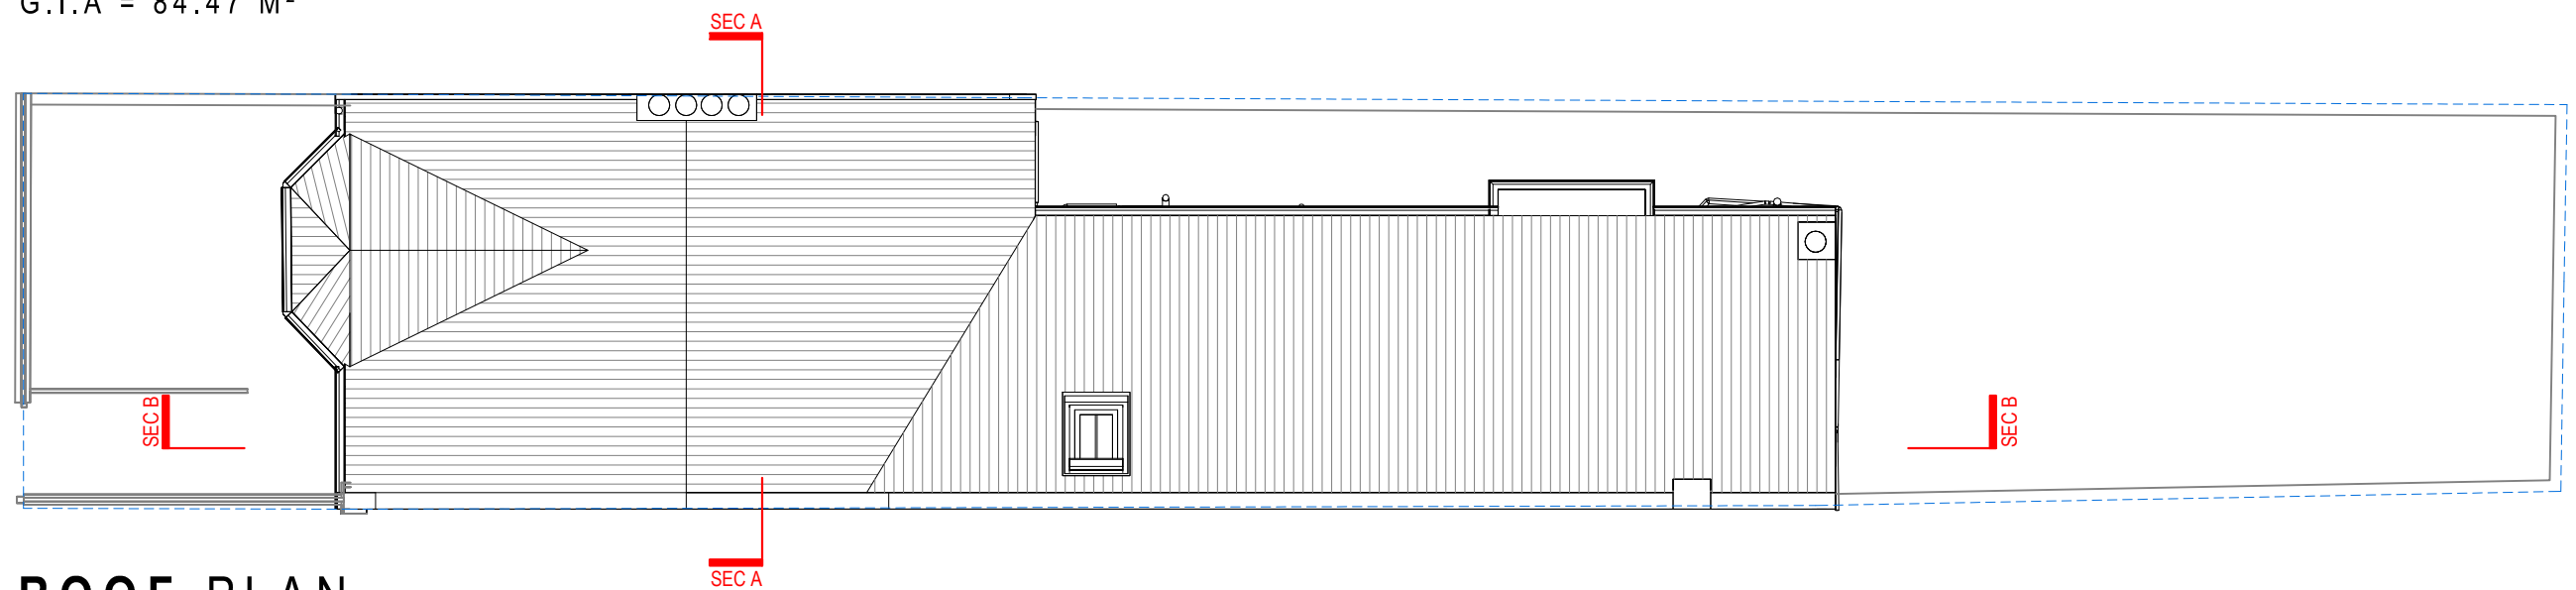

ROOF PLAN





FRONT ELEVATION



REAR ELEVATION



Address - Unit 4, Grosvenor Way, London E5 9ND
Phone - 020 3781 8008
E-mail - office@redwoodsprojects.co.uk
Web - www.redwoodsprojects.co.uk

Any errors on Dimensions to be reported to the Architect prior to commencement of Works.
Dimensions and areas are based on survey information.
This drawing is copyright © Redwoods Projects.
All dimensions to be checked on site Prior work.

REFERENCE: 114 INDERWICK ROAD, LONDON N8 9JY, UK

TITLE: EXISTING DRAWINGS
ELEVATIONS

PROJECT No 3816 DATE: 16-03-2026


SHEET No **E 02**

0 1 2 5m scale 1:100 @A3

NOTES:

DRAWN BY

EDITED BY JM

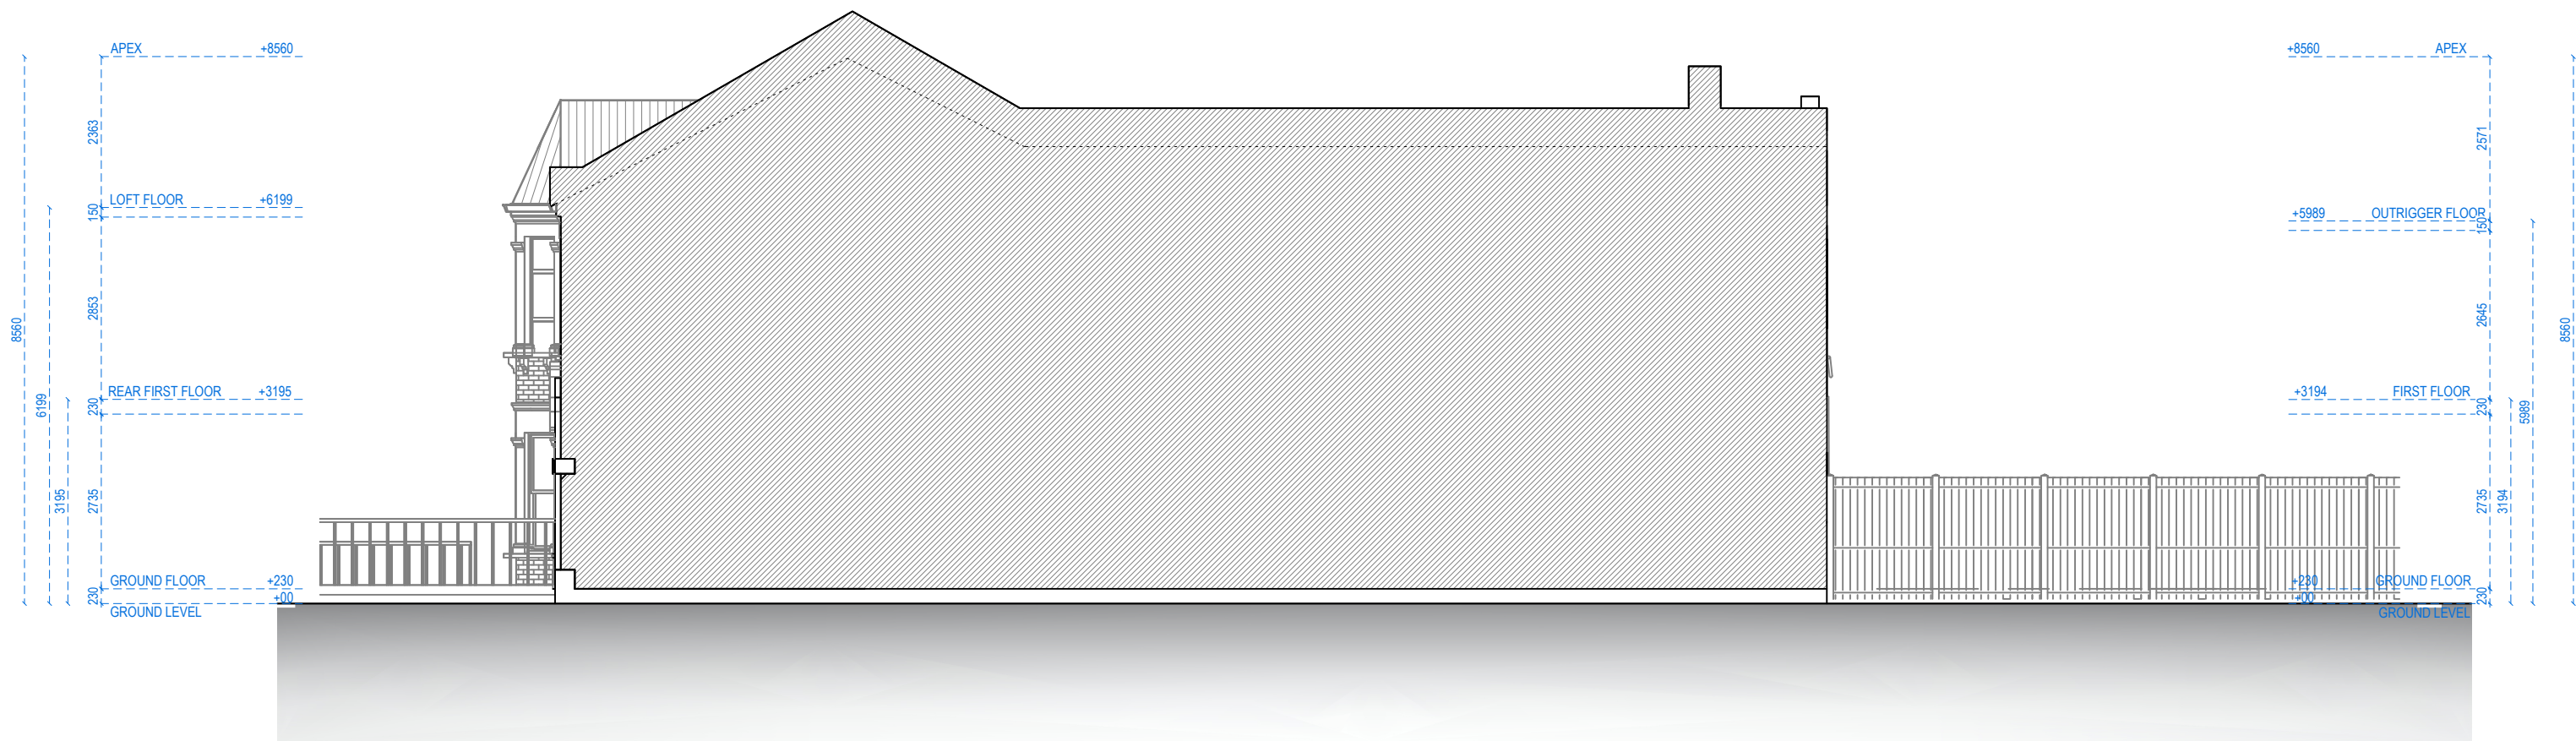

RIGHT-SIDE ELEVATION



Address - Unit 4, Grosvenor Way, London E5 9ND
Phone - 020 3781 8008
E-mail - office@redwoodsprojects.co.uk
Web - www.redwoodsprojects.co.uk

Any errors on Dimensions to be reported to the Architect prior to commencement of Works.
Dimensions and areas are based on survey information.
This drawing is copyright © Redwoods Projects.
All dimensions to be checked on site Prior work.

REFERENCE: 114 INDERWICK ROAD, LONDON N8 9JY, UK	
TITLE: EXISTING DRAWINGS ELEVATIONS	
PROJECT No 3816	DATE: 16-03-2026
SHEET No E 03	

0 1 2 5m scale 1:100 @A3

NOTES:	
DRAWN BY	EDITED BY JM



LEFT-SIDE ELEVATION



Address - Unit 4, Grosvenor Way, London E5 9ND
Phone - 020 3781 8008
E-mail - office@redwoodsprojects.co.uk
Web - www.redwoodsprojects.co.uk

Any errors on Dimensions to be reported to the Architect prior to commencement of Works.
Dimensions and areas are based on survey information.
This drawing is copyright © Redwoods Projects.
All dimensions to be checked on site Prior work.

REFERENCE: 114 INDERWICK ROAD, LONDON N8 9JY, UK

TITLE: EXISTING DRAWINGS
ELEVATIONS

PROJECT No 3816 DATE: 16-03-2026


SHEET No **E 04**

0 1 2 5m scale 1:100 @A3

NOTES:

DRAWN BY

EDITED BY
JM

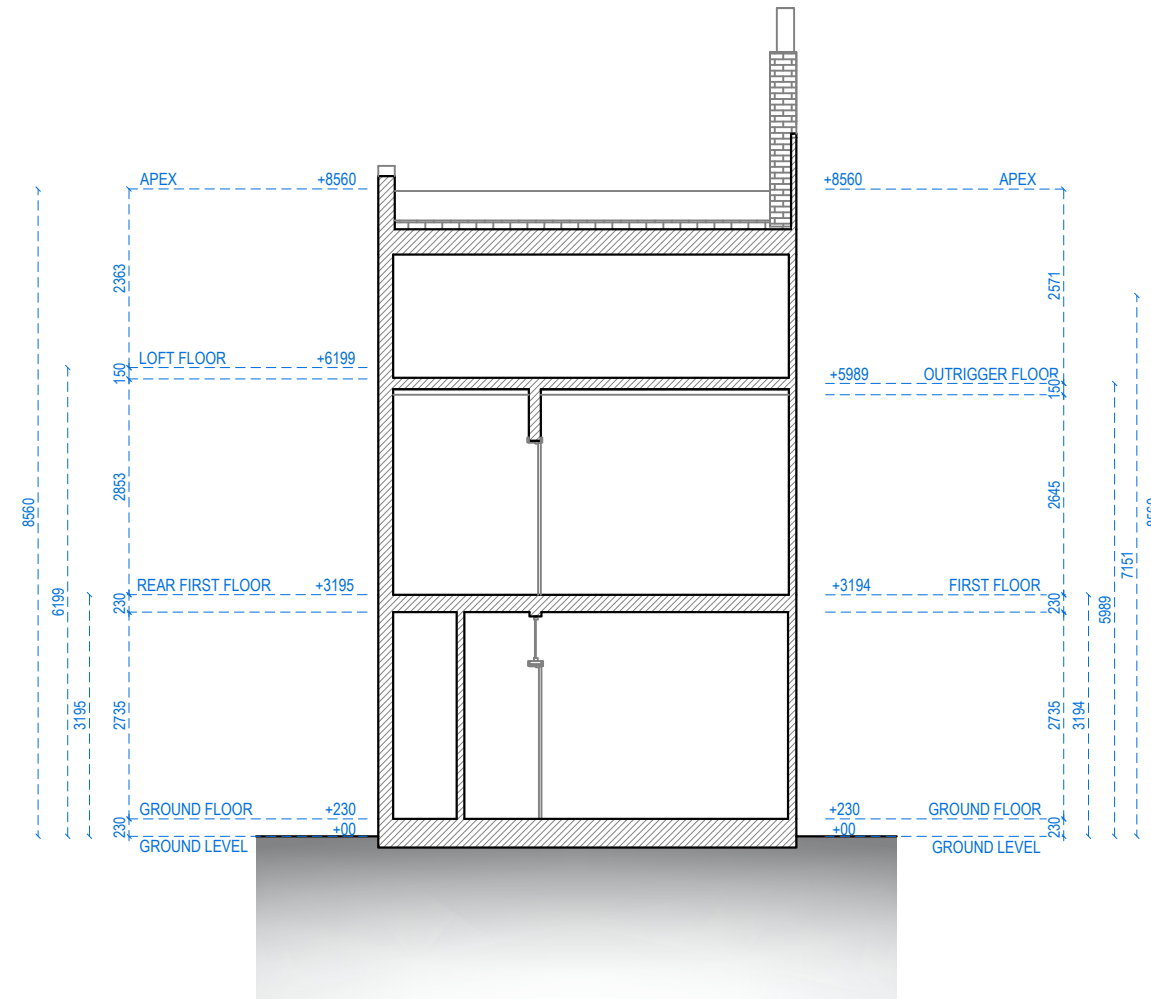

SECTION A-A




Address - Unit 4, Grosvenor Way, London E5 9ND
Phone - 020 3781 8008
E-mail - office@redwoodsprojects.co.uk
Web - www.redwoodsprojects.co.uk

Any errors on Dimensions to be reported to the Architect prior to commencement of Works.
Dimensions and areas are based on survey information.
This drawing is copyright © Redwoods Projects.
All dimensions to be checked on site Prior work.

REFERENCE: 114 INDERWICK ROAD, LONDON N8 9JY, UK	
TITLE: EXISTING DRAWINGS SECTION	
PROJECT No 3816	DATE: 16-03-2026
SHEET No E 05	

0 1 2 5m scale 1:100 @A3

NOTES:	
DRAWN BY	EDITED BY JM

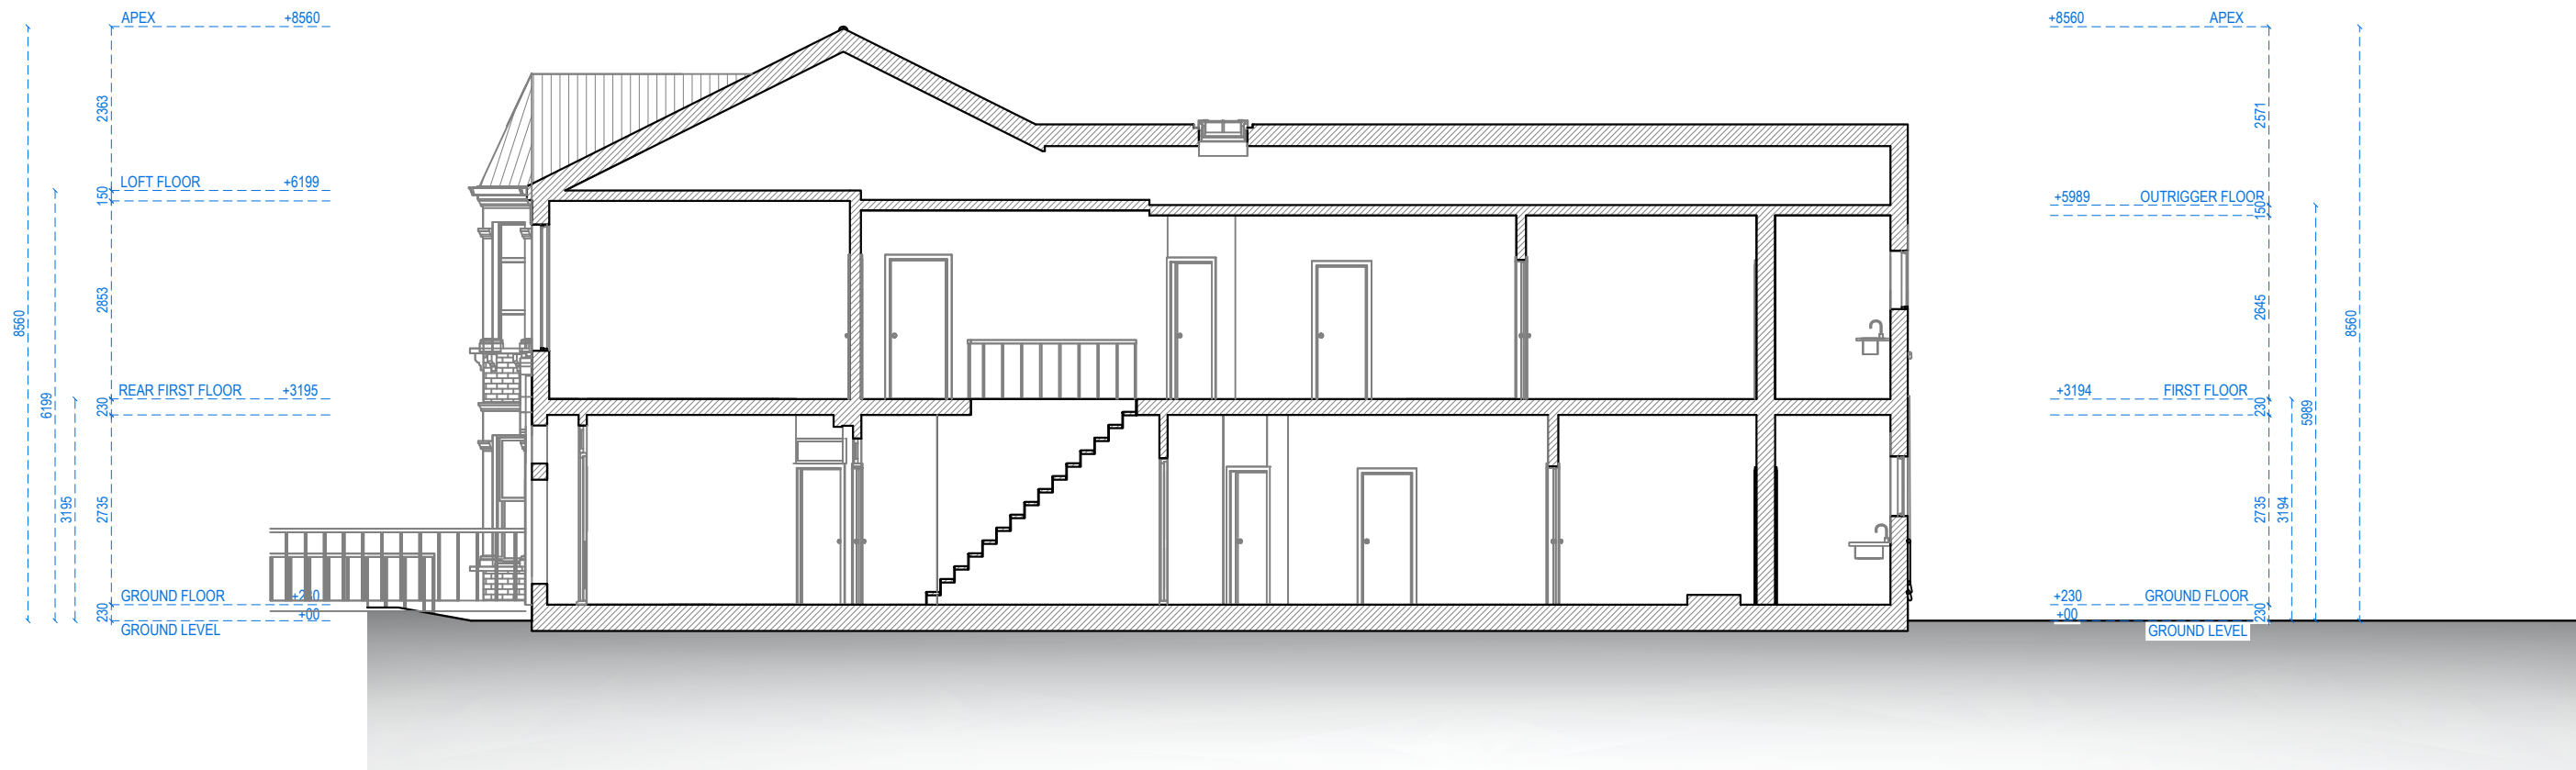

SECTION B-B



Address - Unit 4, Grosvenor Way, London E5 9ND
Phone - 020 3781 8008
E-mail - office@redwoodsprojects.co.uk
Web - www.redwoodsprojects.co.uk

Any errors on Dimensions to be reported to the Architect prior to commencement of Works.
Dimensions and areas are based on survey information.
This drawing is copyright © Redwoods Projects.
All dimensions to be checked on site Prior work.

REFERENCE: 114 INDERWICK ROAD, LONDON N8 9JY, UK

TITLE: EXISTING DRAWINGS
SECTION

PROJECT No 3816 DATE: 16-03-2026


SHEET No **E 06**

0 1 2 scale 5m 1:100 @A3


NOTES:

DRAWN BY

EDITED BY
JM

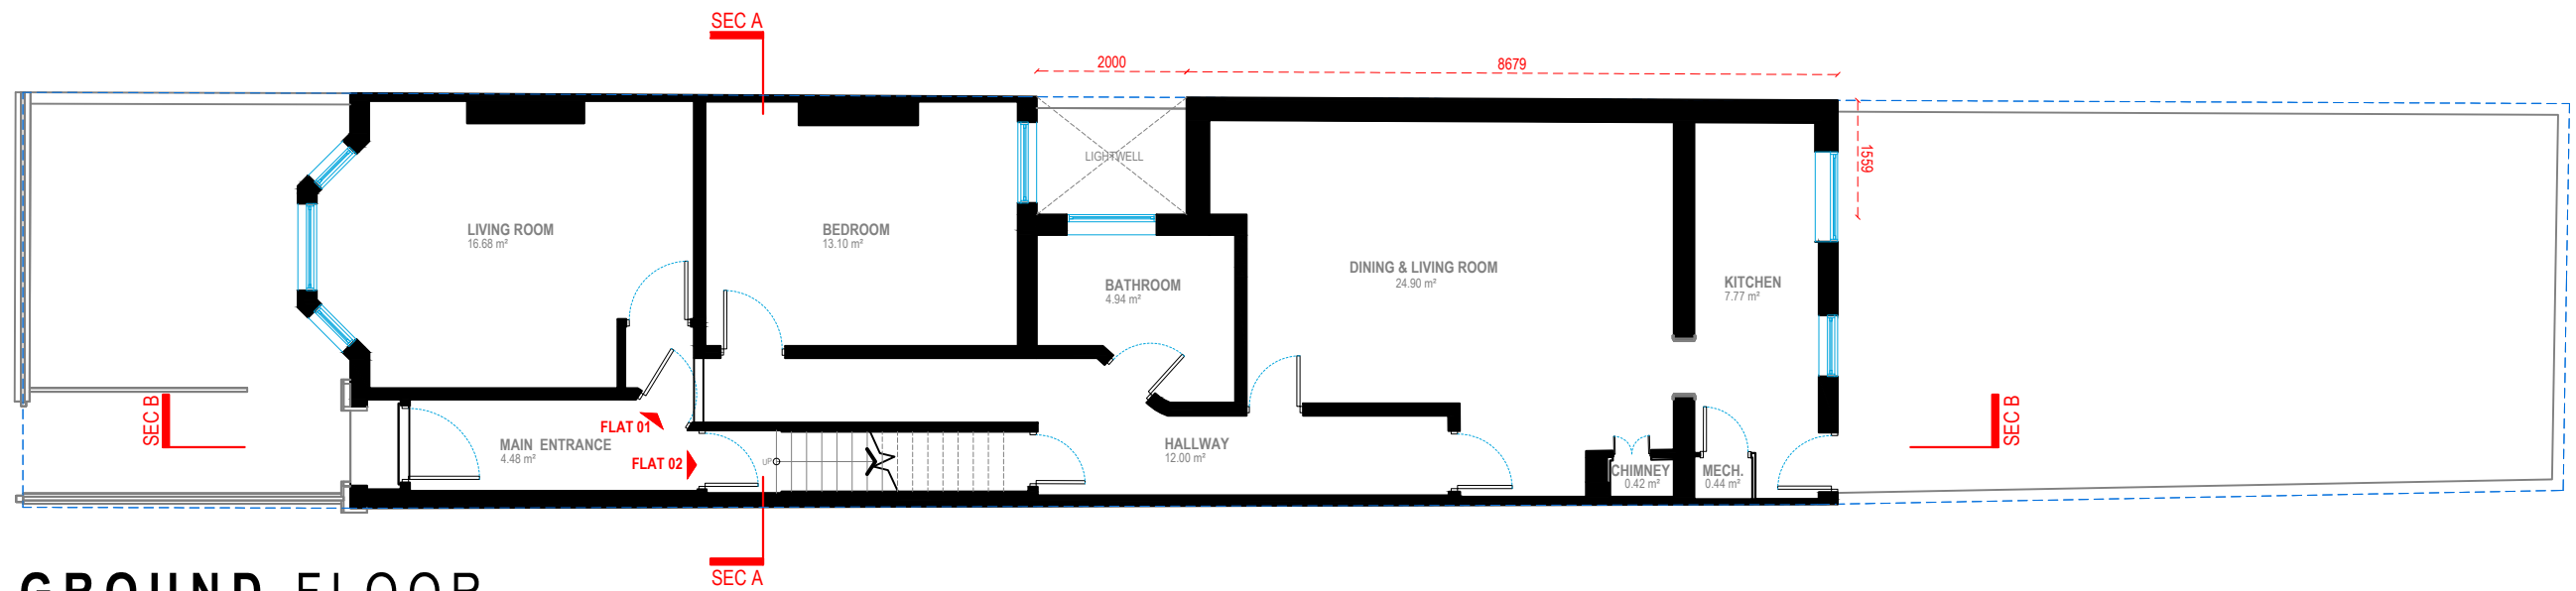


GROUND FLOOR
G.I.A = 95.97 M²

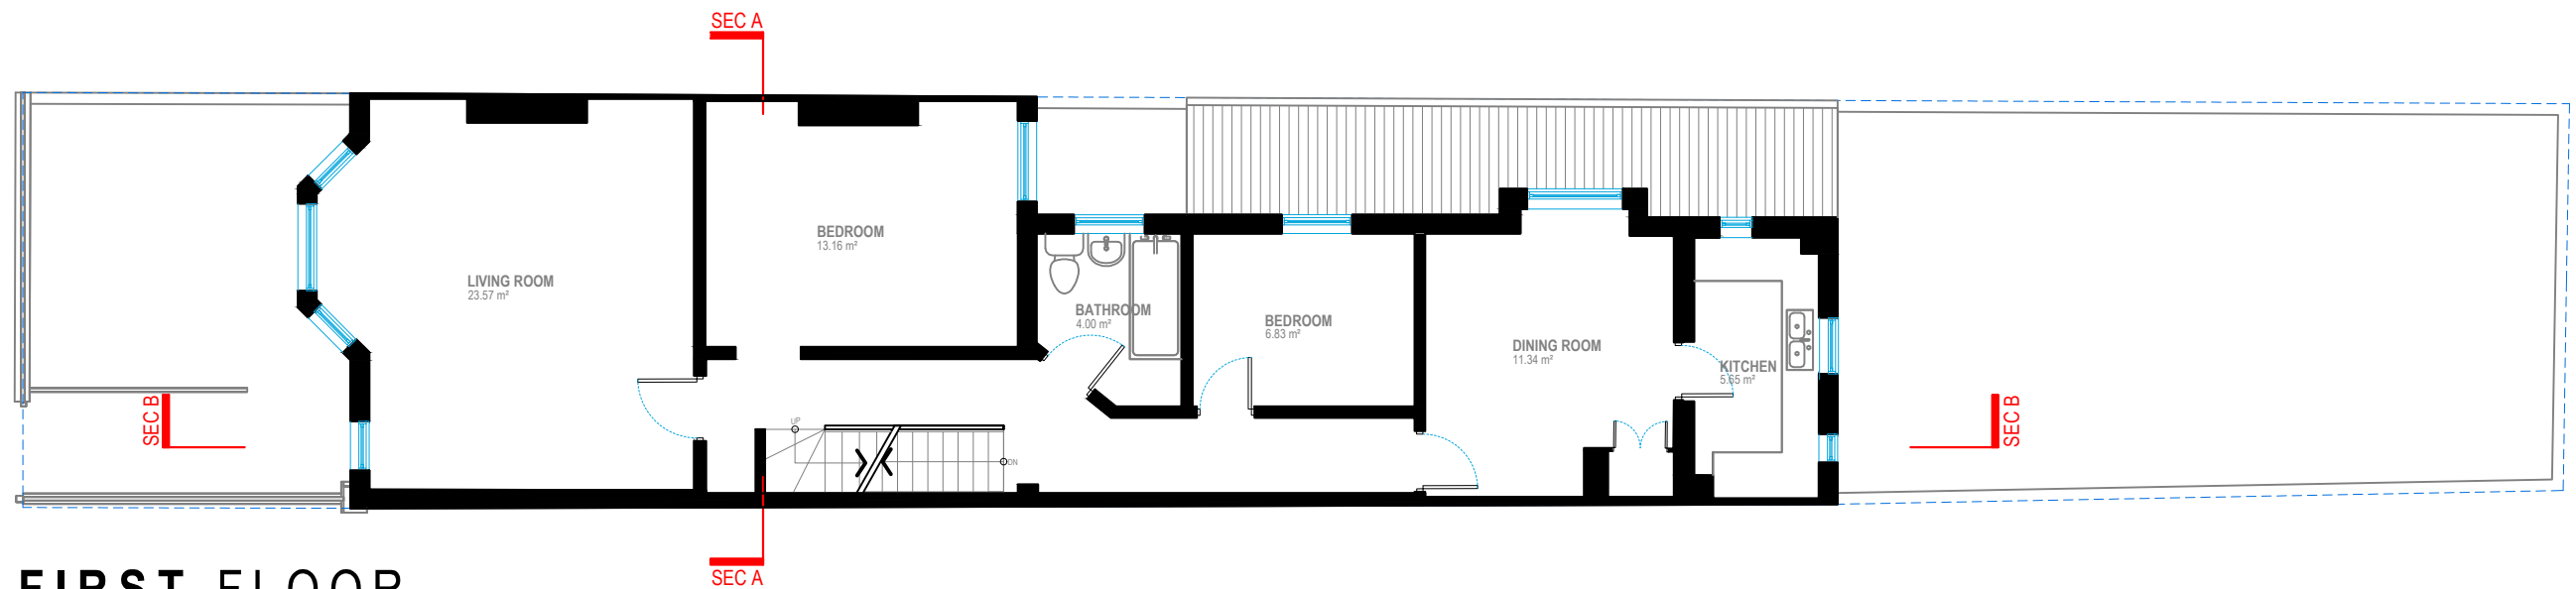


FIRST FLOOR
G.I.A = 84.47 M²



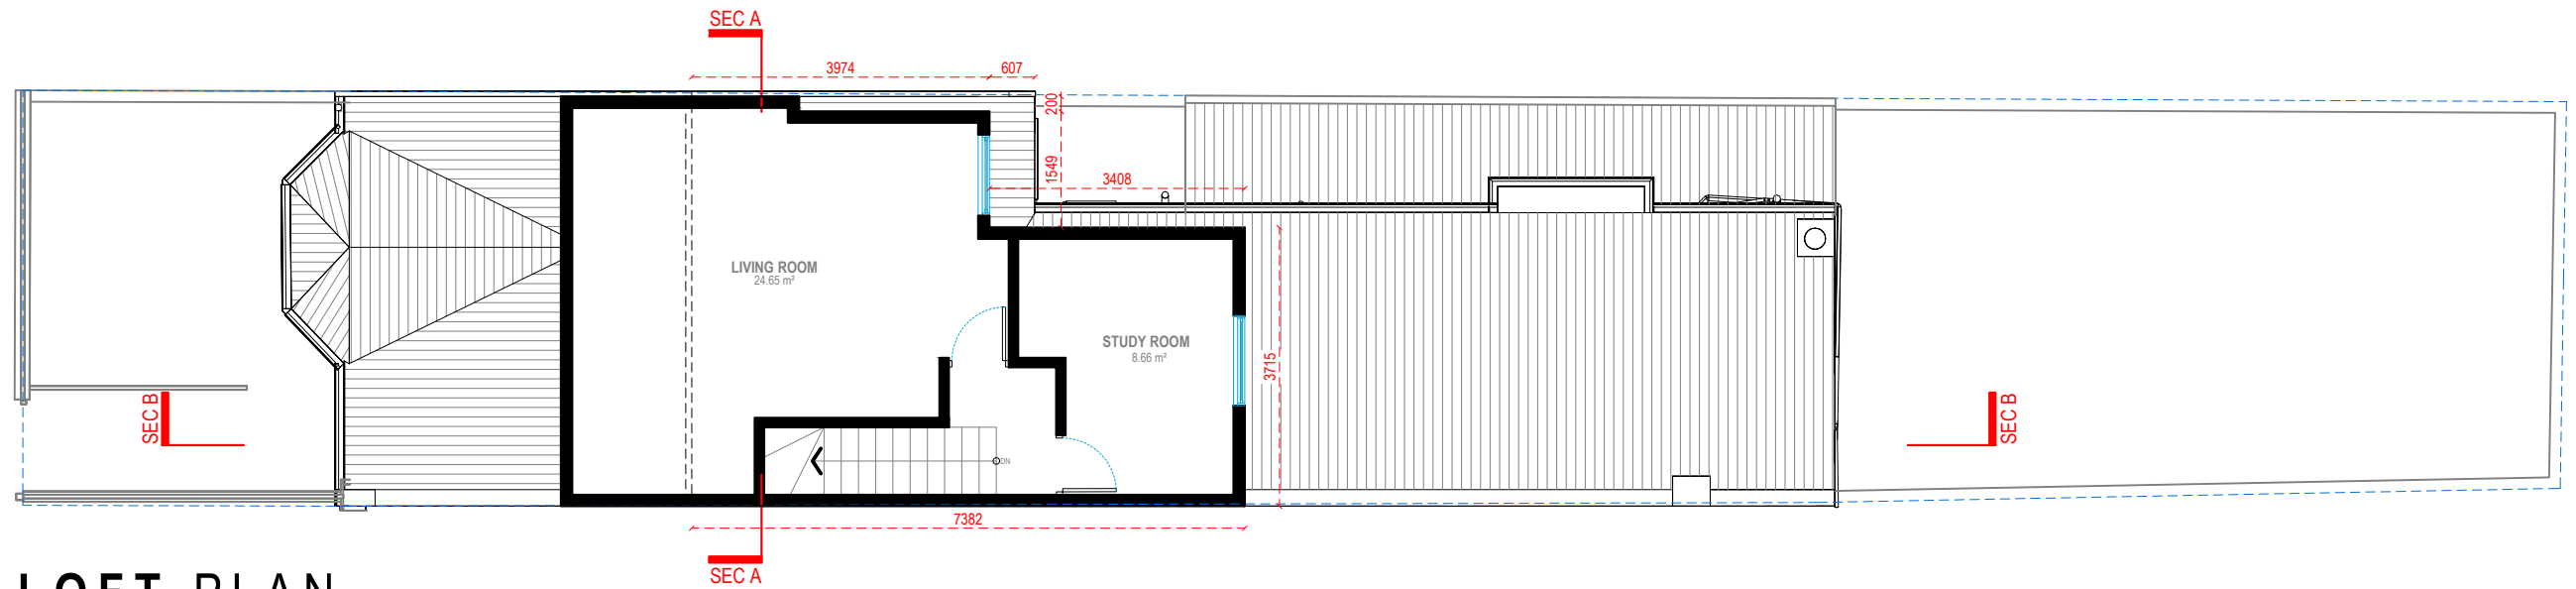

LOFT PLAN

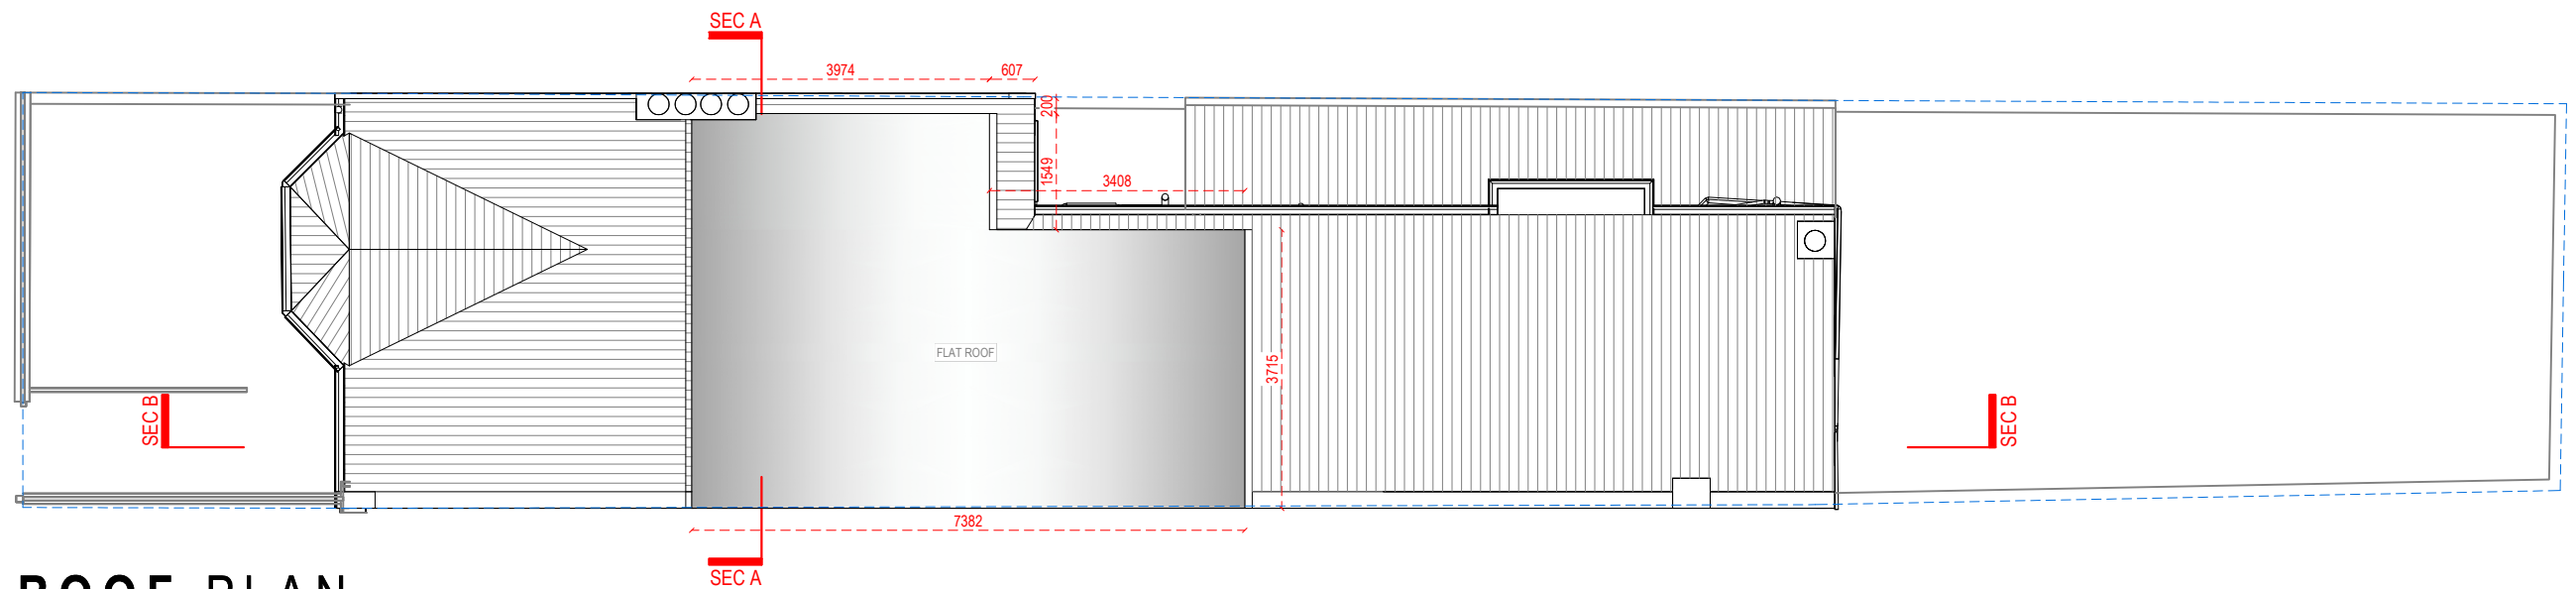


ROOF PLAN





FRONT ELEVATION

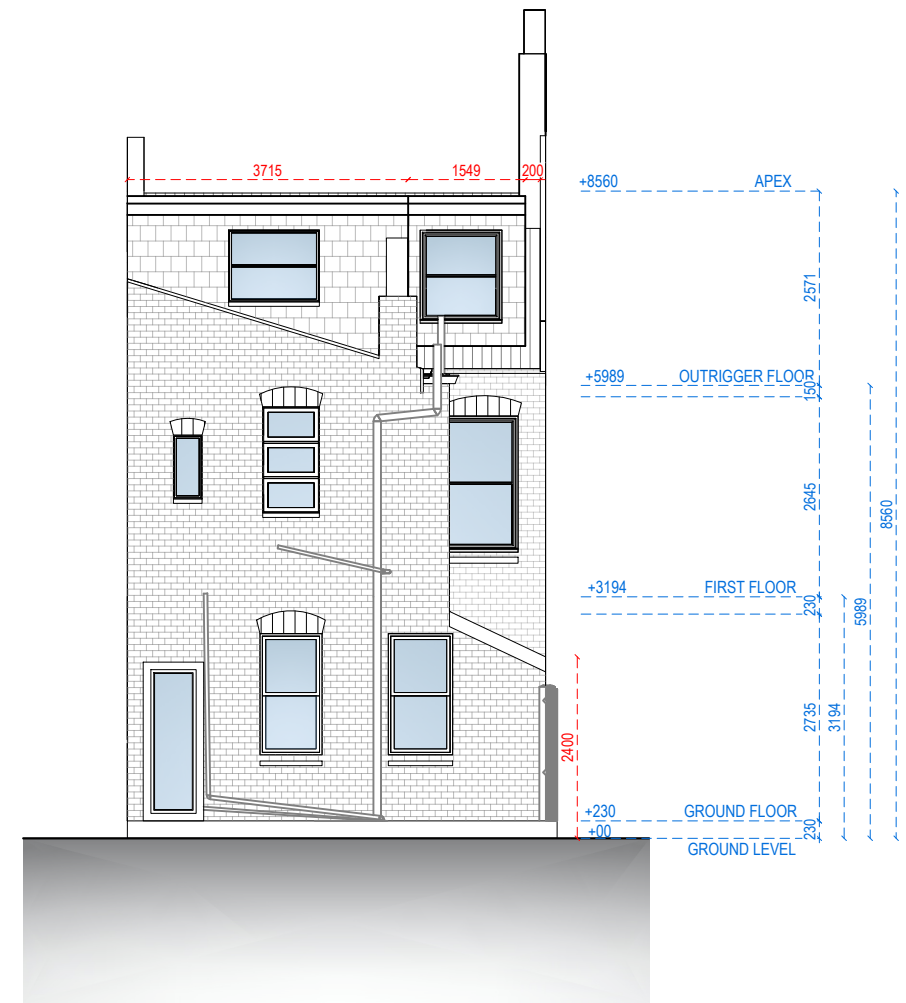

REAR ELEVATION




Address - Unit 4, Grosvenor Way, London E5 9ND
Phone - 020 3781 8008
E-mail - office@redwoodsprojects.co.uk
Web - www.redwoodsprojects.co.uk

Any errors on Dimensions to be reported to the Architect prior to commencement of Works.
Dimensions and areas are based on survey information.
This drawing is copyright © Redwoods Projects.
All dimensions to be checked on site Prior work.

REFERENCE: 114 INDERWICK ROAD, LONDON N8 9JY, UK	
TITLE: PROPOSED DRAWINGS ELEVATIONS	
PROJECT No 3816	DATE: 16-03-2026
SHEET No P 03	

0 1 2 5m scale 1:100 @A3

NOTES:	
DRAWN BY	EDITED BY JM

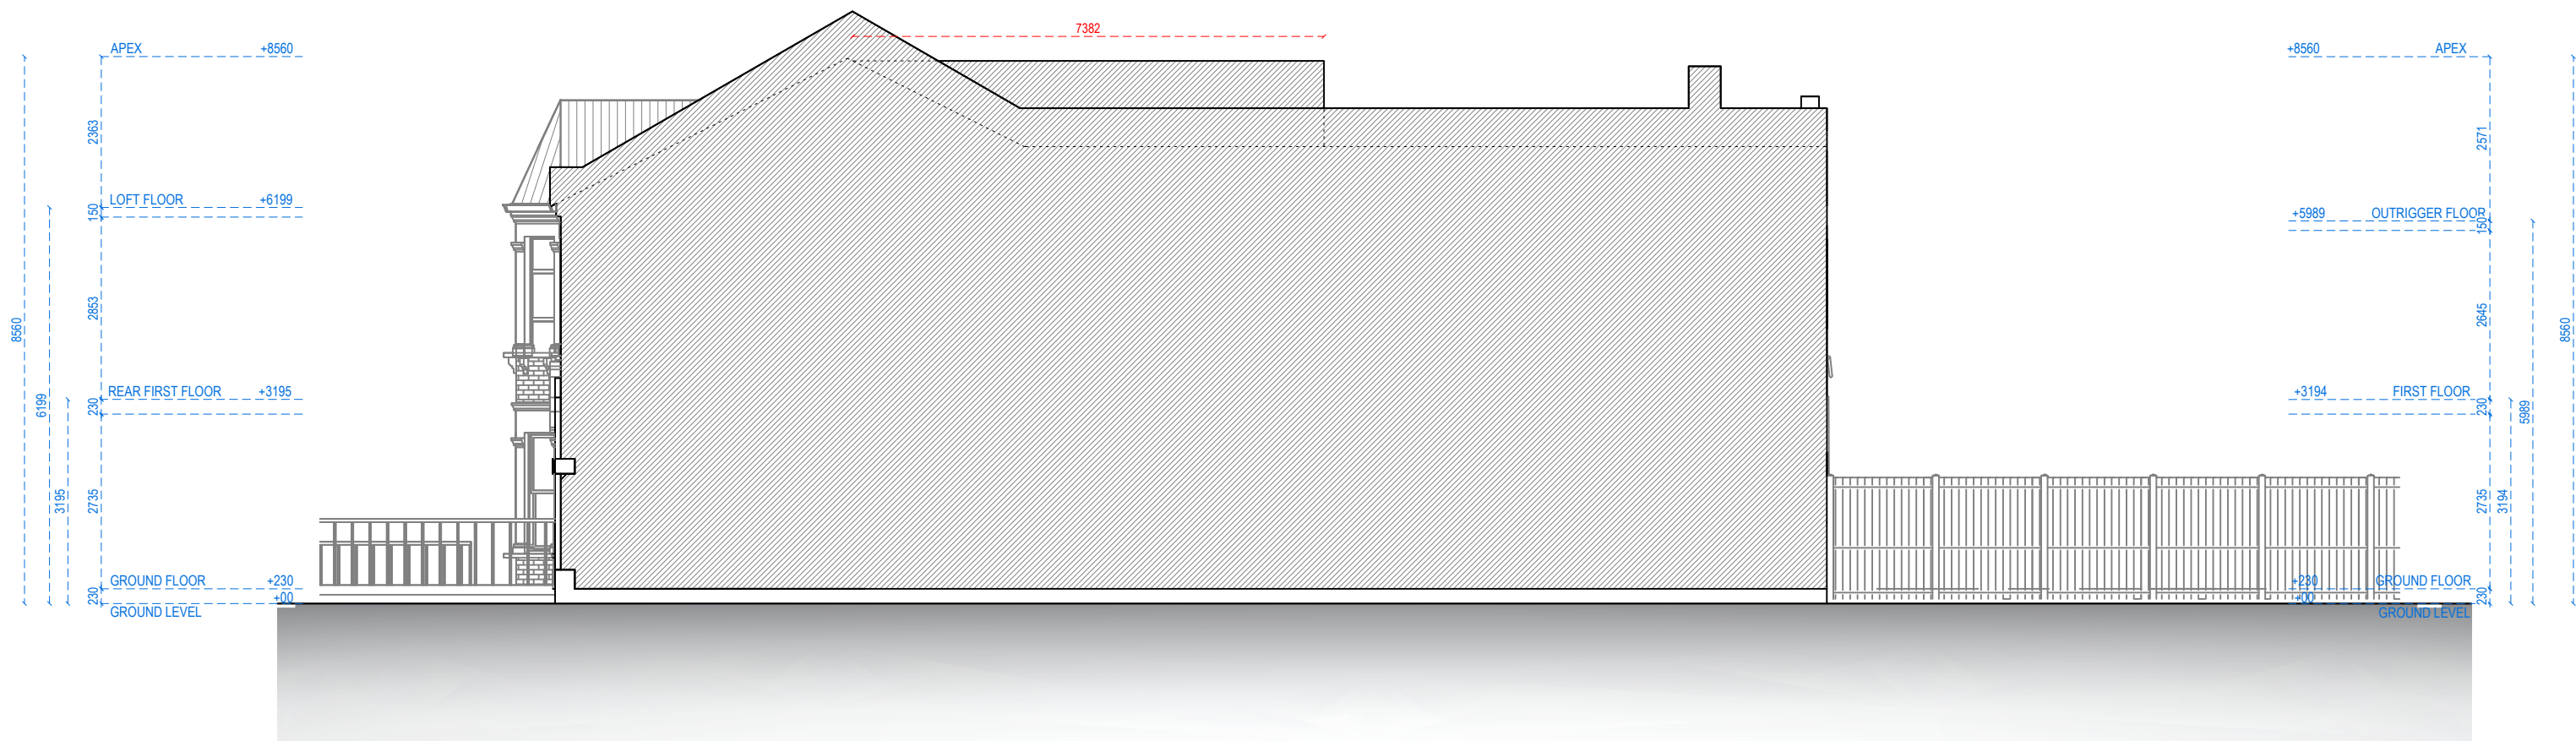

RIGHT-SIDE ELEVATION



Address - Unit 4, Grosvenor Way, London E5 9ND
Phone - 020 3781 8008
E-mail - office@redwoodsprojects.co.uk
Web - www.redwoodsprojects.co.uk

Any errors on Dimensions to be reported to the Architect prior to commencement of Works.
Dimensions and areas are based on survey information.
This drawing is copyright © Redwoods Projects.
All dimensions to be checked on site Prior work.

REFERENCE: 114 INDERWICK ROAD, LONDON N8 9JY, UK

TITLE: PROPOSED DRAWINGS
ELEVATIONS

PROJECT No 3816 DATE: 16-03-2026

SHEET No P 04


0 1 2 5m scale 1:100 @A3

NOTES:

DRAWN BY

EDITED BY

JM

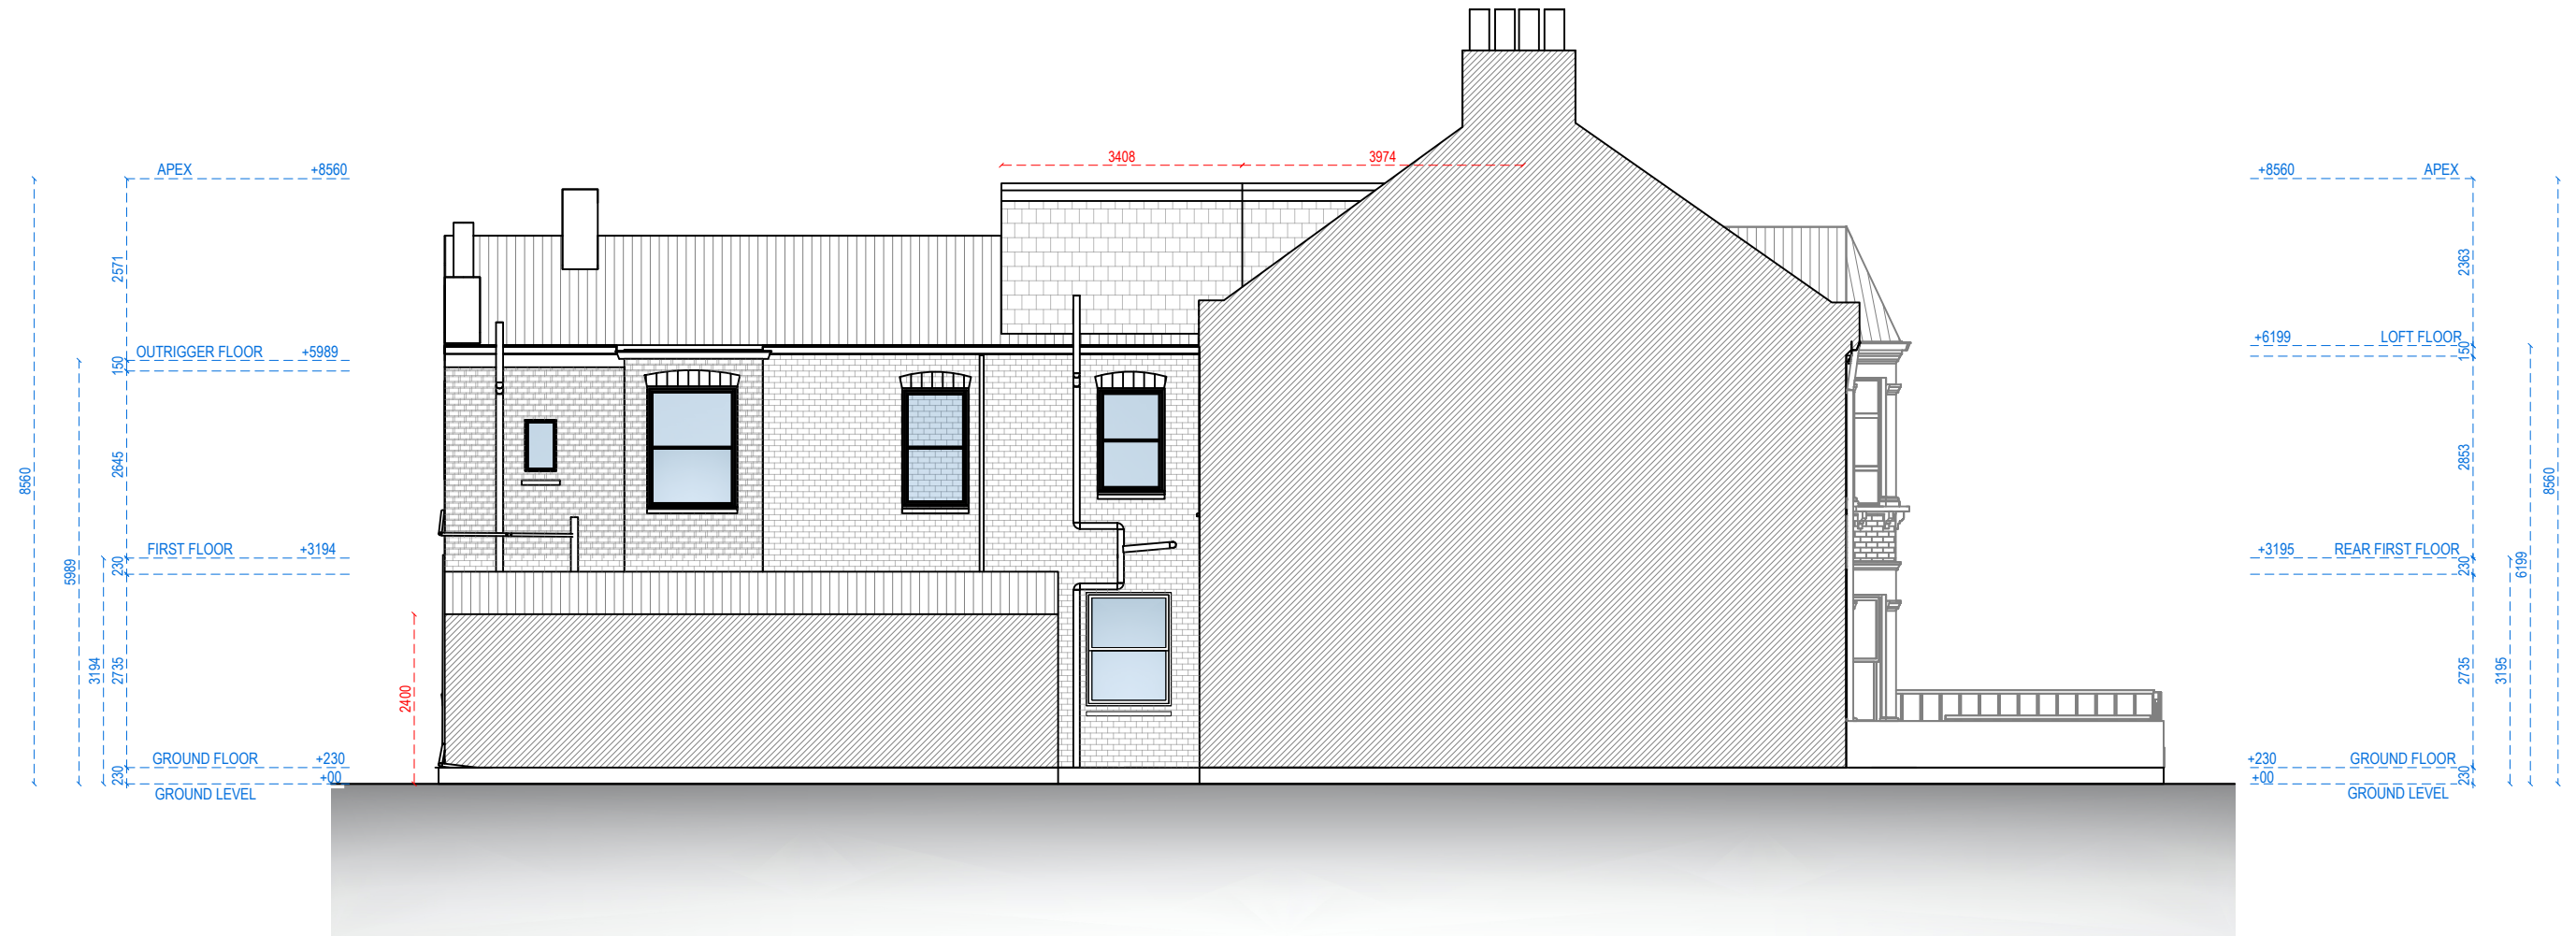

LEFT-SIDE ELEVATION



Address - Unit 4, Grosvenor Way, London E5 9ND
Phone - 020 3781 8008
E-mail - office@redwoodsprojects.co.uk
Web - www.redwoodsprojects.co.uk

Any errors on Dimensions to be reported to the Architect prior to commencement of Works.
Dimensions and areas are based on survey information.
This drawing is copyright © Redwoods Projects.
All dimensions to be checked on site Prior work.

REFERENCE: 114 INDERWICK ROAD, LONDON N8 9JY, UK

TITLE: PROPOSED DRAWINGS
ELEVATIONS

PROJECT No 3816 DATE: 16-03-2026


SHEET No **P 05**

0 1 2 scale 5m 1:100 @A3

NOTES:

DRAWN BY

EDITED BY
JM

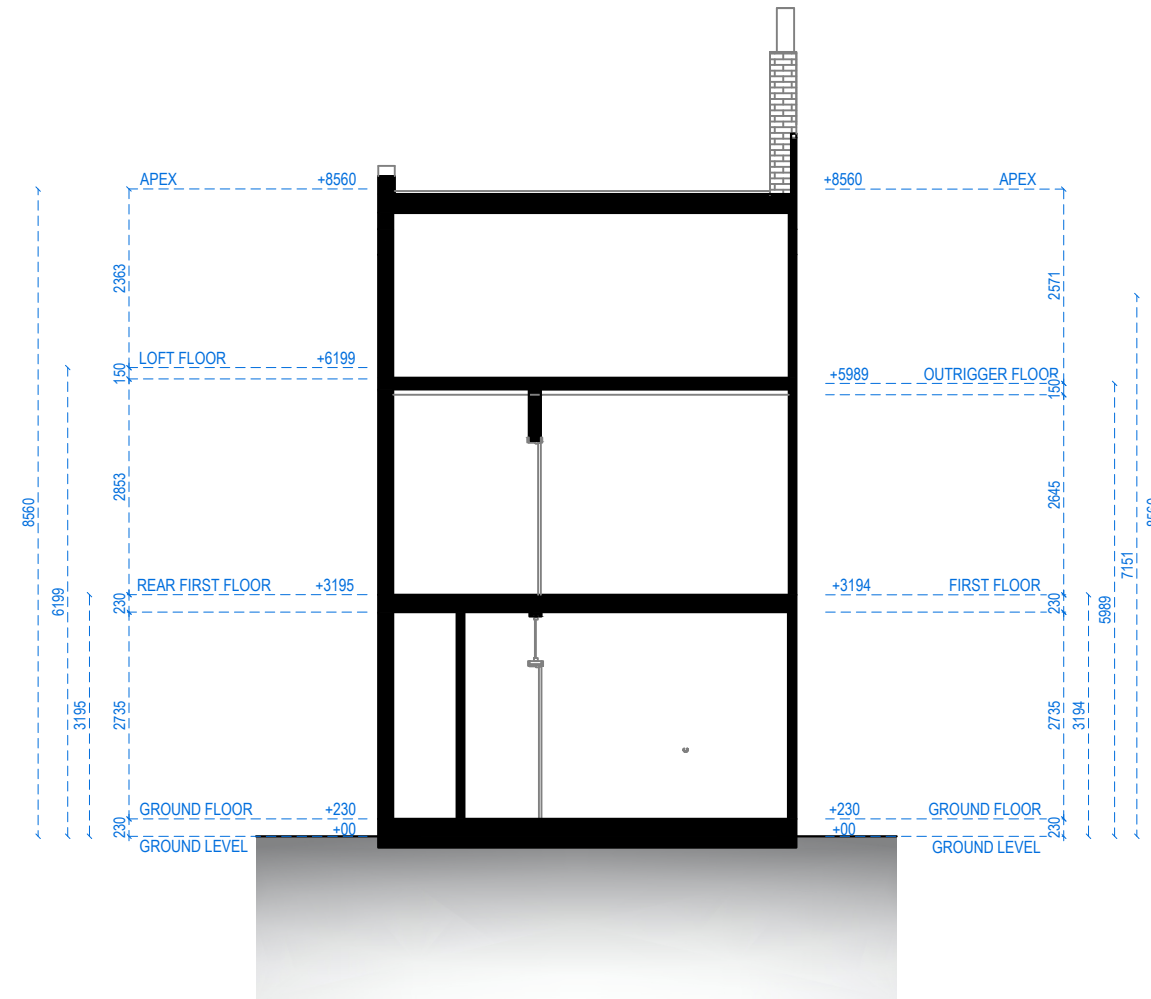

SECTION A-A



Address - Unit 4, Grosvenor Way, London E5 9ND
Phone - 020 3781 8008
E-mail - office@redwoodsprojects.co.uk
Web - www.redwoodsprojects.co.uk

Any errors on Dimensions to be reported to the Architect prior to commencement of Works.
Dimensions and areas are based on survey information.
This drawing is copyright © Redwoods Projects.
All dimensions to be checked on site Prior work.

REFERENCE:

114 INDERWICK ROAD, LONDON N8 9JY, UK

TITLE:

PROPOSED DRAWINGS
SECTION

PROJECT No

3816

DATE:

16-03-2026

SHEET No

P 06


0 1 2 5m scale 1:100 @A3

NOTES:

DRAWN BY

EDITED BY

JM

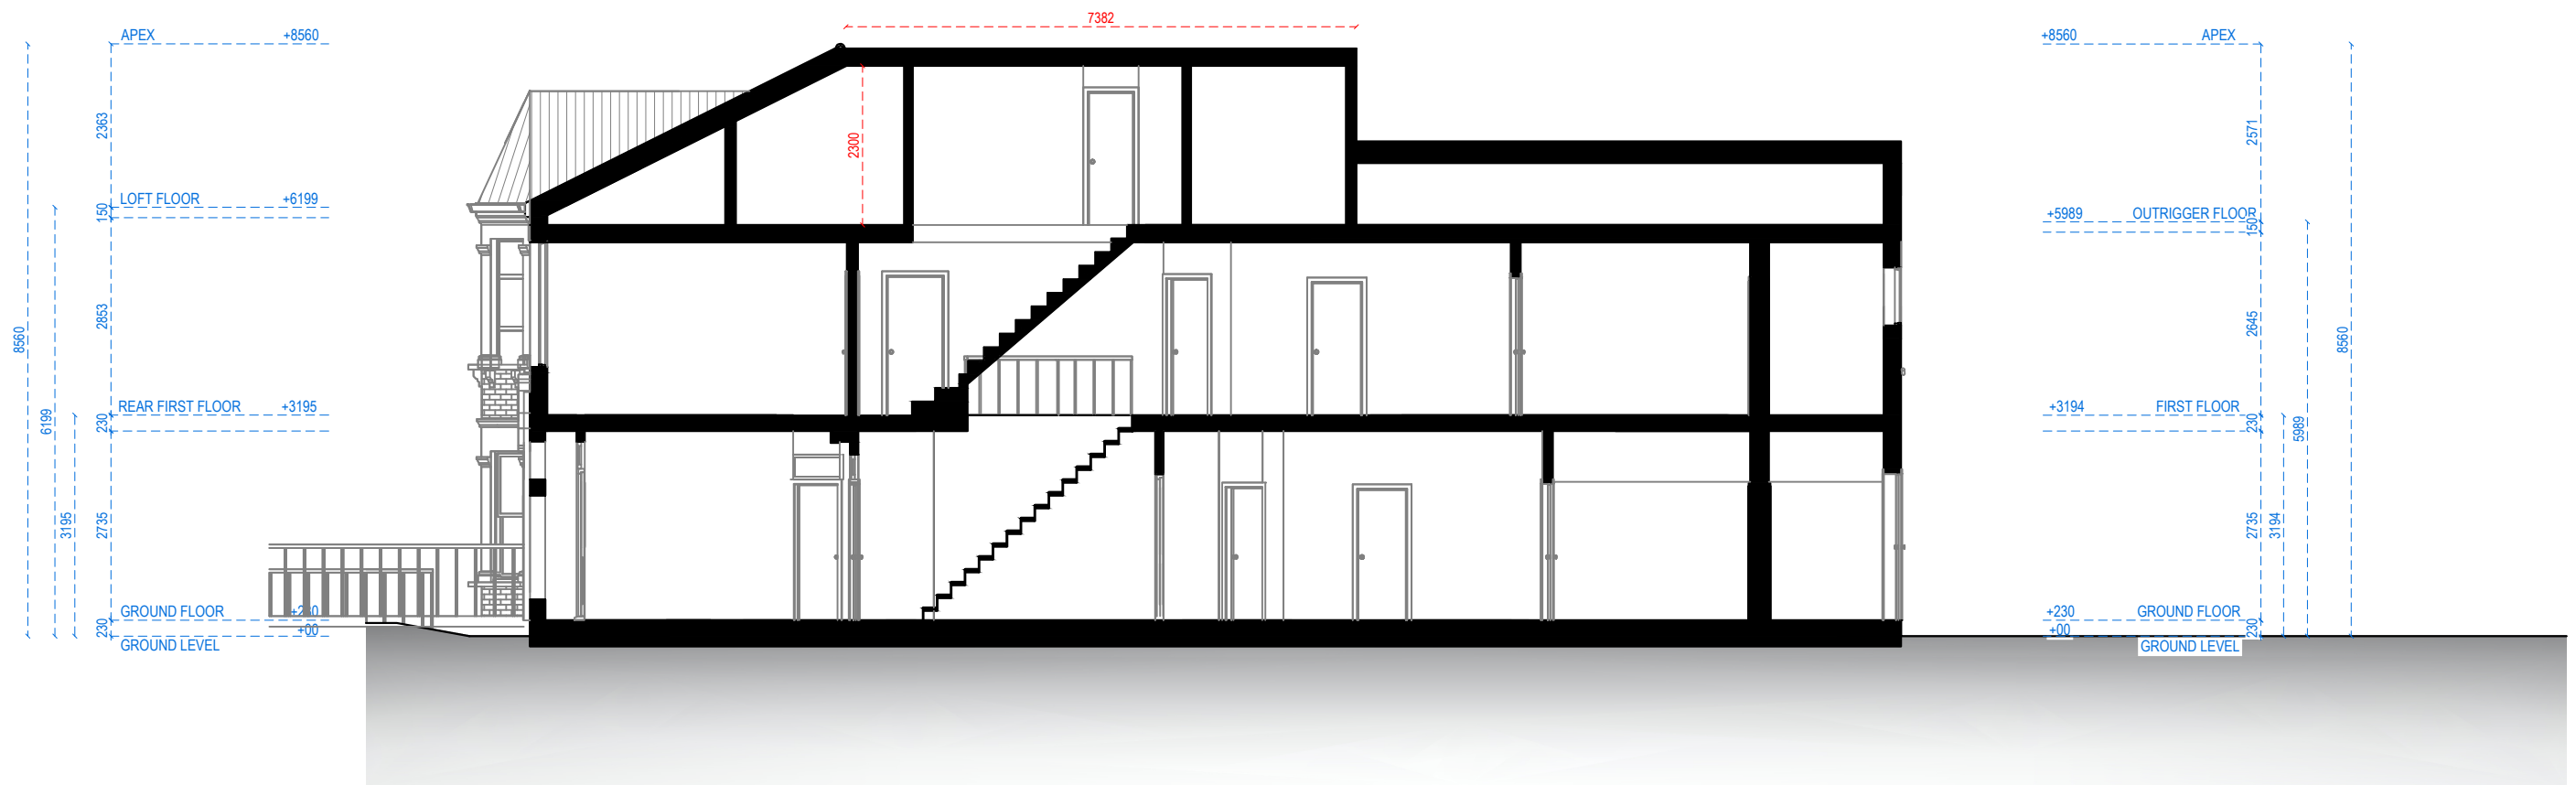

SECTION B-B



Address - Unit 4, Grosvenor Way, London E5 9ND
Phone - 020 3781 8008
E-mail - office@redwoodsprojects.co.uk
Web - www.redwoodsprojects.co.uk

Any errors on Dimensions to be reported to the Architect prior to commencement of Works.
Dimensions and areas are based on survey information.
This drawing is copyright © Redwoods Projects.
All dimensions to be checked on site Prior work.

REFERENCE: 114 INDERWICK ROAD, LONDON N8 9JY, UK

TITLE: PROPOSED DRAWINGS
SECTION

PROJECT No 3816 DATE: 16-03-2026

SHEET No **P 07**

0 1 2 scale 5m 1:100 @A3

NOTES:

DRAWN BY

EDITED BY **JM**