
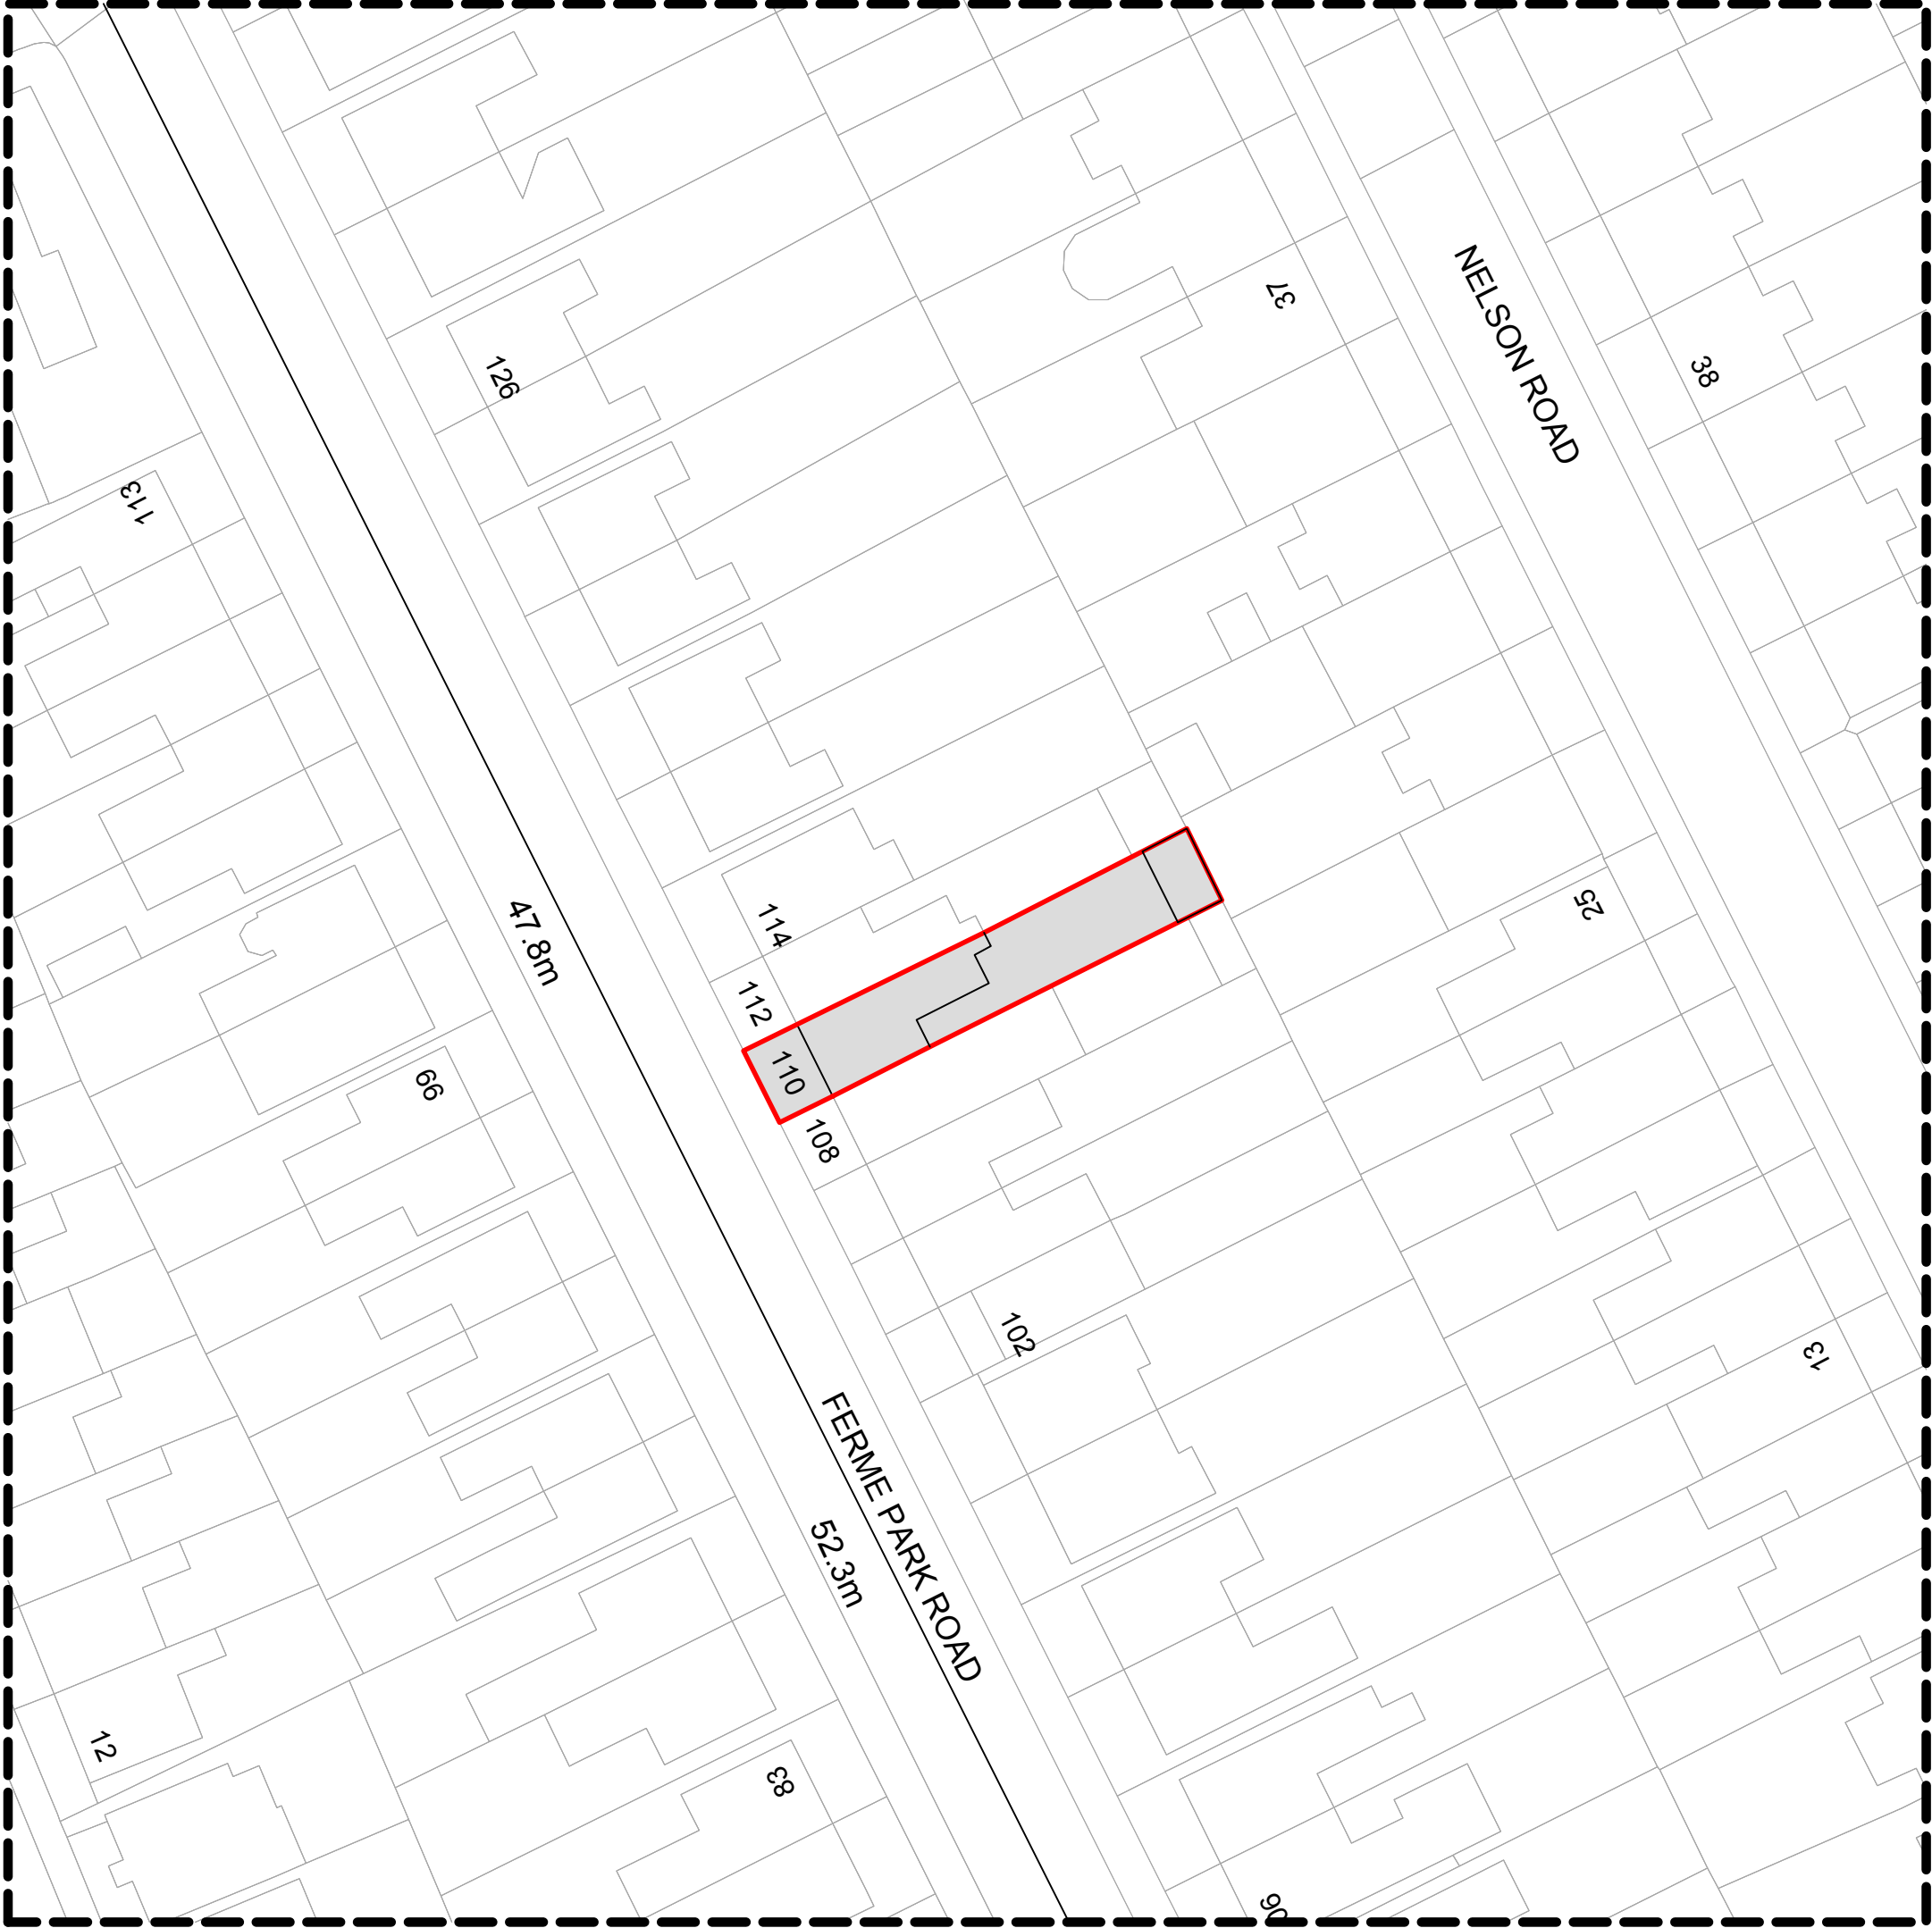


PROPOSED SITE PLAN




OSO designs

OSO designs:
210 durants road,
enfield, london, en3 7df
email: ahmet@oso-designs.com
web: www.oso-designs.com
tel: 07815 476297

PROJECT: 110 FERME PARK ROAD, LONDON, N8 9SD
TITLE: PROPOSED SITE PLAN
JOB No: 00785
SCALE: 1:500 @ A3 (do not scale from drawing)
DATE: NOVEMBER 2025
DRAWING NUMBER: ARCH-12

 

Metres (scale bar 1:100 @ A3)

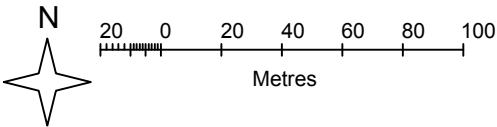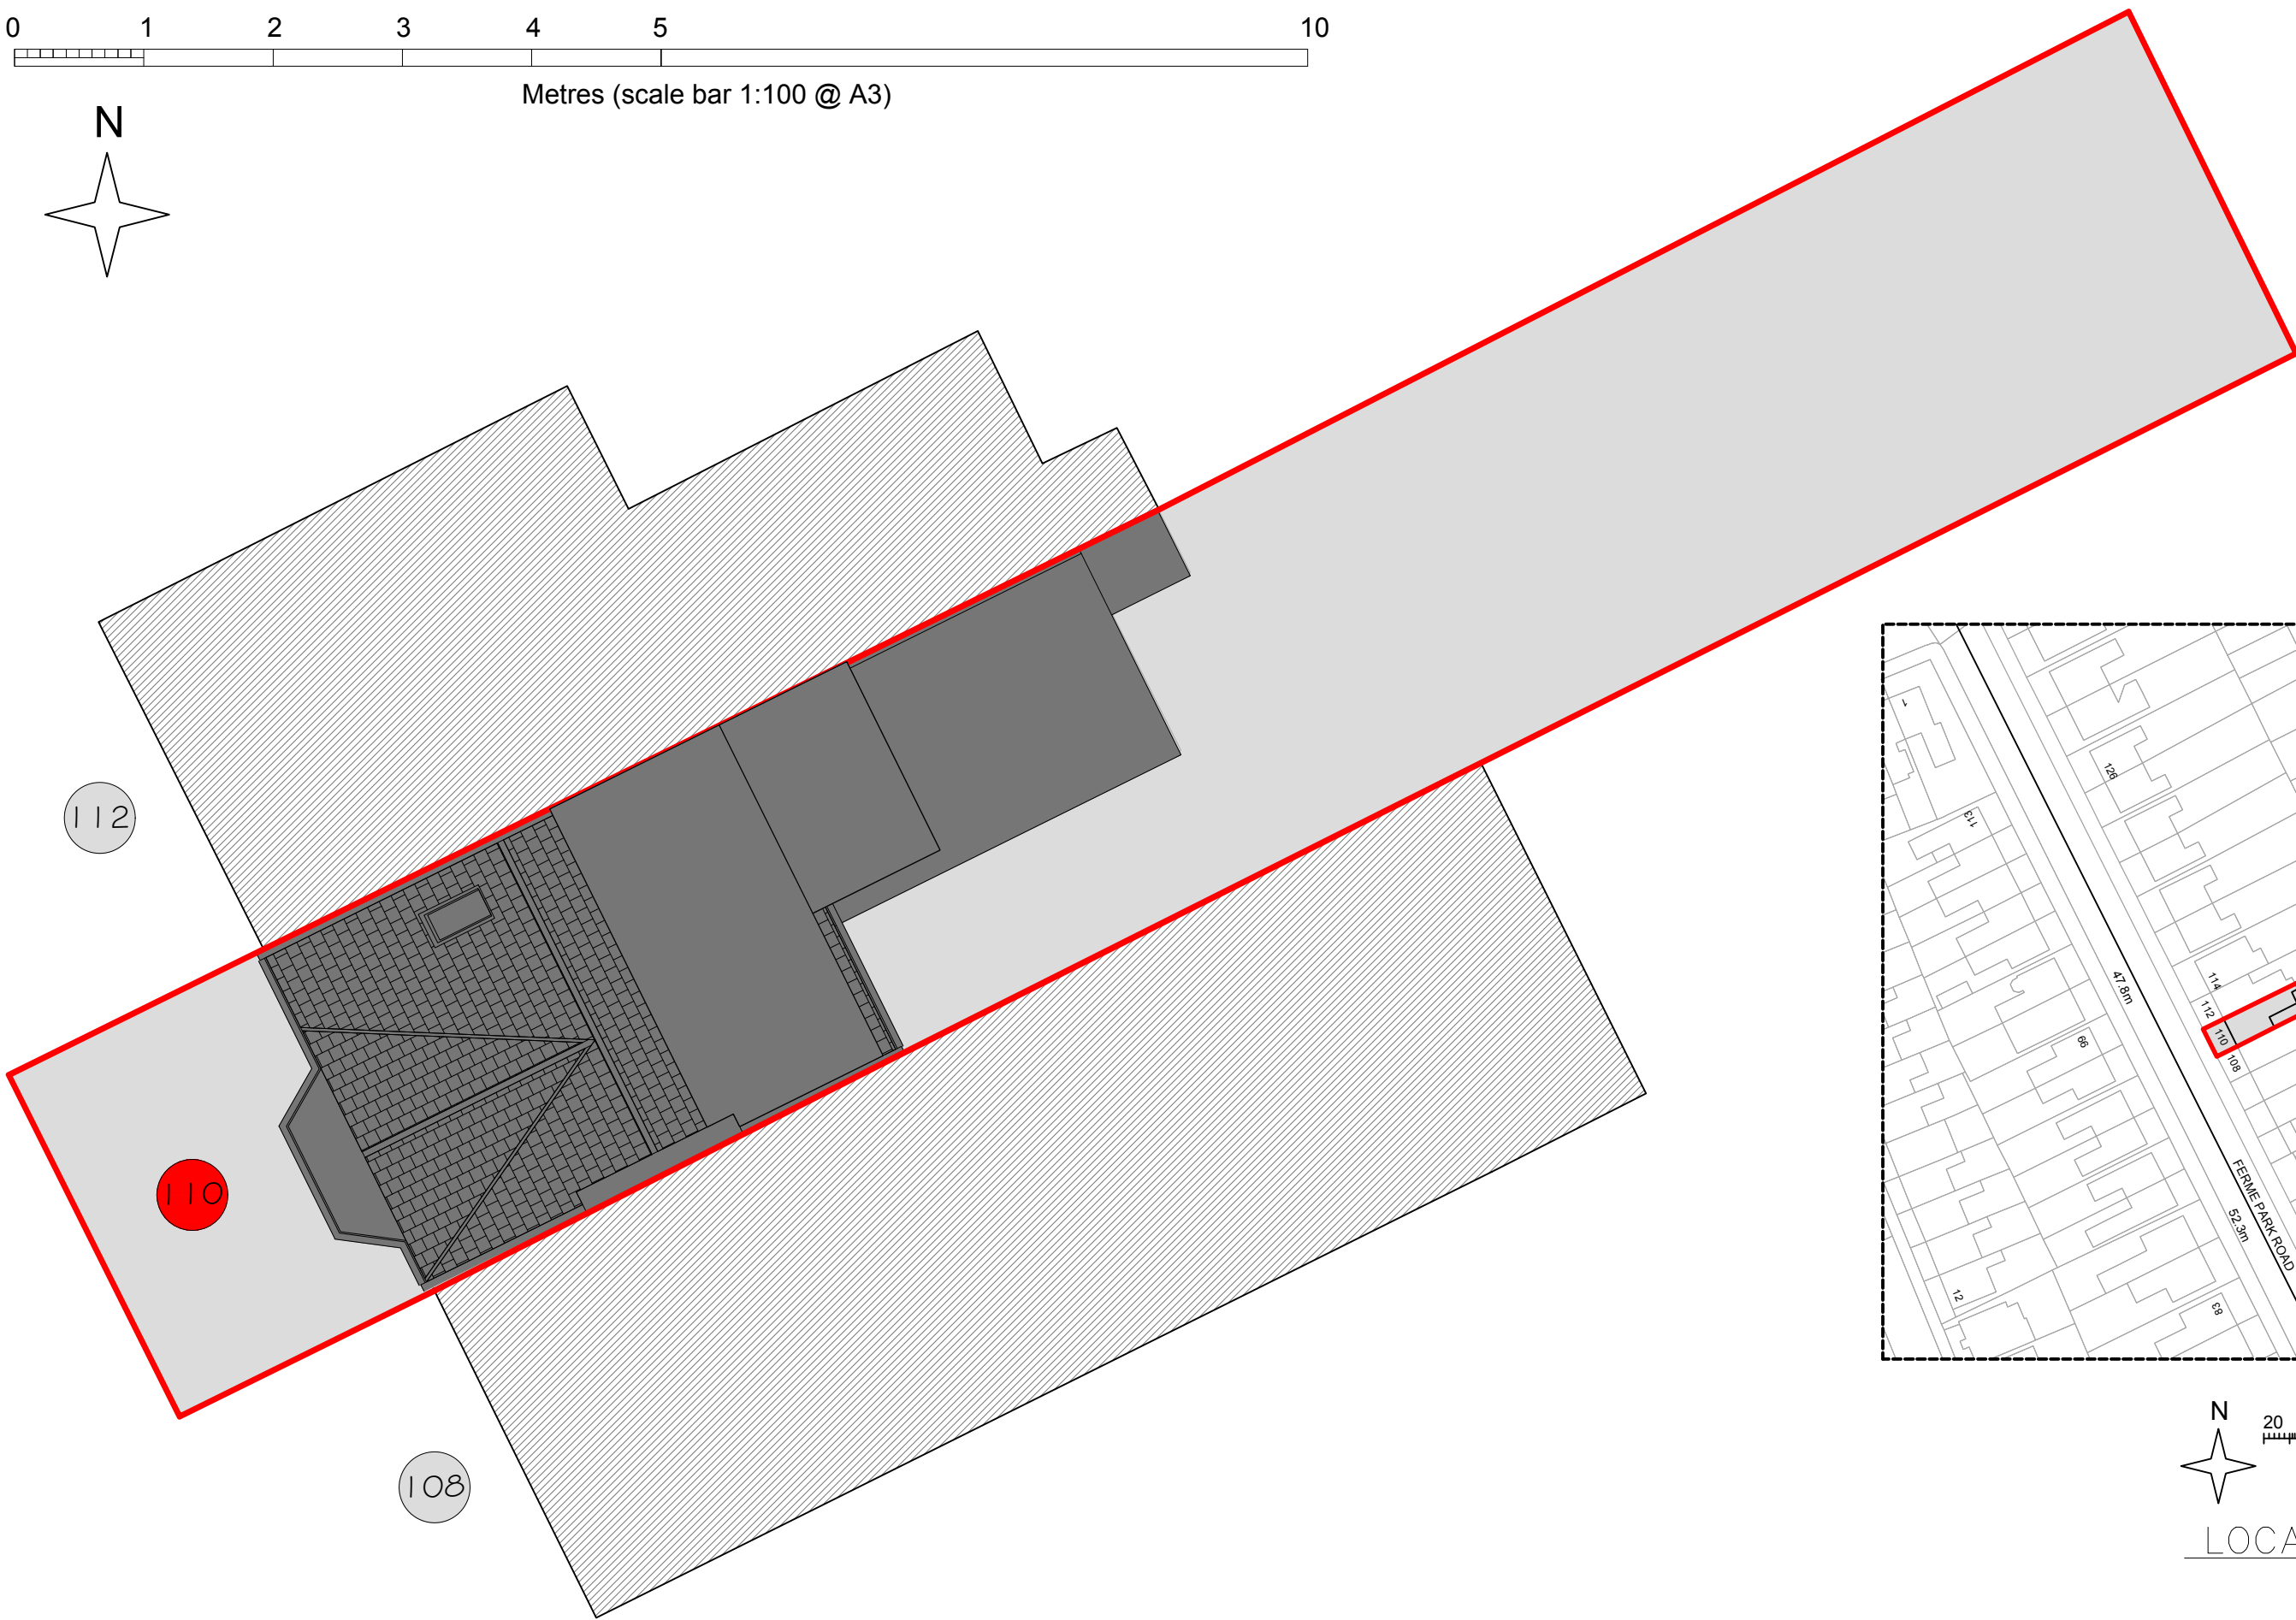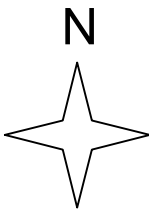

LOCATION PLAN (1:1250)

PROPOSED SITE PLAN PLAN (SCALE
—1:100)

REV - A	ISSUED FOR COMMENTS	10/03/2026
REV -	ISSUED FOR COMMENTS	17/11/2025

OSOdesigns


OSO designs:
210 durants road,
enfield, london, en3 7df
email: ahmet@oso-designs.com
web: www.oso-designs.com
tel: 07815 476297

PROJECT: 110 FERME PARK ROAD, LONDON, N8 9SD
TITLE: PROPOSED SITE PLAN (SCALE 1:100)
JOB No: 00742
SCALE: 1:100 @ A3 (Unless noted Otherwise)
DATE: NOVEMBER 2025
DRAWING NUMBER: ARCH-13 (REV -)



Cellar

PROPOSED CELLAR PLAN (Area: 12.2m²)

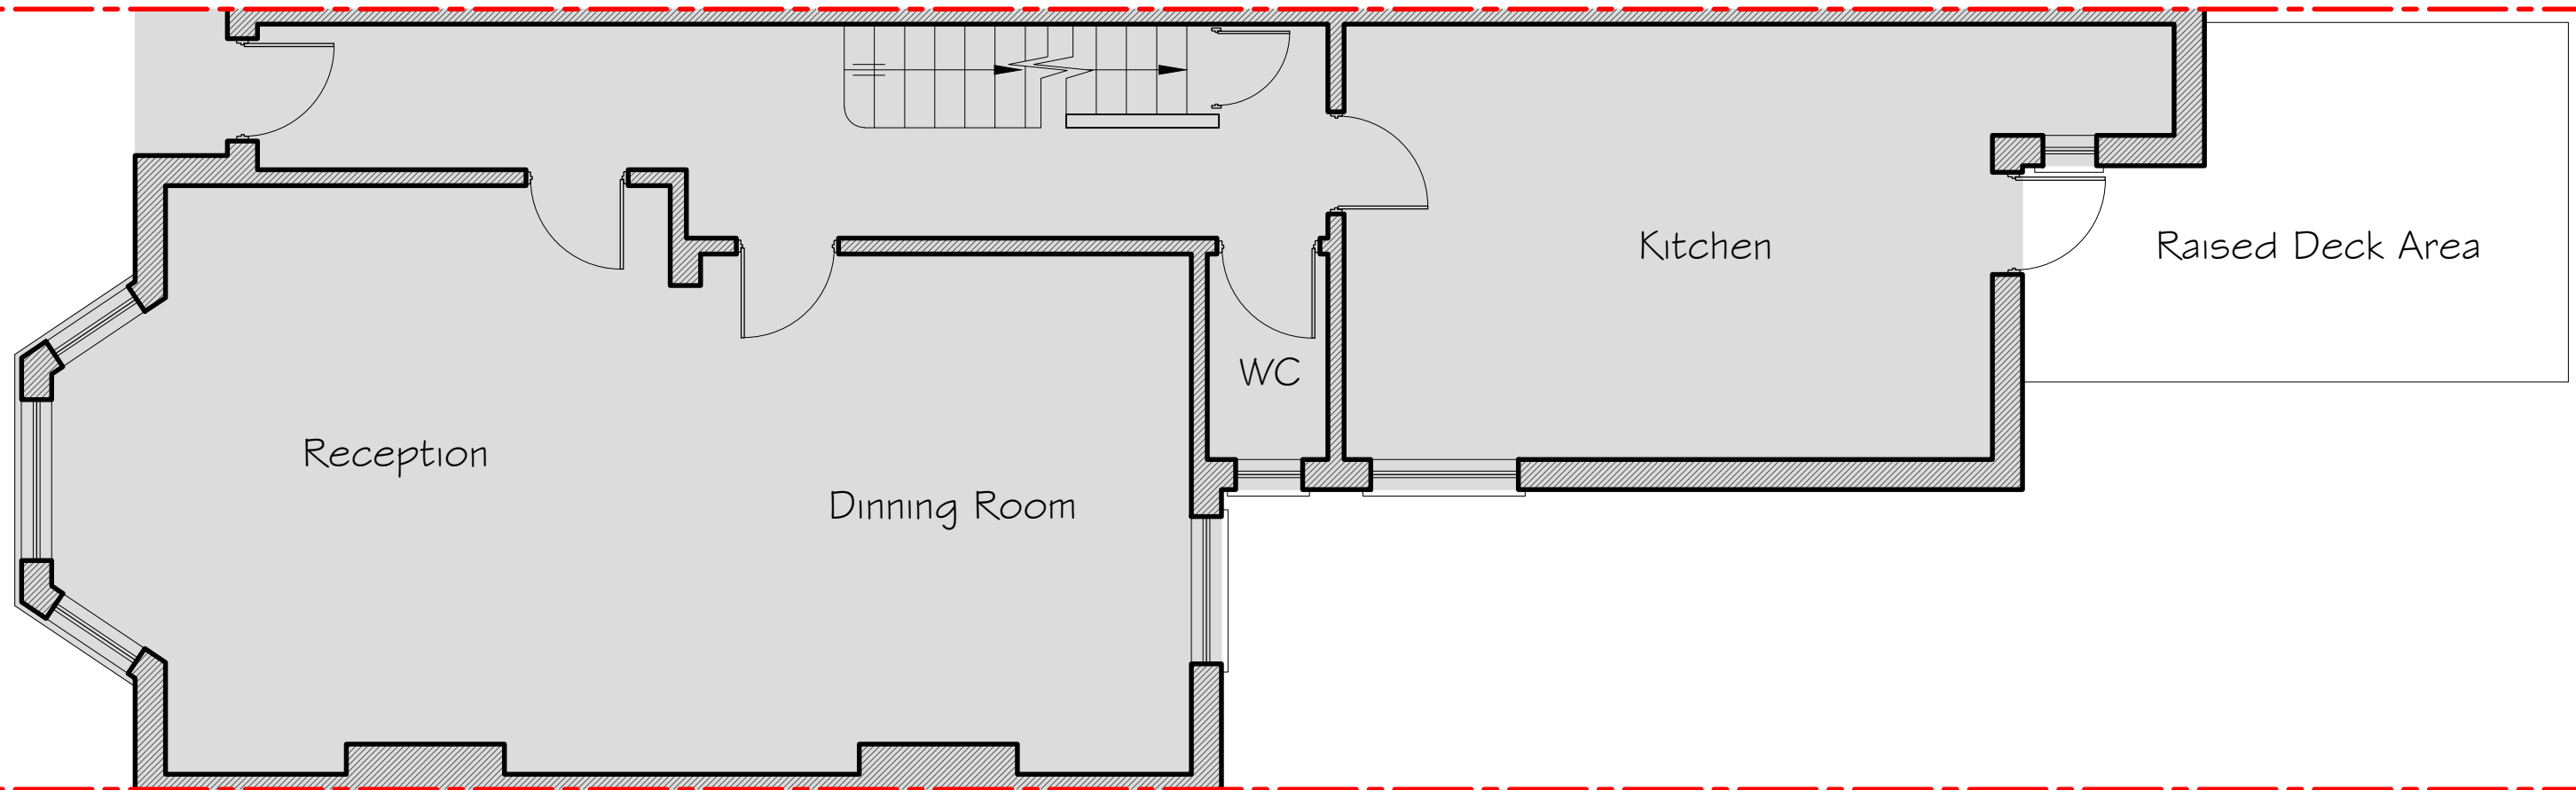

Reception

Dinning Room

WC

Kitchen

Raised Deck Area

PROPOSED GROUND FLOOR PLAN (Area: 65.8m²)




Metres (scale bar 1:50)


REV -	ISSUED FOR COMMENTS	17/11/2025
-------	---------------------	------------

OSO designs
210 durants road,
enfield, london, en3 7df
email: ahmet@oso-designs.com
web: www.oso-designs.com
tel: 07815 476297

PROJECT: 110 FERME PARK ROAD, LONDON, N8 9SD
TITLE: PROPOSED GROUND FLOOR & BASEMENT PLAN
JOB No: 00770
SCALE: 1:50 @ A3
DATE: NOVEMBER 2025
DRAWING NUMBER: ARCH-14

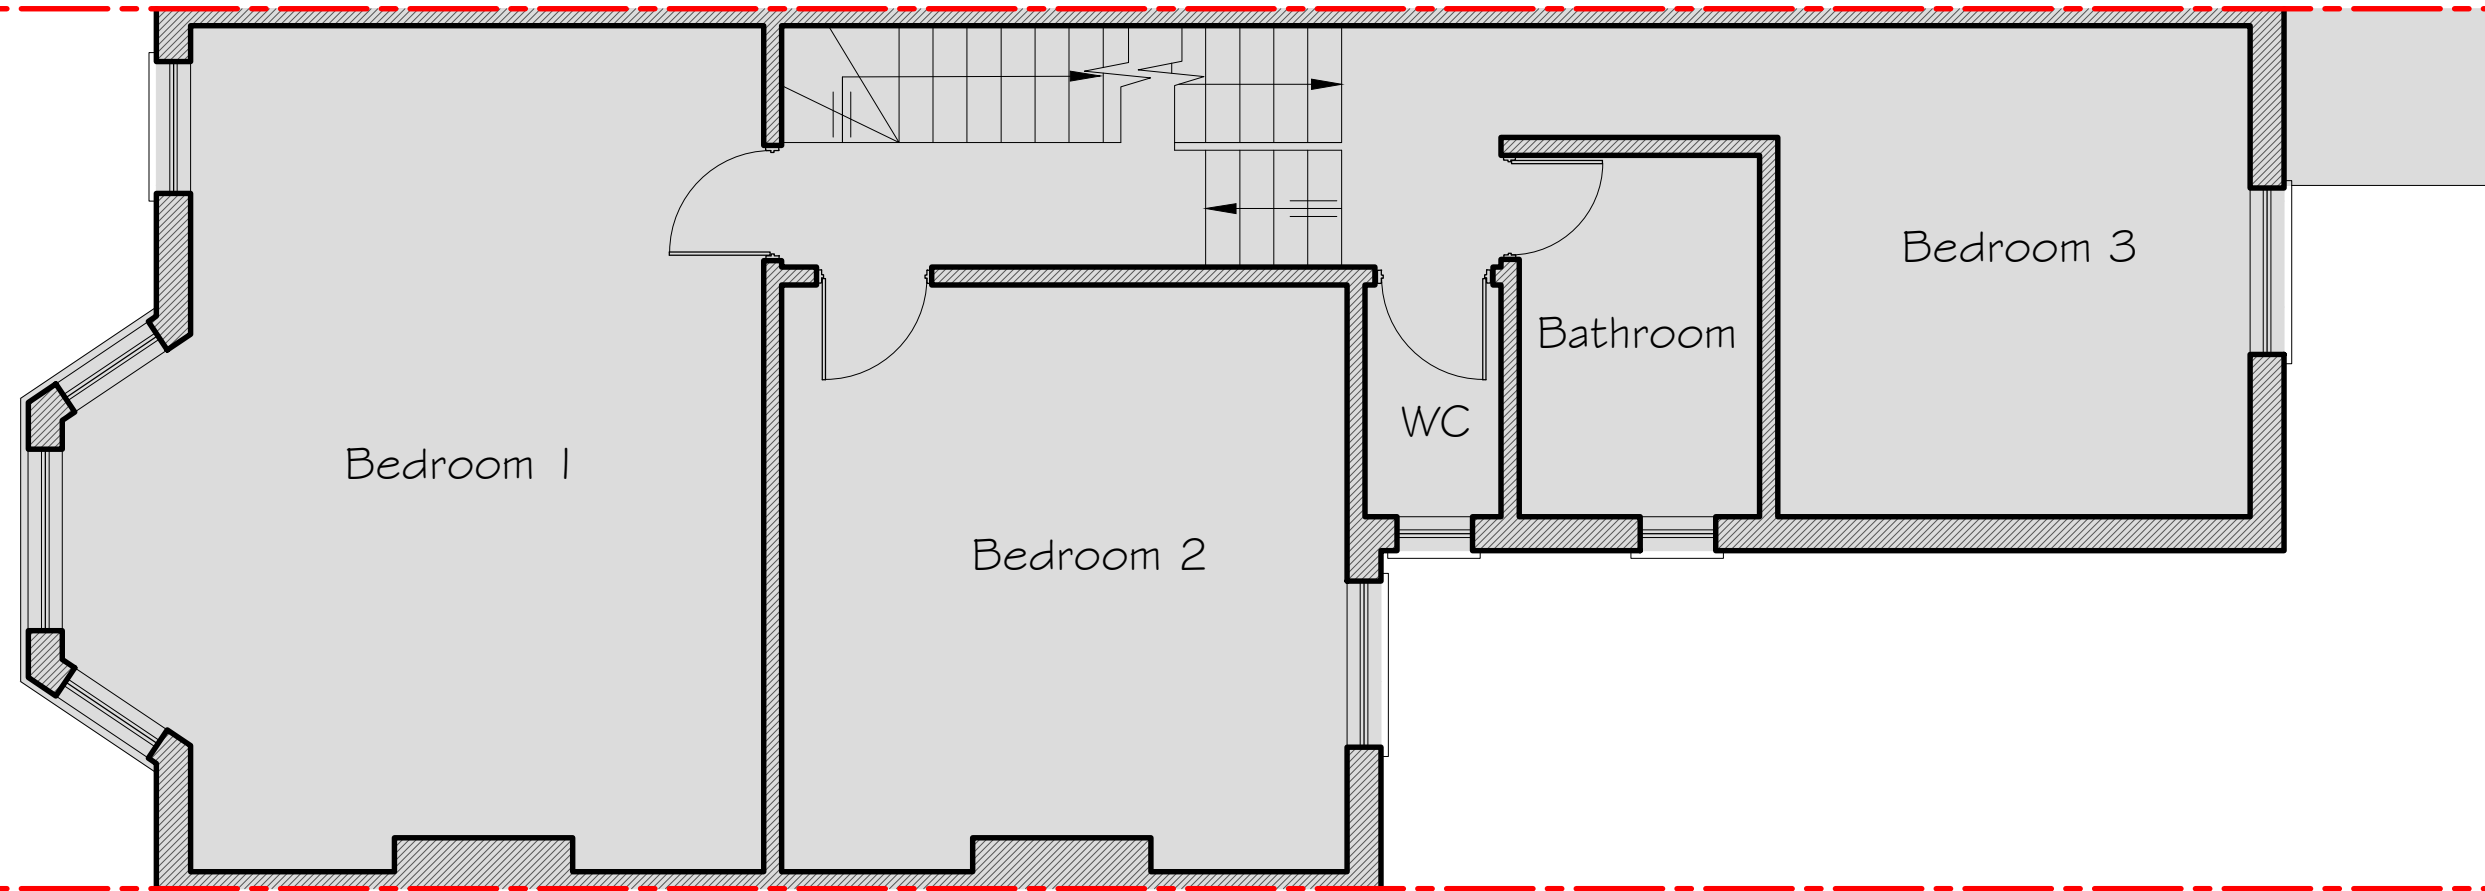

PROPOSED FIRST FLOOR PLAN (Area: 65.8m²)

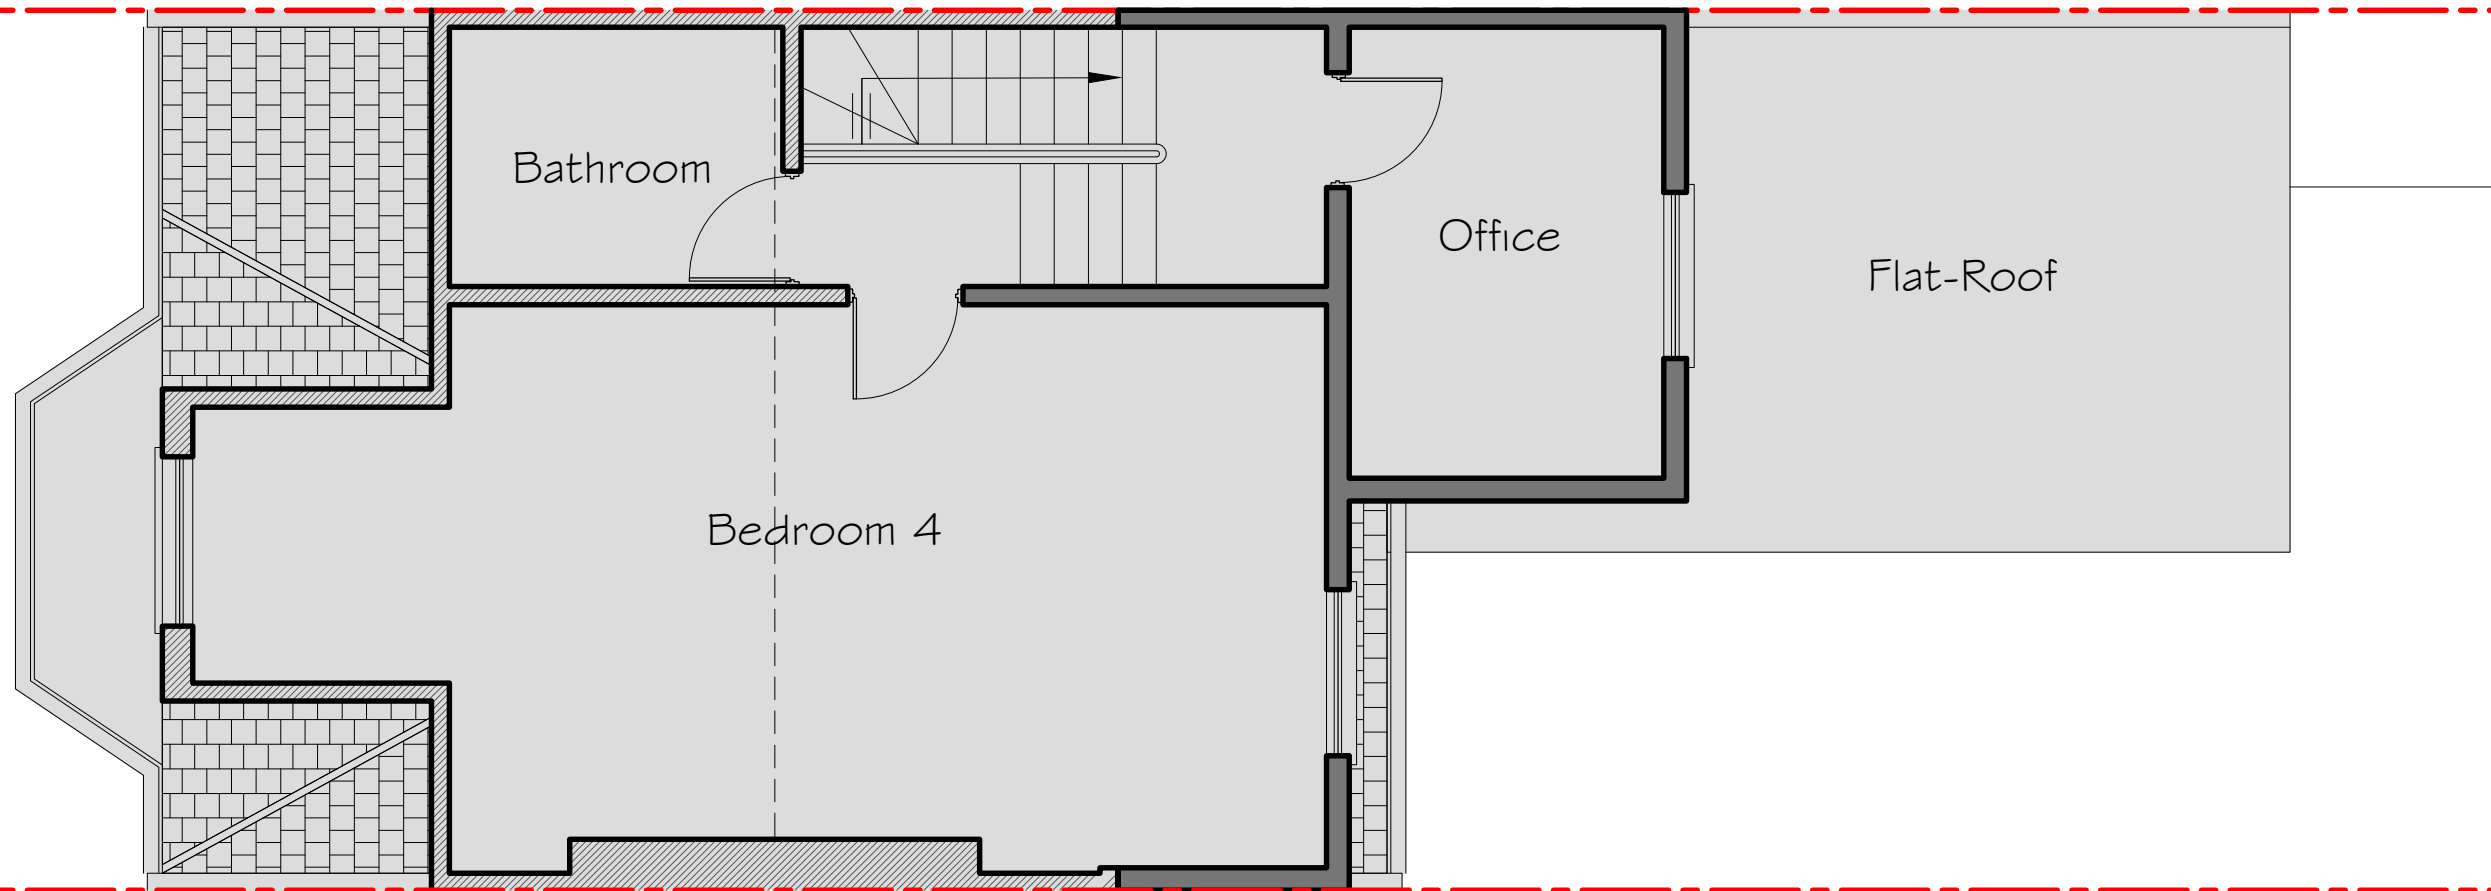

PROPOSED SECOND FLOOR PLAN (Area: 33.6m²)




Metres (scale bar 1:50)

REV - A	ISSUED FOR COMMENTS	10/03/2026
REV -	ISSUED FOR COMMENTS	17/11/2025

OSOdesigns

OSO designs:
210 durants road,
enfield, london, en3 7df
email: ahmet@oso-designs.com
web: www.oso-designs.com
tel: 07815 476297

PROJECT: 110 FERME PARK ROAD, LONDON, N8 9SD
TITLE: PROPOSED FIRST & SECOND FLOOR PLAN
JOB No: 00770
SCALE: 1:50 @ A3
DATE: NOVEMBER 2025
DRAWING NUMBER: ARCH-15

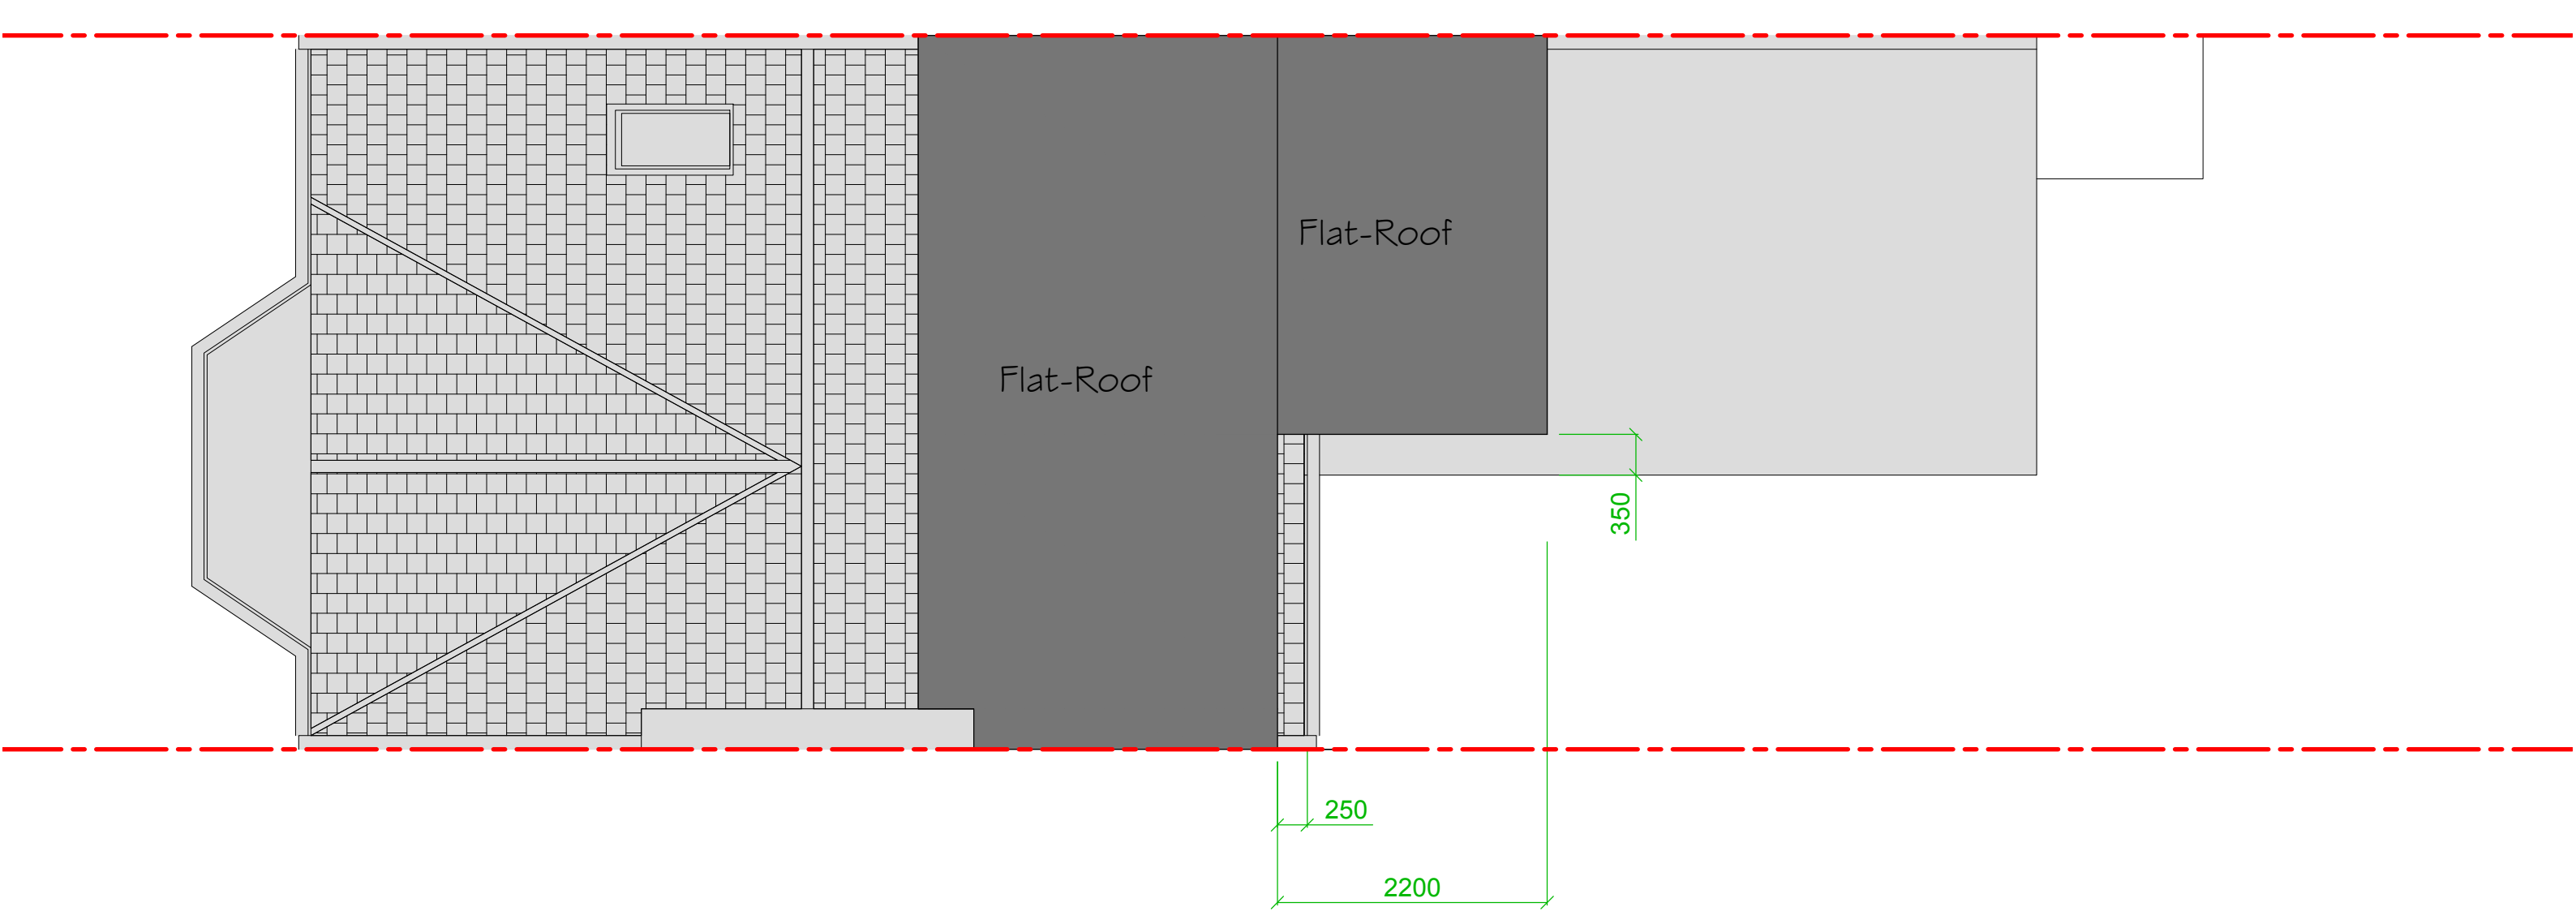

Metres (scale bar 1:50)

REV - A	ISSUED FOR COMMENTS	10/03/2026
REV -	ISSUED FOR COMMENTS	17/11/2025


OSOdesigns

OSO designs:
210 durants road,
enfield, london, en3 7df
email: ahmet@oso-designs.com
web: www.oso-designs.com
tel: 07815 476297

PROJECT: 110 FERME PARK ROAD, LONDON, N8 9SD
TITLE: PROPOSED ROOF PLAN
JOB No: 00770
SCALE: 1:50 @ A3
DATE: NOVEMBER 2025
DRAWING NUMBER: ARCH-16



PROPOSED FERME PARK ROAD ELEVATION

 


REV -	ISSUED FOR COMMENTS	17/11/2025
-------	---------------------	------------

OSO designs
OSO designs:
210 durants road,
enfield, london, en3 7df
email: ahmet@oso-designs.com
web: www.oso-designs.com
tel: 07815 476297

PROJECT: 110 FERME PARK ROAD, LONDON, N8 9SD
TITLE: PROPOSED ROOF PLAN
JOB No: 00785
SCALE: 1:50 @ A3
DATE: NOVEMBER 2025
DRAWING NUMBER: ARCH-17



PROPOSED REAR ELEVATION

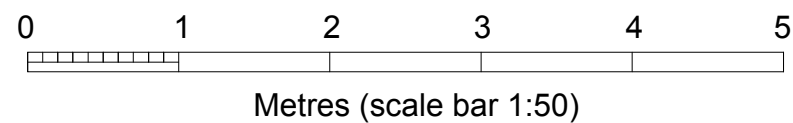


REV - A	ISSUED FOR COMMENTS	10/03/2026
REV -	ISSUED FOR COMMENTS	28/11/2025


OSO designs

OSO designs:
210 durants road,
enfield, london, en3 7df
email: ahmet@oso-designs.com
web: www.oso-designs.com
tel: 07815 476297

PROJECT: 110 FERME PARK ROAD, LONDON, N8 9SD
TITLE: PROPOSED REAR ELEVATION
JOB No: 00785
SCALE: 1:50 @ A3
DATE: NOVEMBER 2025
DRAWING NUMBER: ARCH-18

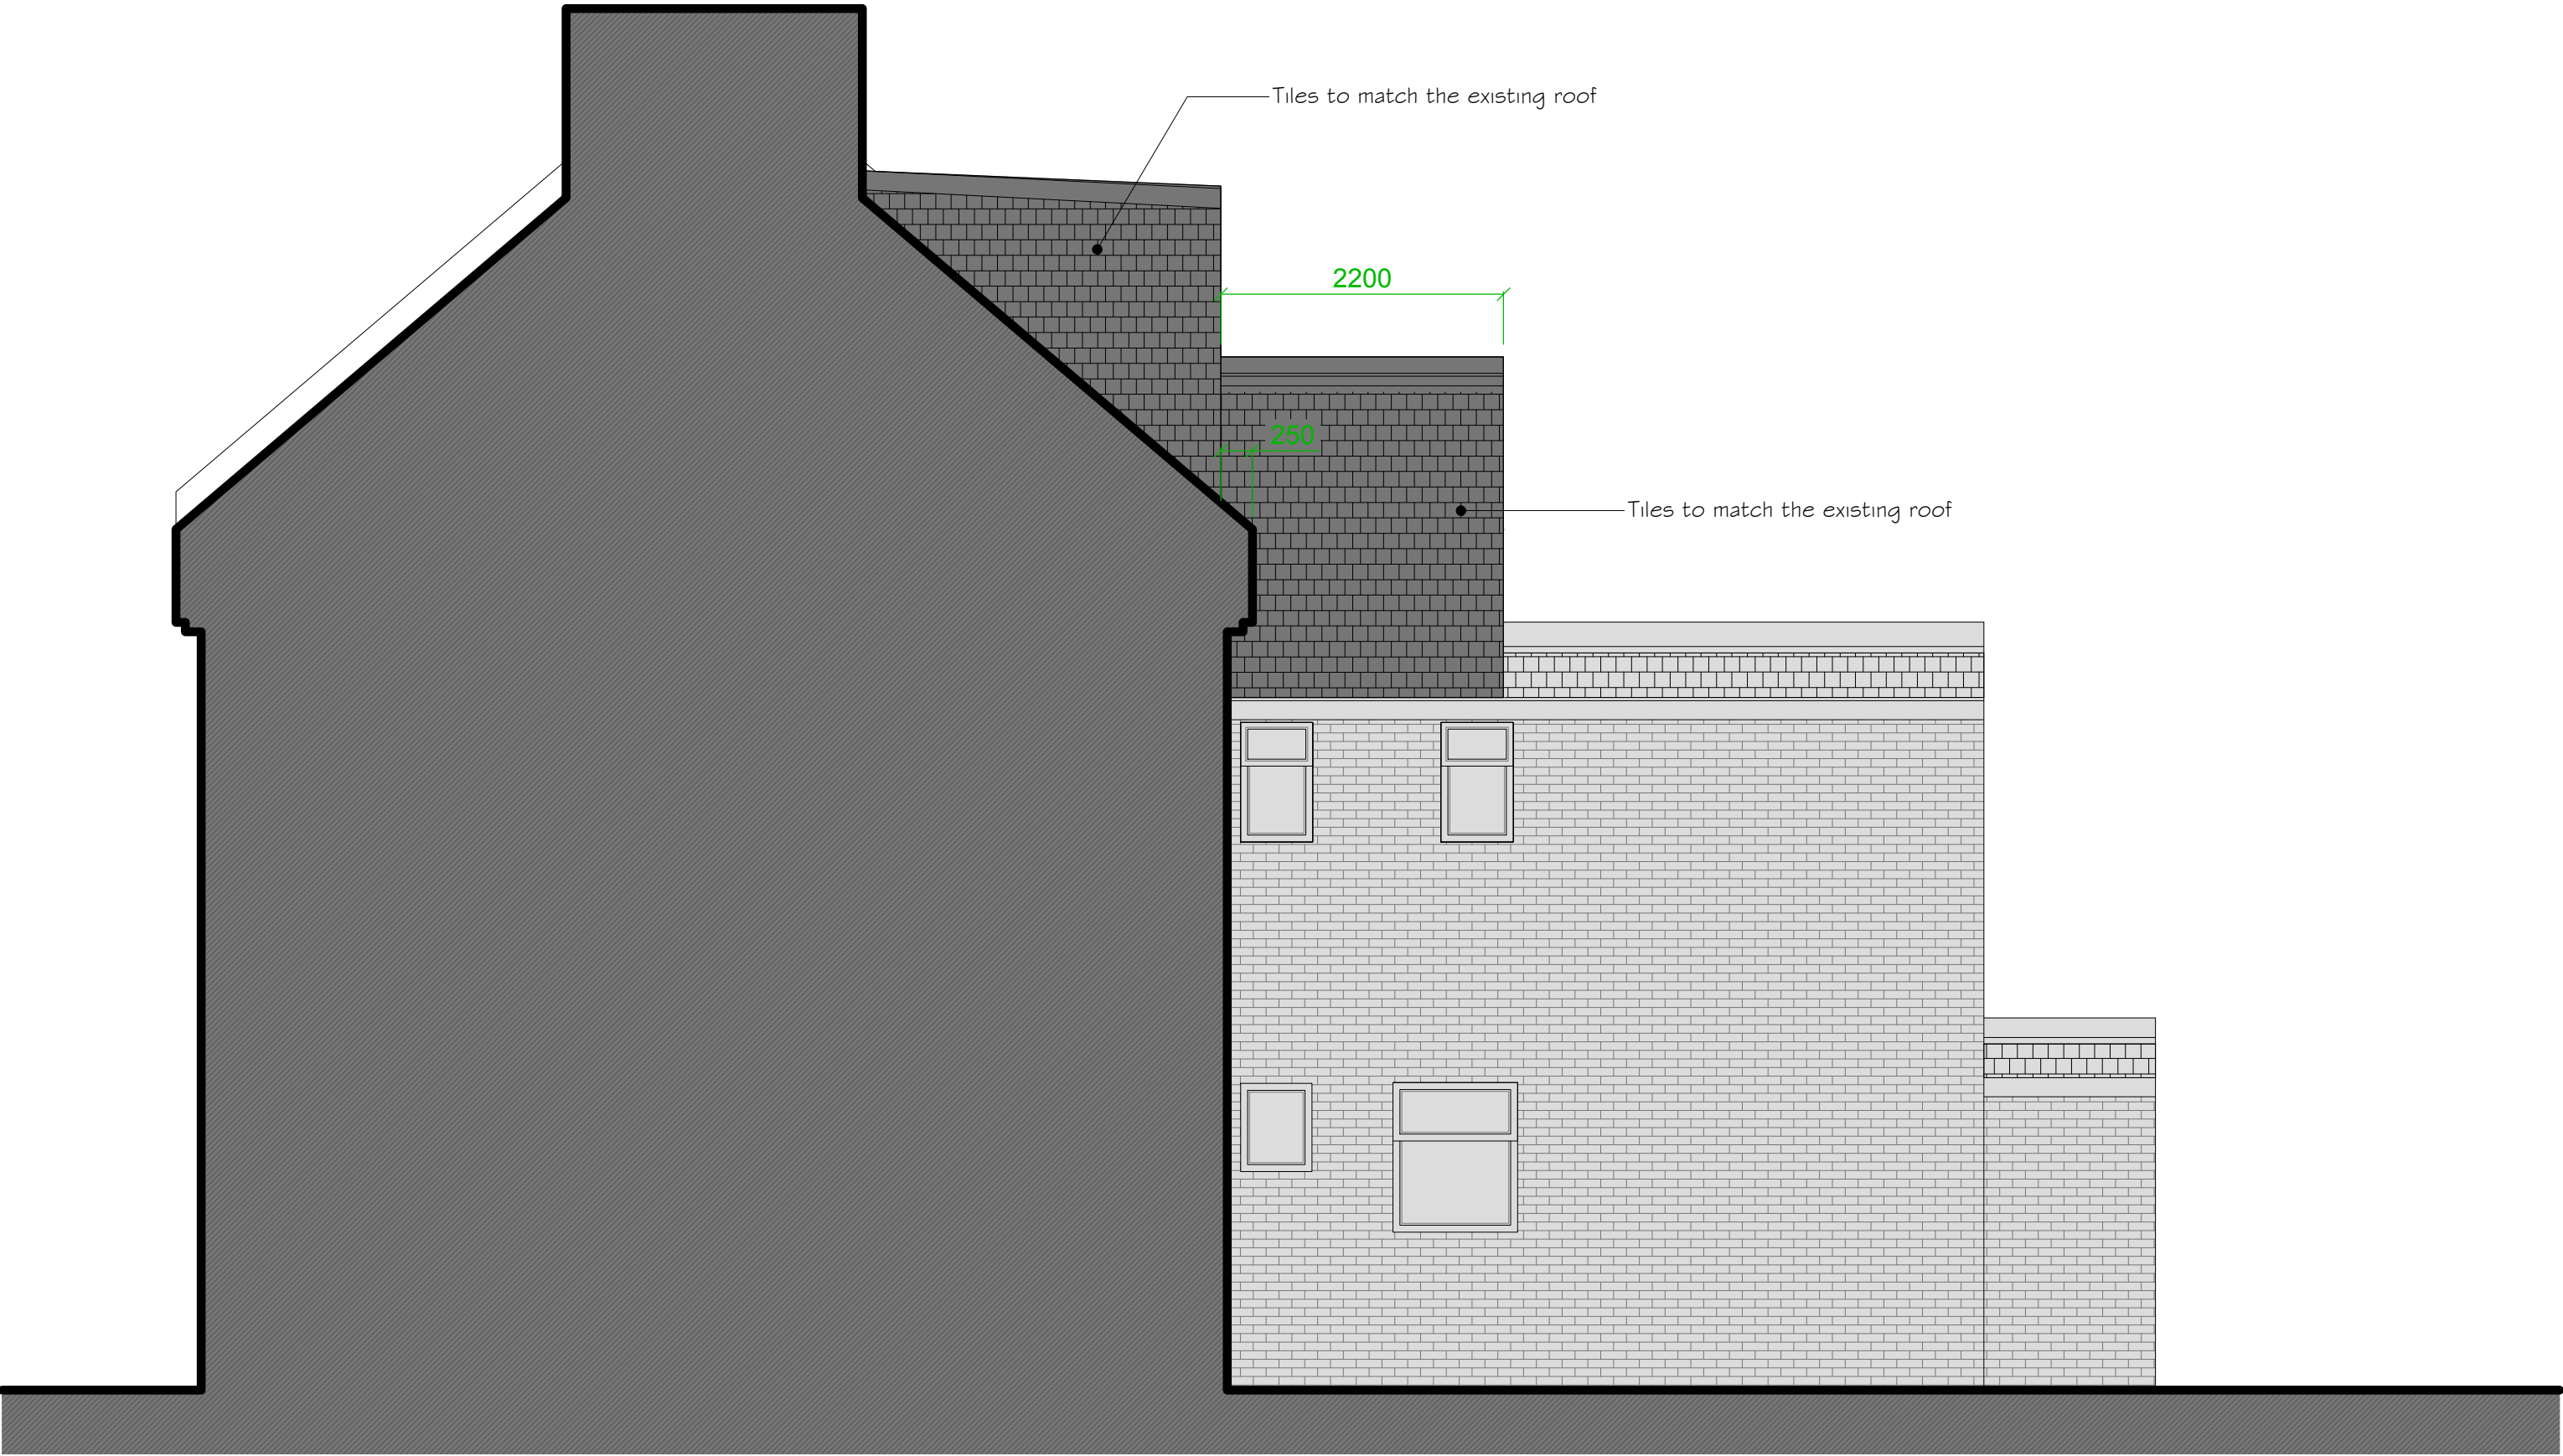

PROPOSED ELEVATION FROM THE SIDE OF No.108

 


REV - A	ISSUED FOR COMMENTS	10/03/2026
REV -	ISSUED FOR COMMENTS	28/11/2025

OSO designs


OSO designs:
210 durants road,
enfield, london, en3 7df
email: ahmet@oso-designs.com
web: www.oso-designs.com
tel: 07815 476297

PROJECT: 110 FERME PARK ROAD, LONDON, N8 9SD
PROPOSED ELEVATION FROM THE SIDE OF No.108

JOB No: 00785
SCALE: 1:50 @ A3
DATE: NOVEMBER 2025
DRAWING NUMBER: ARCH-19

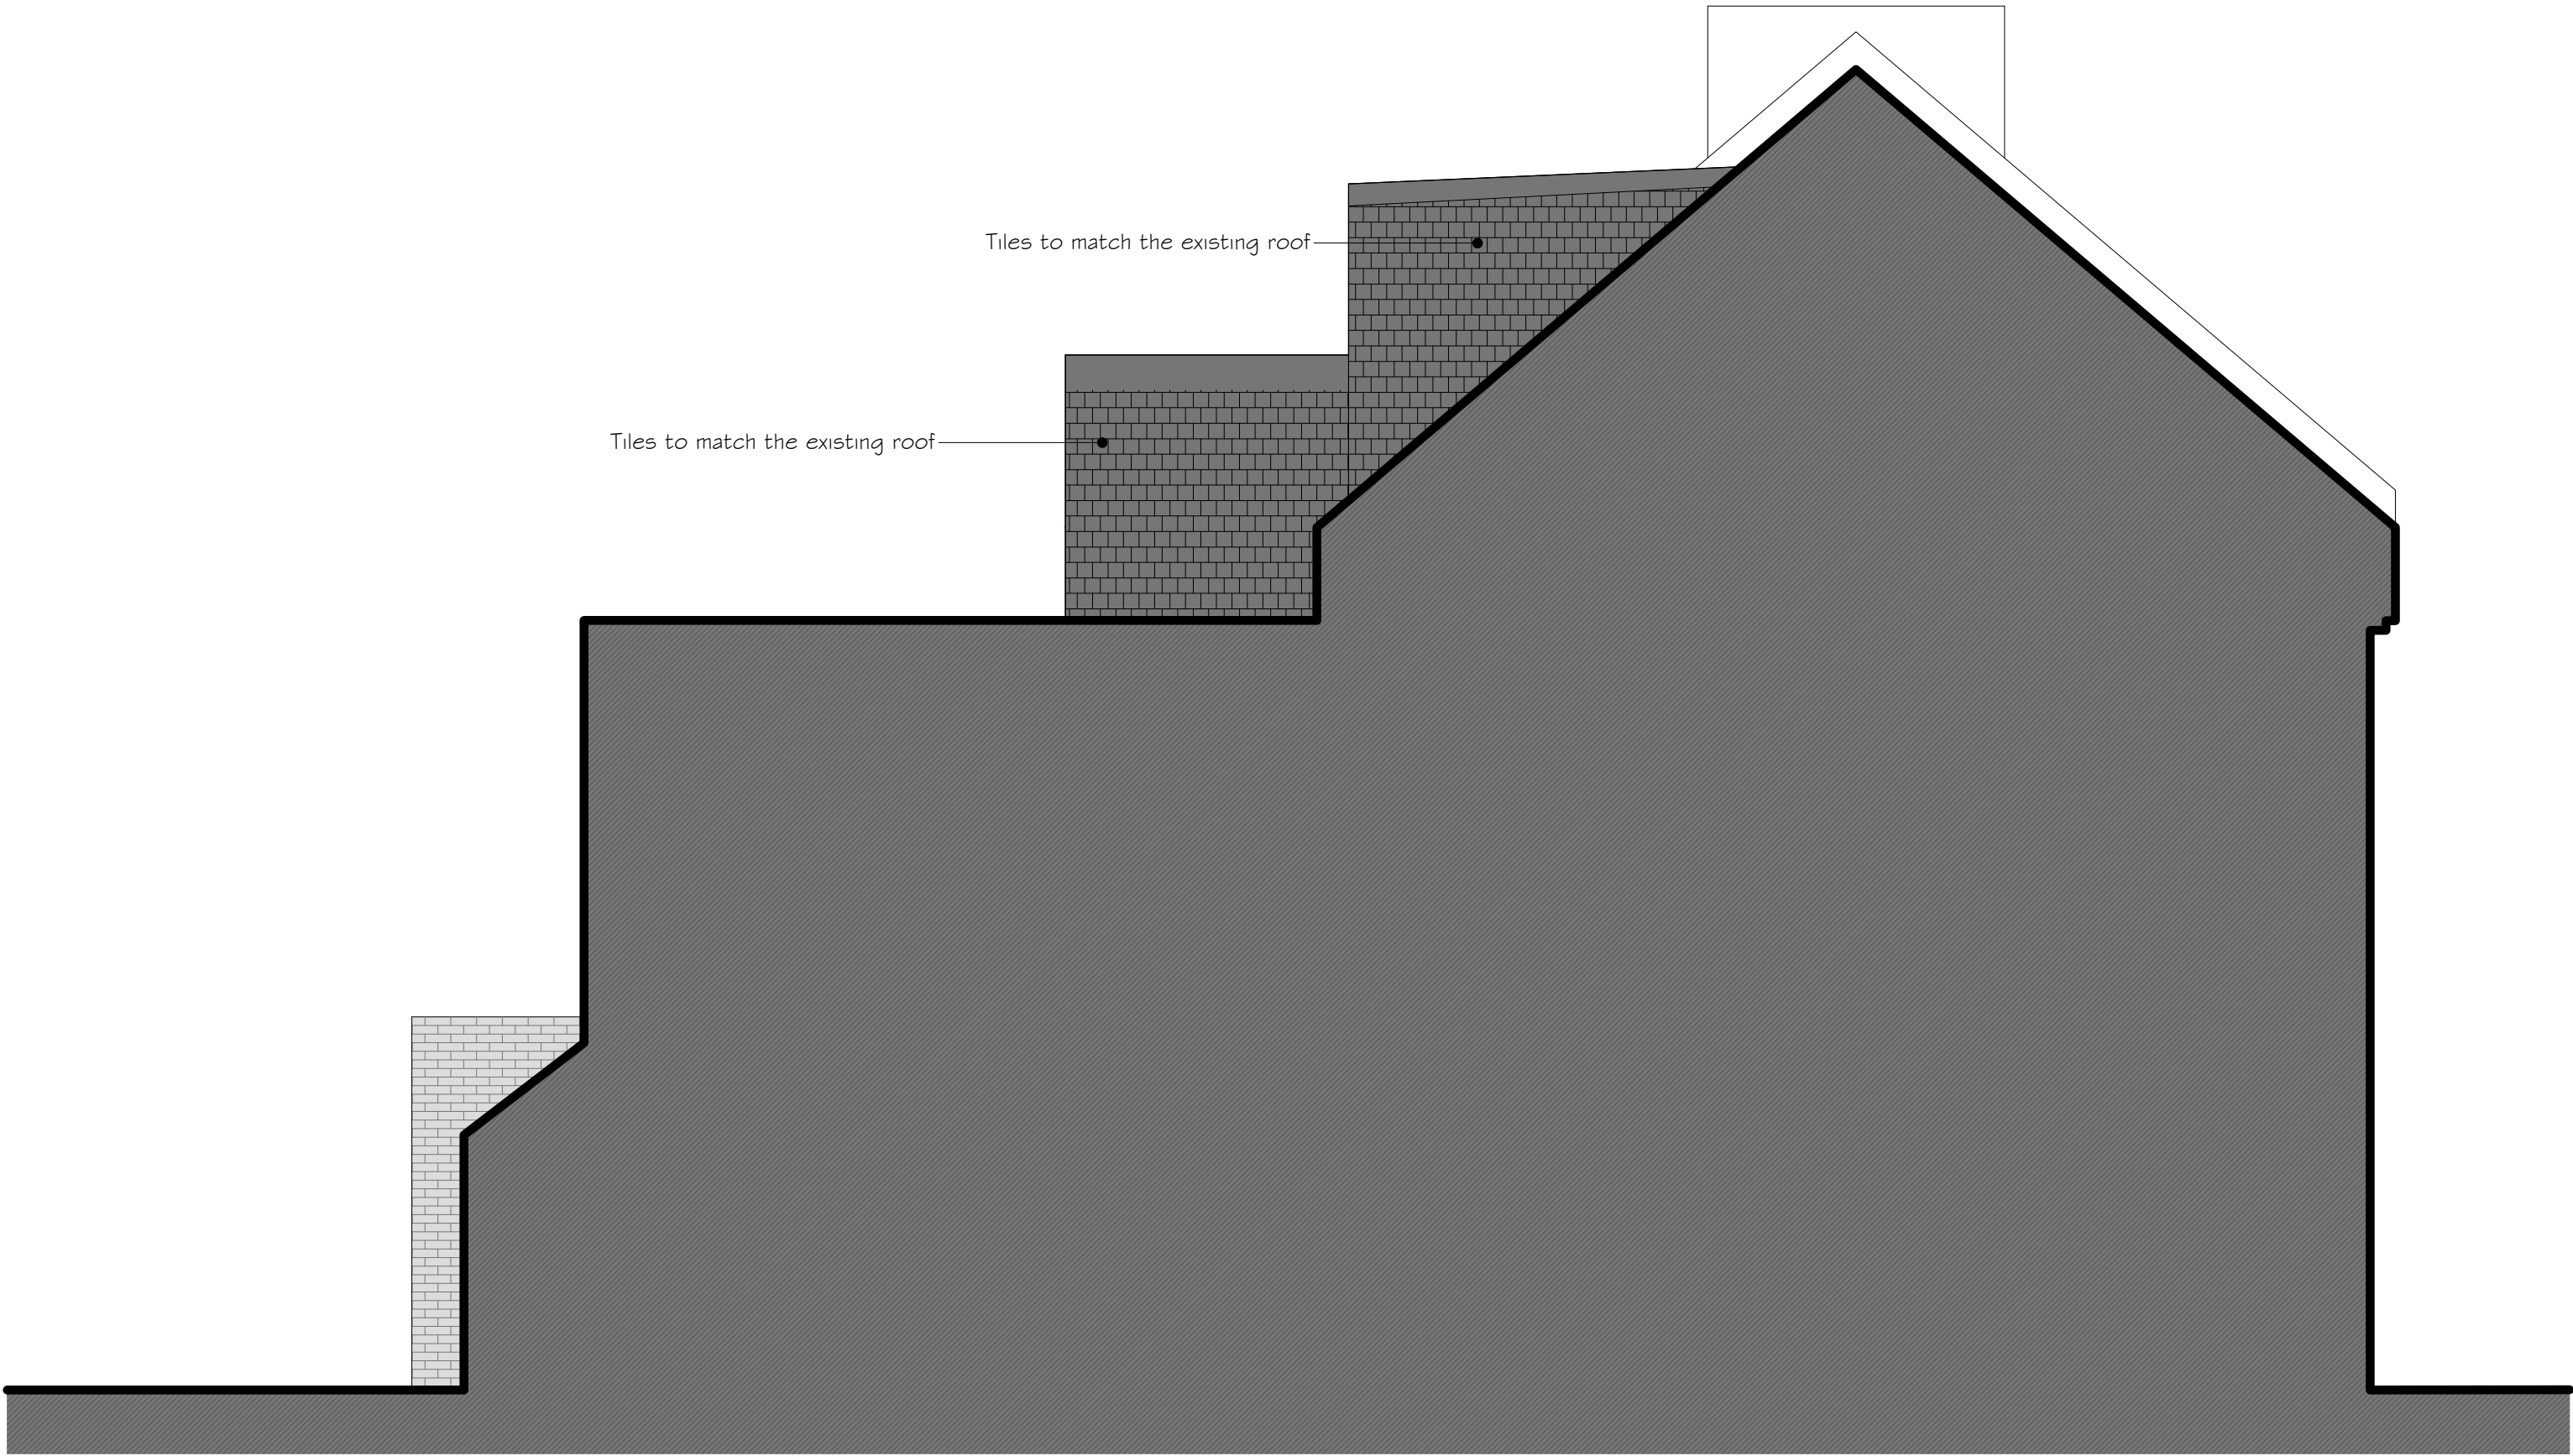

PROPOSED ELEVATION FROM THE SIDE OF No.112

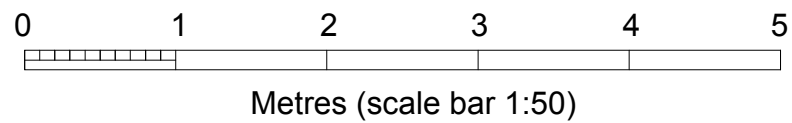


REV - A	ISSUED FOR COMMENTS	10/03/2026
REV -	ISSUED FOR COMMENTS	17/11/2025

OSO designs:
210 durants road,
enfield, london, en3 7df
email: ahmet@oso-designs.com
web: www.oso-designs.com
tel: 07815 476297

PROJECT: 110 FERME PARK ROAD, LONDON, N8 9SD
PROPOSED ELEVATION FROM THE SIDE OF No.112
JOB No: 00785
SCALE: 1:50 @ A3
DATE: NOVEMBER 2025
DRAWING NUMBER: ARCH-20



PROJECT: 110 FERME PARK ROAD, LONDON, N8 9SD
TITLE: PROPOSED SECTION
JOB No: 00785
SCALE: 1:50 @ A3
DATE: NOVEMBER 2025
DRAWING NUMBER: ARCH-21

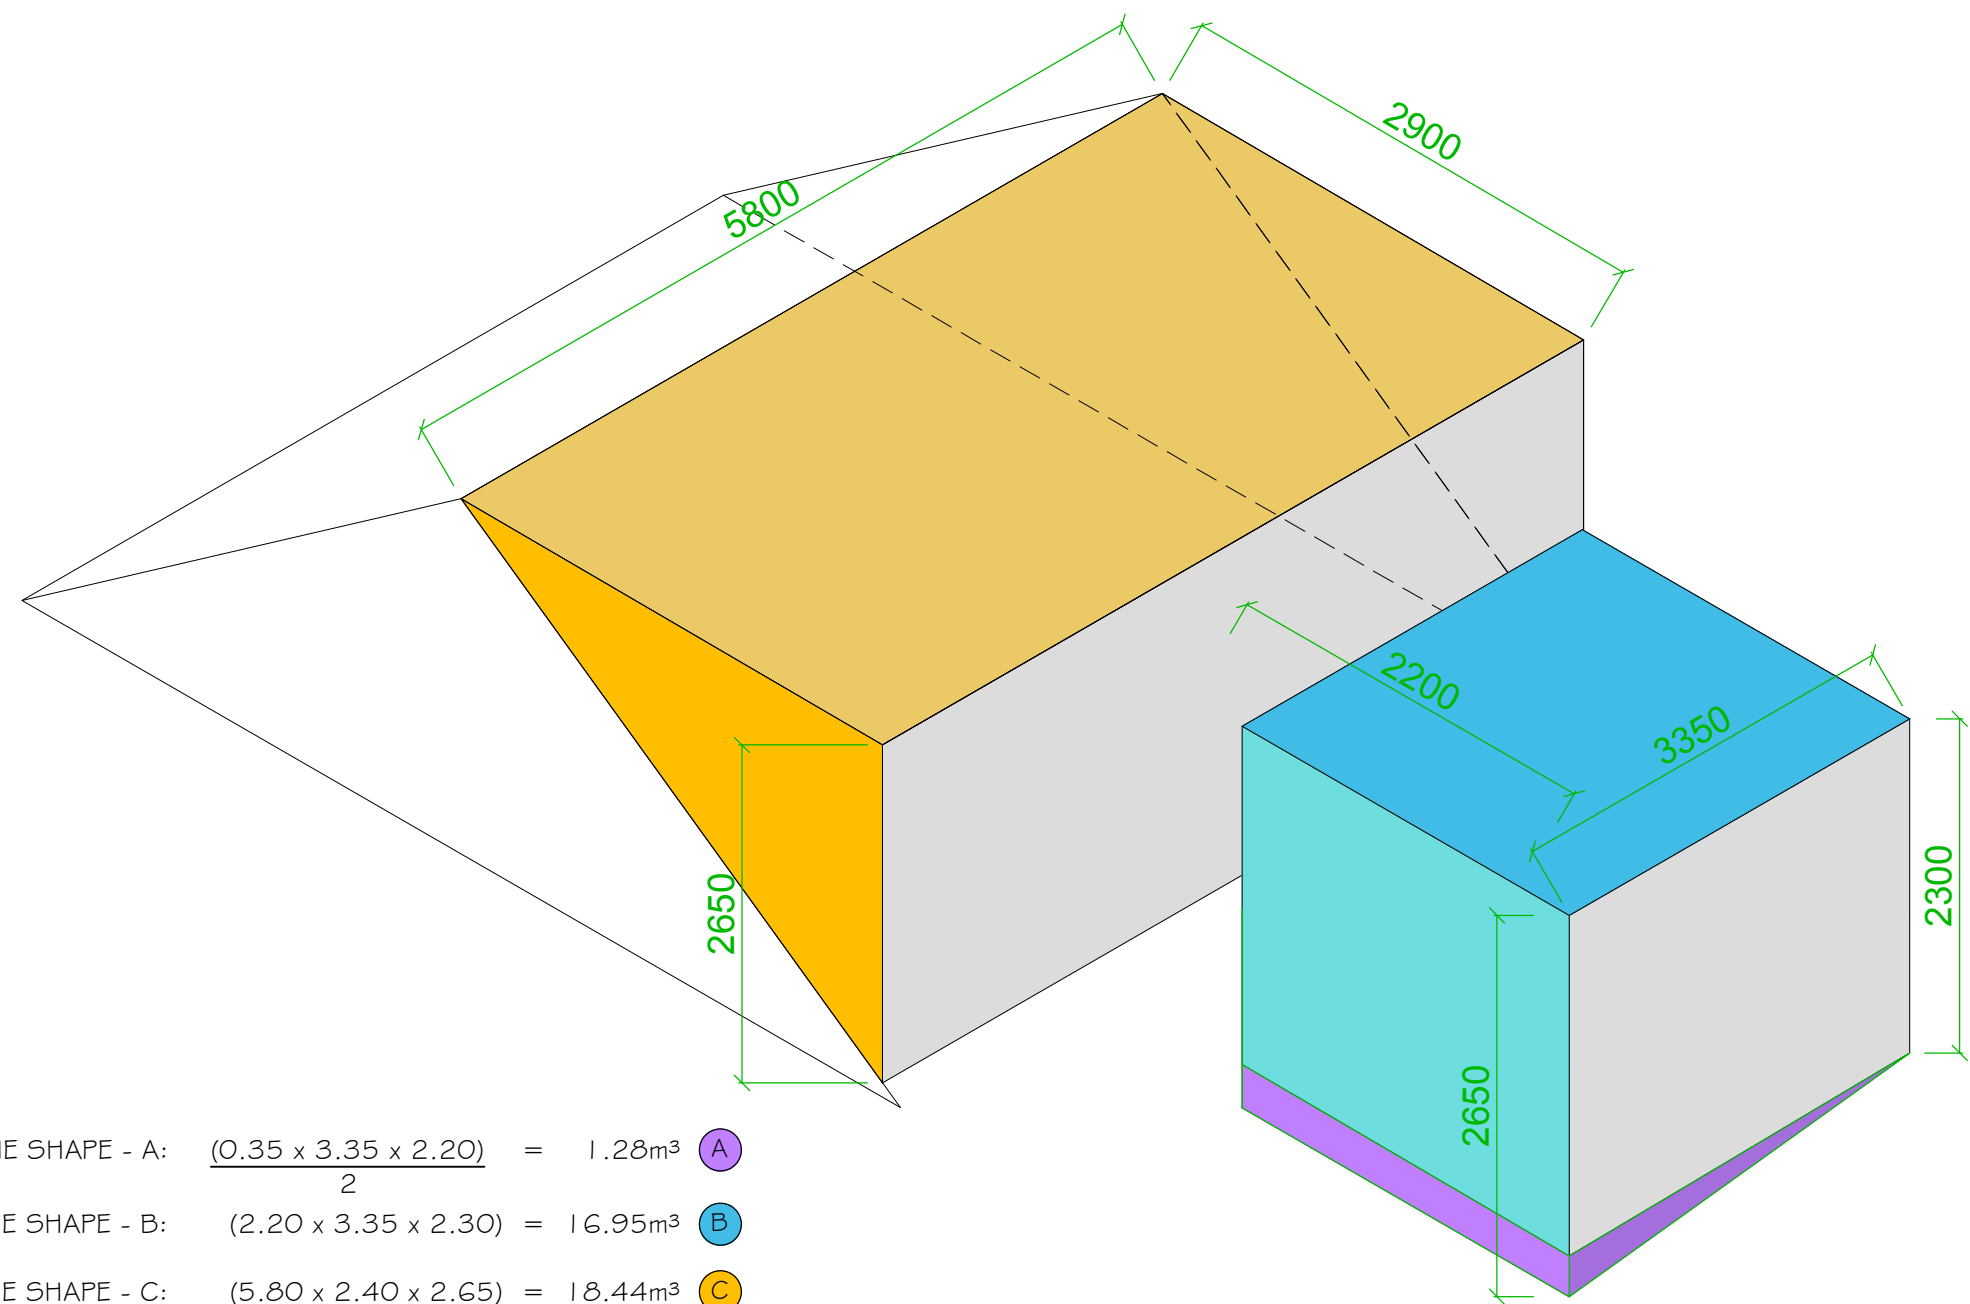

VOLUME SHAPE - A: $\frac{(0.35 \times 3.35 \times 2.20)}{2} = 1.28\text{m}^3$ **A**

VOLUME SHAPE - B: $(2.20 \times 3.35 \times 2.30) = 16.95\text{m}^3$ **B**

VOLUME SHAPE - C: $\frac{(5.80 \times 2.40 \times 2.65)}{2} = 18.44\text{m}^3$ **C**

TOTAL VOLUME = 36.69m³

REV - A	ISSUED FOR COMMENTS	10/03/2026
REV -	ISSUED FOR COMMENTS	17/11/2025

OSOdesigns
OSO designs:
210 durants road,
enfield, london, en3 7df
email: ahmet@oso-designs.com
web: www.oso-designs.com
tel: 07815 476297

PROJECT: 110 FERME PARK ROAD, LONDON, N8 9SD
TITLE: LOFT VOLUME CALCULATION
JOB No: 00785
SCALE: 1:50 @ A3
DATE: NOVEMBER 2025
DRAWING NUMBER: VC-01 (REV - A)